


01 Long Elevation
1:500 at A3



02 Site Plan
1:500 at A3

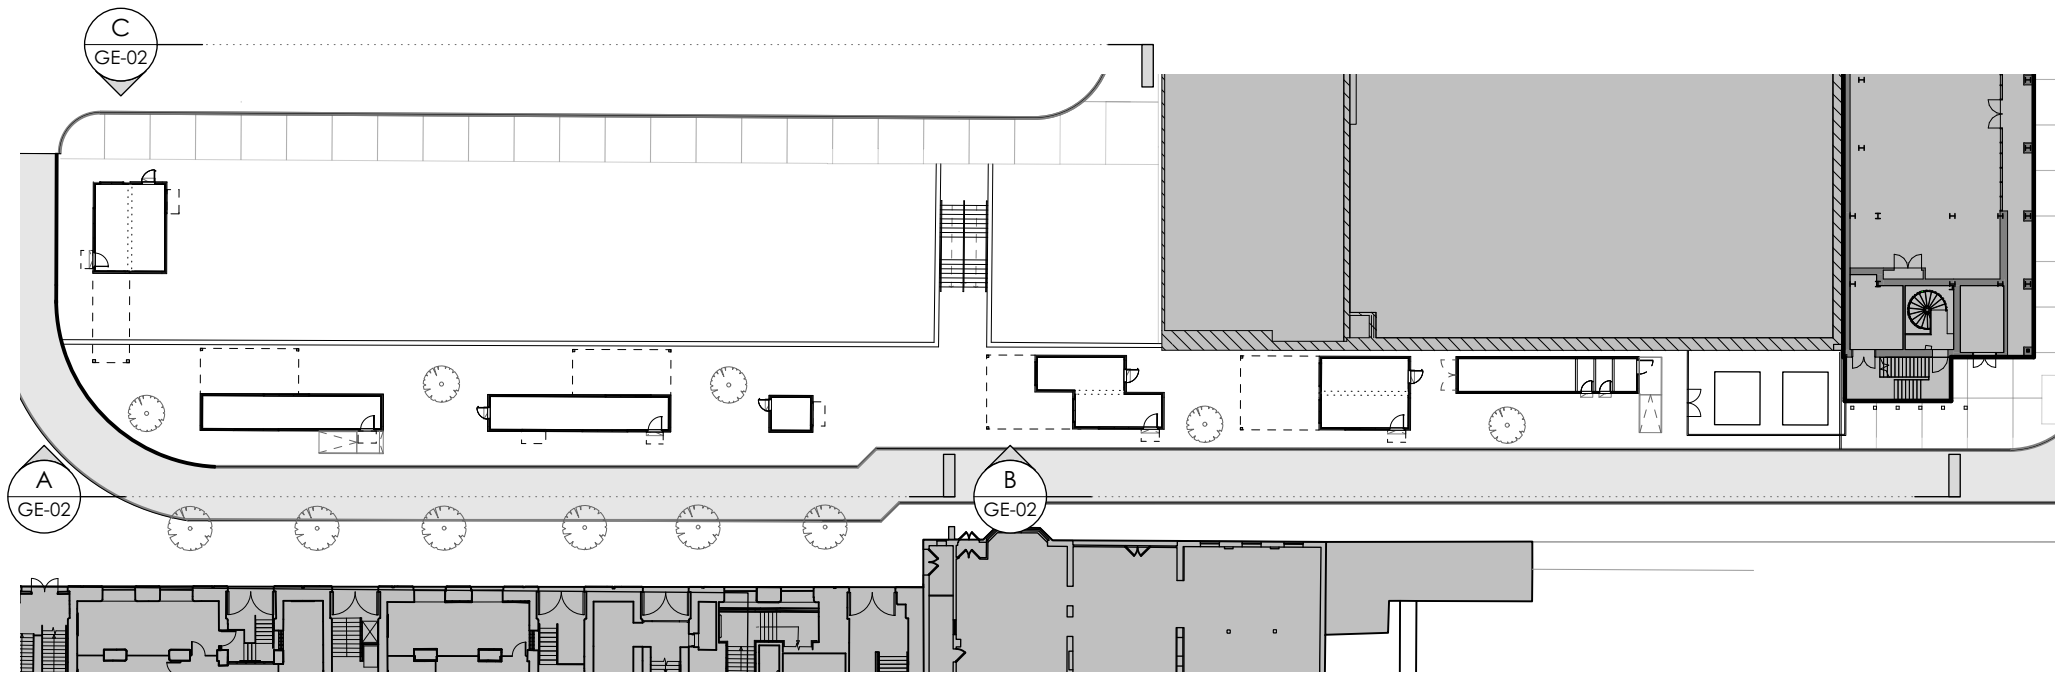



Studio Hart Limited

7-8 Saville Row
London, W1 SPE

PROJECT

Grape Street Containers

DRAWING PROPOSED LONG ELEVATION	
SCALE 1:500 at A3	PROJECT NUMBER 23-032
DATE April 2024	DRAWING STATUS Planning
DWG No. GP_GE-01	REVISION P1

- ① Existing retaining wall, with existing tunnel access doorway

② Existing stairs down to Studio Way

③ 1no. 40ft high-cube container (openings created for doors and windows, as shown on plan/elevation)

④ 2no. 20ft high-cube containers joined to form one unit (openings created for doors and windows, as shown on plan/elevation)
- ⑤ 1no. 20ft high-cube container installed vertically (openings created for doors and serving hatch, as shown on plan/elevation)

⑥ 20ft standard-height container stacked above, supported on steel frame

⑦ Fabric canopies above external seating

⑧ Fabric canopies above entrance doors and serving hatches
- ⑨ Festoon lighting across/along Grape street, spanning between new posts

⑩ All external furniture and planting is shown indicatively

⑪ New trees in pots, quantity and locations are indicative

⑫ New steps down to No.1 Grape Street, incorporated within bleacher seating
- ⑬ 1no. 40ft high-cube container used for storage and WCs (openings created for doors, as shown on plan/elevation)

⑭ New fencing around existing substation, colour tbc

⑮ Line of lower No.1 Grape Street site dotted

P1	Planning	03/04/24
STATUS	REVISION	DATE

General Notes:

All dimensions to be checked on site prior to commencement of any works, and/or preparation of any shop drawings.

Sizes of and dimensions to any structural elements are indicative only. See structural engineers drawings for actual sizes / dimensions.

Sizes of and dimensions to any service elements are indicative only. See service engineers drawings for actual sizes and dimensions.

This drawing to be read in conjunction with all other Architect's drawings, specifications and other Consultants' information.

All proprietary systems shown on this drawing are to be installed strictly in accordance with the Manufacturers/Suppliers recommended details.

Any discrepancies between information shown on this drawing and any other contract information or manufacturers/suppliers recommendations is to be brought to the attention of the Architect.

DO NOT SCALE FROM THIS DRAWING.