



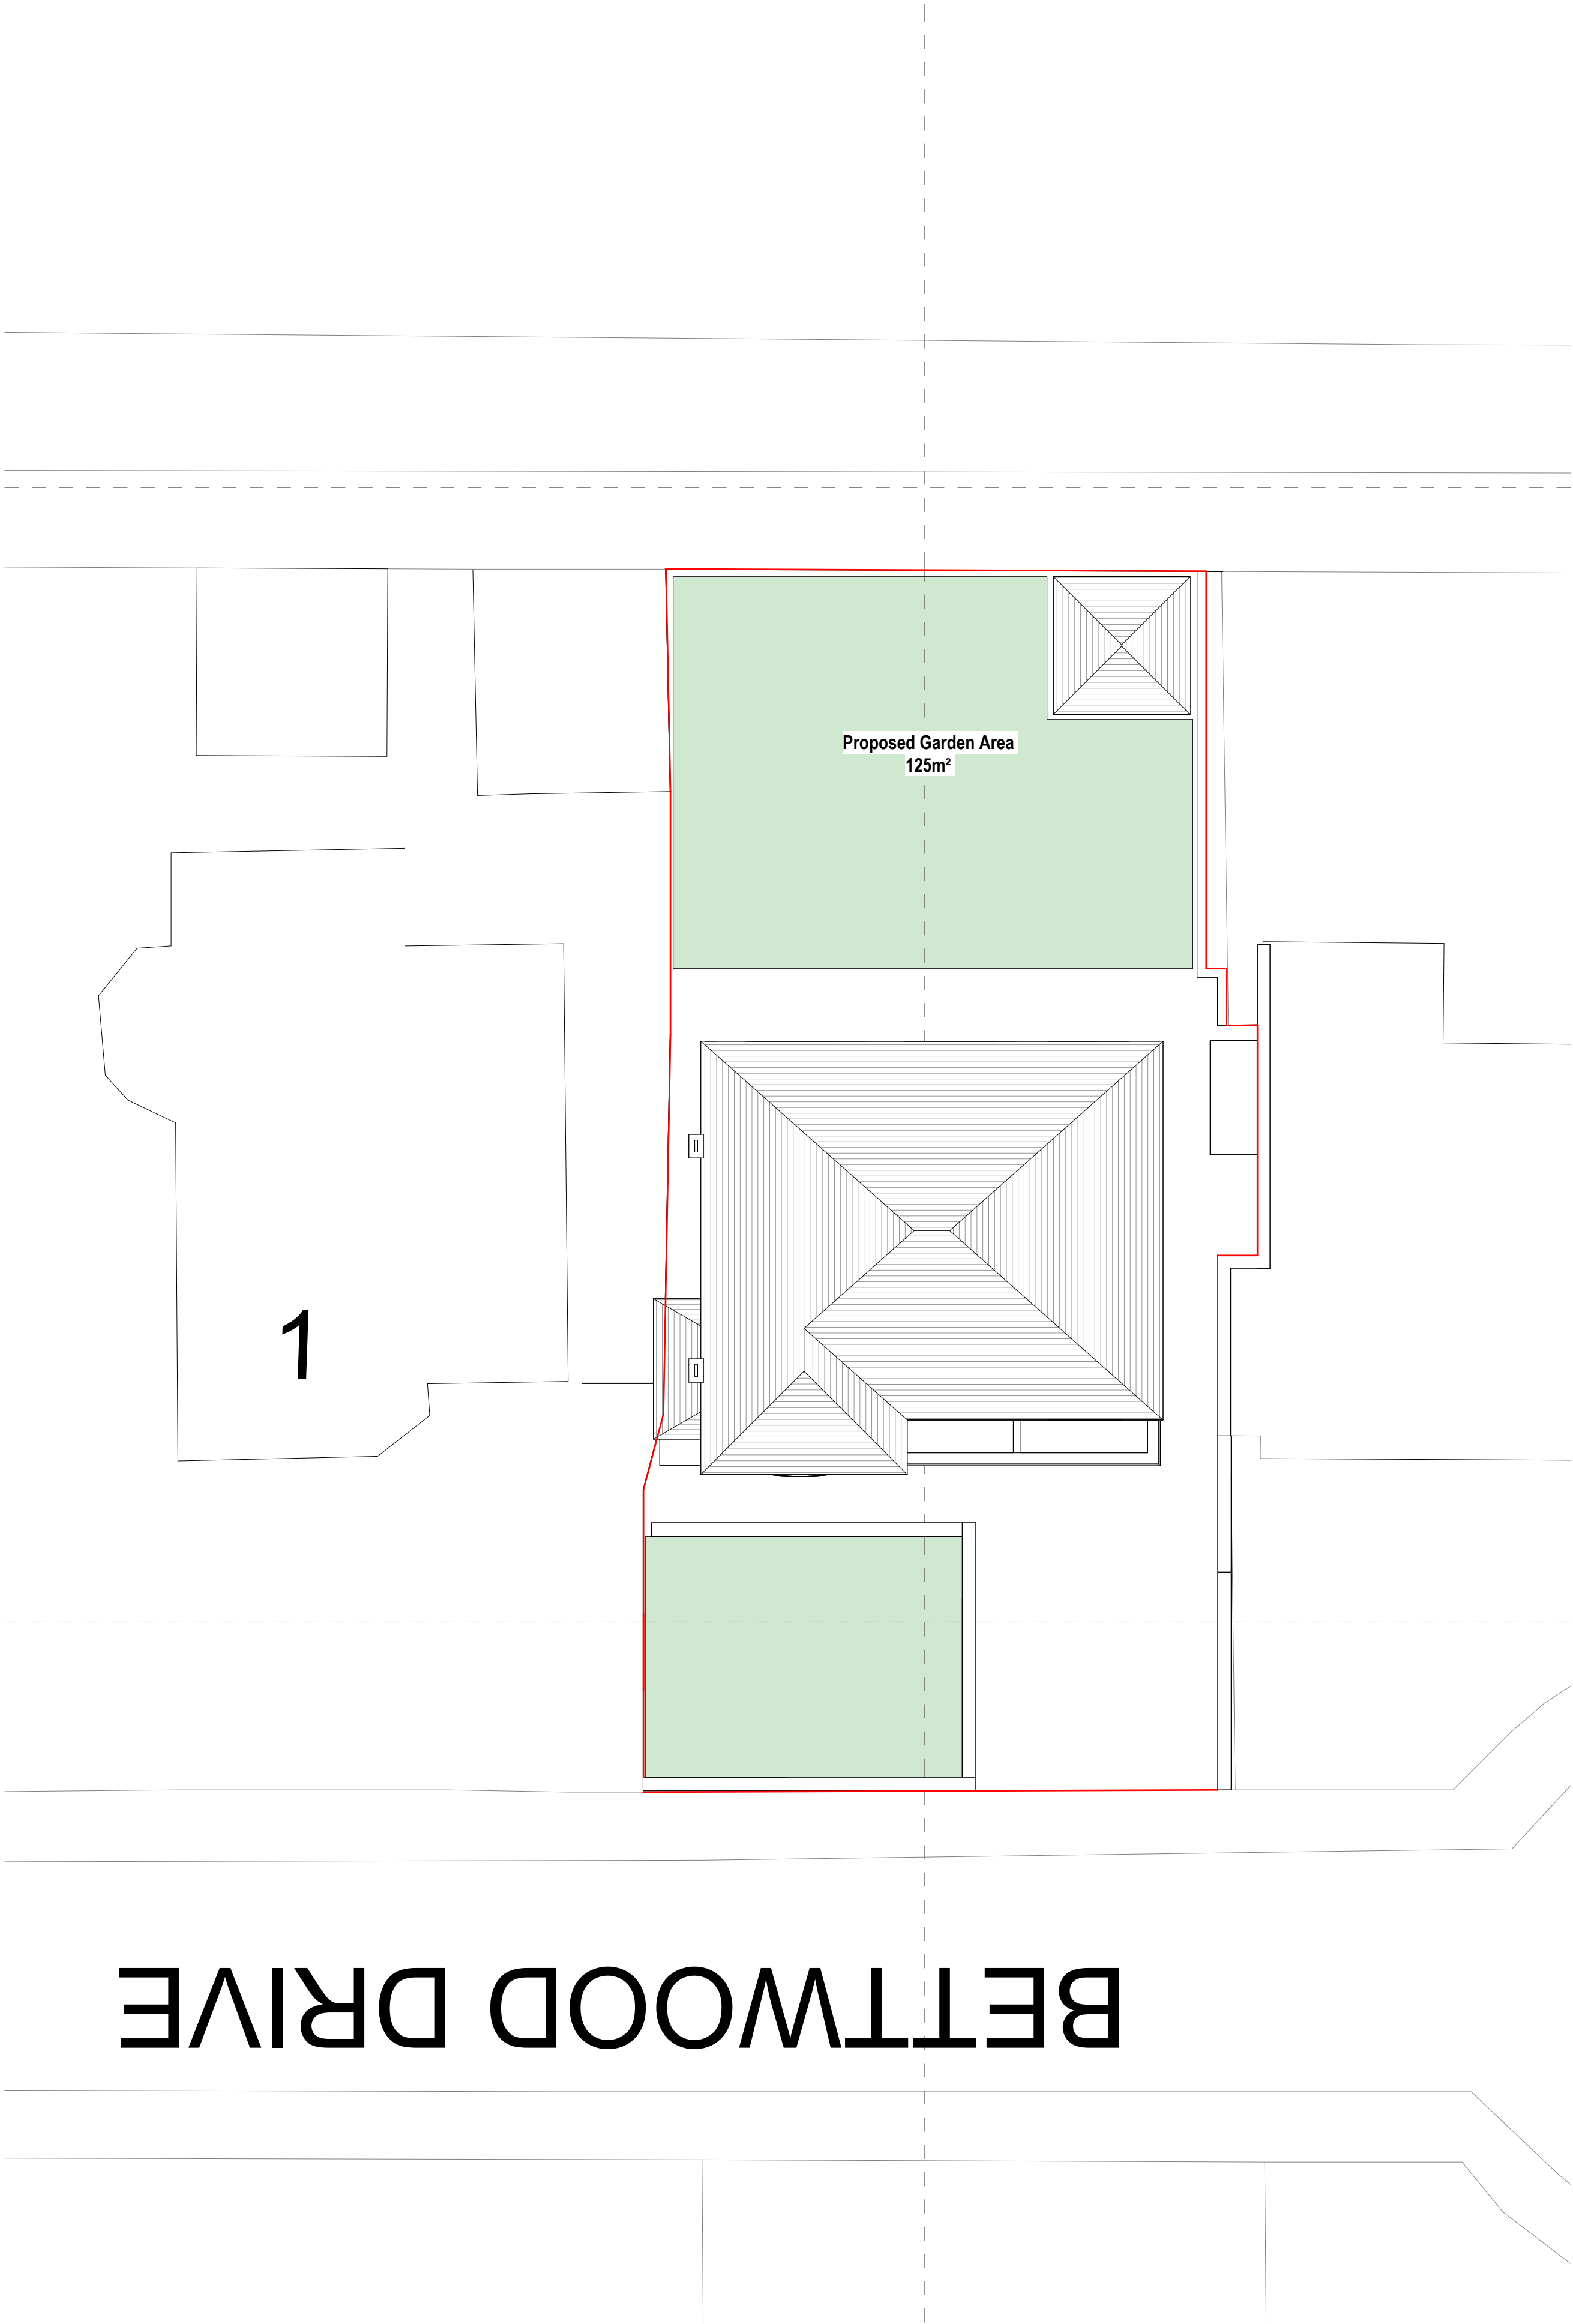


1 Existing Site Plan
1 : 100

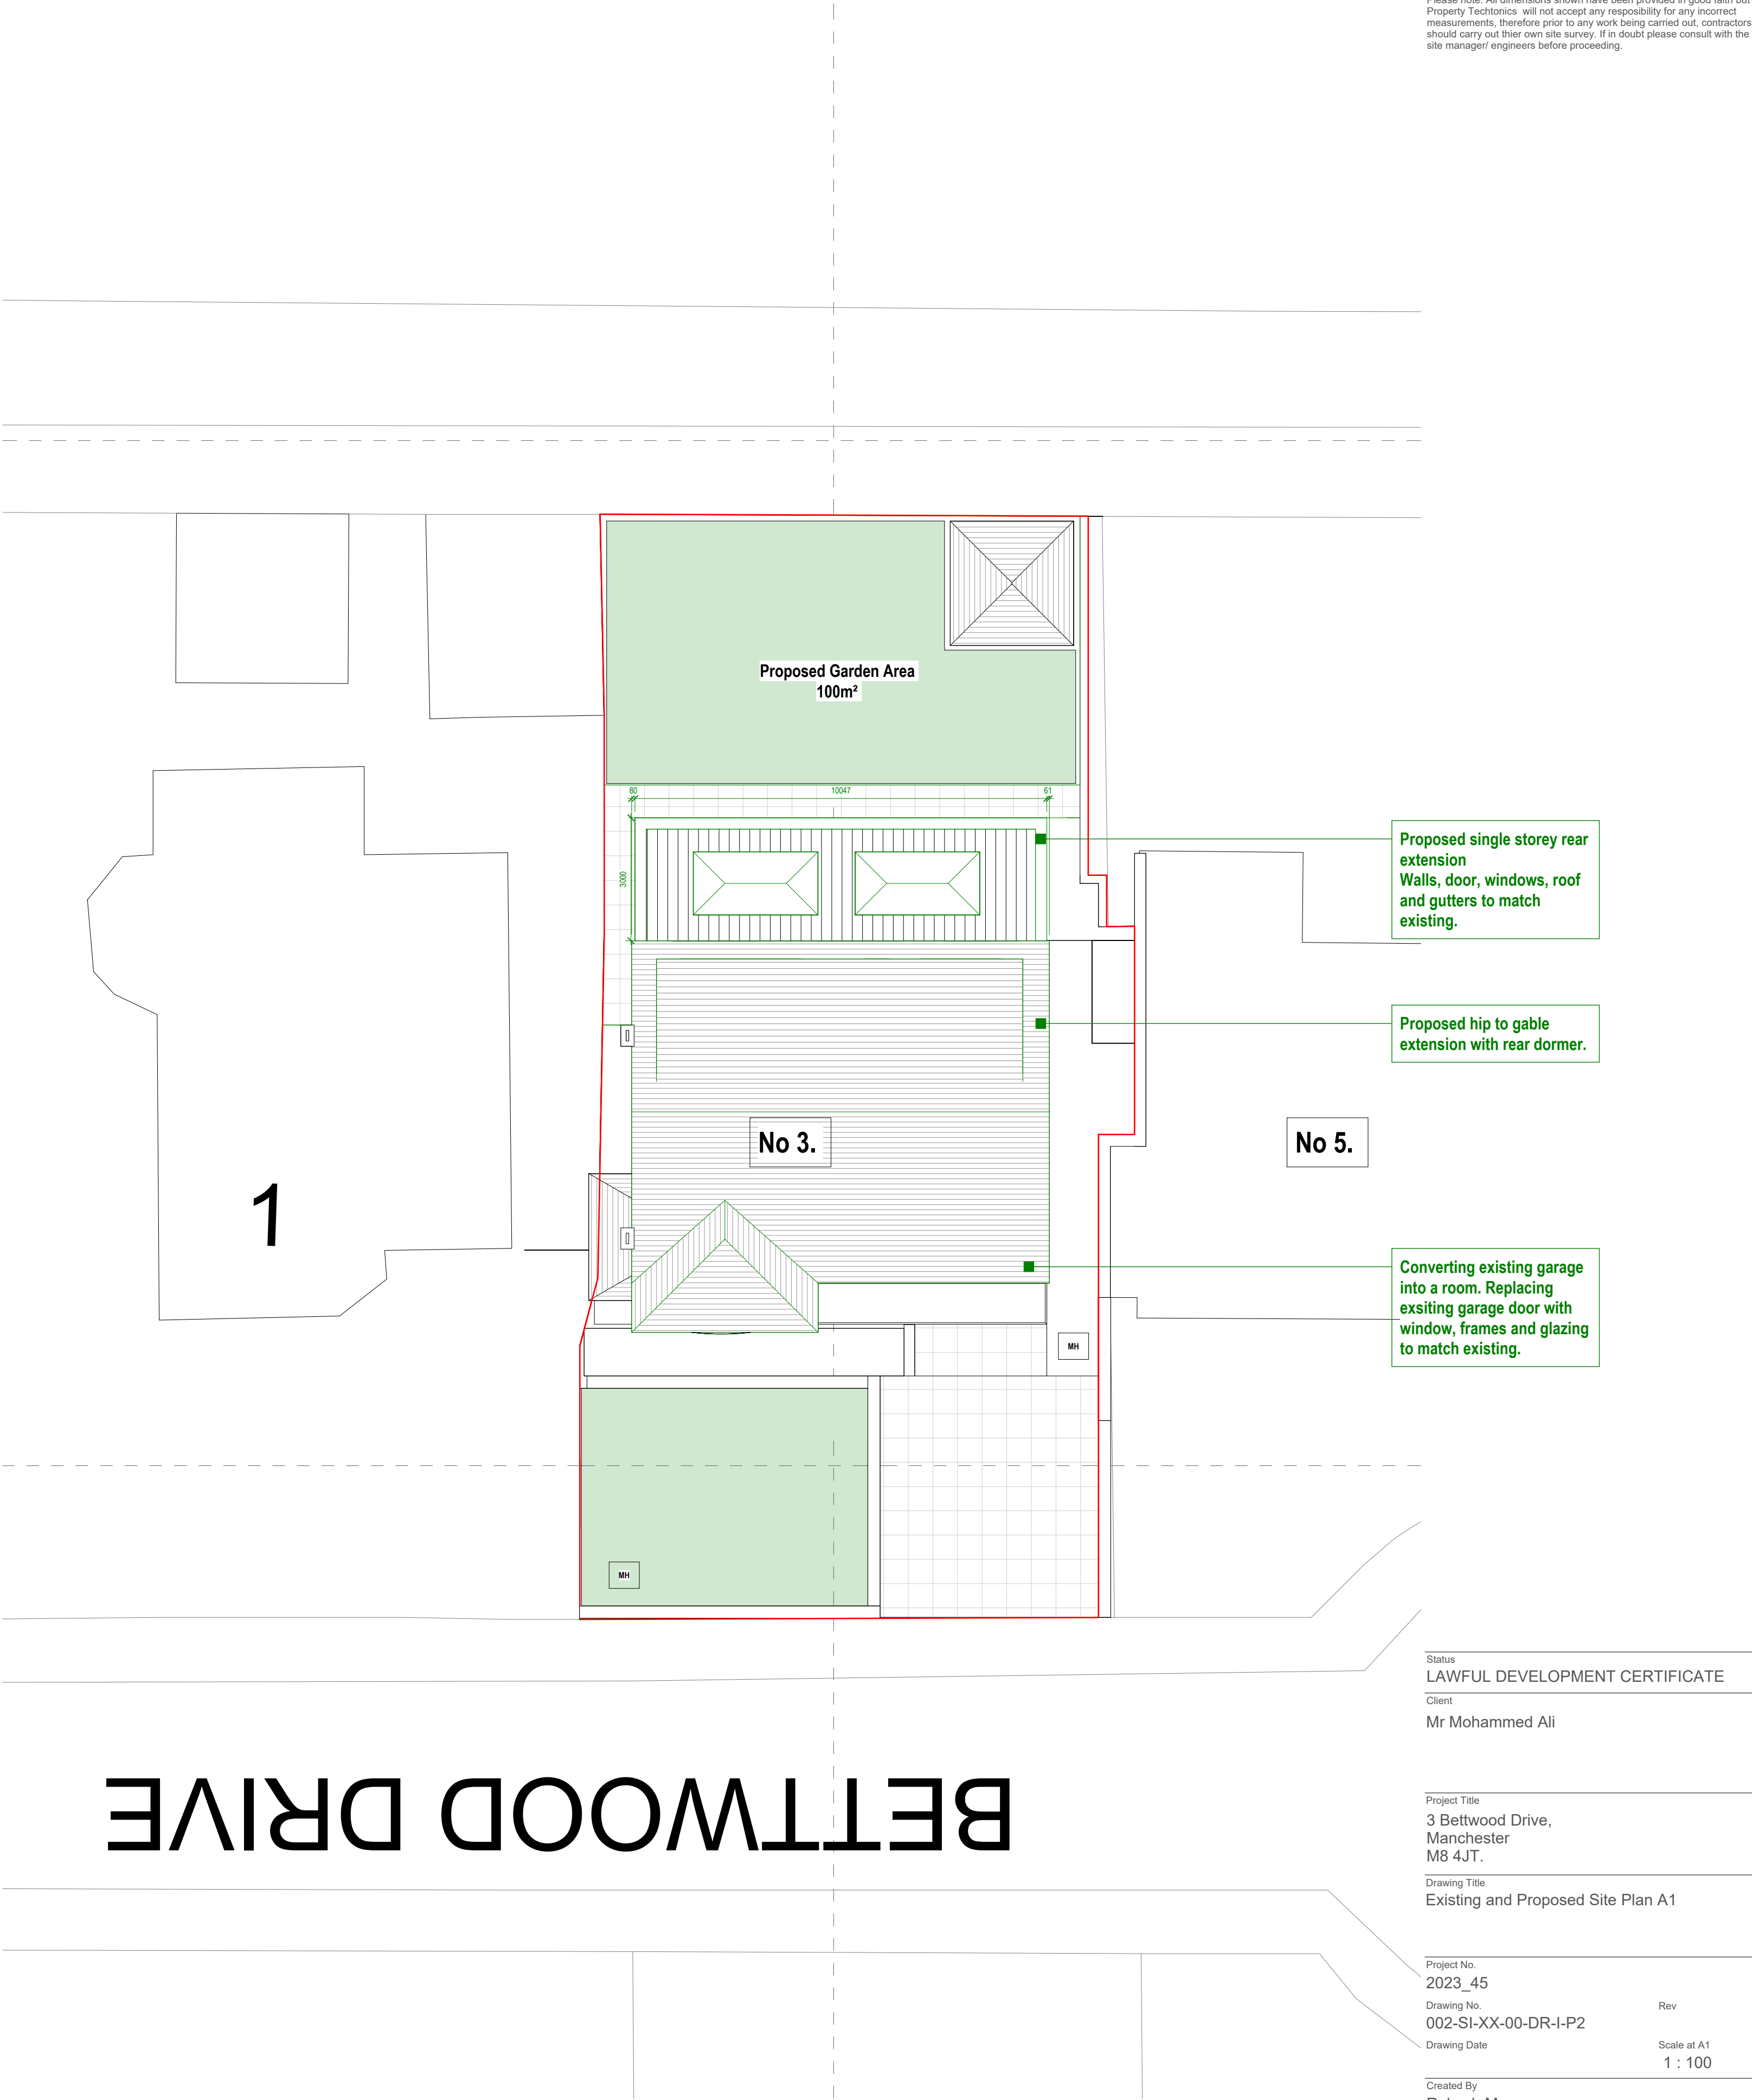

2 Proposed Site Plan
1 : 100



VISUAL SCALE 1:100 @ A1

 

Status LAWFUL DEVELOPMENT CERTIFICATE		
Client Mr Mohammed Ali		
Project Title 3 Bettwood Drive, Manchester M8 4JT.		
Drawing Title Existing and Proposed Site Plan A1		
Project No. 2023_45	Rev	
Drawing No. 002-SI-XX-00-DR-I-P2		
Drawing Date		Scale at A1 1 : 100
Created By Rakesh M		
m83 Associates Ltd		
187 Water Street, Manchester, M3 4JD Telephone: 07470 671 234 Email: rakesh@m83associates.com		
 		