

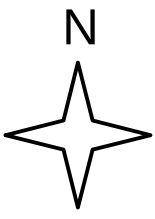


GRAPHIC / SIGNAGE SCHEDULE					Feb'17
ITEM	DESCRIPTION	LOCATION	SIZE (l) x (h) x (w)	MATERIAL	COMMENTS
SG01	Projecting sign	Market street shopfront	700 x 450 x 30mm	stainless steel	supplied & installed by Blaze
ALL FINISHED GRAPHIC SIZES TO BE CHECKED AND CONFIRMED ON SITE BY GENERAL CONTRACTOR PRIOR TO MANUFACTURE.					

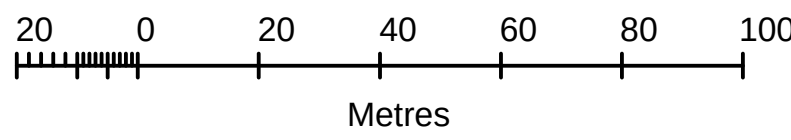


Existing shopfront photo


Site Location

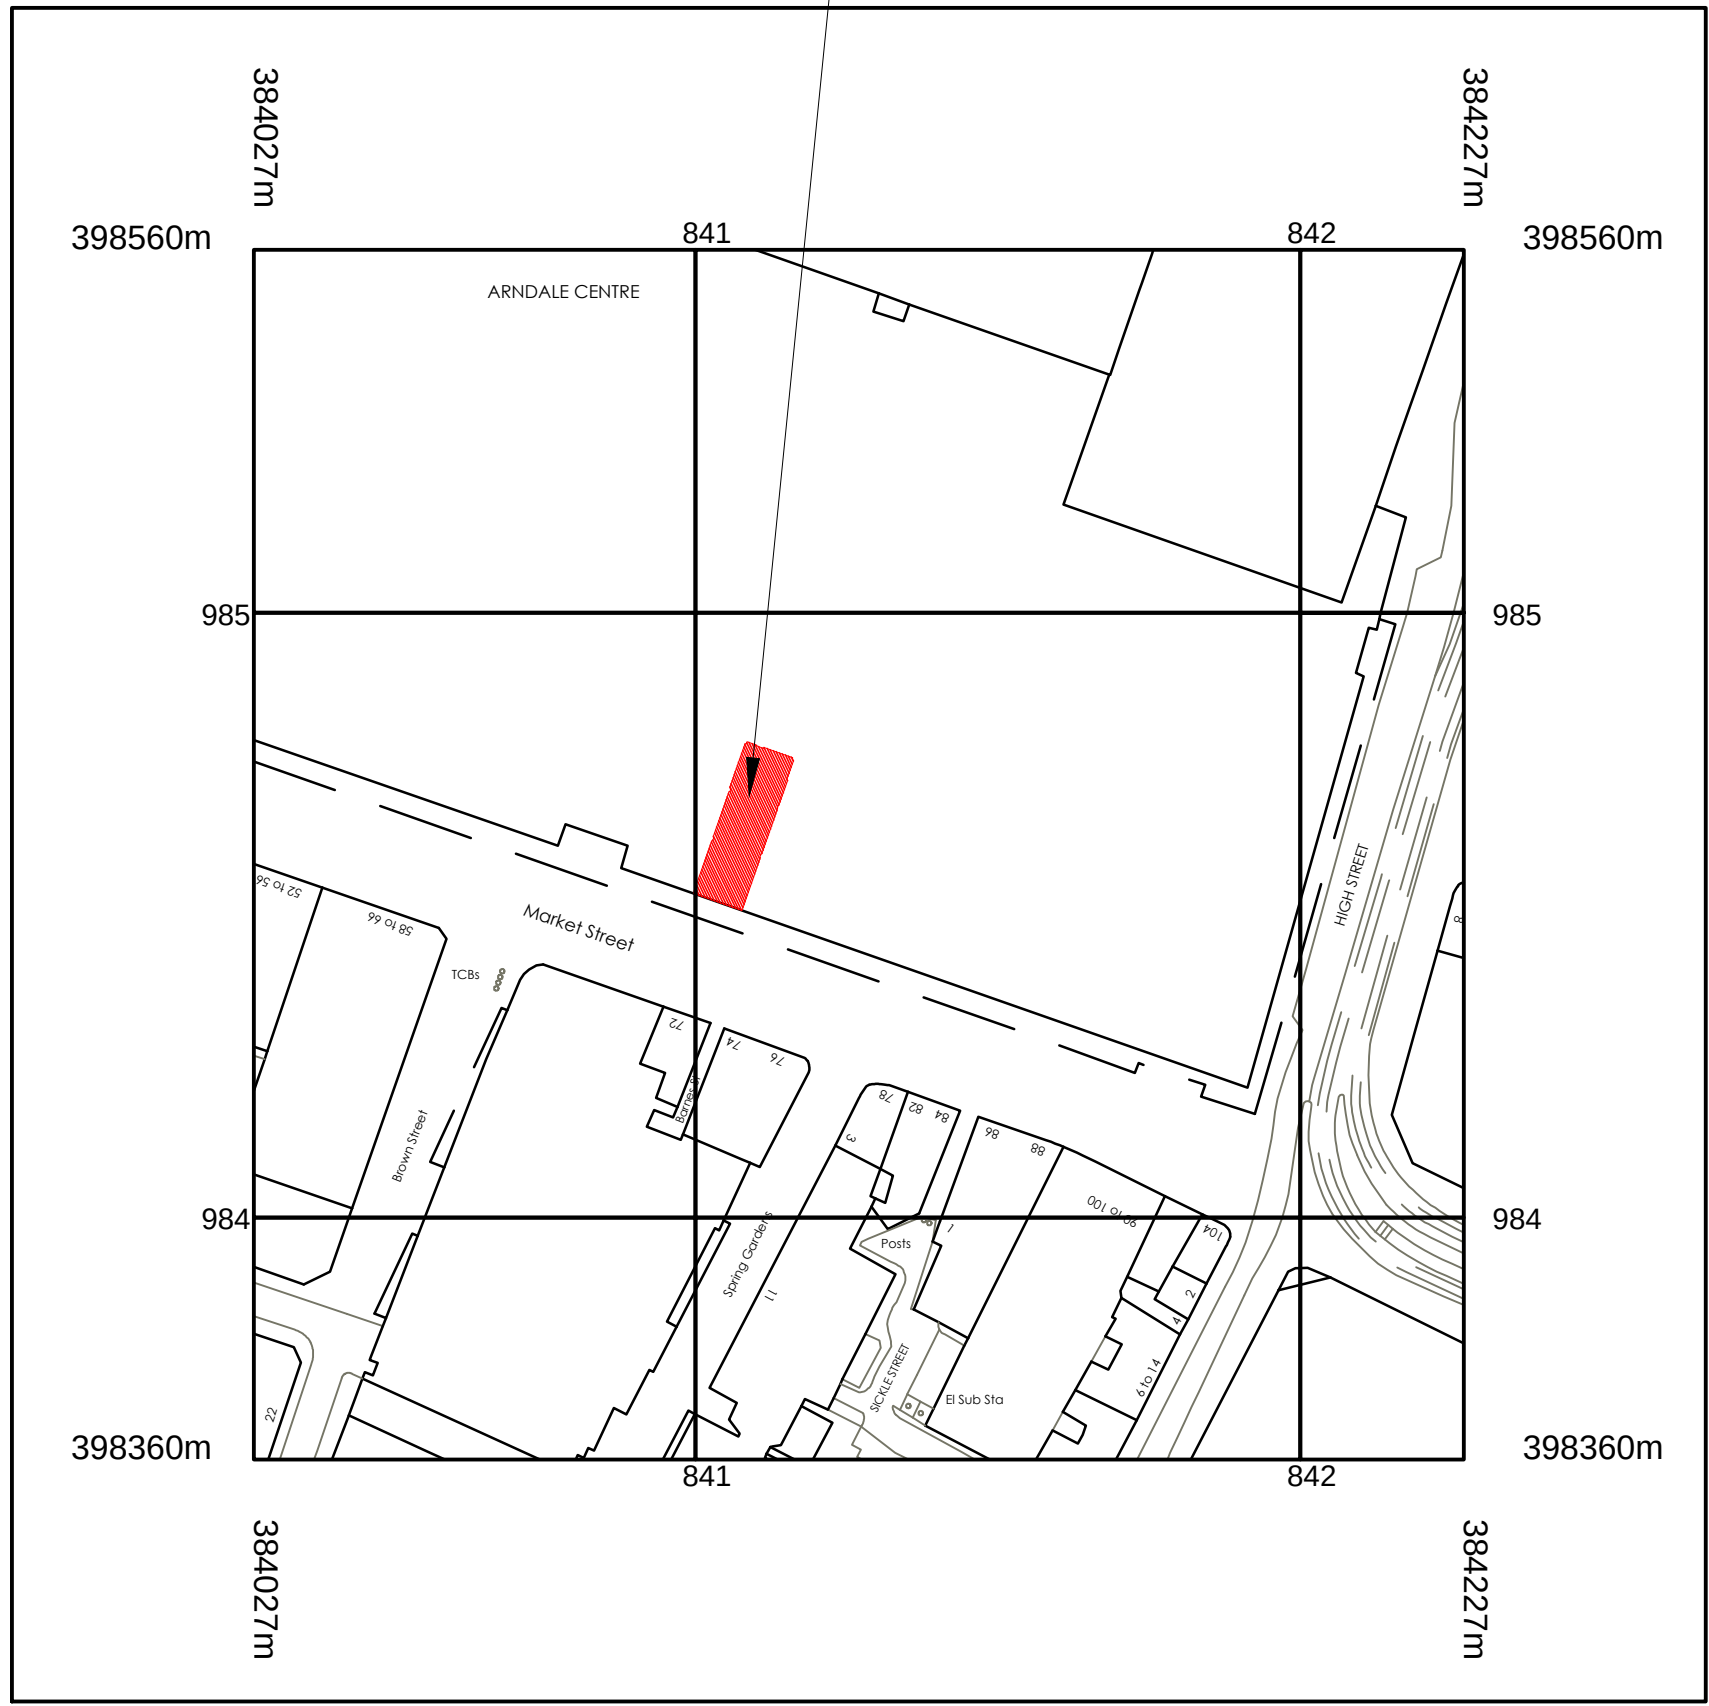


Proposed Site Location Map
1:1250 @ A0

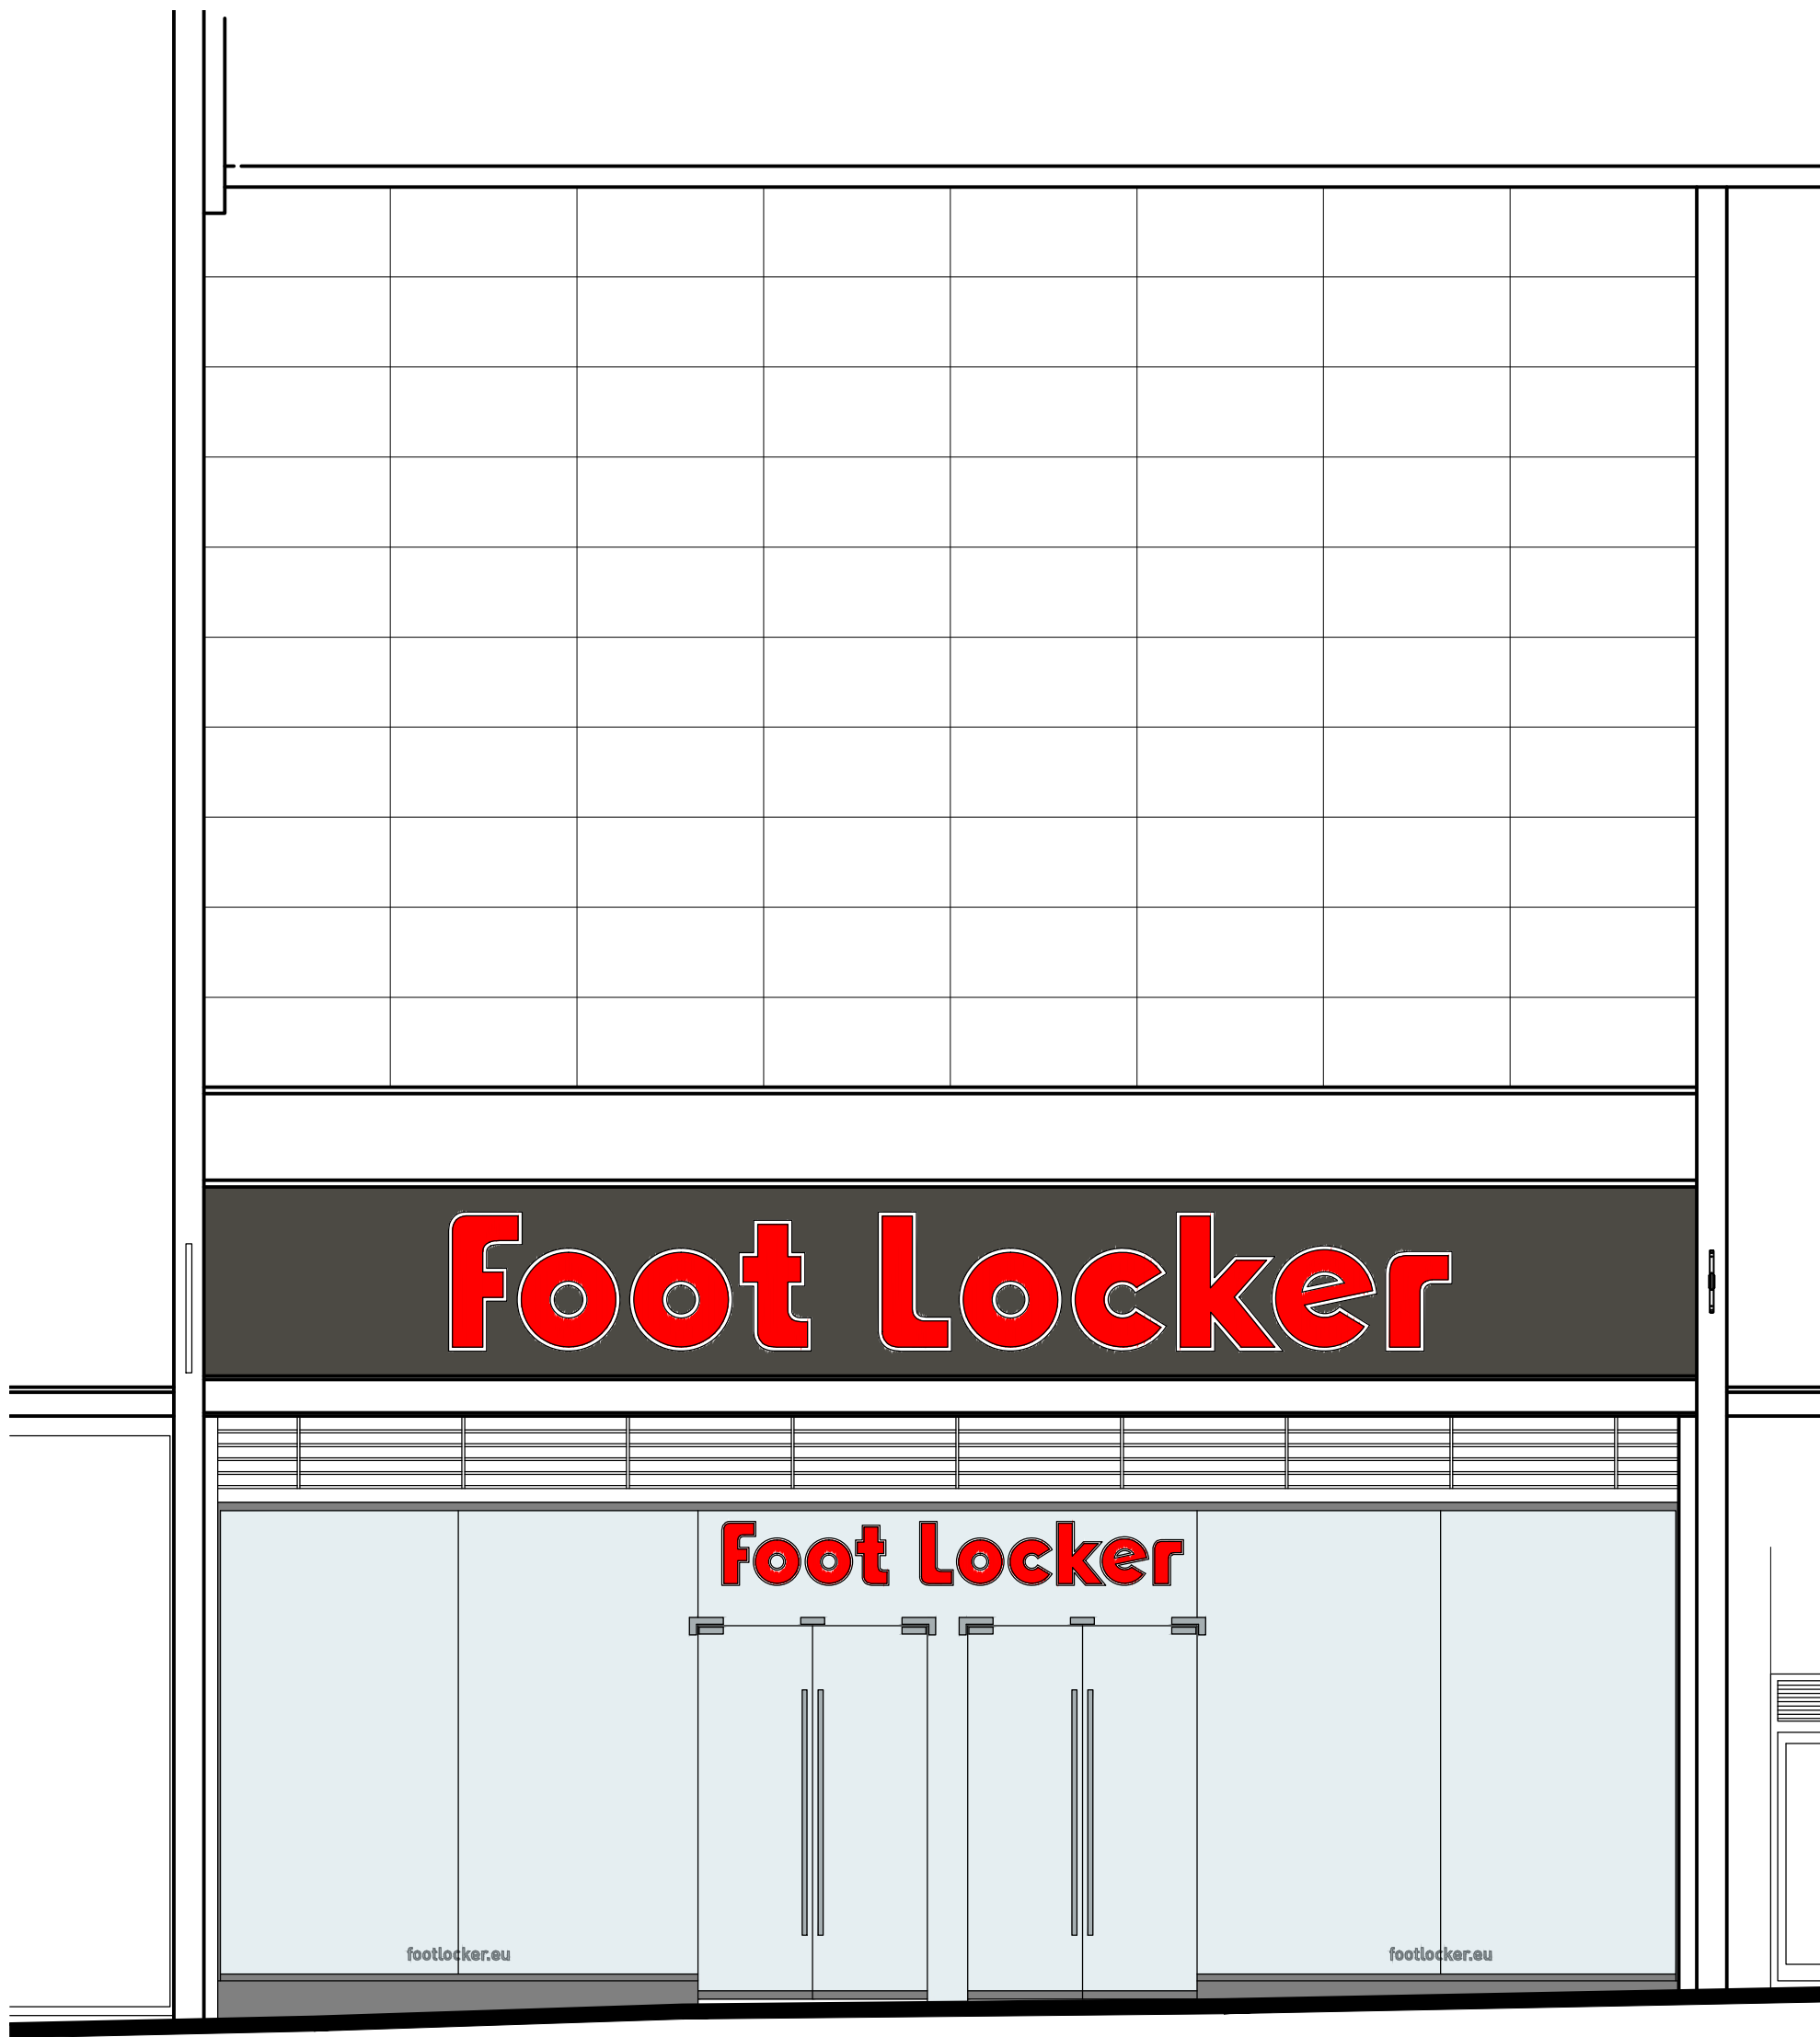

Existing shopfront elevation
1:50 @ A0

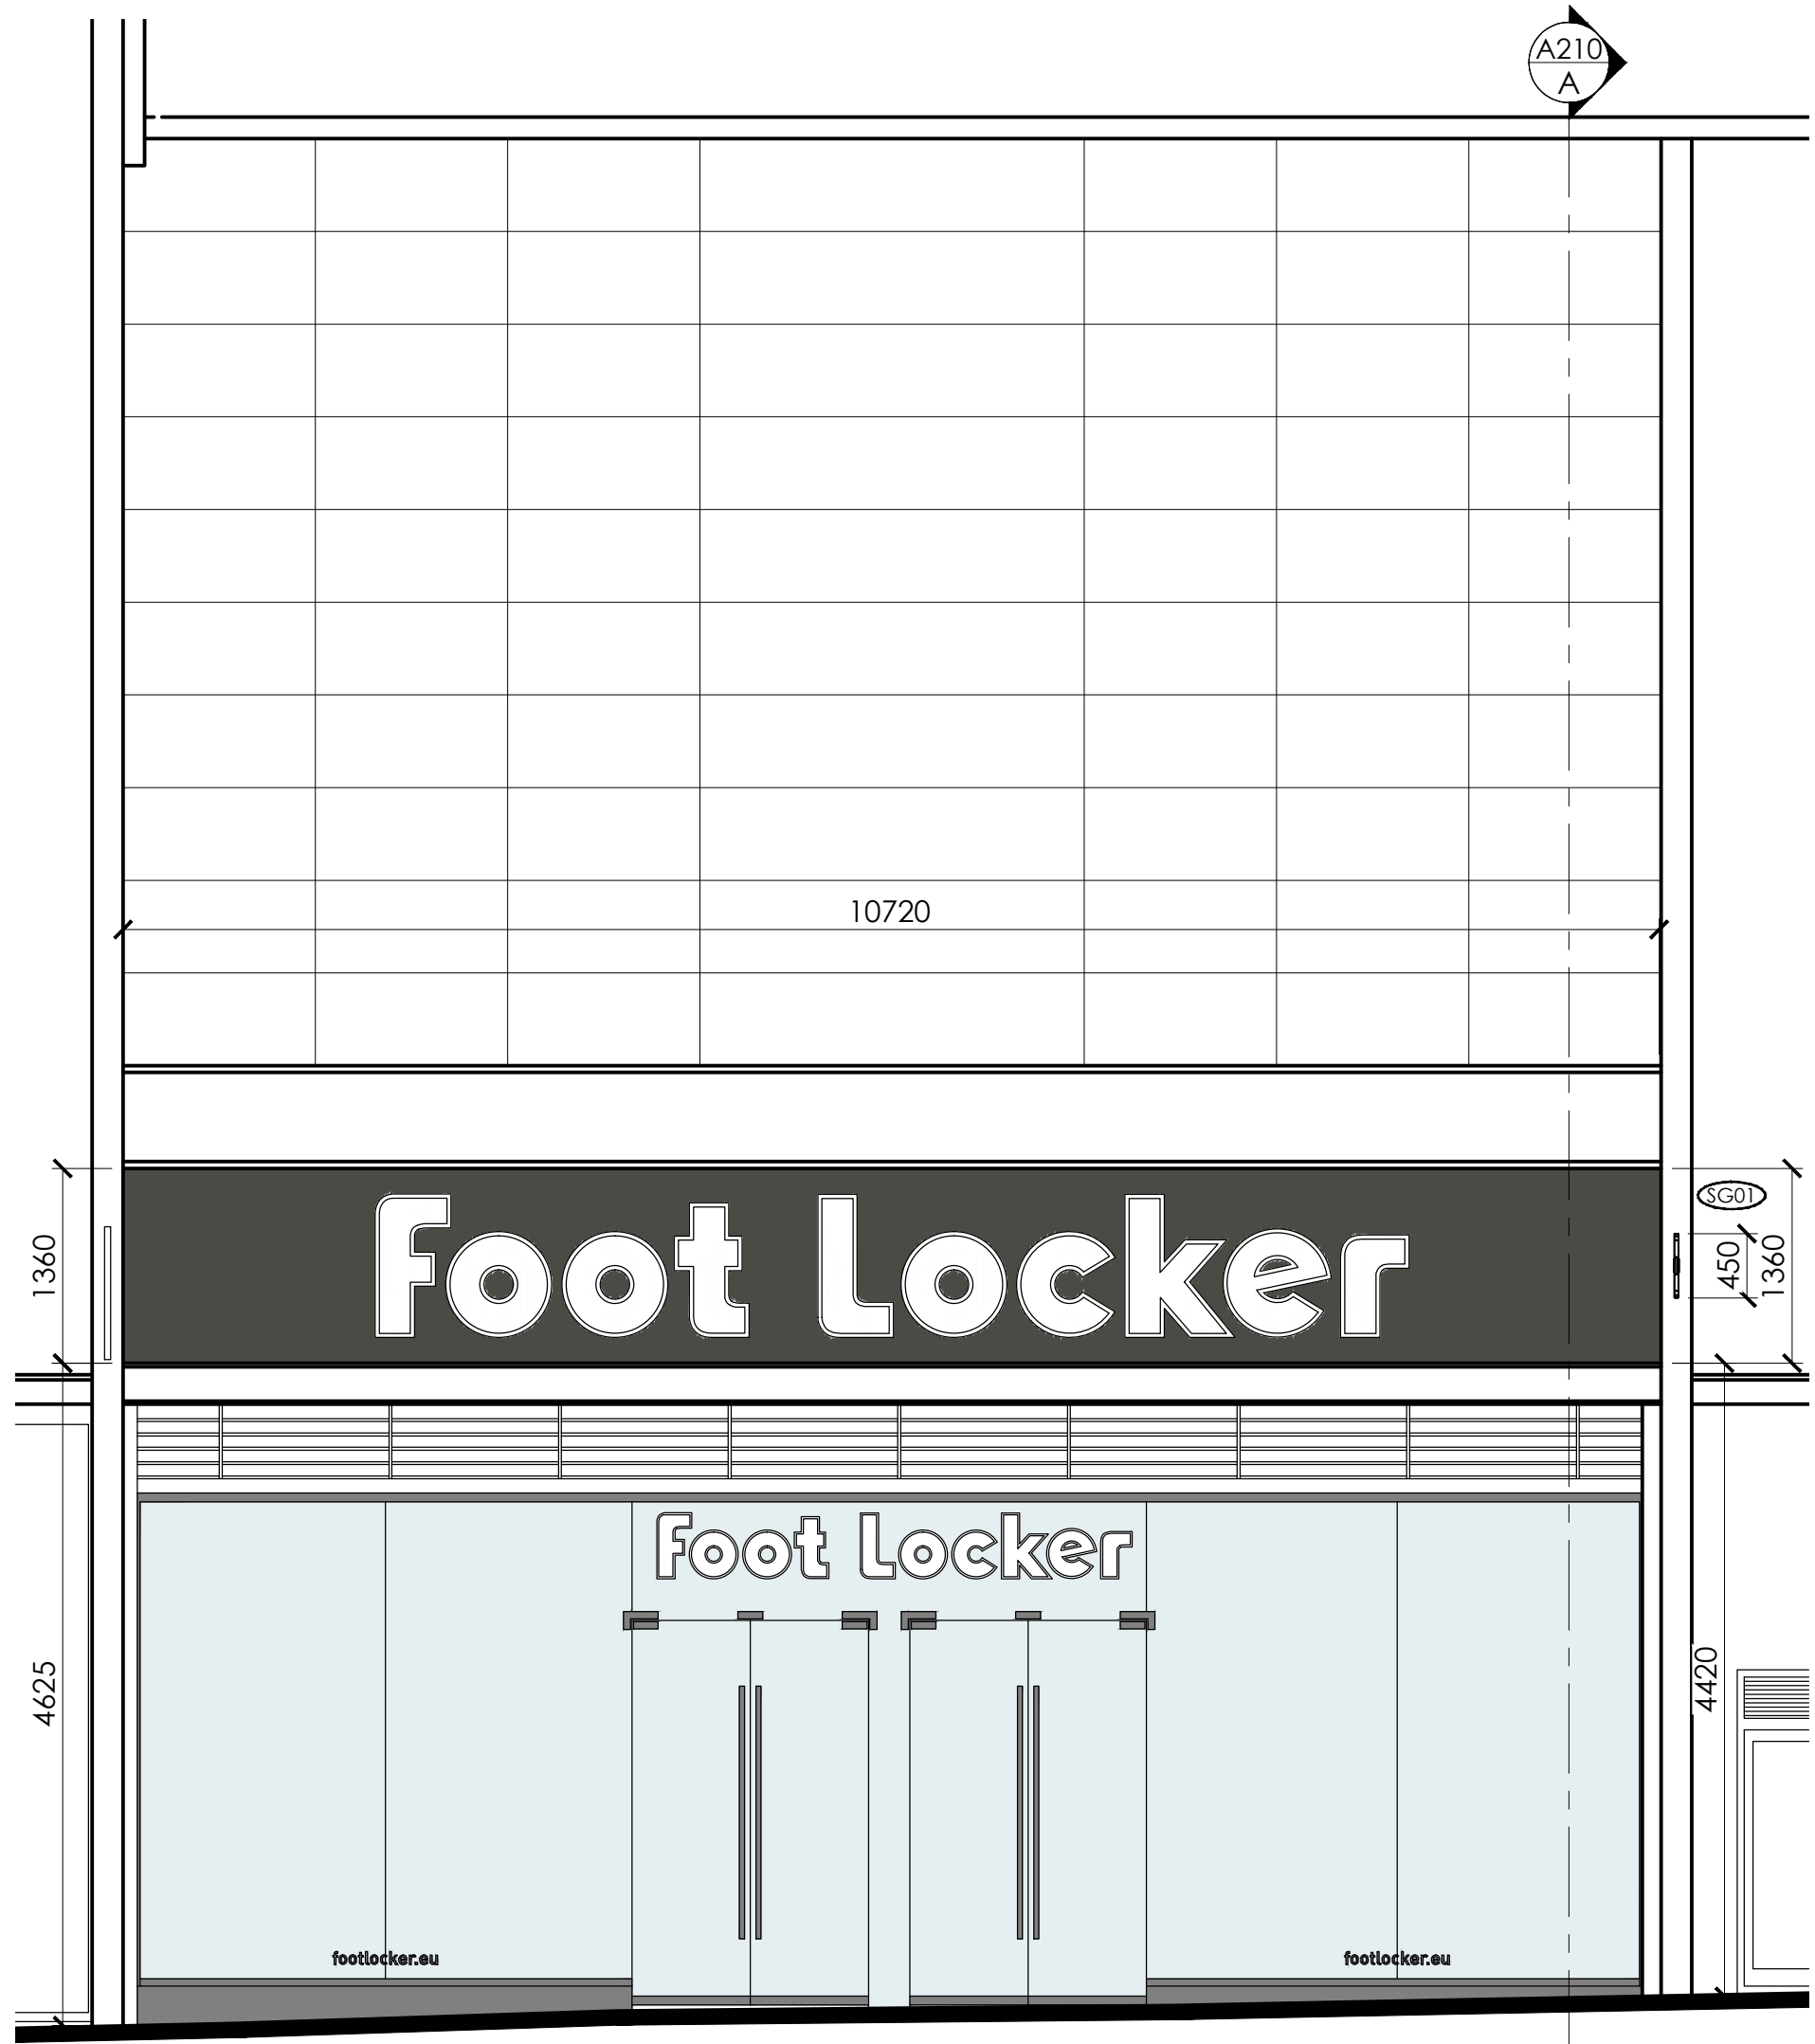


Proposed shopfront elevation
1:50 @ A0

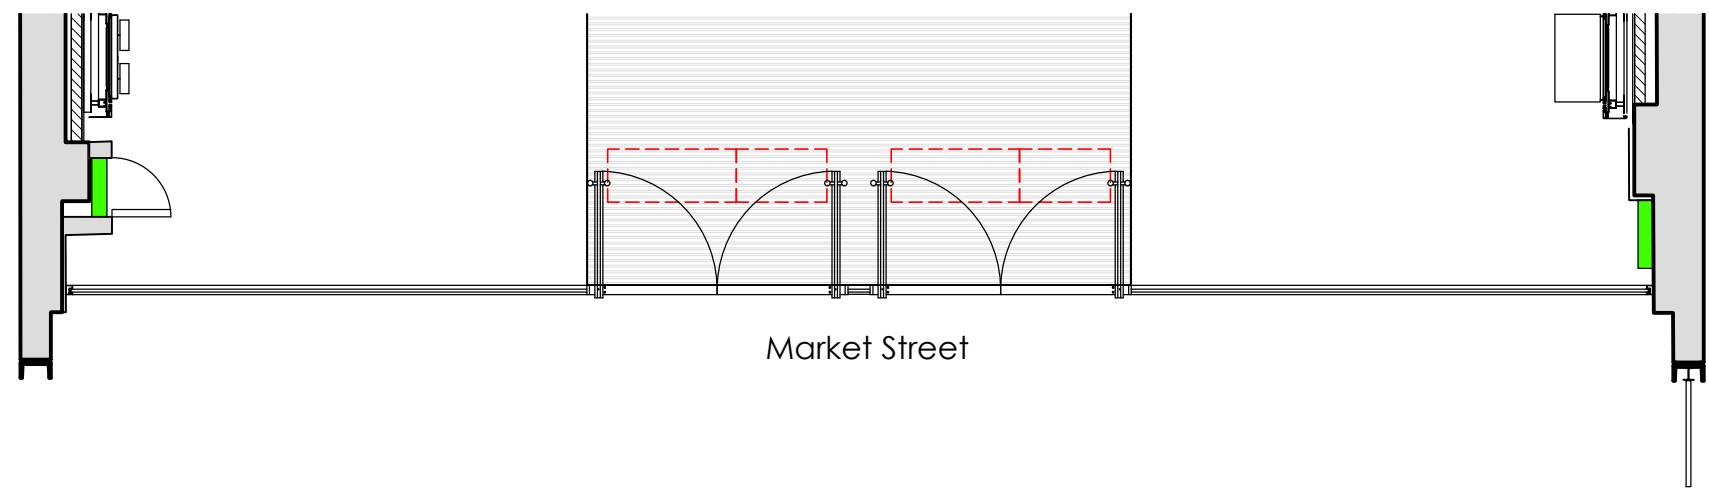

Proposed shopfront plan
1:50 @ A0


8.14 NEW PROJECTING SIGN:
Foot Locker general contractor to allow for the installation of 1 No illuminated projecting sign to right hand side of shopfront, to replace existing.
NOTE: Subject to local authority approval
NOTE: Sign to project a maximum of 700mm from the face of the building and to be 30mm wide.
Refer to: Foot Locker Manchester PROJECTING SIGN 148385-3

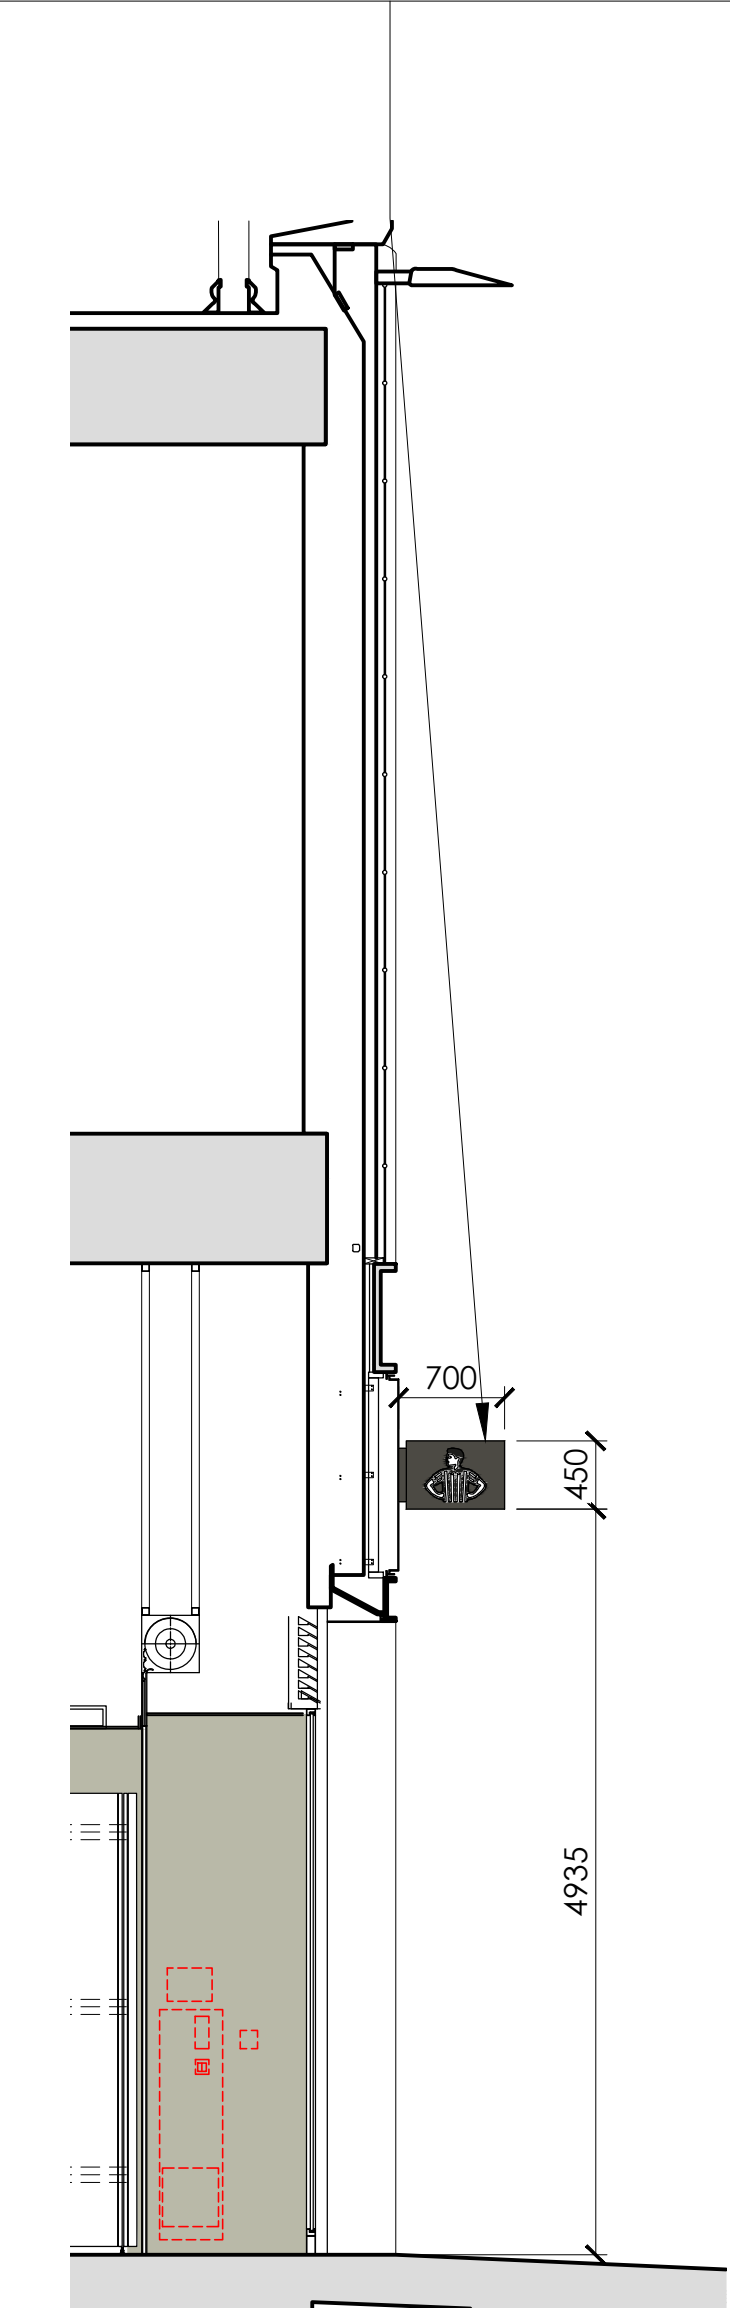

Proposed shopfront section A
1:50 @ A0

IMPORTANT NOTE:
Whilst every effort has been made to ensure the accuracy of the tender drawings, the contractor is to take all dimensions as provisional, and is to check all dimensions during their first site visit. Any discrepancies with the Tender Drawings are to be recorded and reported to the Project Manager without delay.

Scale 1:1250 @ A0

 

Written dimensions on these drawings shall take precedence over scaled dimensions. Contractors shall verify and be responsible for all dimensions and conditions on the project and this office must be notified of any variations from the dimensions and conditions shown by these drawings prior to commencement of any work. All contractors are deemed to have made themselves aware of site conditions prior to entering into any contract. Shopfitting details must be submitted to this office for approval before proceeding with fabrication. This drawing is the property of rpa. Copyright is reserved by them and the drawing is issued on condition that it is not copied, reproduced, retained or disclosed to any unauthorised person, either wholly or in part without the consent in writing of rpa.

NOTE:
This drawing was created using details from:
archive drawing 2018

REMODEL 2024 - SUBJECT TO PLANNING APPROVAL

4	19.08.24	FOR APPROVAL ISSUE Updated to town hall requirements.	EF	-
3	19.08.24	FOR APPROVAL ISSUE Updated to town hall requirements.	EF	-
2	13.08.24	FOR APPROVAL ISSUE Updated to town hall requirements.	EF	-
1	29.07.24	FOR APPROVAL ISSUE Updated to town hall requirements.	EF	-
-	05.06.2024	FOR APPROVAL ISSUE Initial issue of drawing.	TC	PC

rev	date	description	drawn	chk
client				
Foot Locker Footlocker Europe V.O.S. Turijnweg 3 4131 PN Vianen P.O. Box 309 The Netherlands Telephone: 0031 347 32 3300 - Fax: 0031 347 32 3305				

MANCHESTER
49 Market Street
Manchester M11 1WR
United Kingdom

client job No
4107

drawing title
PROPOSED
Shopfront plan, elevation
and signage details

drawn by	date	checked
TC	June '24	-
job no.	drawing no.	revision
2009150	A210	4

scale
1:50 / 1:1250 @ A0