



Dimensioning
Figured dimensions only to be taken from these designs and drawings. Work to annotated dimensions only. All dimensions to be checked on site. Architectural designers to be informed immediately of any discrepancies before work proceeds. Drawings are to be read in conjunction with relevant specifications, structural engineers and service engineers' drawings.

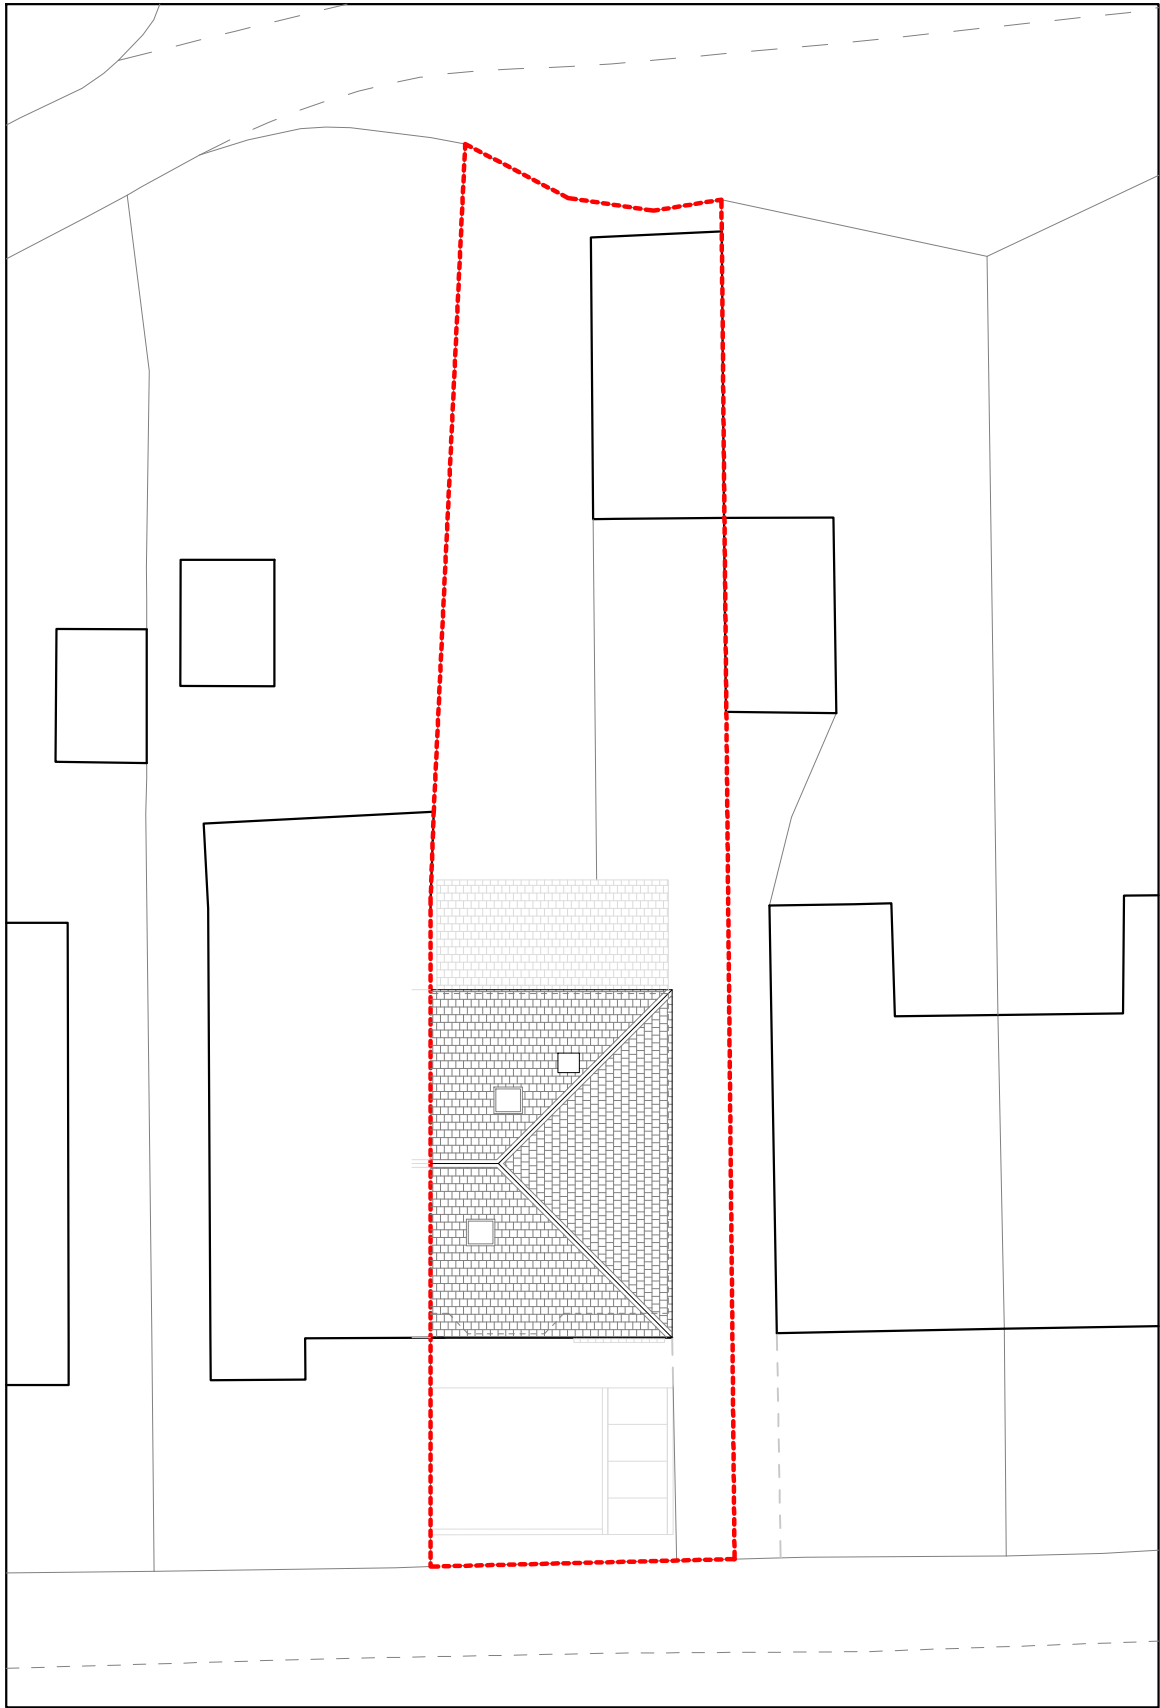

EXISTING SITE PLAN
1:200 @ A3
0m 1m 3m 5m 10m 15m 20m

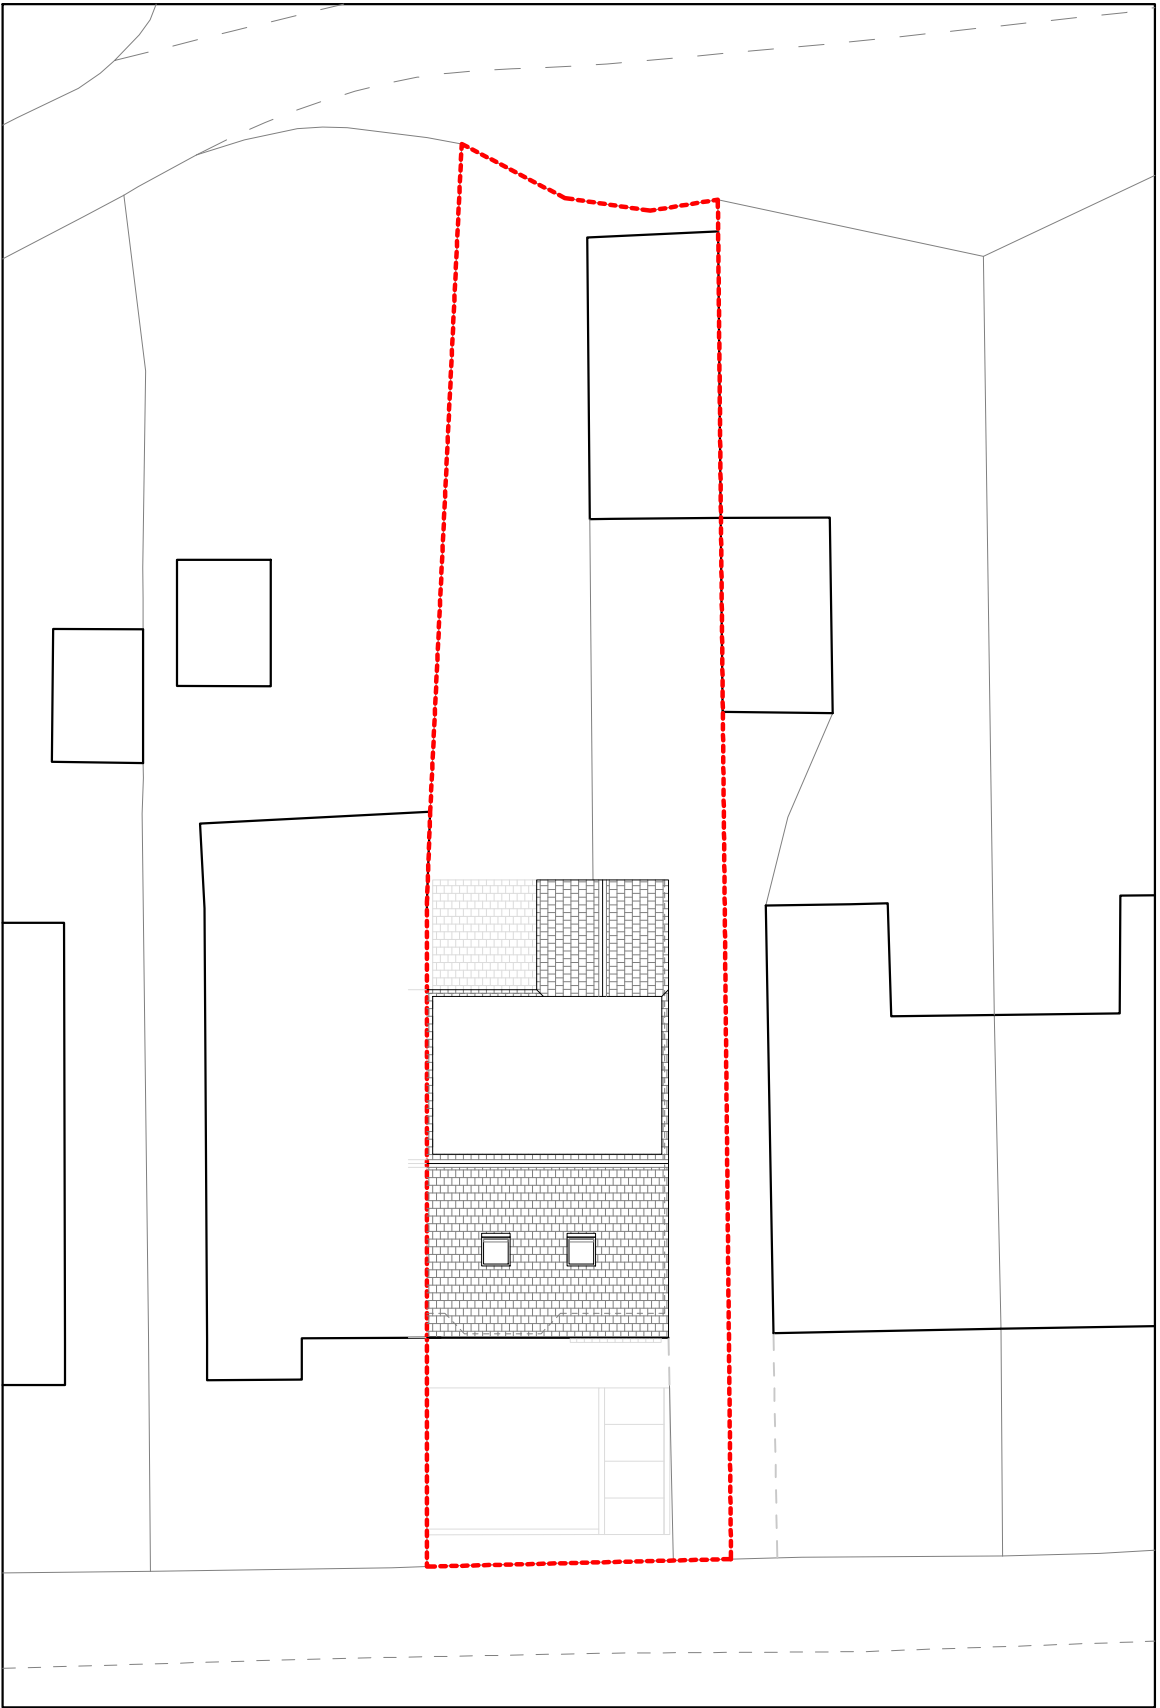

PROPOSED SITE PLAN
1:200 @ A3



Rev	Date	Description
-	14/03/24	Issued to client for comments



SALEEM
ARCHITECTS

Architecture | Masterplanning | Graphics

CLIENT:
-

PROJECT:
59 Broad Hill Rd,
M19 1AR

TITLE:
Existing & Proposed Site Plan

SCALE:
1:200 @ A3

REV:
-

DATE:
March 2024

DRAWING NO.
Sheet 6