


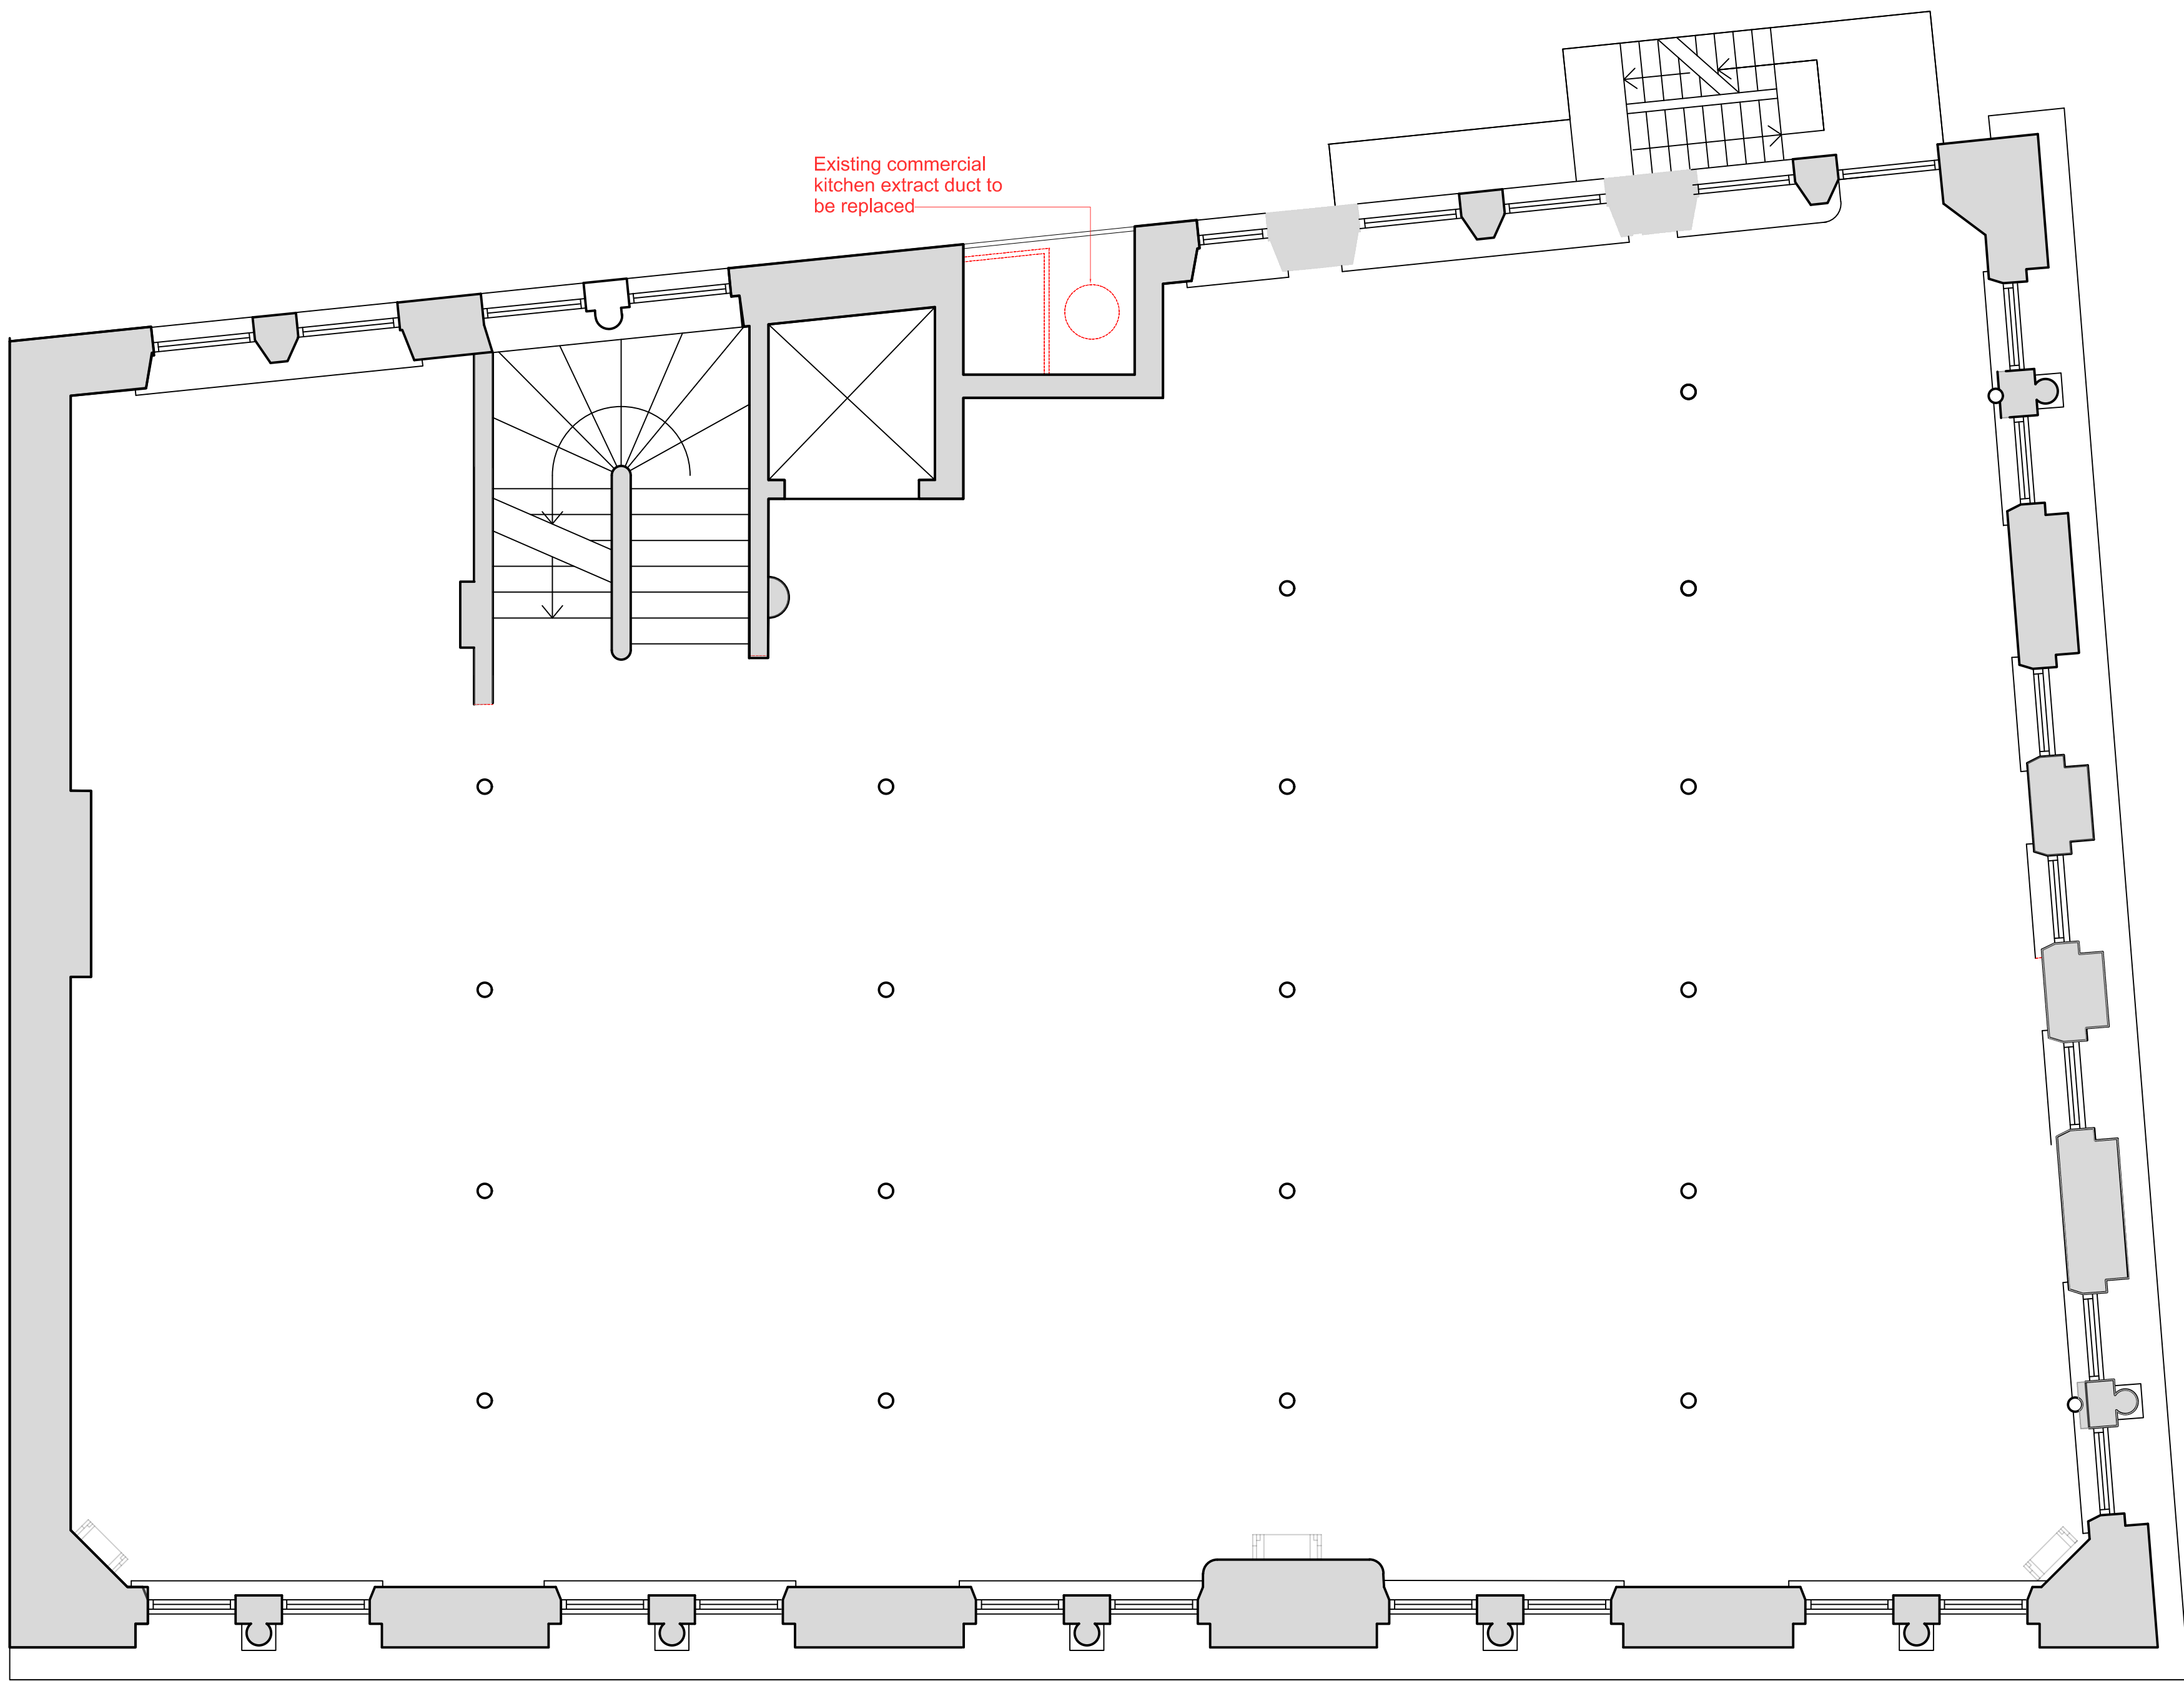

Second Floor Plan
1:50

the spacestudio[™]
architects & designers

100% digital
working method
using BIM
and cloud
collaboration
to create
a seamless
working
environment
for all
stakeholders
involved in the
project

revisions

A - Minor changes to layout	19-12-2022
B - Notes revised	28-04-2023

project and code

Fraser House
36 Charlotte Street,
Manchester M1 4FD
2022-1008M

drawing title

Removed Elements
Second Floor Plan

PLANNING ISSUE

drawing number / revision
2022-1008M - 025 B
scale
1:50 @ A1
date
19.12.2022
drawn / checked
CT / KS

0 0.5 1 2
Metres

100% digital
working method
using BIM
and cloud
collaboration
to create
a seamless
working
environment
for all
stakeholders
involved in the
project