



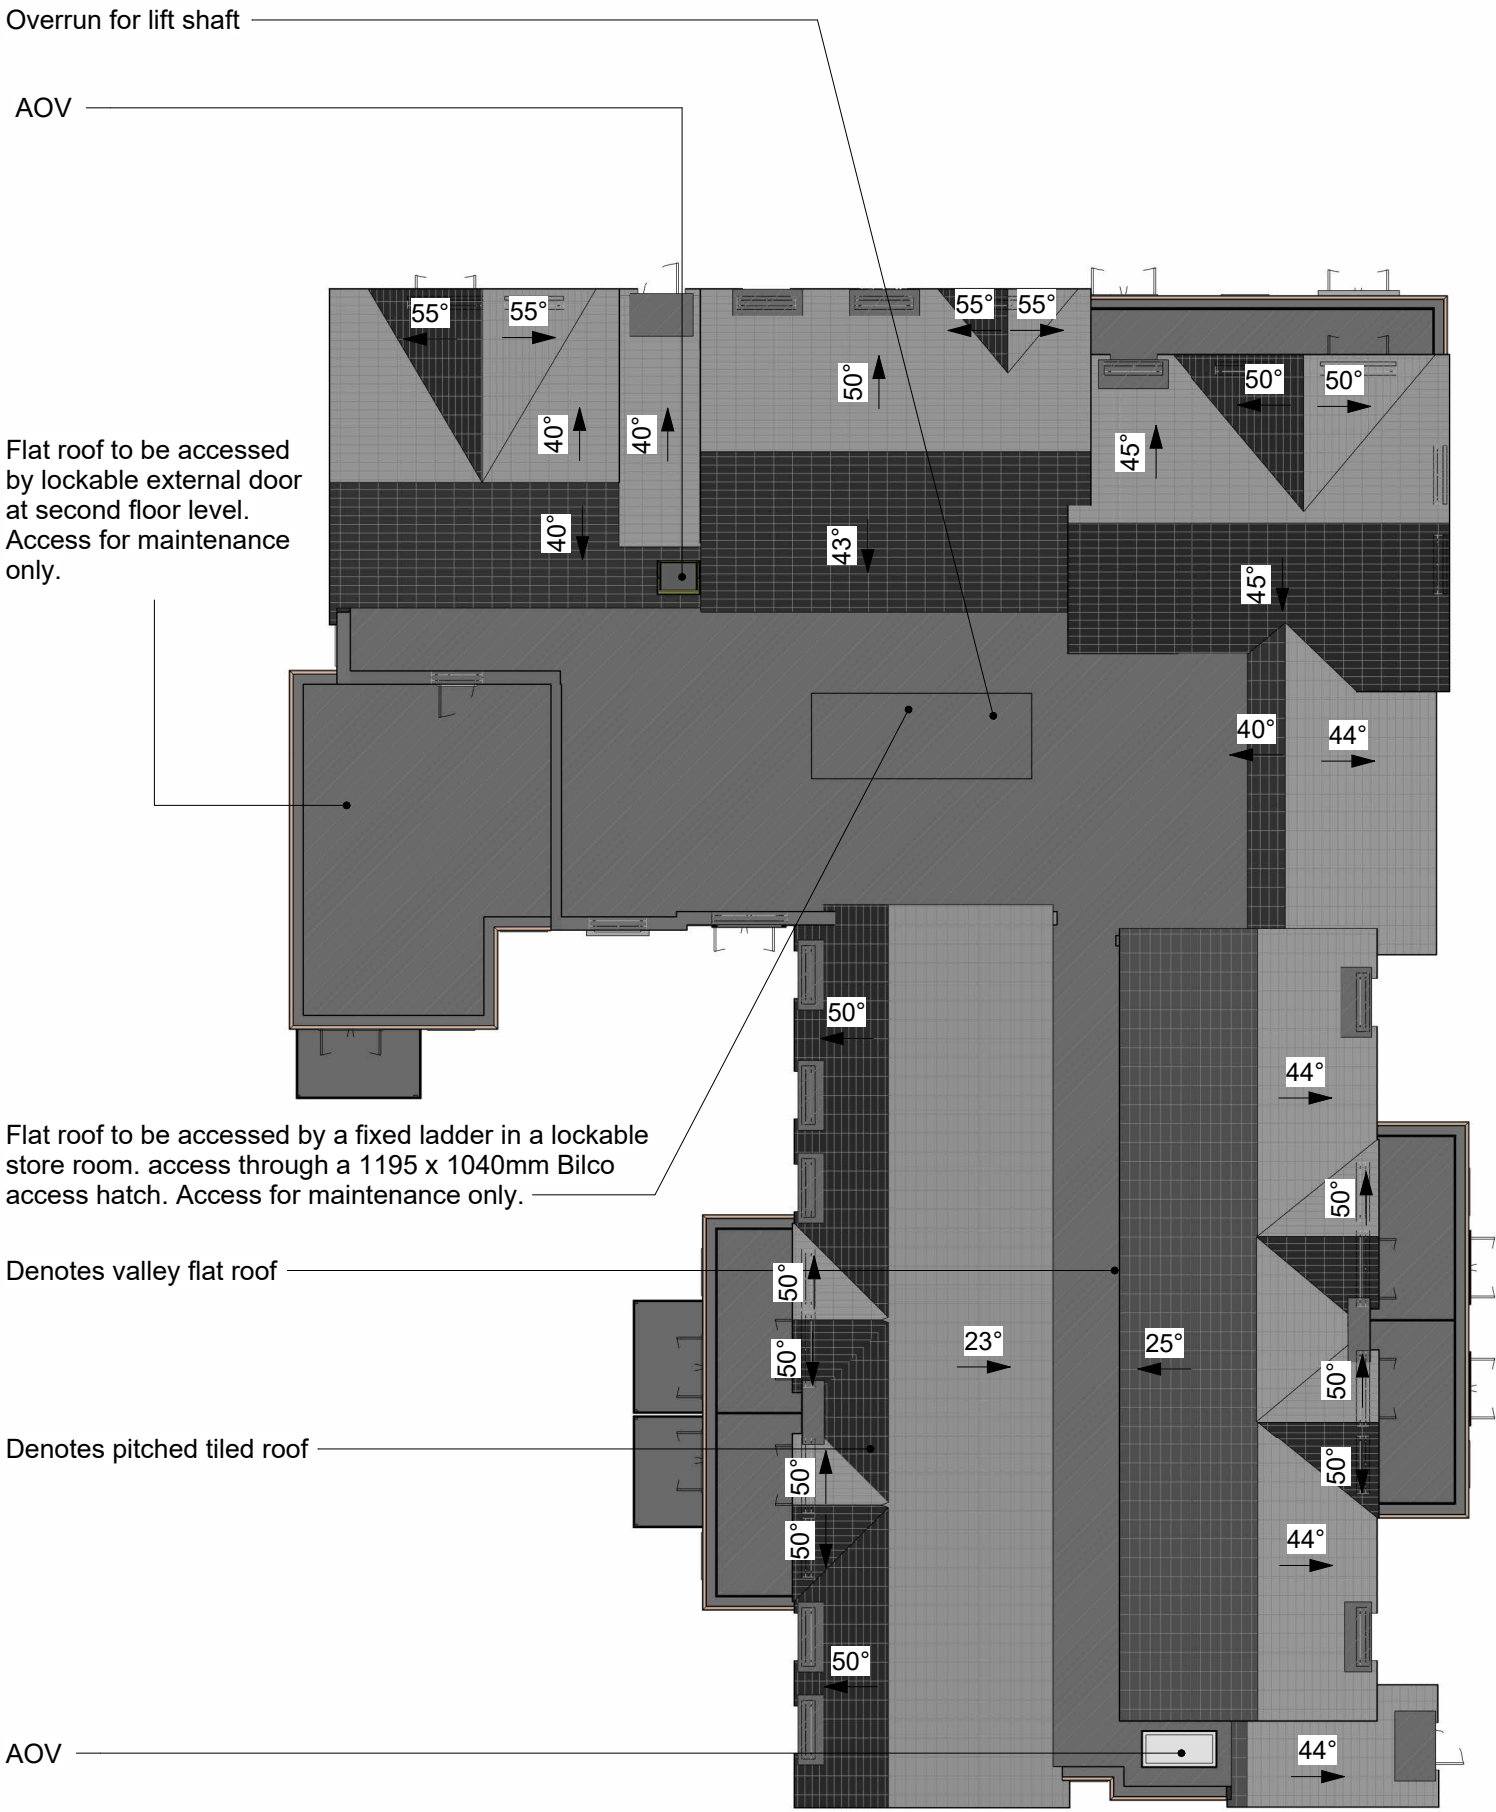

Approximate roof area: 1319m²

REVISIONS

Rev.	Note.	Date	By
A	Ridge Heights adjusted. Rear section moved away from Lancaster Road. Pitched roofs amended.	25/11/22	AB
B	Spath road section moved slightly towards Lancaster Road. Flat roof area introduced. Roof Pitches adusted to suit.	01/12/22	AB
C	Apartment mix altered slightly. Refuse and Guest Suite relocated. apartment removed from top floor and associated roof lowered. minor elevational adjustments.	09/12/22	AB

 

mck

commercial design

architecture | building surveying | urban design

burnaby villa ■ 48 watling street road ■ fulwood ■ preston ■ pr2 8bp

tel: 01772 774510 fax: 01772 774511 email mck@mckassociates.co.uk

Our Ref.

McCARTHY STONE

Life, well lived

Project Title
Spath Road, Didsbury

Drawing Title
Proposed Roof Plan

Scale	1 : 200@A2	Date	06/03/2023 12:03:46
Drawn	AB	Checked	-
Drawing No.	NO - 2697 -3 -AC -1001 C		
Division	Project No.	Stage Discipline Number	Revision

© McCarthy & Stone Retirement Lifestyles Limited
all dimensions to be checked on site prior to commencement of work and any discrepancy shall be immediately reported and resolved prior to work commencing. this drawing is to be read in conjunction with all relevant drawings and specifications relating to the job whether or not indicated on this drawing.
copyright reserved to mck associates ltd. and this drawing may not be used or reproduced without prior written consent.