


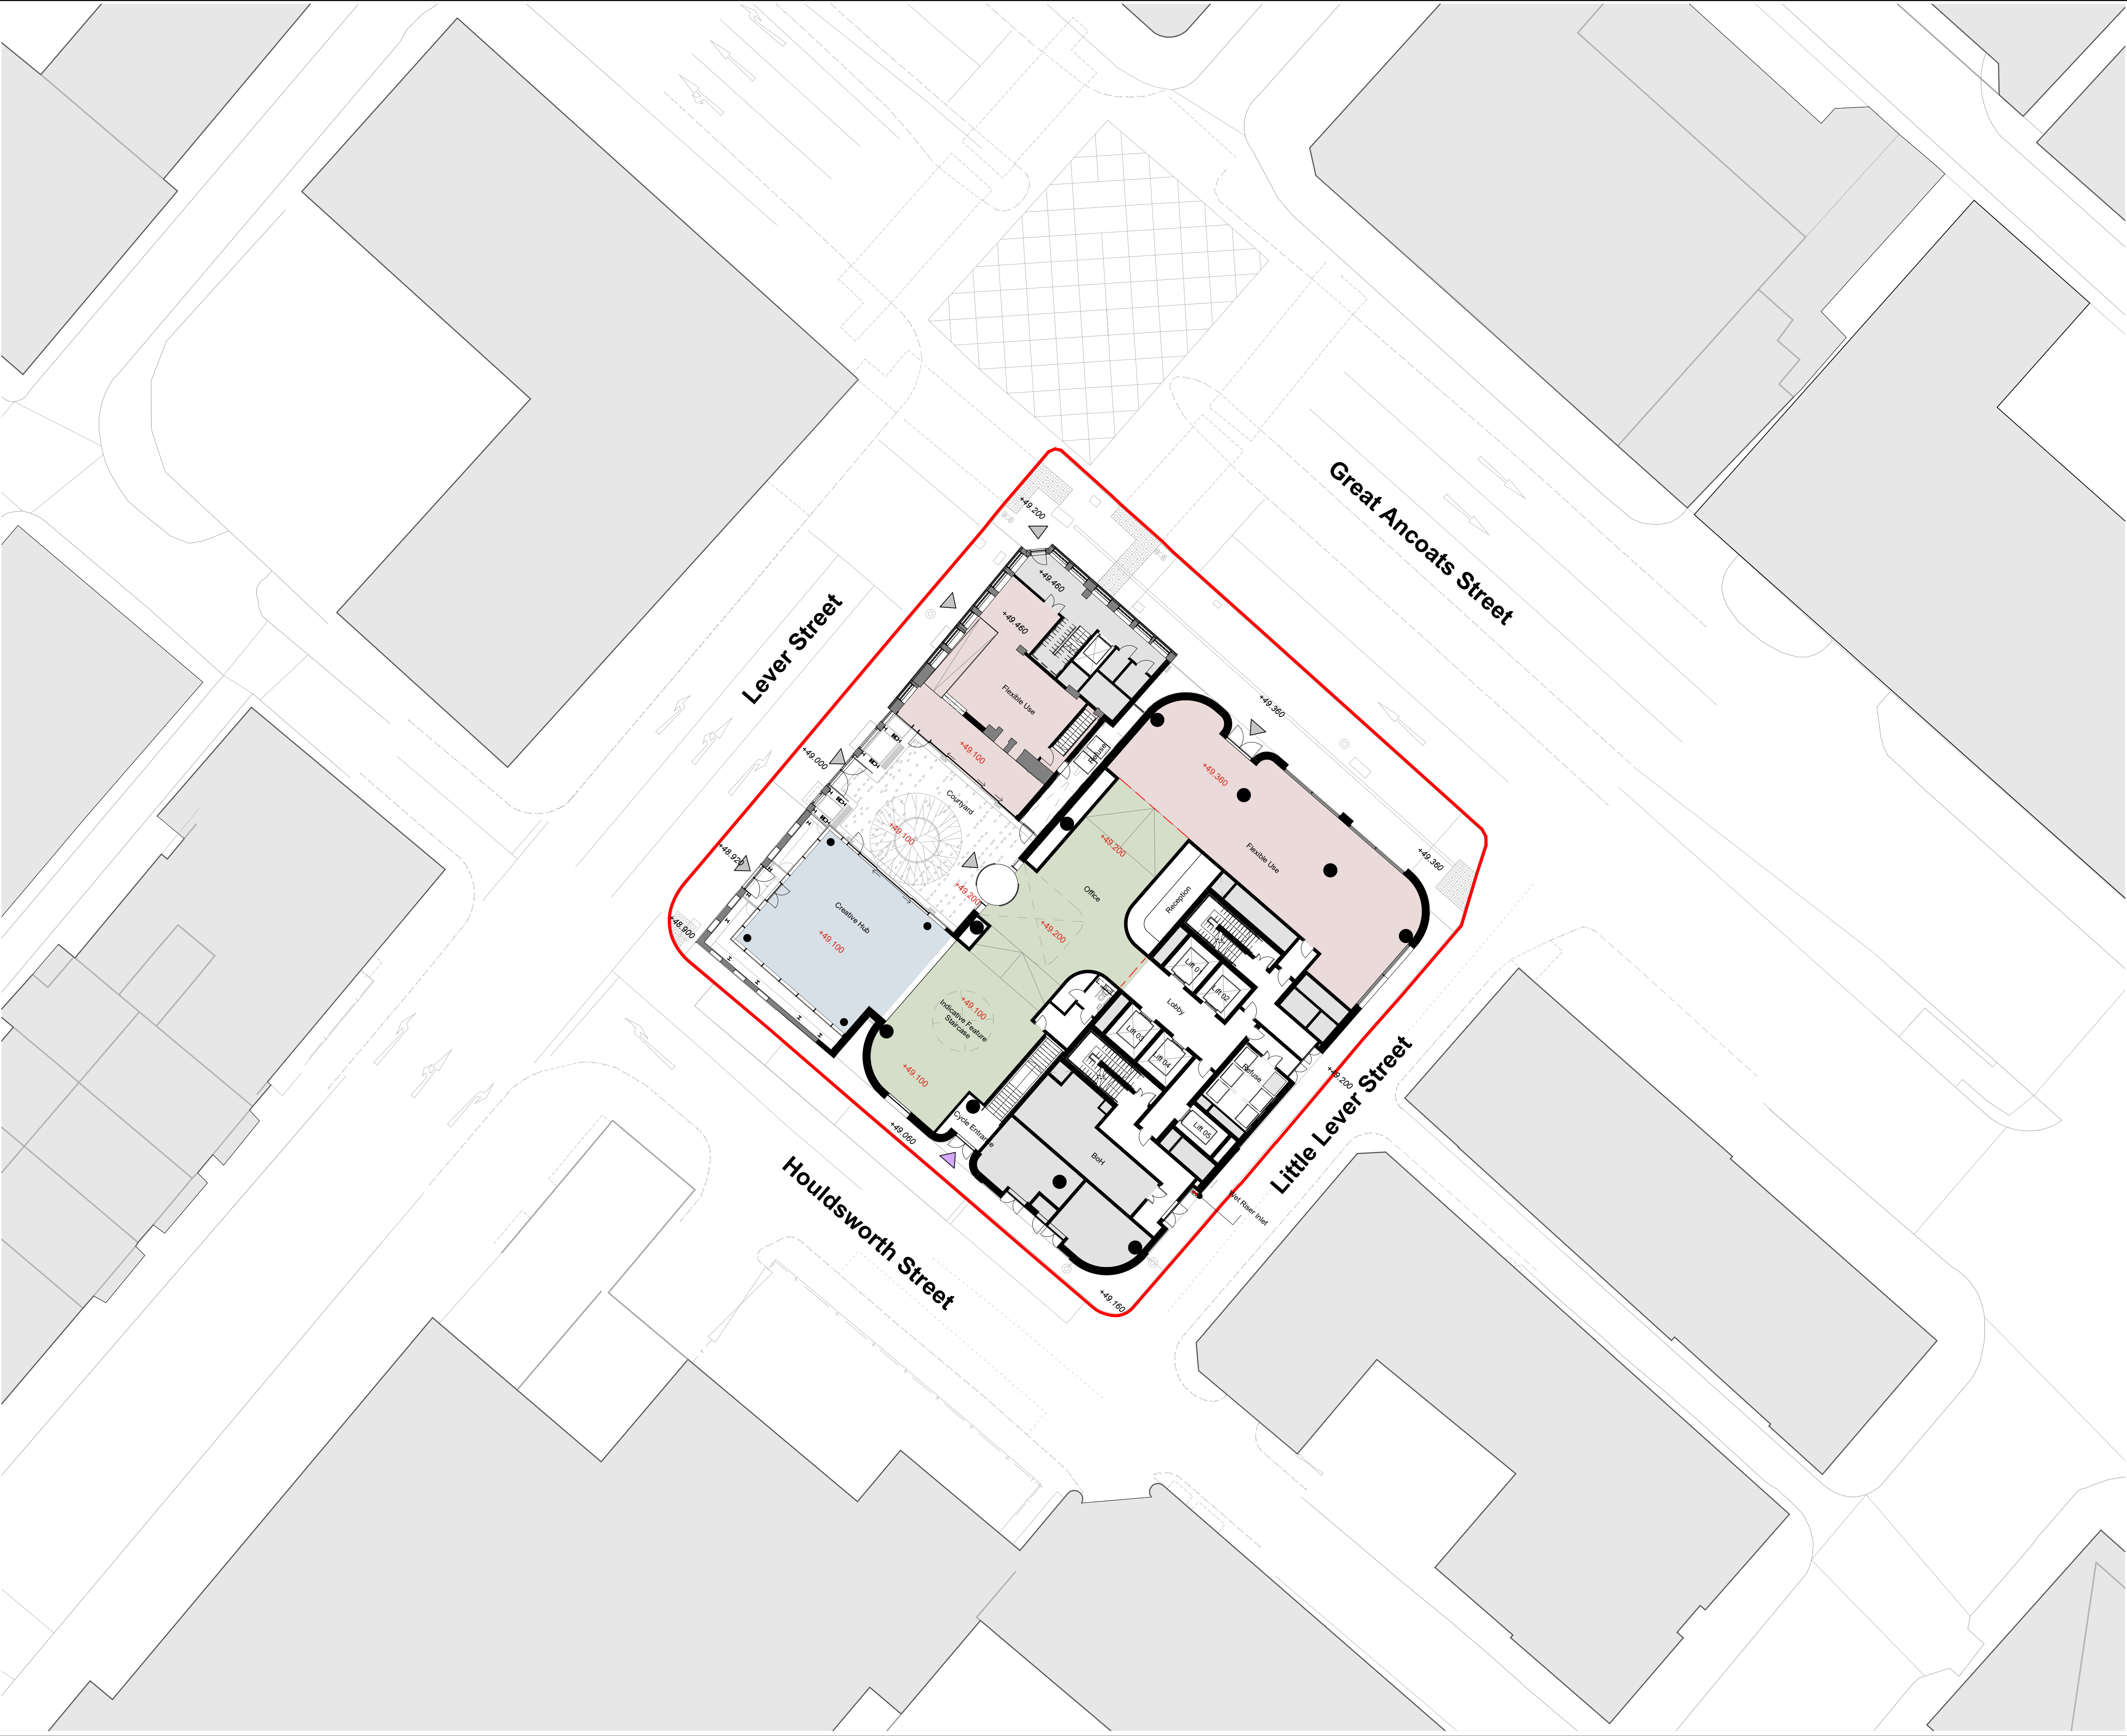

Notes & Key:

HWS Ref: 2510

Dimensions are not to be scaled from on this document. Notify Howells of discrepancies affecting the information shown. This drawing is copyright of Howells, the trading name of Glenn Howells Architects Limited.

LEGEND

Planning Boundary

Existing Site Levels

Proposed Site Levels

KEY

Office

Flexible Use

Creative Hub

Existing wall to be retained, cleaned and made good

Proposed new wall

Entrance

Cycle Access

N

0 2 4 6 8 10 20m

Location:

Status:

PLANNING

Revision History:

Checked: AD

P01 Planning First Issue24/04/2024DJ

Project & Client:

Lever Street Manchester working with Soller Group

File Title:

Scale: 1 : 200 @A1

Proposed - Ground Floor Site Plan

File ID:

Revision:

2510-HWS-XXX-00-D-A-05070P01

Howells

.uk