


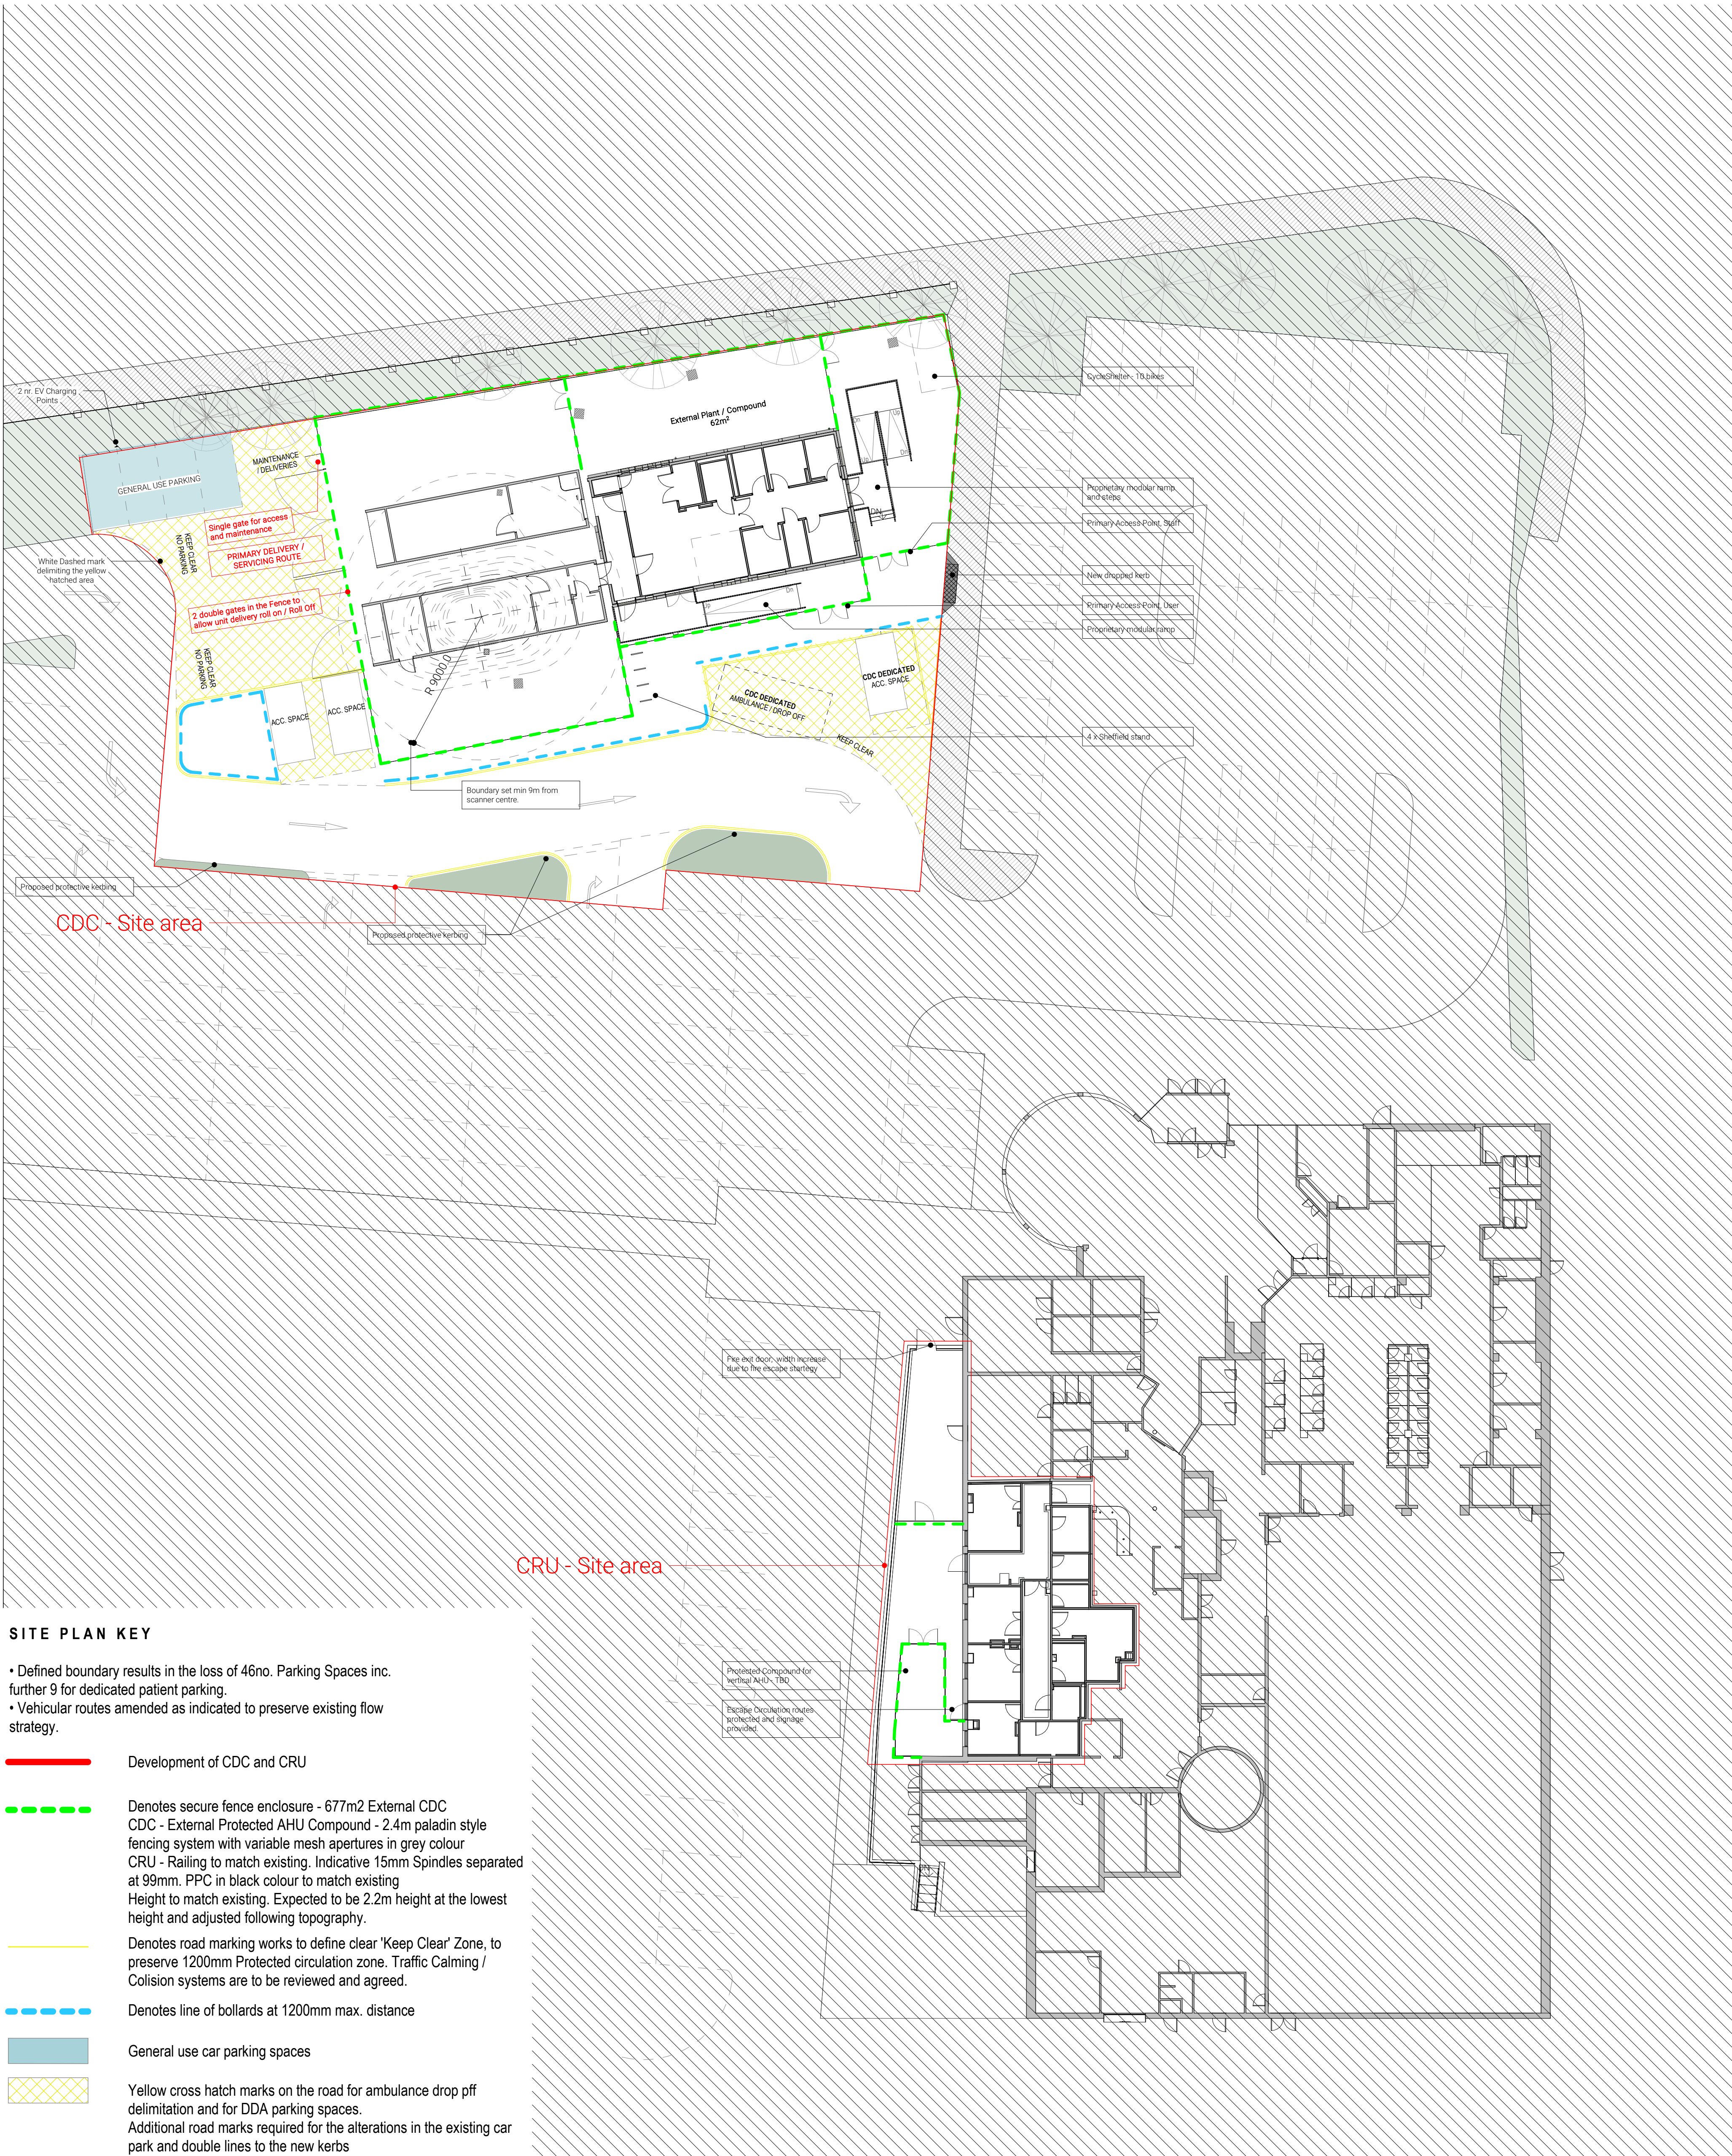

07-Proposed Site Plan

GENERAL NOTES:

DAY Architectural Ltd accepts no responsibility for any costs, losses or claims whatsoever arising from these drawings, specifications and related documents unless there is full compliance with the Client or any unauthorised user of the following:

1 All boundaries, dimensions and levels are to be checked on site before construction and any discrepancies reported to the Architect / Designer.

2 Partial Service: Any discrepancies with site or other information is to be advised to the Architect / Designer and direction and / or approval is to be sought before the implementation of the detail.

3 Block and site plans are reproduced under license from the Ordnance Survey.

4 Do not scale this drawing.

5 For the purpose of coordination, all relevant parties must check this information prior to implementation and report any discrepancies to the Architect / Designer.

E

Comments for planning

09.08.24

AM

D

Updated in line with TC

22.04.24

AM

C

Planning Submission

22.12.23

AM

B

Revised planning drawings

10.10.23

AM

A

Issued for Planning

11.09.23

AM

REV

DESCRIPTION

DATE

REV BY

CLIENT

Manchester University NHS Foundation Trust

PROJECT

Harpurhey CDC

DRAWING

Proposed Site Plan

SCALE

As indicated @ A1

FIRST ISSUED

09/05/23

PROJECT

23051

CLIENT REF

-

DRAWN BY

Author

CHECKED BY

Checker

ORIGIN

VOLUME

LEVEL

TYPE

ROLE

NUMBER

REVISION

DAY

HARXXX

XX

DR

A

07-0101

E

SUITABILITY

Planning

DAY Architectural Ltd.

Studio 1, Lancaster Buildings

77 Deansgate, Manchester, M3 2BW

T: 0161 834 9703

W: www.day-architectural.com

DAY