




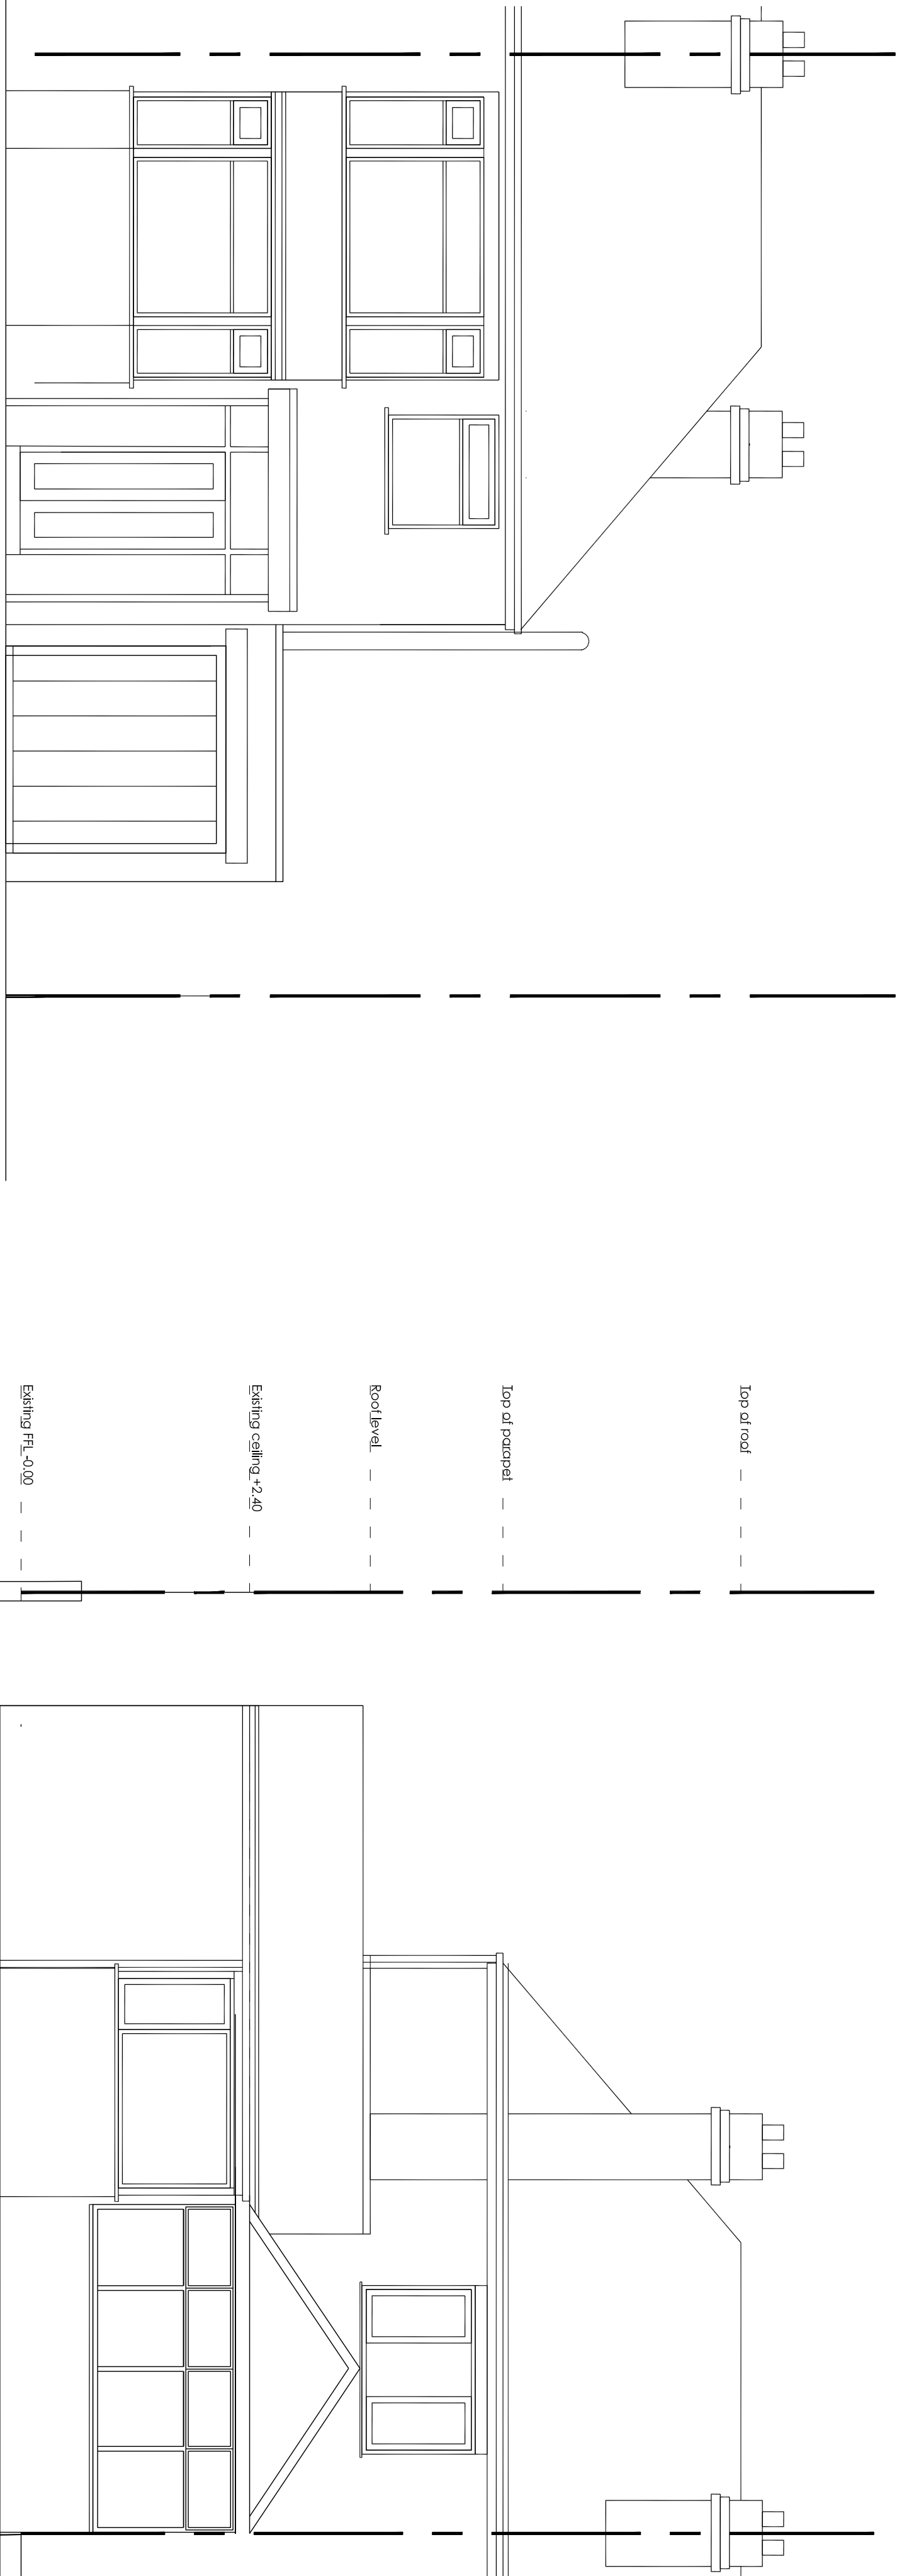

Existing front elevation

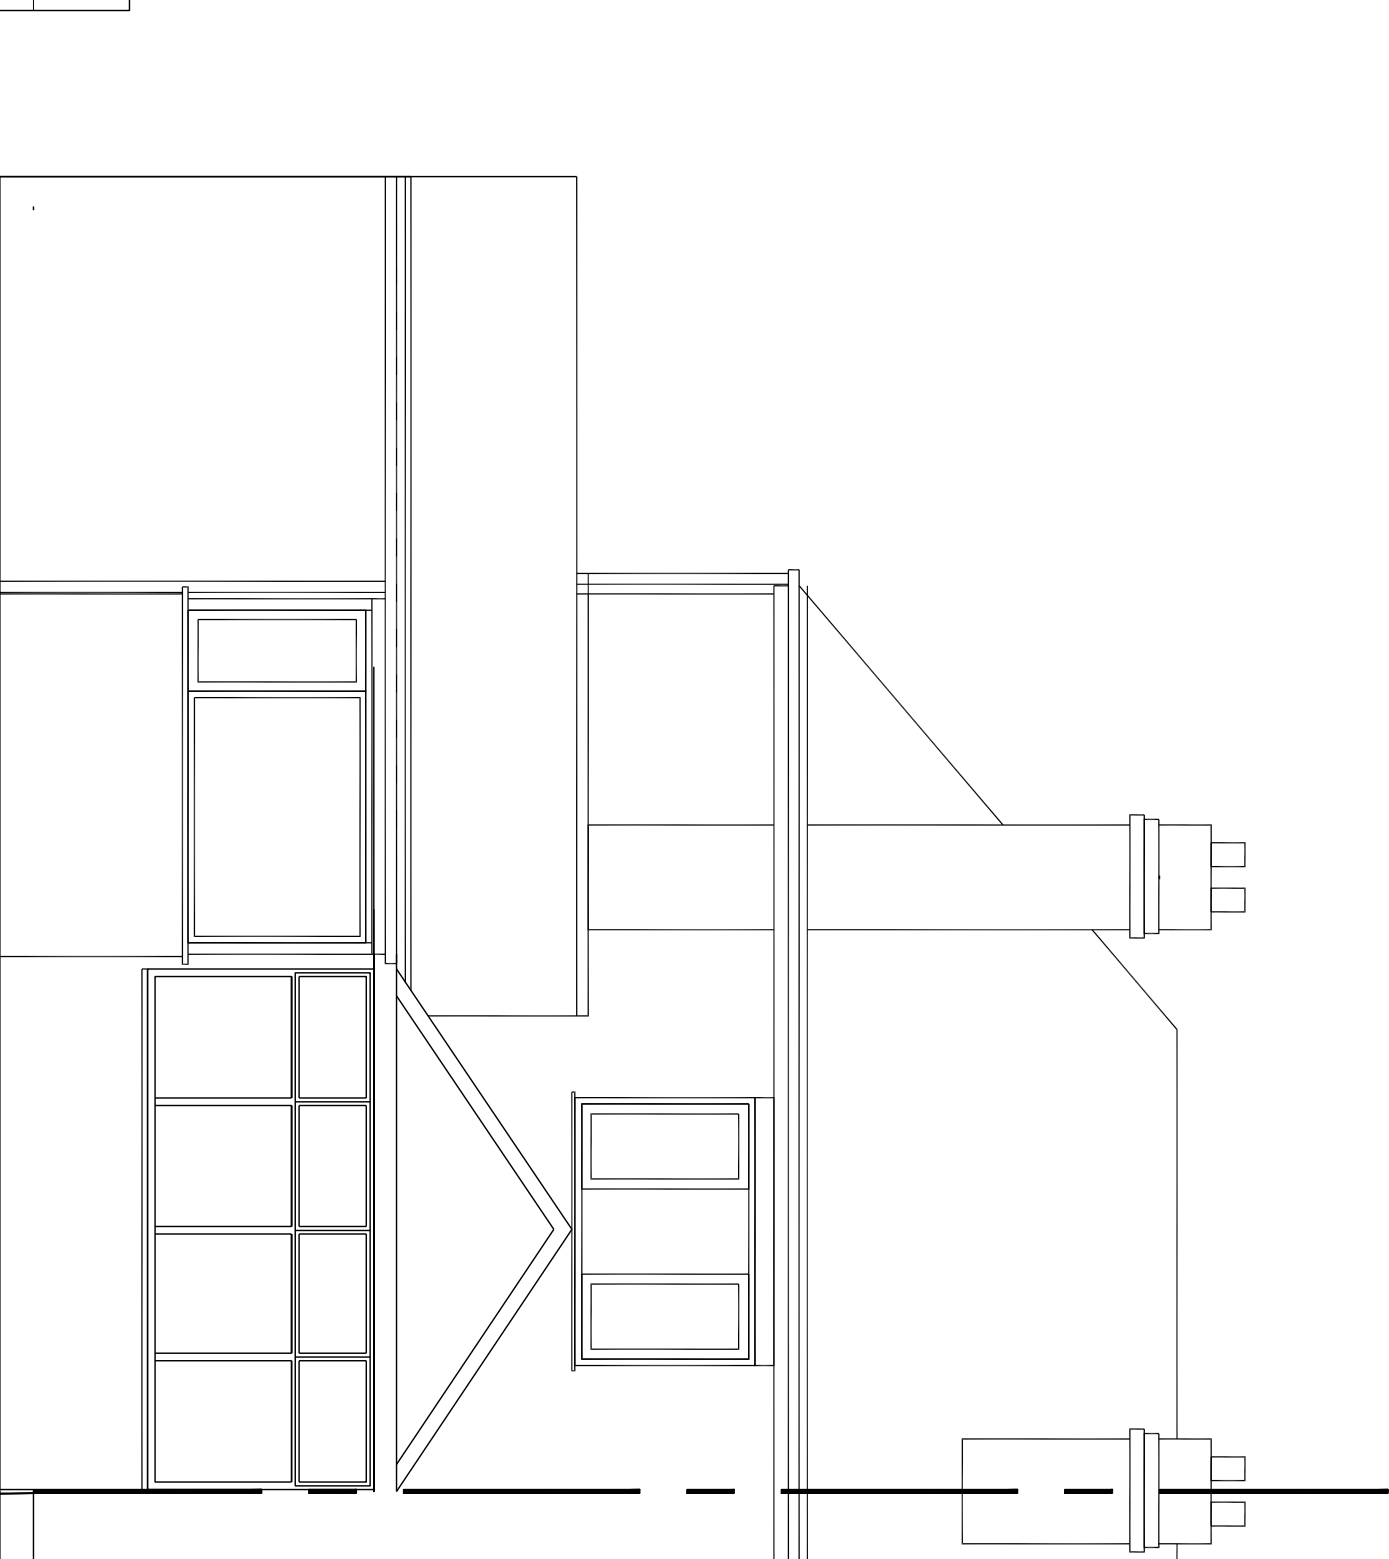

Existing back elevation

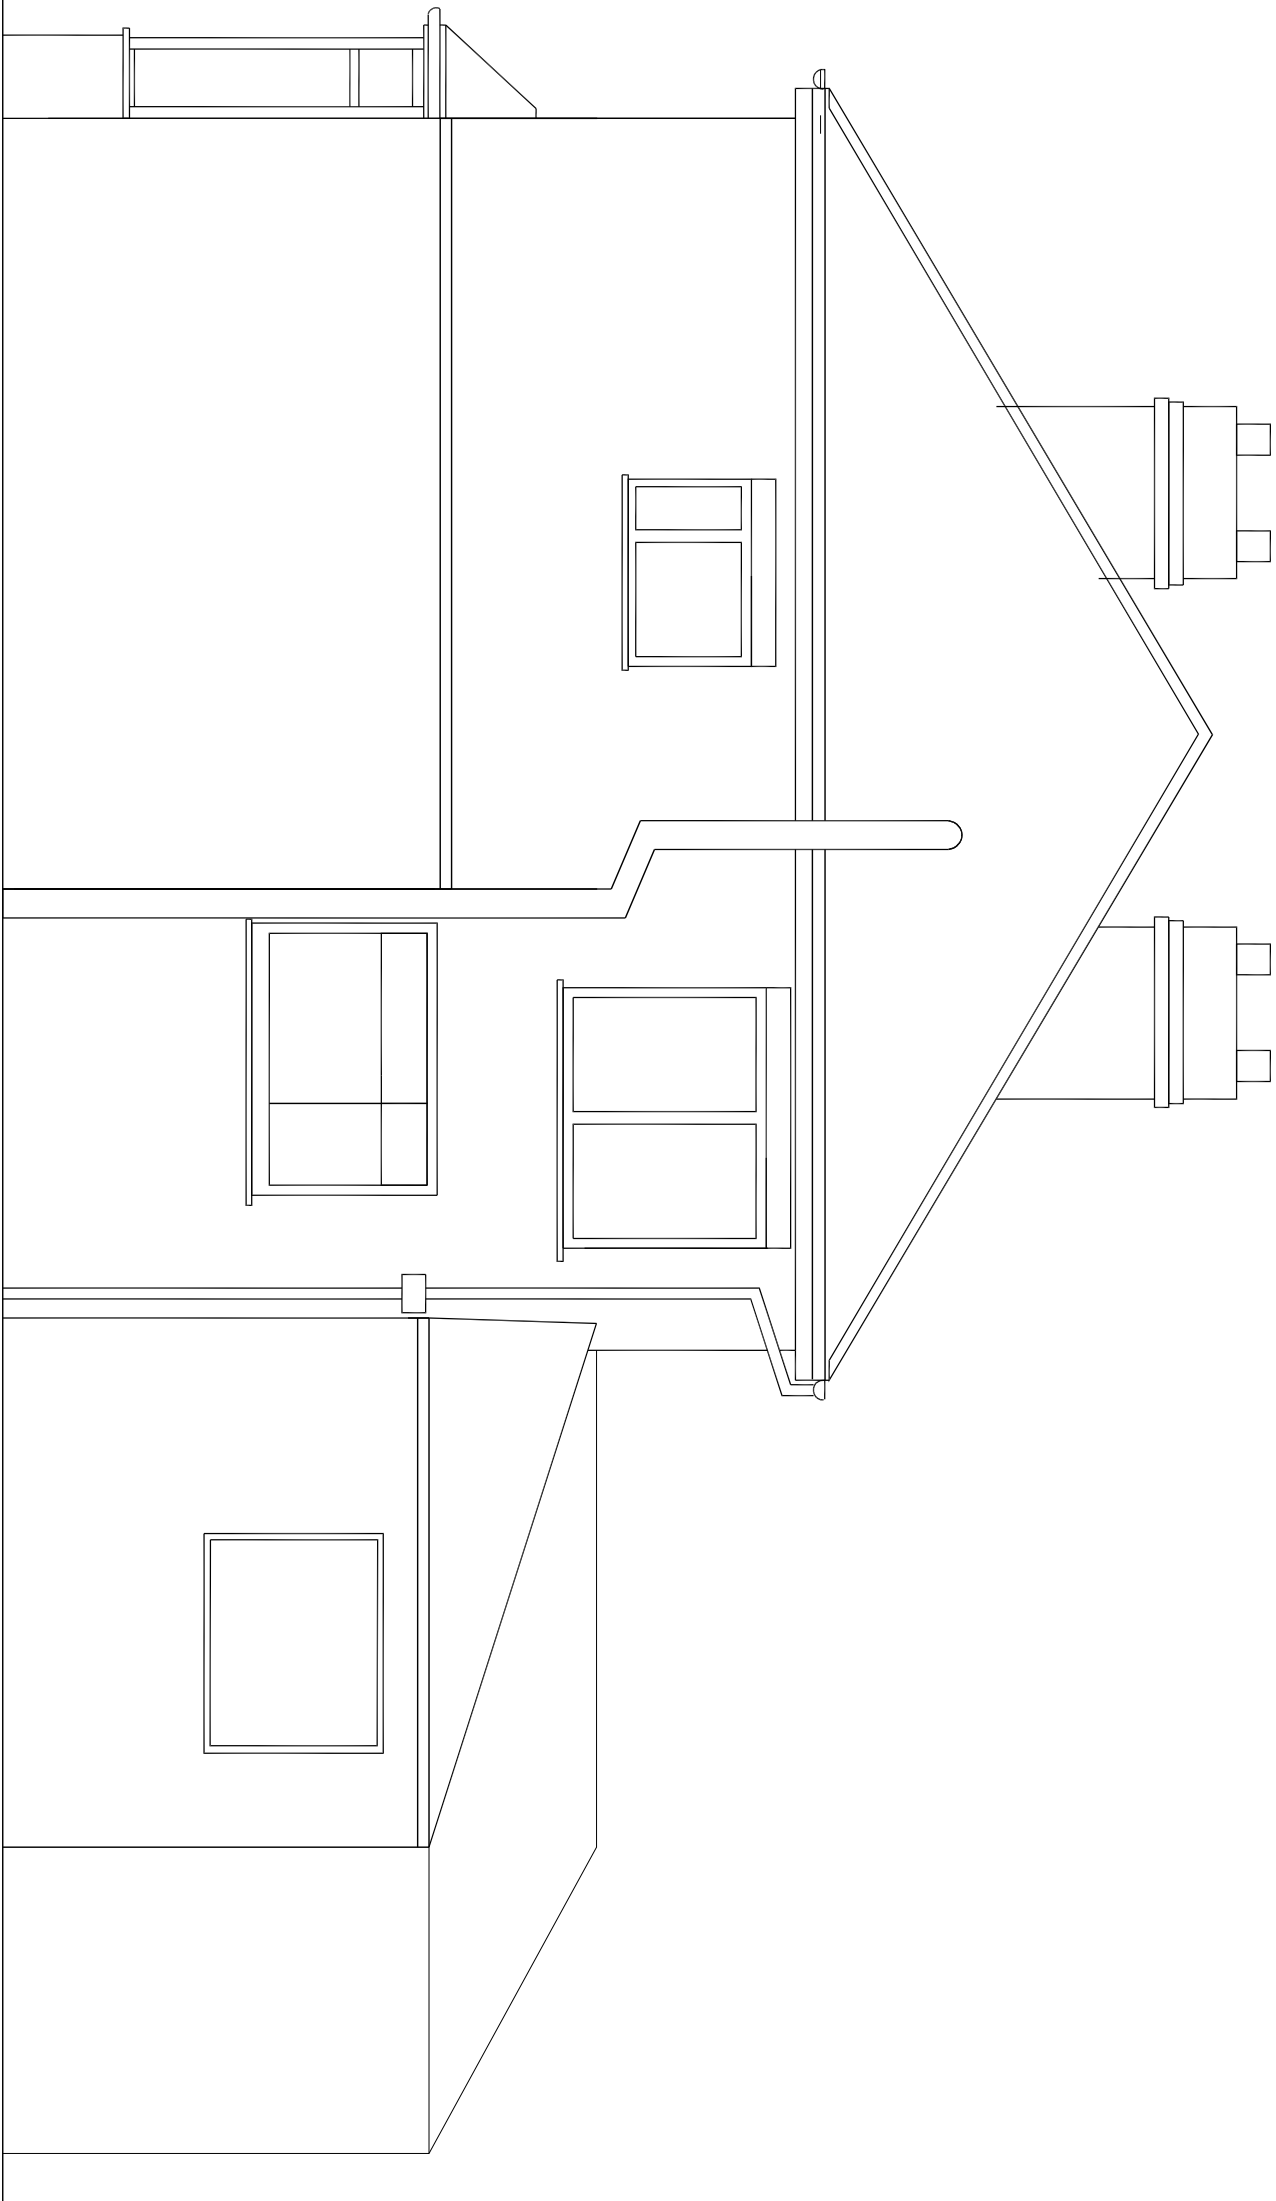

Existing side elevation

Client Salman		Project Title 169 Kingsbrook Road Manchester M16 8NR	
Drawing Title Architectural Elevations Existing		scale 1:50 @ A1	
		date AUG 2024	
		drawn	
		checked	
		job no.	
		drawing no.	A/E-10-001
		rev	A