





Existing Front Elevation

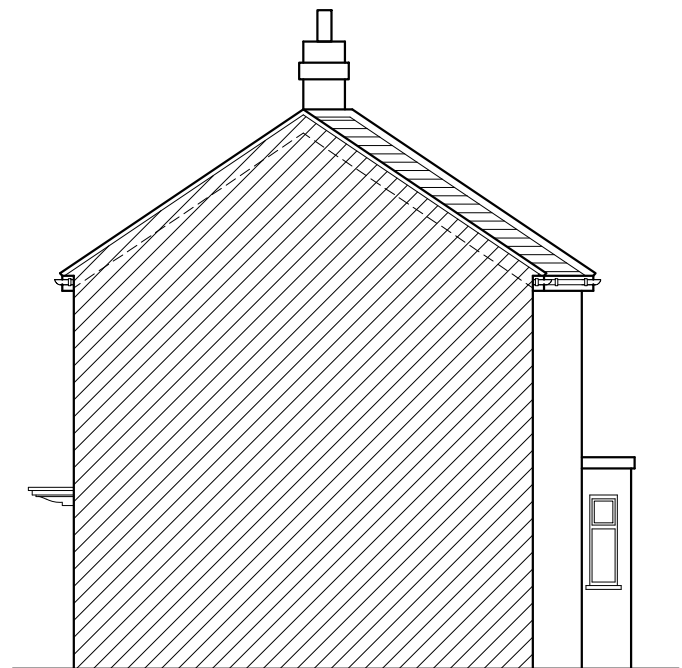

Existing Right Side Elevation




Existing Rear Elevation

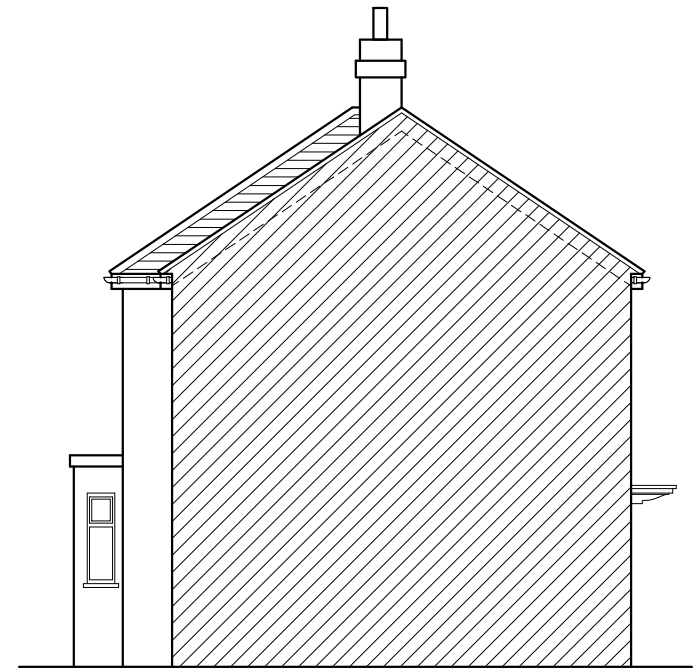

Existing Left Side Elevation

Scale 1:100

 

PURPOSE OF ISSUE	PLANING
Do not scale from this drawing. All information should be checked by the contractor site before commencing work. Any discrepancies should be reported to the architect immediately. All rights are reserved and are not transferable. Unauthorized reproduction of this drawing are not permitted.	

AFR
STUDIO

AFR STUDIO LIMITED

173-A Dickenson Road, Longsight
Manchester, M13 0YN

PROJECT:

58 MELDON ROAD, M13 0TR,
MANCHESTER, UK.

DRAWING TITLE:

EXISTING BUILDING ELEVATIONS

DRG. NO.:	DR-03	CHECKED BY:	AMJAD TAHIR
DRG. SCALE:	1:100@A3	DATE:	05-04-2024