



DO NOT SCALE OR MEASURE FROM THIS DRAWING.
ALL DIMENSIONS ARE TO BE CHECKED BY SITE MEASUREMENTS
AND ANY DISCREPANCIES TO BE REPORTED IMMEDIATELY TO
JW LEES LTD PROPERTY DEPARTMENT.

THIS DRAWING MUST BE READ IN CONJUNCTION WITH ALL
OTHER JW LEES LTD DRAWINGS, SUBCONTRACTORS AND
OTHER CONSULTANTS DRAWINGS AND TOGETHER WITH ANY
SPECIFICATIONS AND OTHER CONTRACT DOCUMENTS.

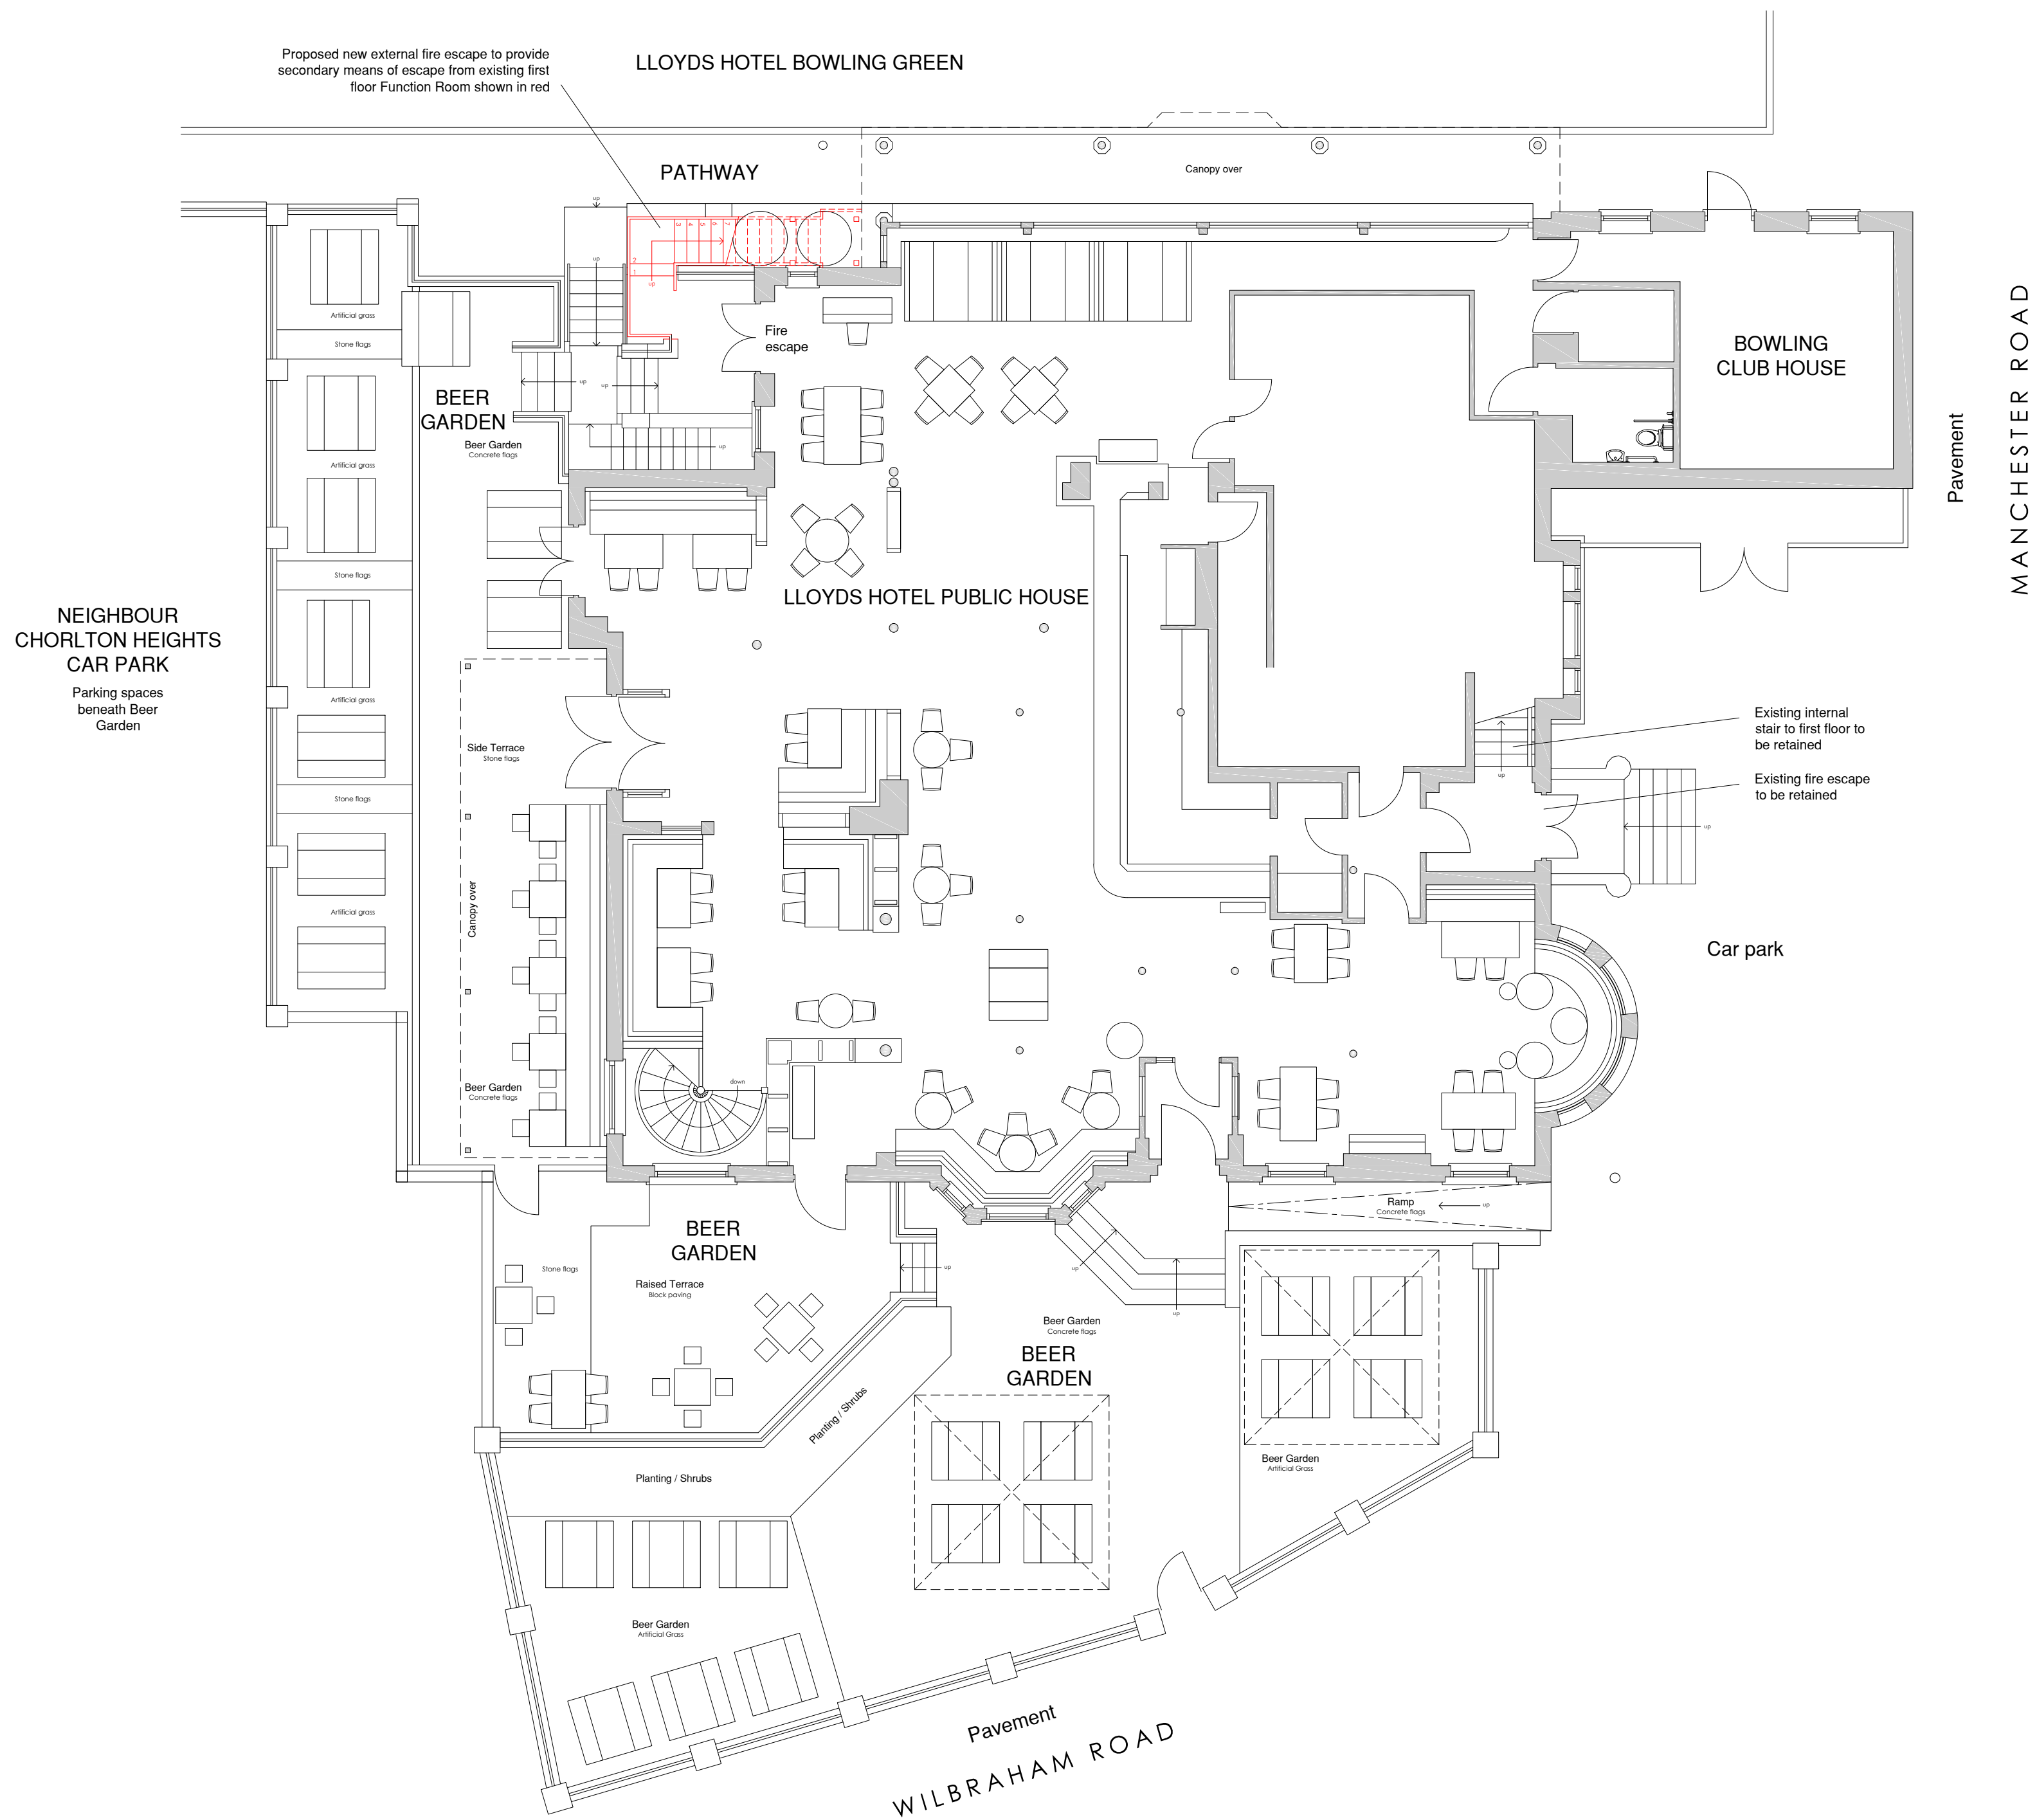

PROPOSED GROUND FLOOR PLAN SCALE 1:100

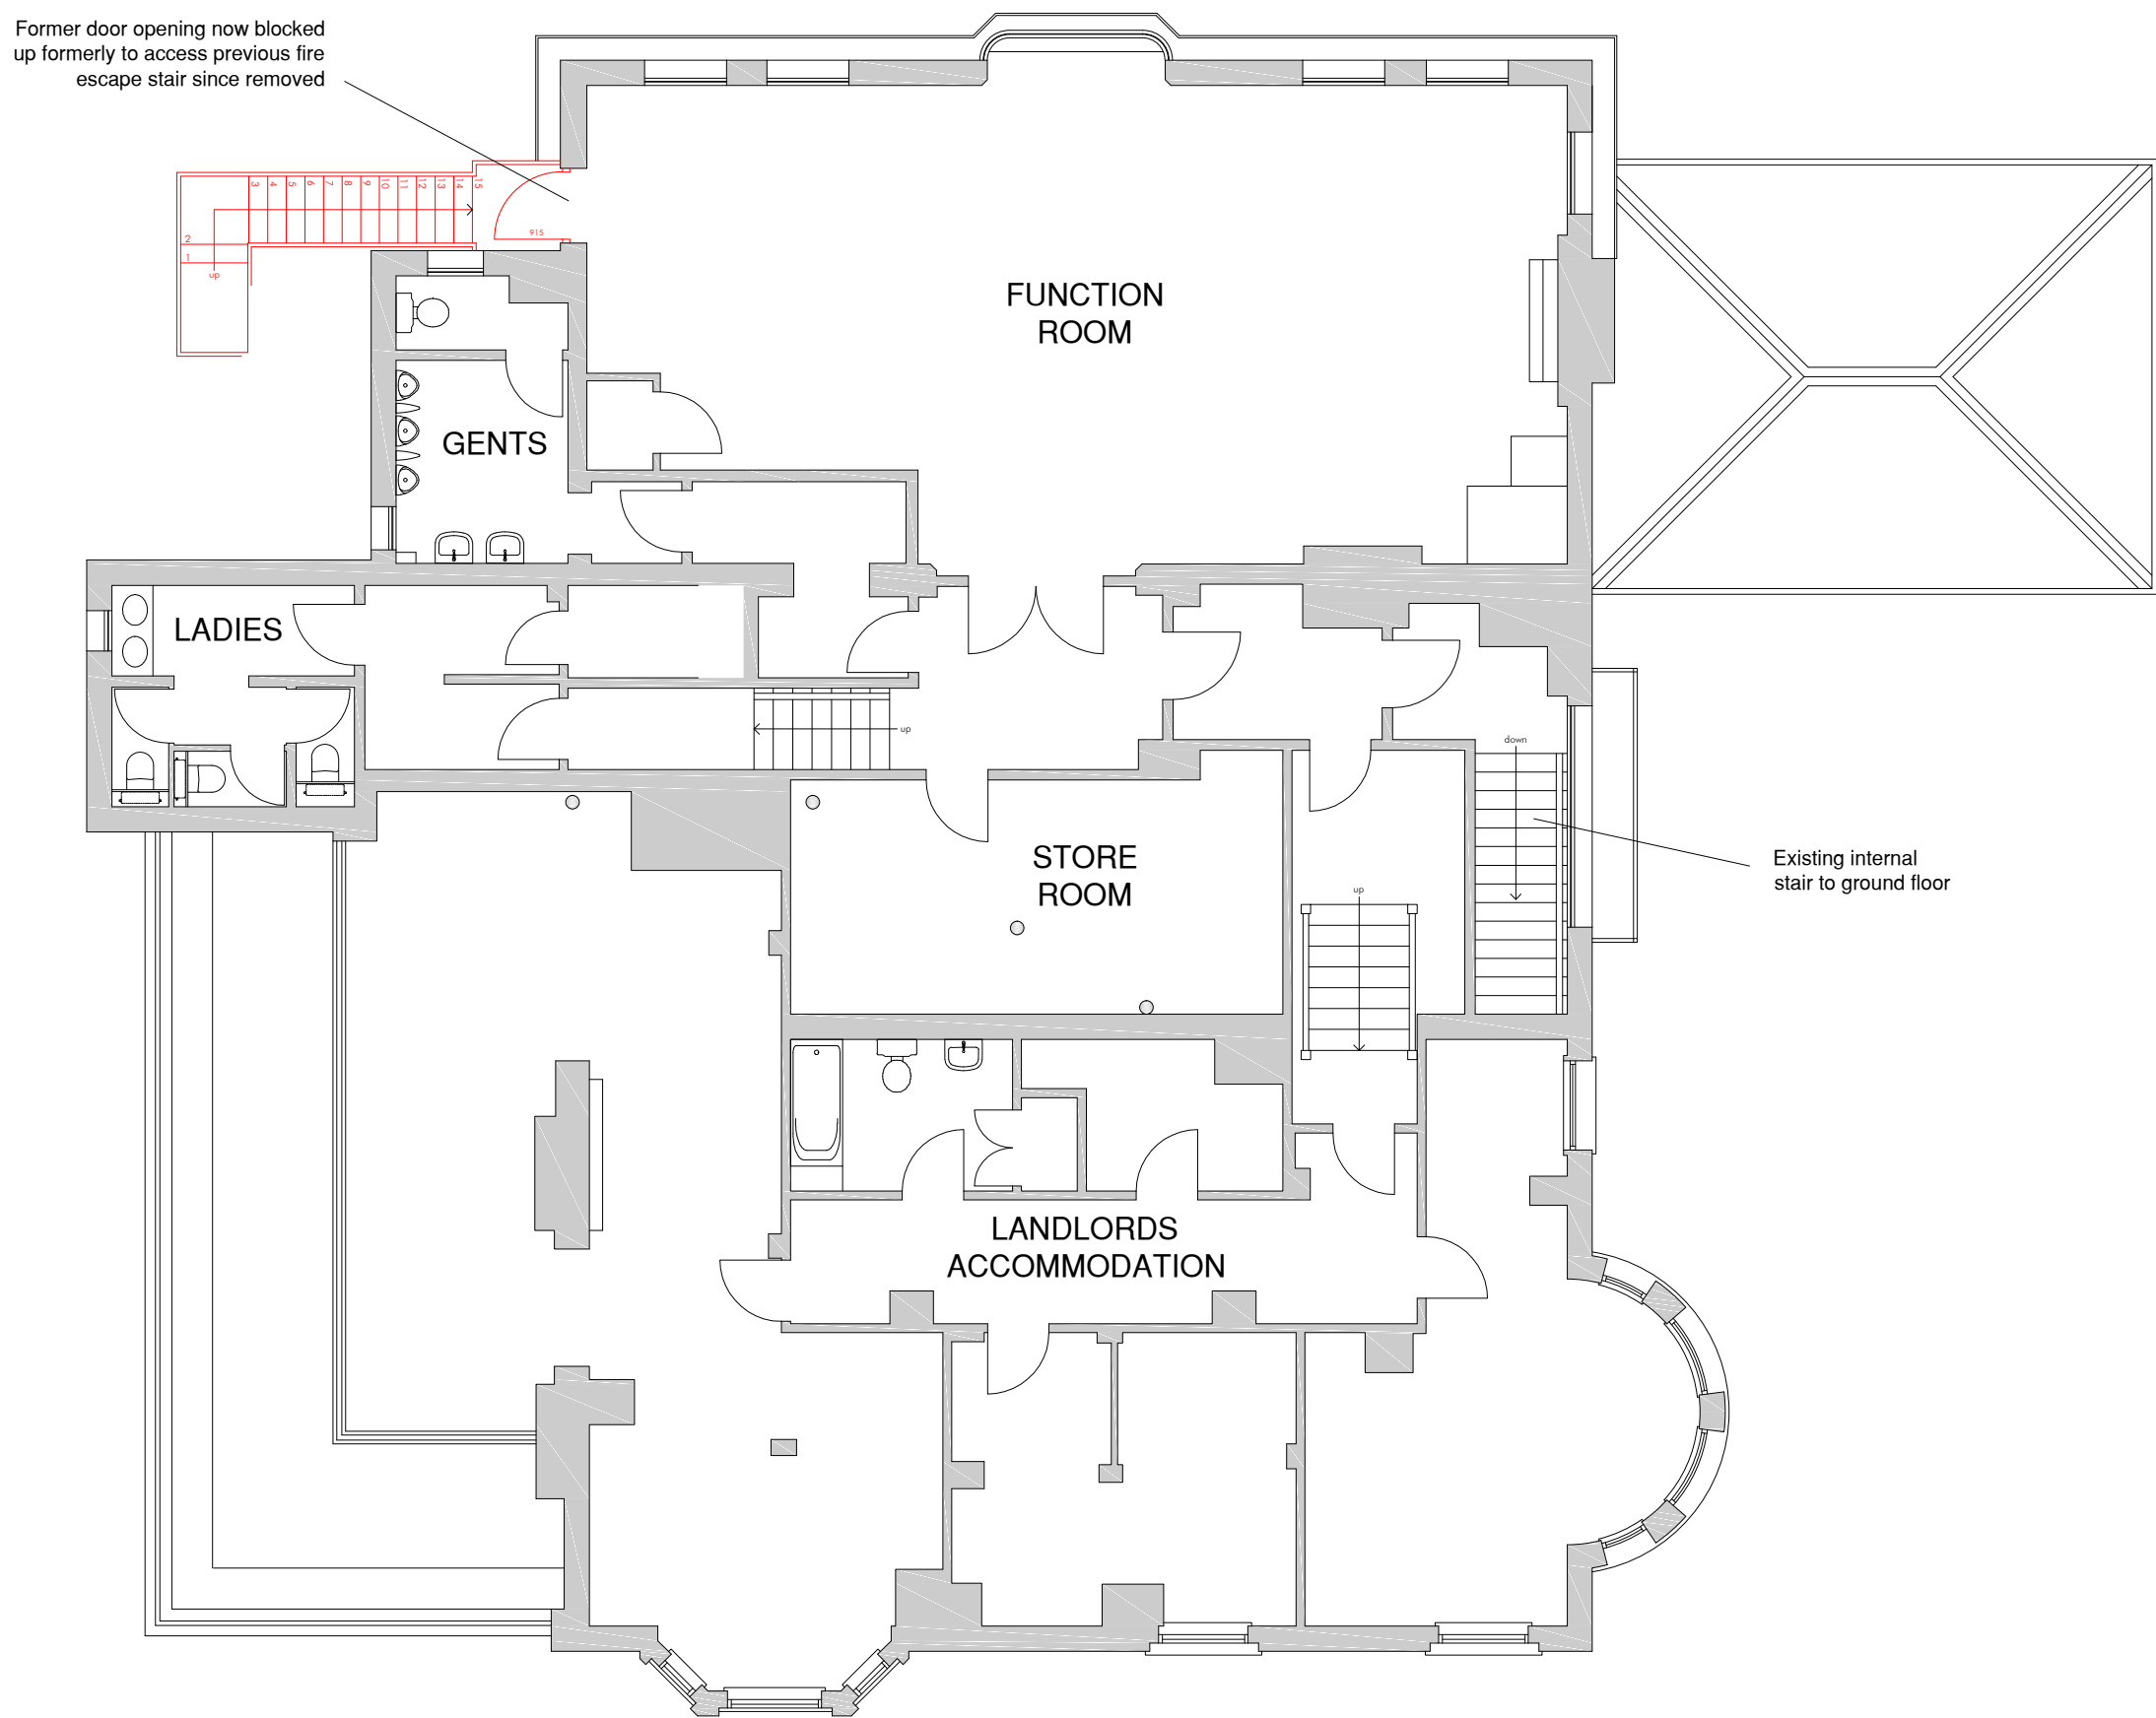

PROPOSED FIRST FLOOR PLAN SCALE 1:100

Revisions		
PLANNING APPLICATION		
THE LLOYDS HOTEL 617 Wilbraham Road, Chorlton-cum-Hardy Manchester, M21 9AN		
GREENGATE BREWERY GRIMSHAW LANE, MIDDLETON, M24 2AX		
JWLEES 		
Drawing PROPOSED FLOOR PLANS		
Scale Date	1:100 @ A1 Aug 2024	Drawing Number 1305.100