


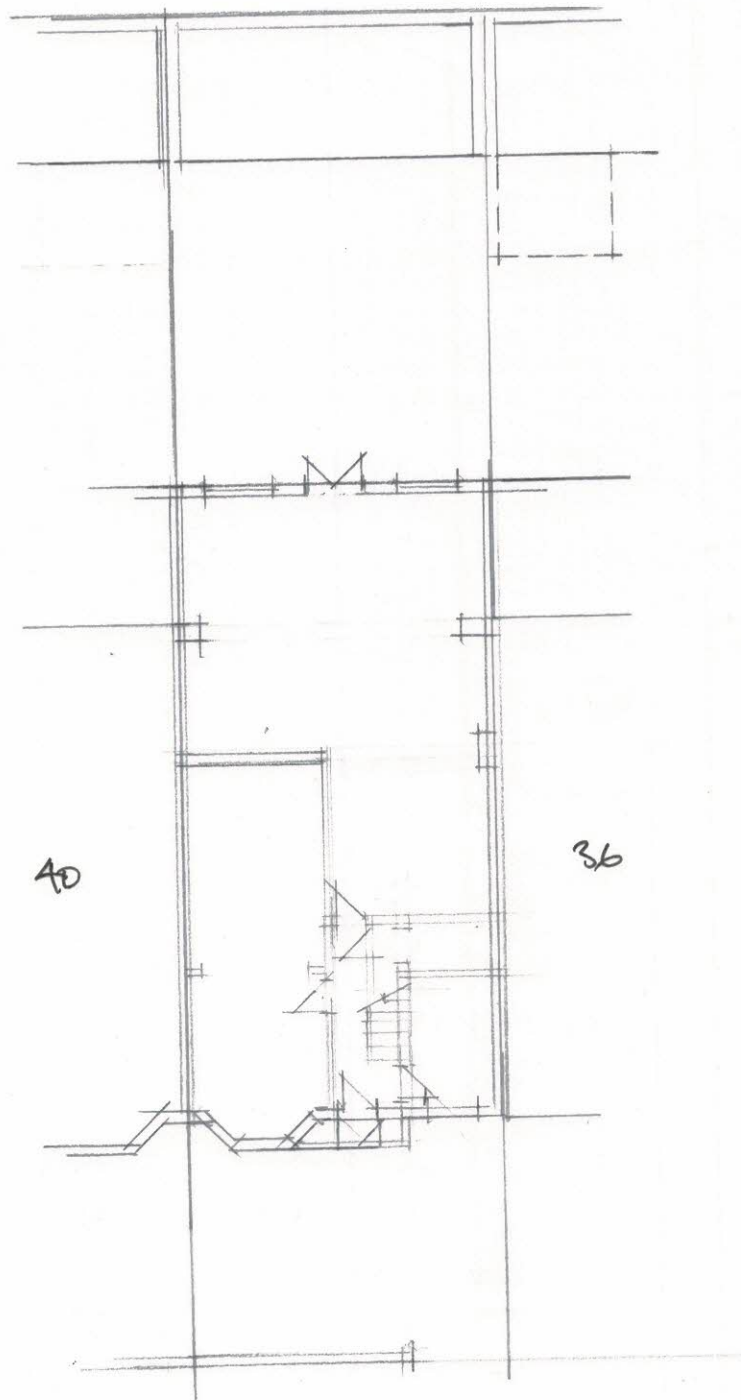

SITE PLAN AS PROPOSED
38 VAUGHAN ROAD
CHORLETON M21 0YL

Scale: 1:200 e A