




EXISTING NORTH EAST FACING FRONT ELEVATION




EXISTING NORTH WEST FACING SIDE ELEVATION




EXISTING SOUTH WEST FACING REAR ELEVATION

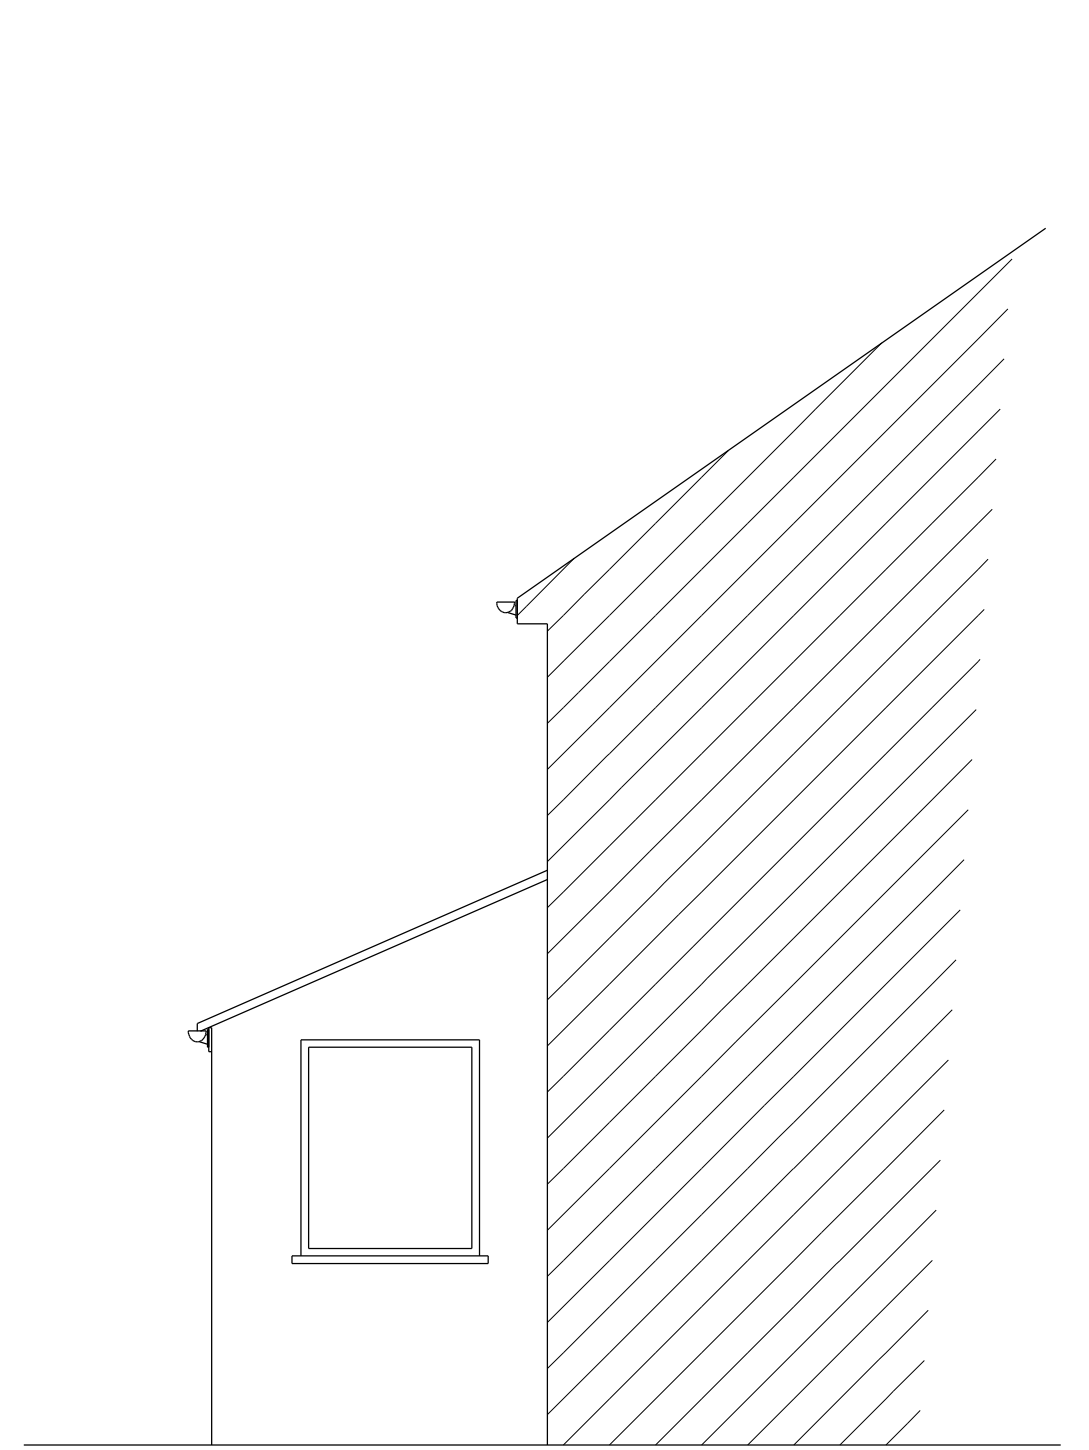


EXISTING SOUTH EAST FACING SIDE ELEVATION

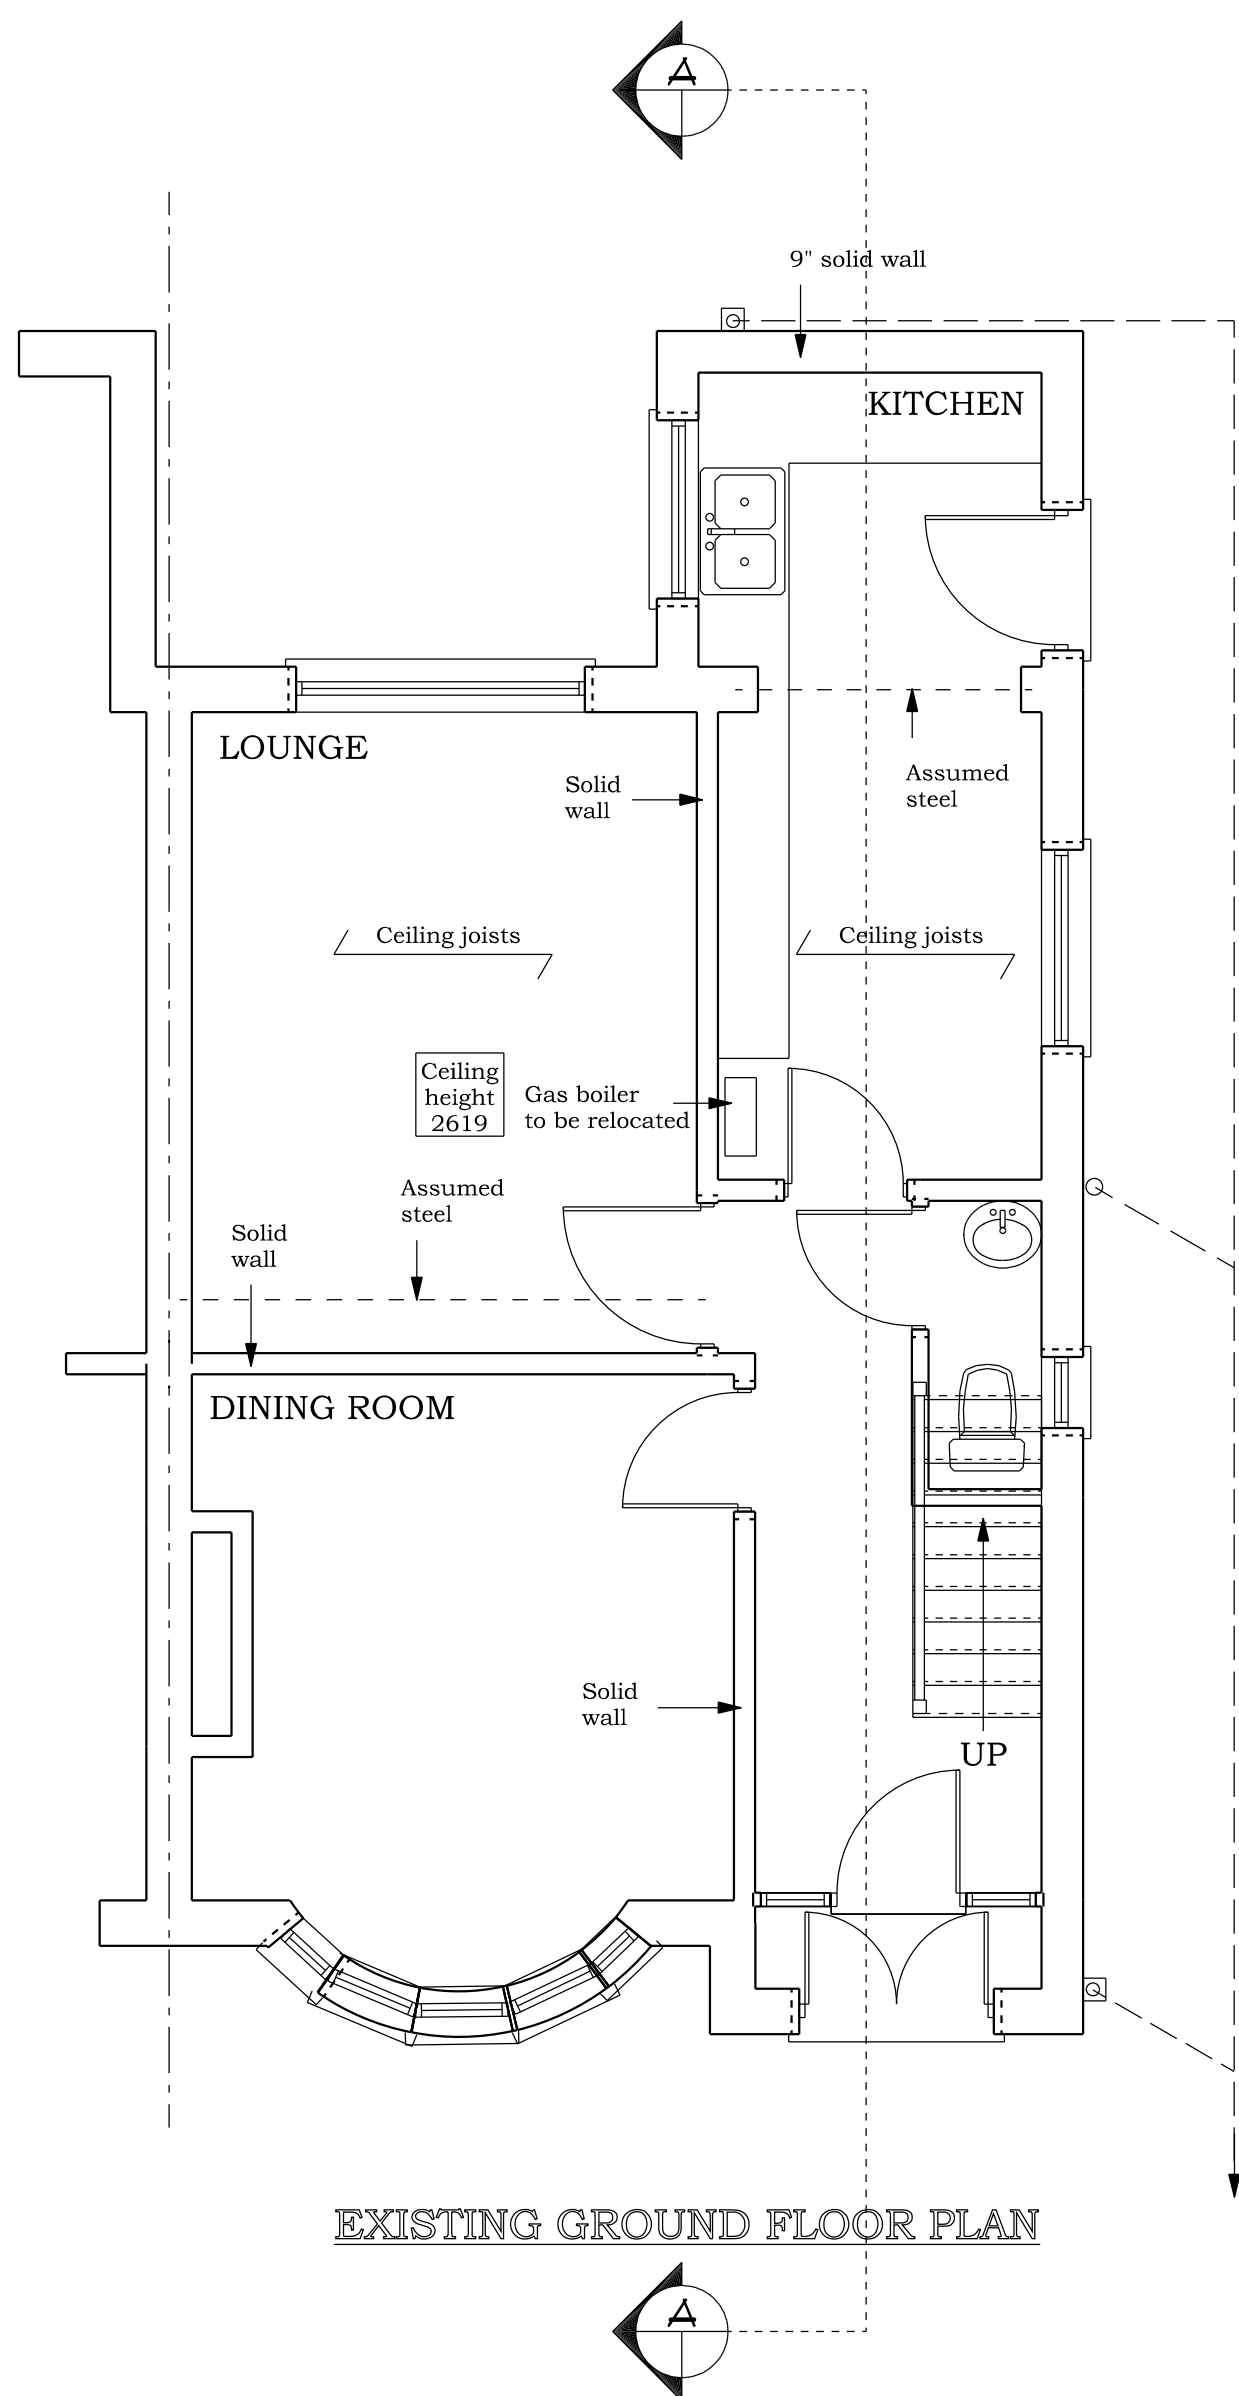

EXISTING GROUND FLOOR PLAN

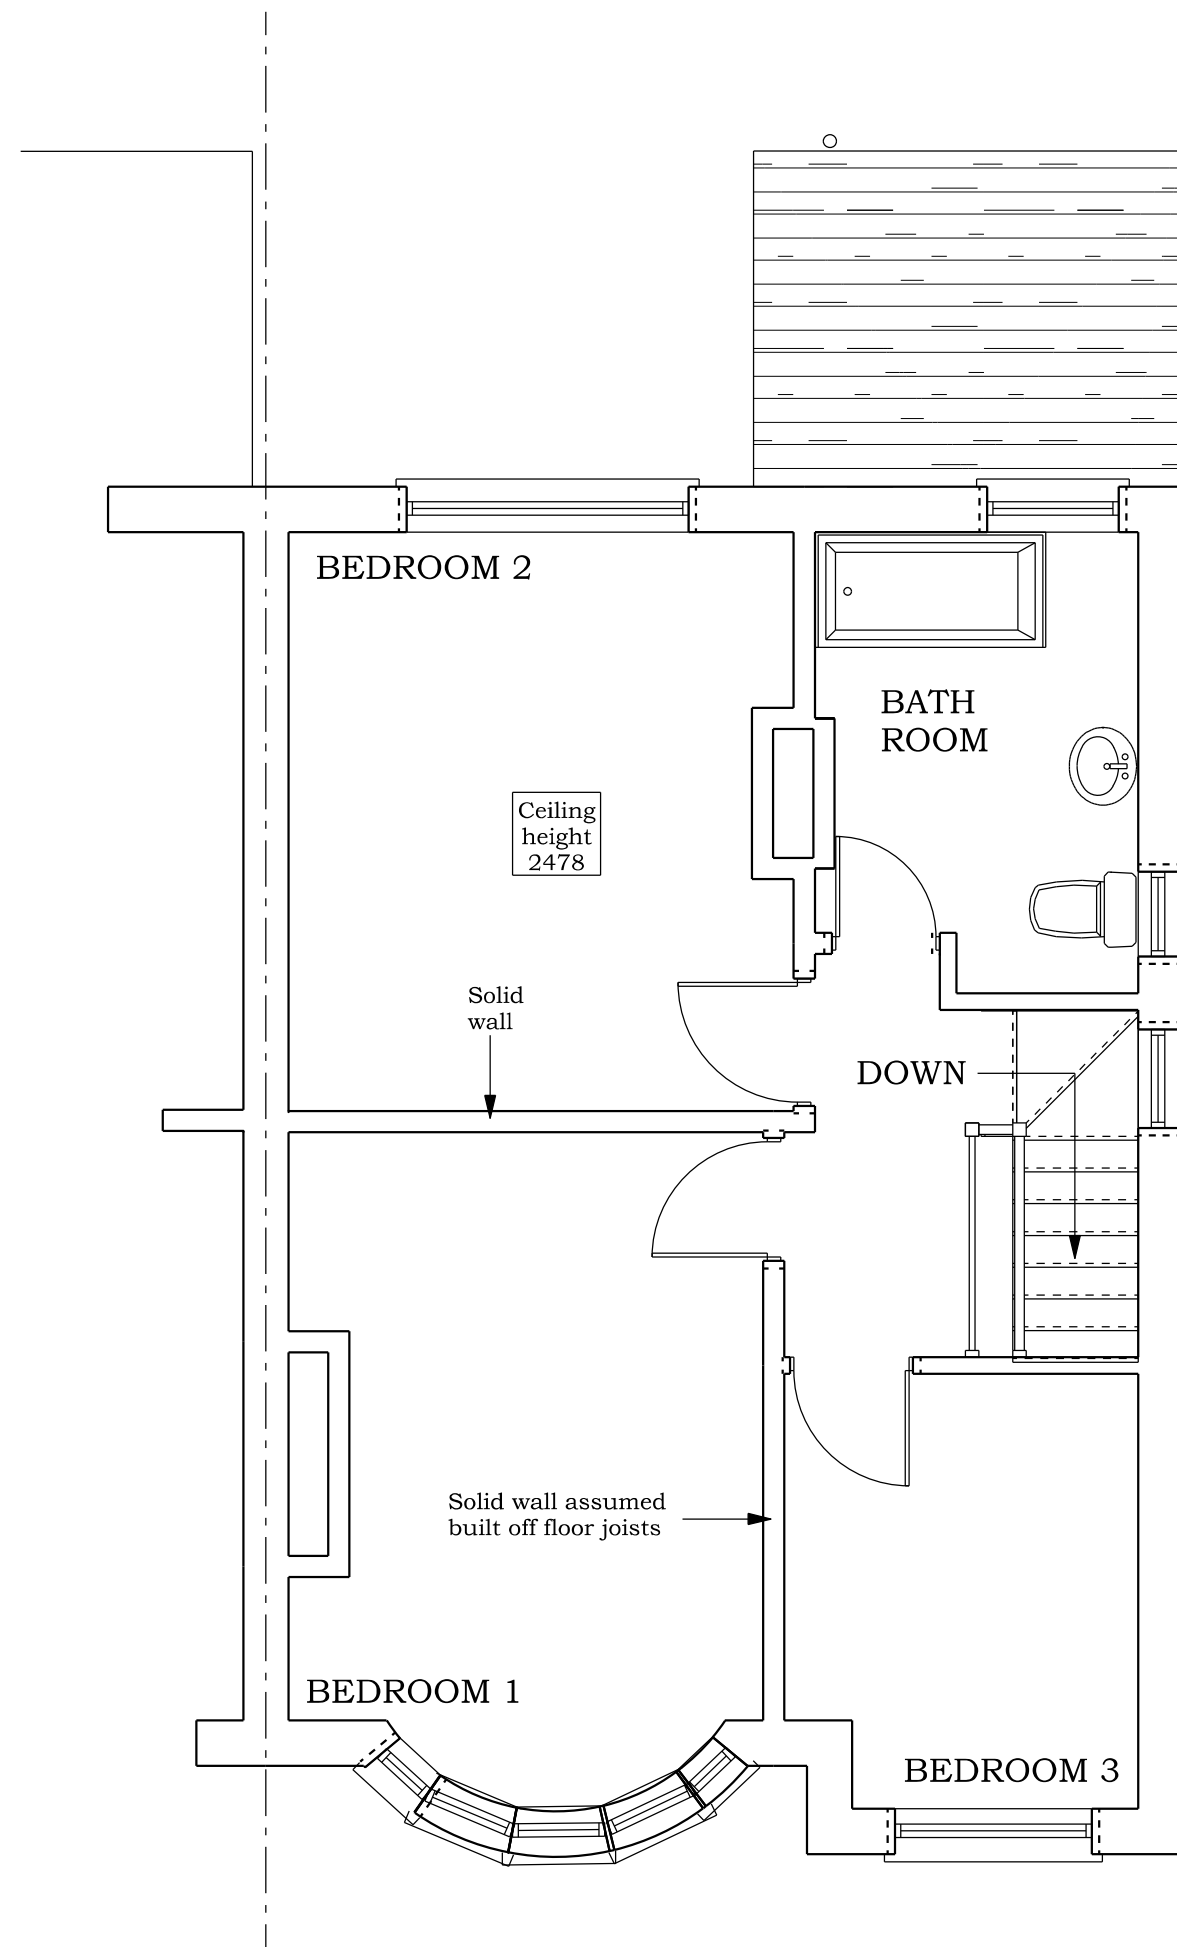


EXISTING FIRST FLOOR PLAN

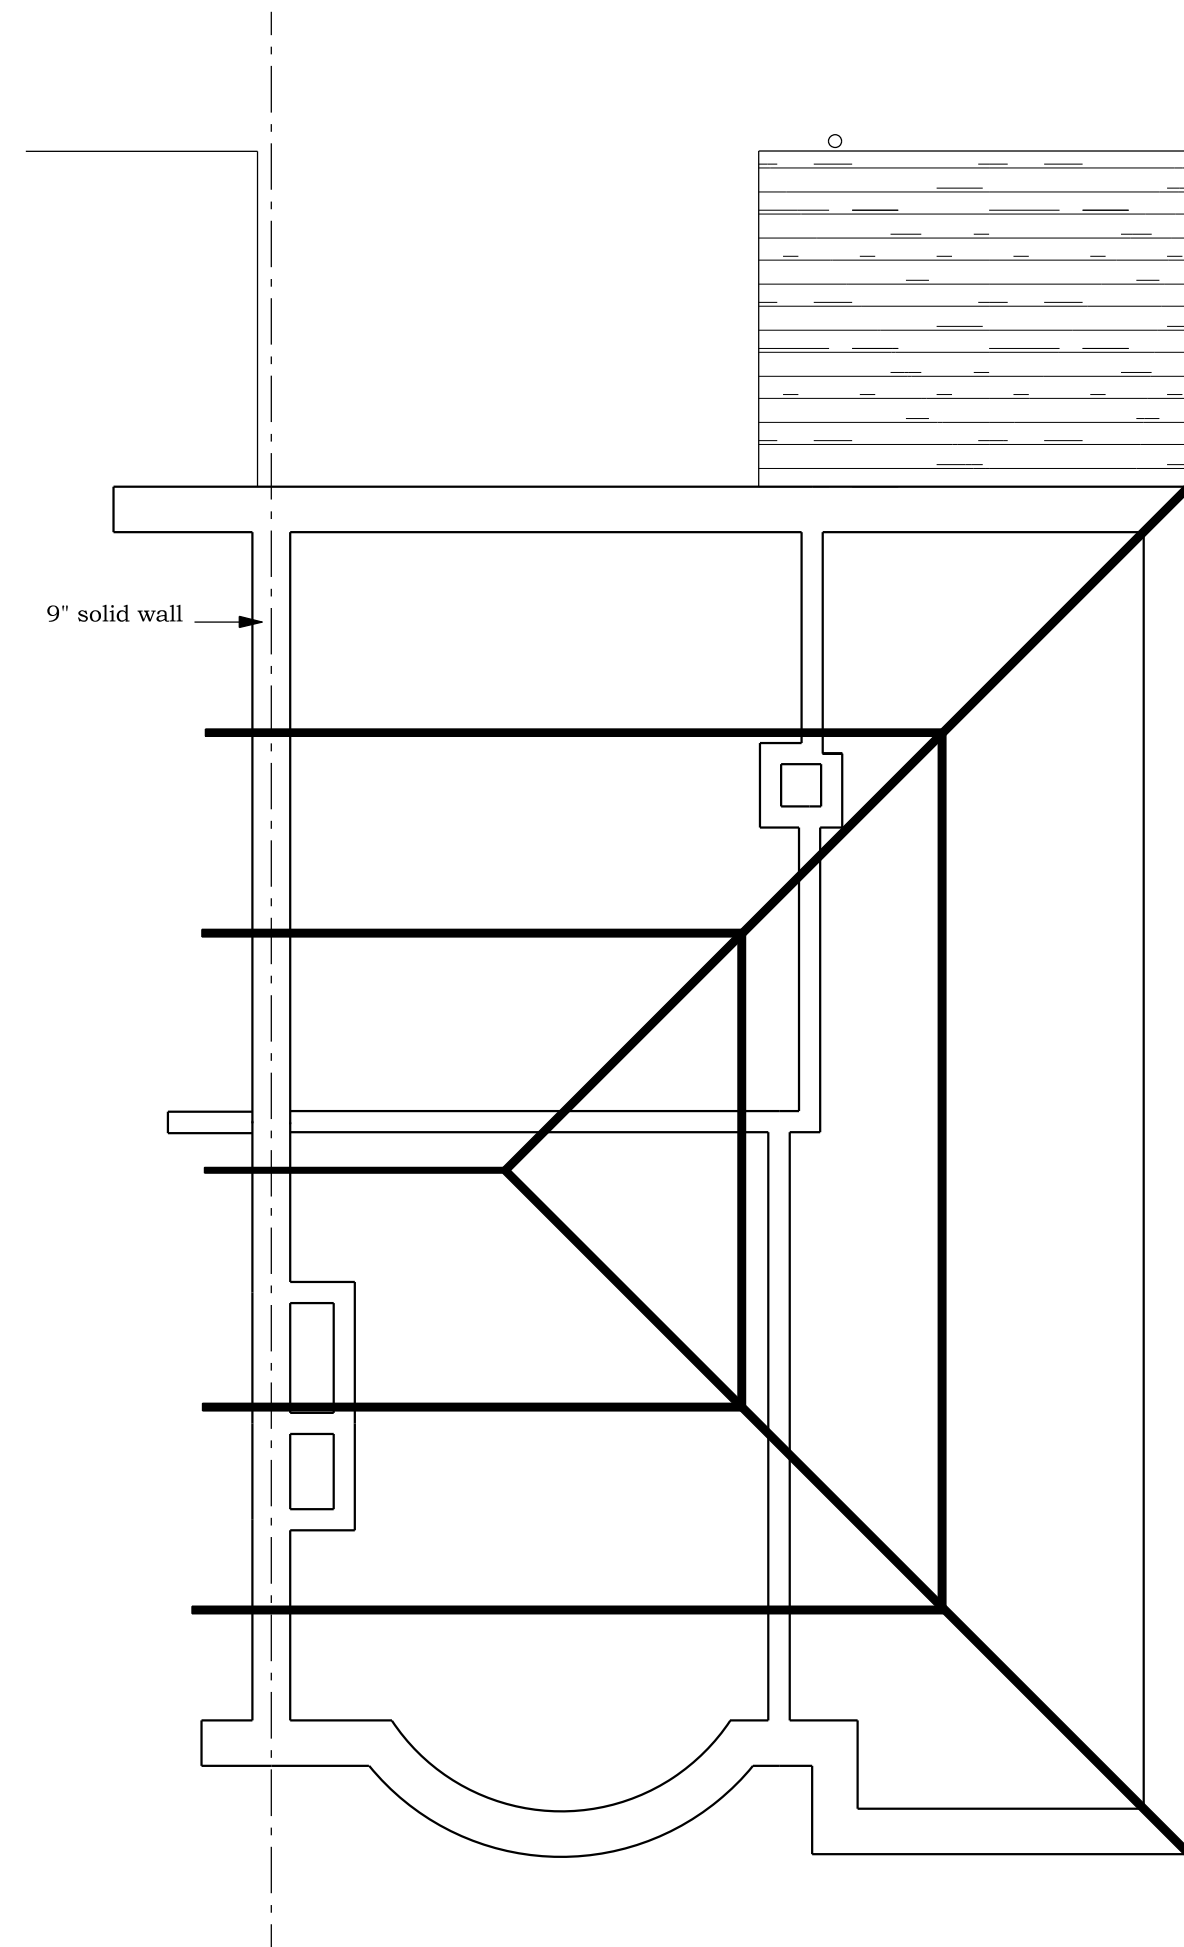

EXISTING LOFT PLAN

BRADLEY BUILDING DESIGN LTD.
KEEPERS COTTAGE,
LYME PARK,
DISLEY,
STOCKPORT.
SK12 2NS.
01625 858244
Mob 07989 326039
bradleybuildingdesign@btopenworld.com

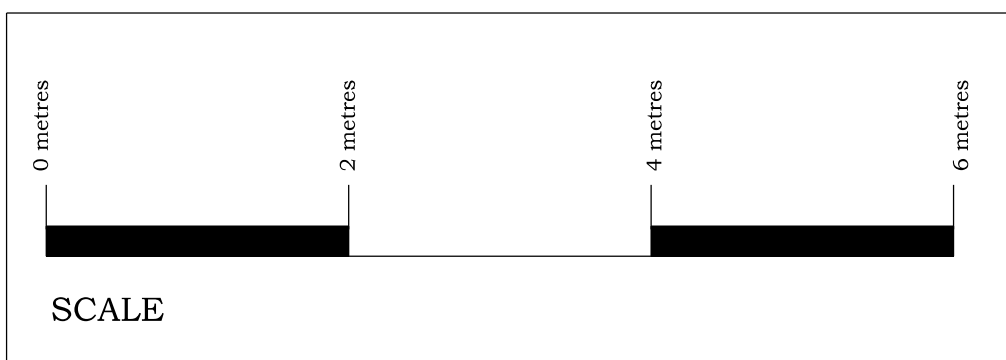

SCALE

EXISTING DWELLING
HIP TO GABLE LOFT CONVERSION &
SINGLE STOREY REAR EXTENSION
for
Mr. J. NICKSON & Ms. S. WHITELEY,
at
15, PARKVILLE ROAD,
DIDSBURY,
M20 4TX
Scale 1:50 @ A1
Date FEBRUARY 2024
Drawing Number 2210/1