






Note:
Do Not Scale from this drawing.
Dimensions are to be checked on site.
If in doubt please ask.

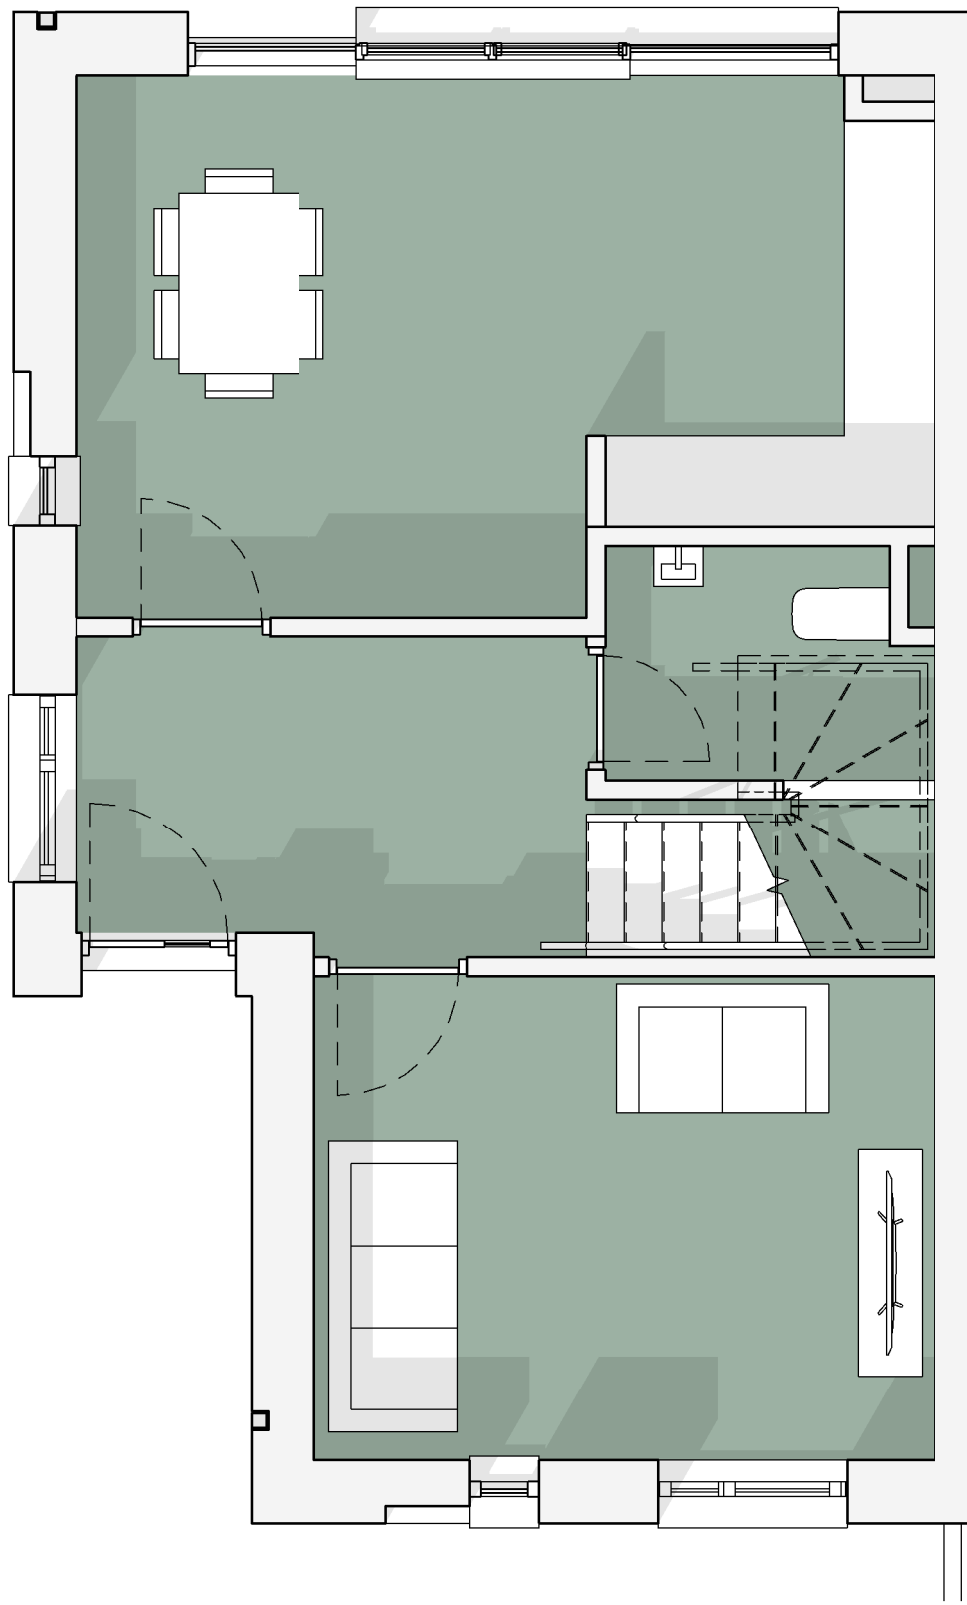


4B7P - Ground Floor Plan
1 : 50

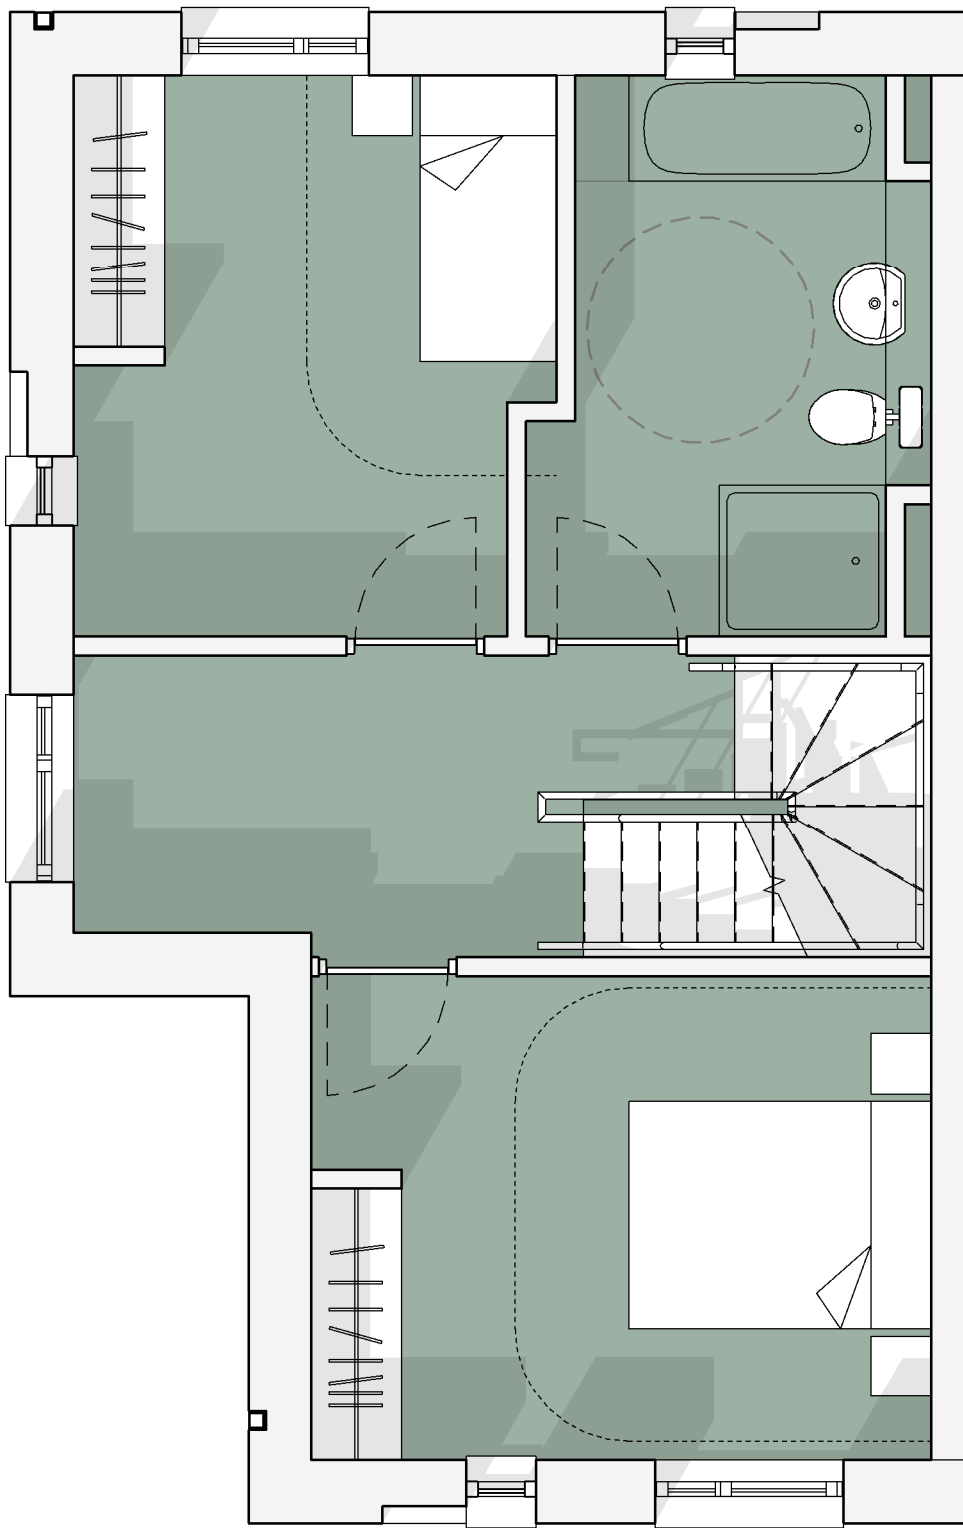


4B7P - First Floor Plan
1 : 50

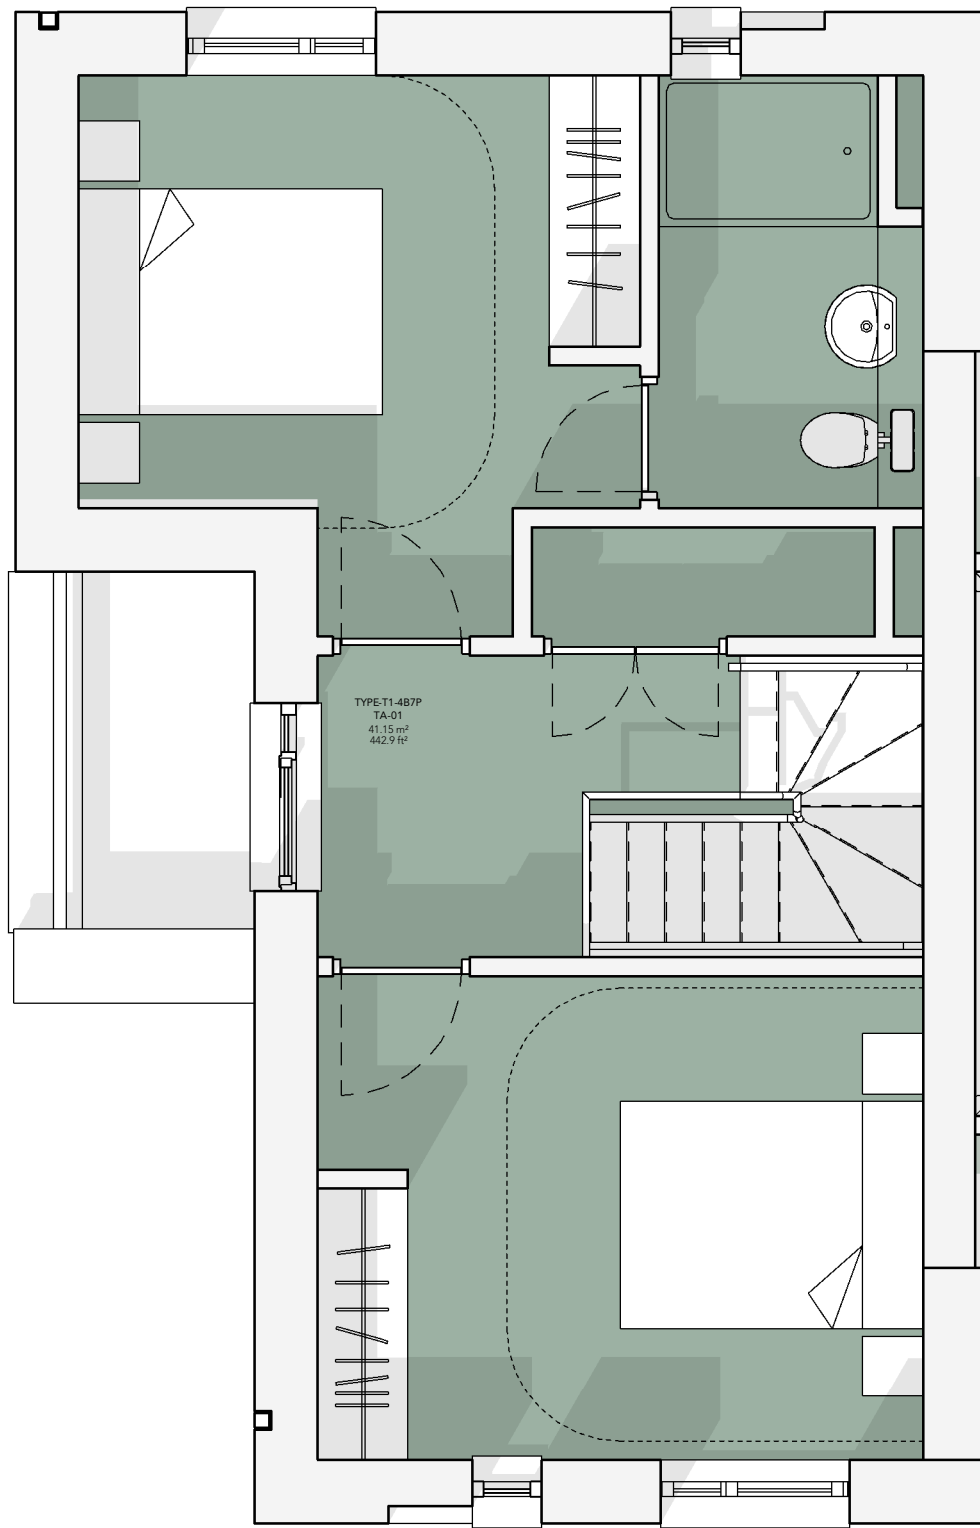


4B7P - Second Floor Plan
1 : 50

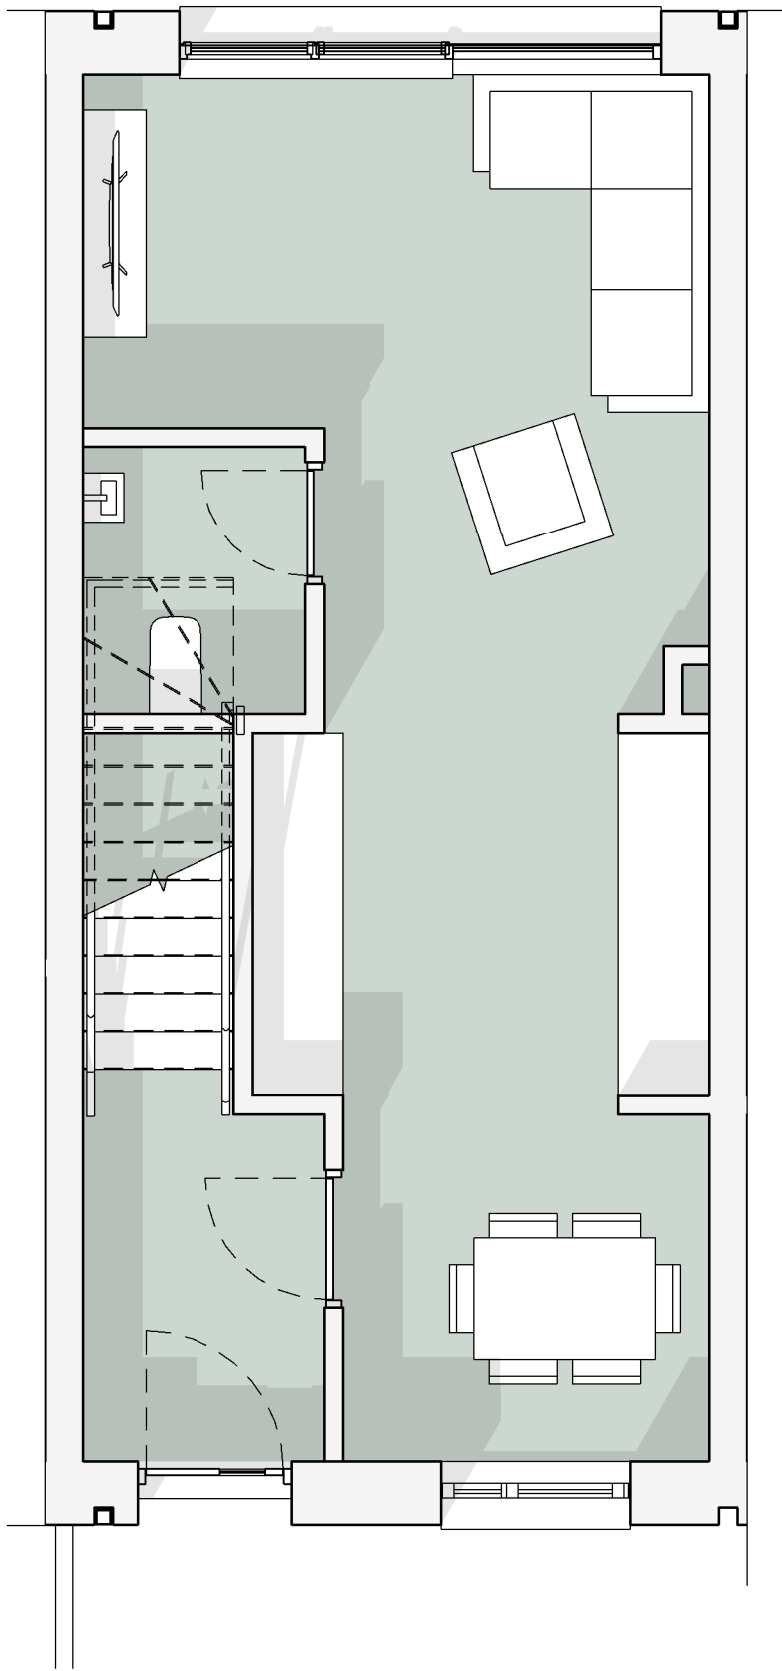

3B5P - Ground Floor Plan
1 : 50

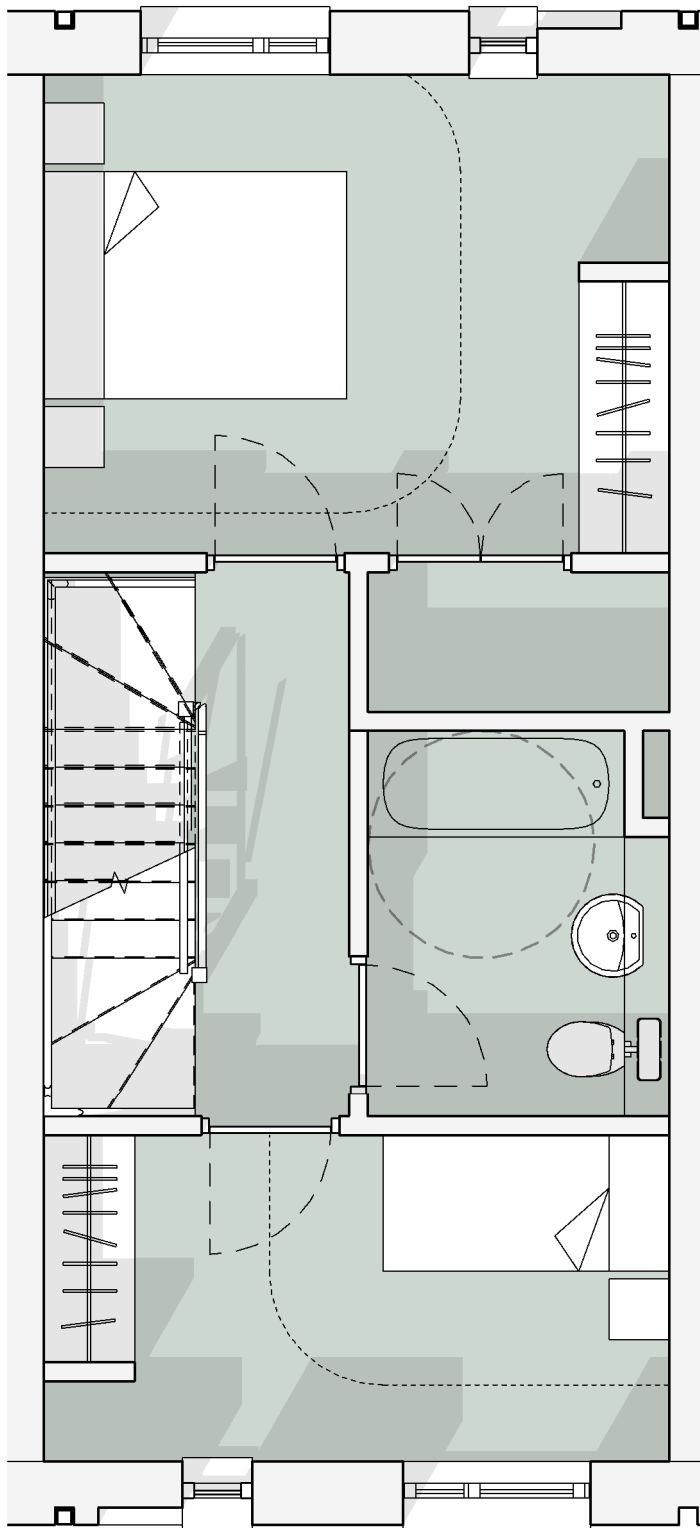

3B5P - First Floor Plan
1 : 50

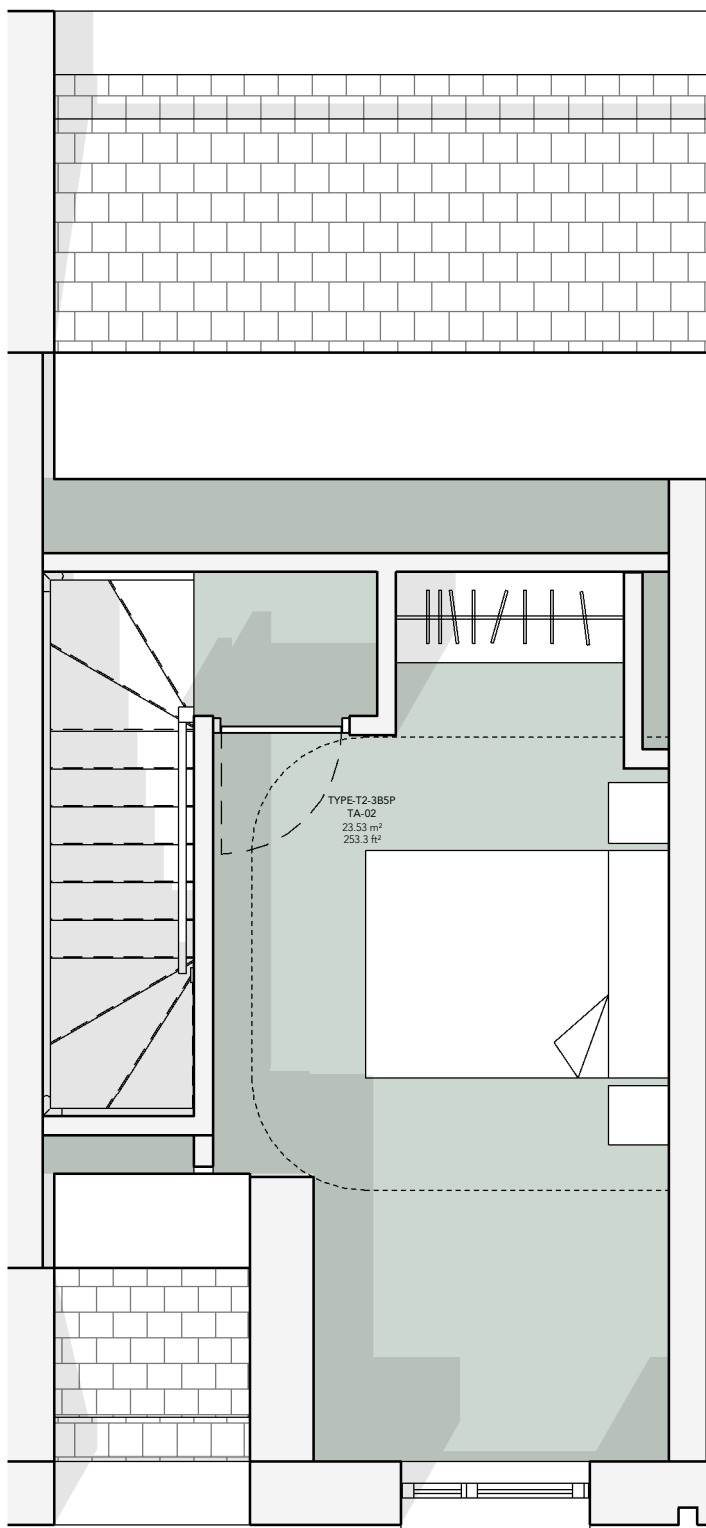

3B5P - Second Floor Plan
1 : 50

0.5 0 0.5 1 1.5 2 2.5 m
SCALE 1:50

P02	09.05.24	SD	Planning Issue - Minor amendment to
P01	10.06.22	PW	Townhouse Type 1 & 2 window configuration
Rev	Date	Ints	Details

© The moral rights of the author are hereby asserted.
This drawing and design is the sole property of Buttress Ltd and must not be reproduced without permission.
Buttress Ltd is Registered in England and Wales: 5865973

Buttress

41 Bengal Street
Manchester
M4 6AF

T 0161 236 3303
E contact@buttress.net
W www.buttress.net

Project Title	This City residential development, Ancoats, Manchester
Client	Wates Construction Ltd
Location	Land to the west of Rodney Street, Manchester, M4 6JJ

Drawing ref Townhouses - Unit Types

Date	09/05/2024 10:56:27	Scale	1 : 50
Checker	BT	Orig Paper Size	A1

Job No: 9139 Status PLANNING

Project: Origin: Zone: Level: Type: Disc: Number: Rev:

RODSTA-BUT-T-XX-DP-A- 01062- P02