


Site Extents

Totem and Digital Information Boards are indicative and will be subject to a separate advertisement consent application.

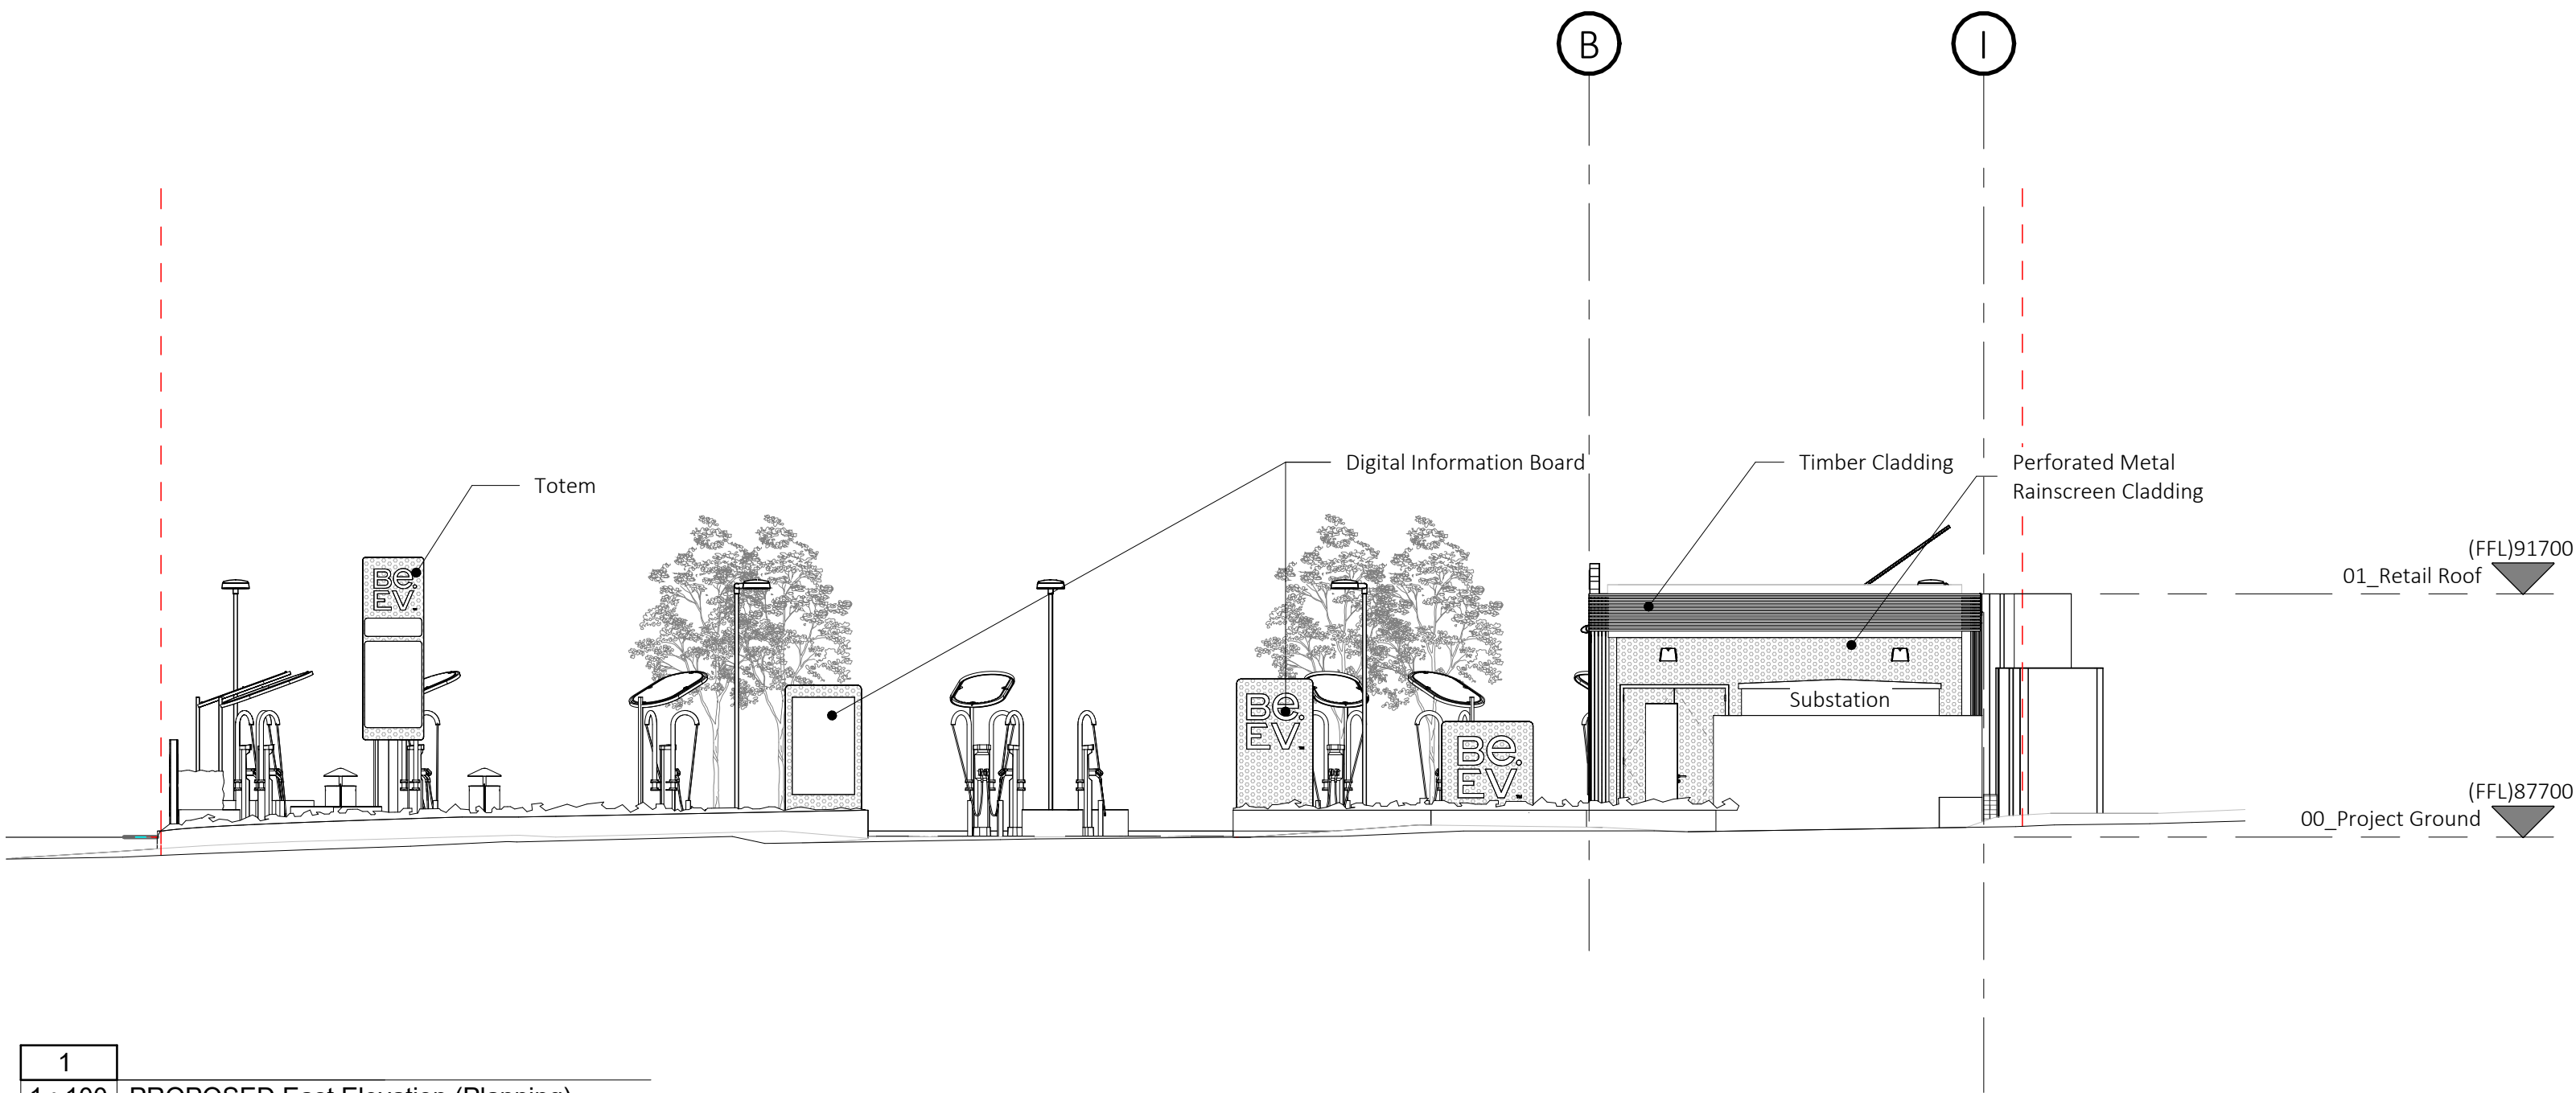

1  
1 : 100 PROPOSED East Elevation (Planning)

|    |            |                              |    |    |
|----|------------|------------------------------|----|----|
| P9 | 13.06.2024 | ISSUE Planning               | LL | EL |
| P8 | 19.04.2024 | ISSUE Planning               | CW | LL |
| P7 | 18.04.2024 | Issue to Planning Consultant | CW | LL |
| P6 | 17.04.2024 | Issue to Planning Consultant | CW | LL |
| P5 | 12.04.2024 | Draft Issue to Consultants   | CW | LL |
| P4 | 26.03.2024 | Draft Issue to Consultants   | CW | LL |
| P3 | 24.03.2023 | ISSUE Add Material Details   | LL | EL |
| P2 | 16.01.2023 | ISSUE Planning               | LL | EL |
| P1 | 29.11.2022 | ISSUE Planning               | LL | EL |

| rev   | date     | description                              | revised by | audited by             |
|-------|----------|------------------------------------------|------------|------------------------|
| stage | PLANNING | drawing title<br>PROPOSED EAST ELEVATION |            | suitability code<br>S2 |

ARCHITECT  
that

68-80 Hanbury Street  
London  
E1 5JL

client  
Be.EV

CONTRACTORS ARE NOT TO SCALE DIMENSIONS FROM THIS DRAWING

+44 207 081 4316  
info@architectthat.com  
www.architectthat.com

project  
Reliance Street,  
Manchester, M40 1EZ

| scale             | drawn by | audited by | job no | originator | zone | level | type | role | dwg no | revision |
|-------------------|----------|------------|--------|------------|------|-------|------|------|--------|----------|
| As indicated @ A1 | CW       | LL         | 612    | AT         | ZZ   | XX    | DR   | A    | 3.2001 | P9       |