


MELLING STREET

All Dimensions should be checked on site.
Do not scale this drawing for fabrication.
Any drawing errors should be brought to the attention of the architect.
COPYRIGHT DaC Design


REVISIONS:
REV: DETAILS OF REVISION
DATE

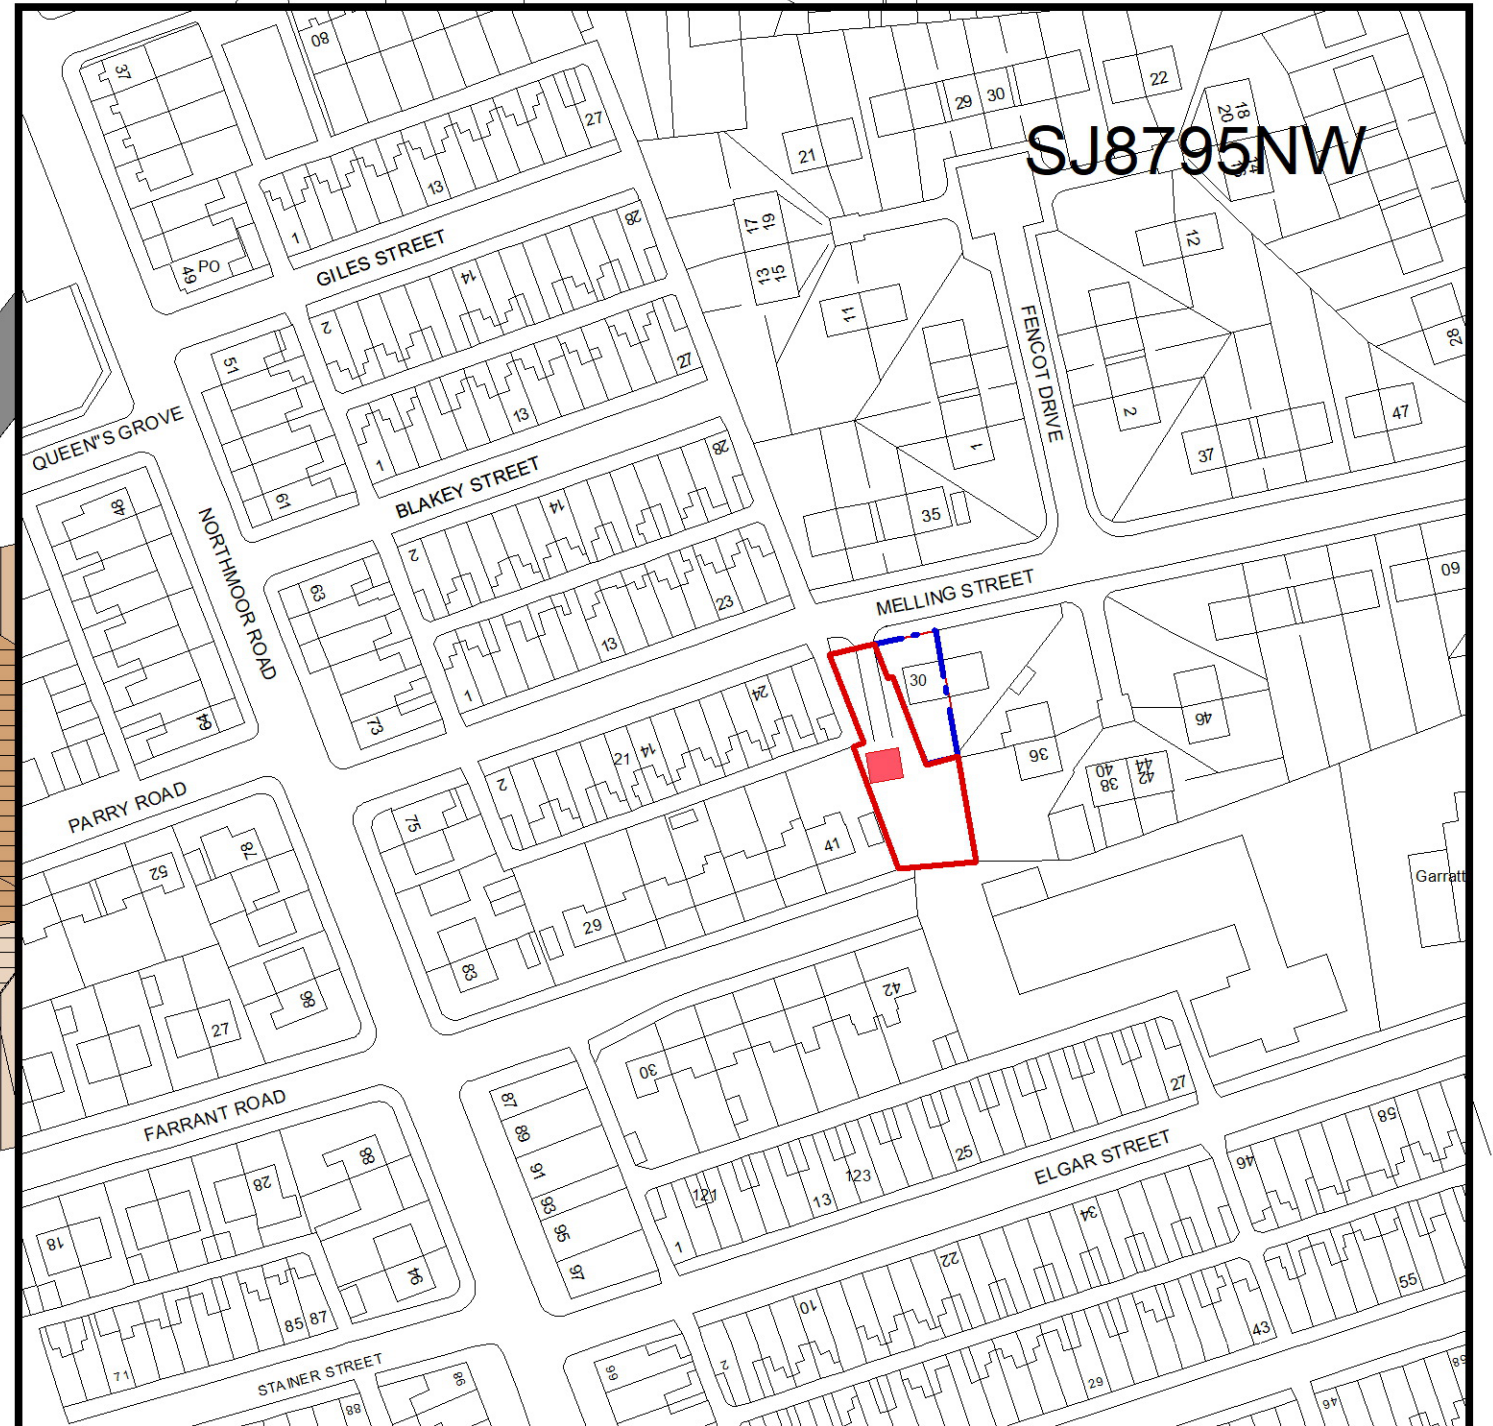

LOCATION PLAN 1:1250



SITE PLAN AS EXISTING

 

SCALE

P01B

DRAWING: LOCATION & EXISTING SITE PLAN

JOB TITLE: NEW BUILD HOUSES _ 30 Melling Street, Longsight, M12 4PH

CLIENT: Mr Kawa Hossain

SCALE: 1:1250 & 1:200 @ A3

DATE: Sept 2022

D@C DESIGN
ARCHITECTURE & PLANNING
0776 452 3545 0161 425 3934