


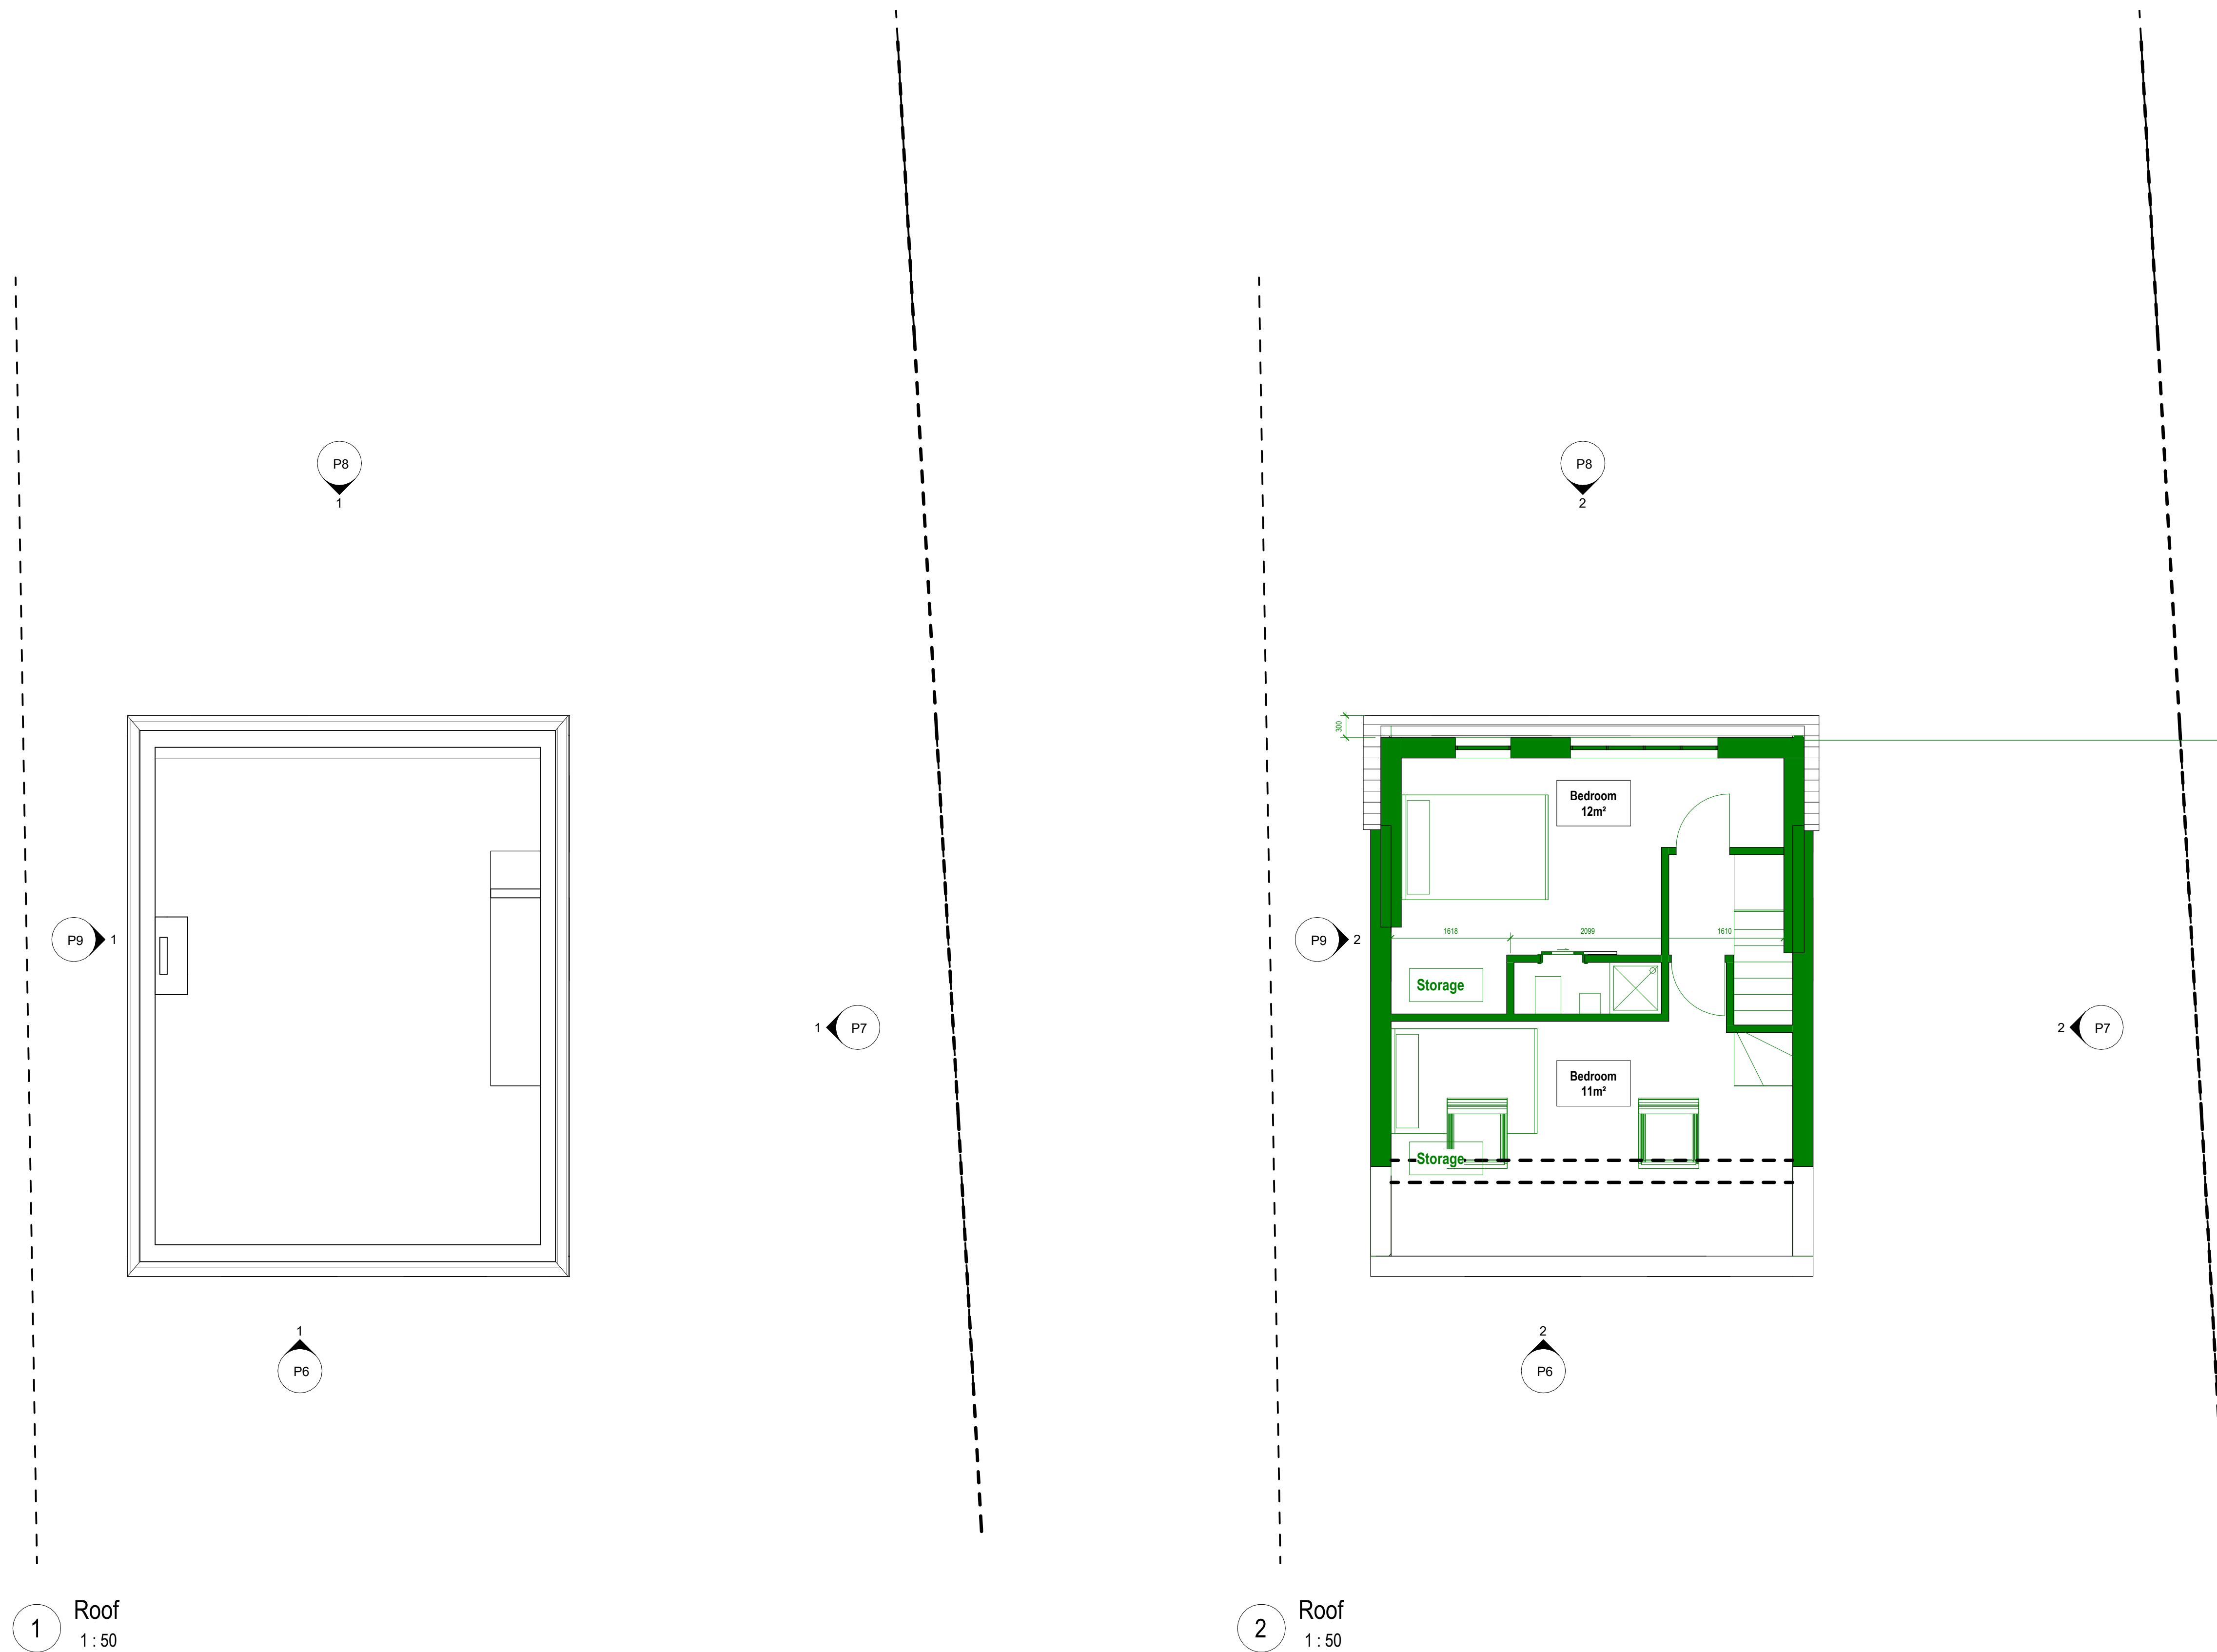

Proposed single storey rear extension
Walls, windows, roof and gutters to match existing.

Status
LAWFUL DEVELOPMENT CERTIFICATE
Client
Ghulam Murthaza Ali

Project Title
6 MOOR ROAD WYTHENSHAW M23 9BG

Drawing Title
Existing and Proposed Roof Plans A1

Project No.
2023_45
Drawing No.
002-SI-XX-00-DR-I-P5
Drawing Date
1 : 50
Rev
Scale at A1

Created By
Rakesh M

m83 Associates Ltd

187 Water Street, Manchester, M3 4JD
Telephone: 07470 671 234
Email: rakesh@m83associates.com

ARB
Architects
Registration
Board
RIBA
Chartered Practitioner

0m 1m 2m 3m 4m 5m

VISUAL SCALE 1:50 @ A1

