




AS EXISTING

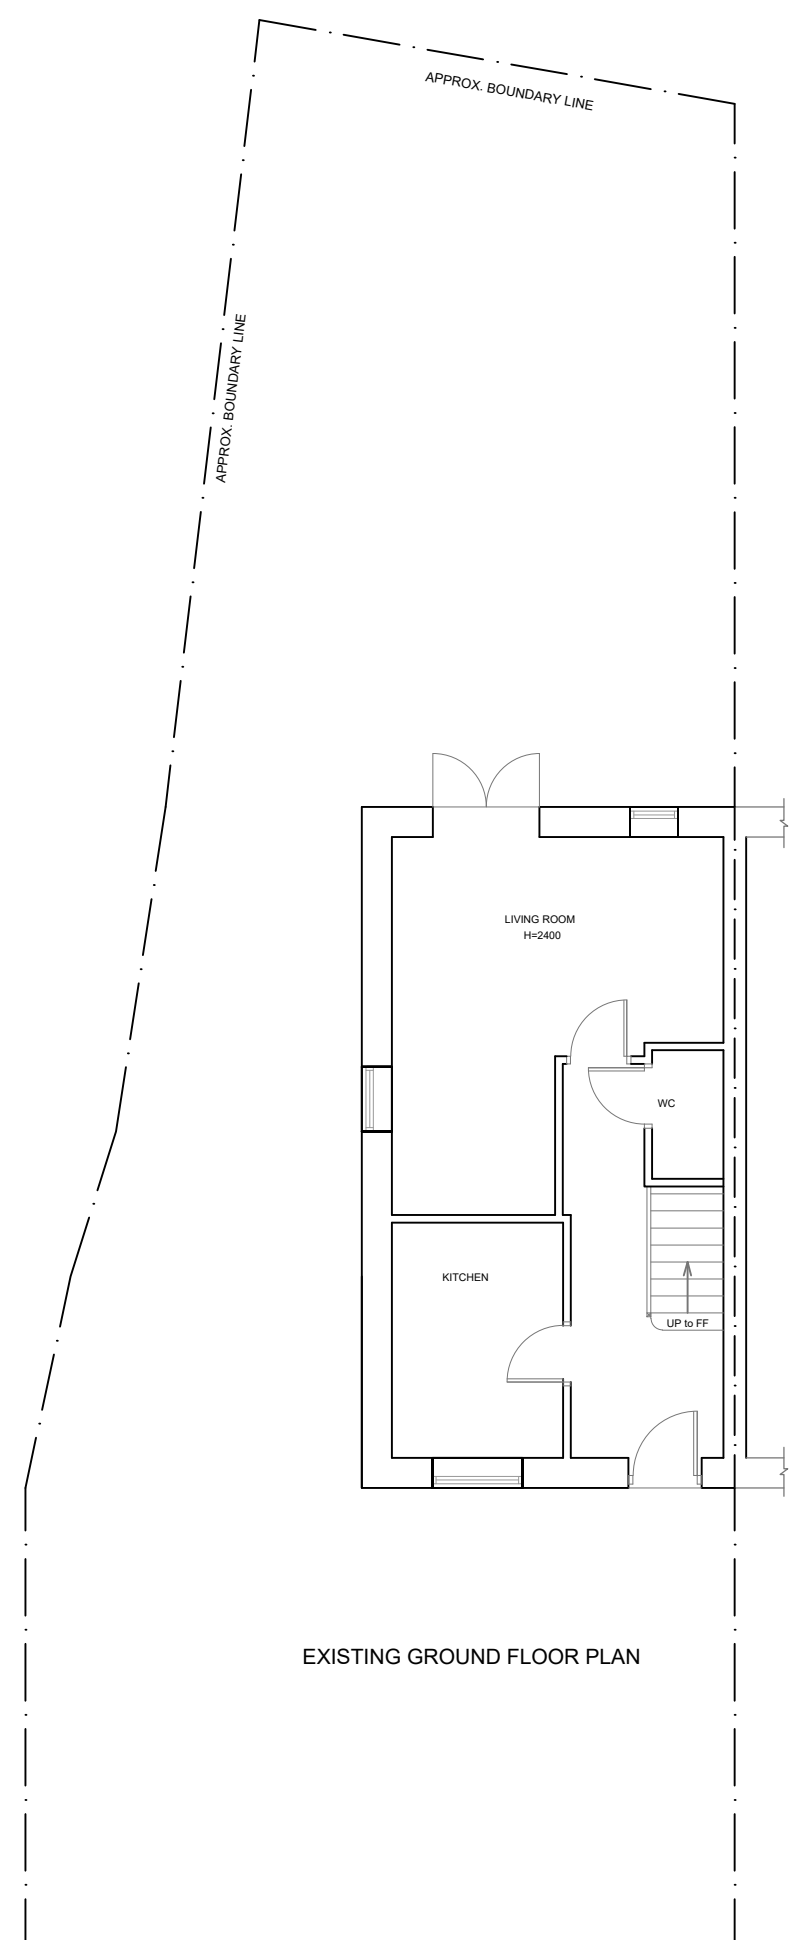


EXISTING GROUND FLOOR PLAN

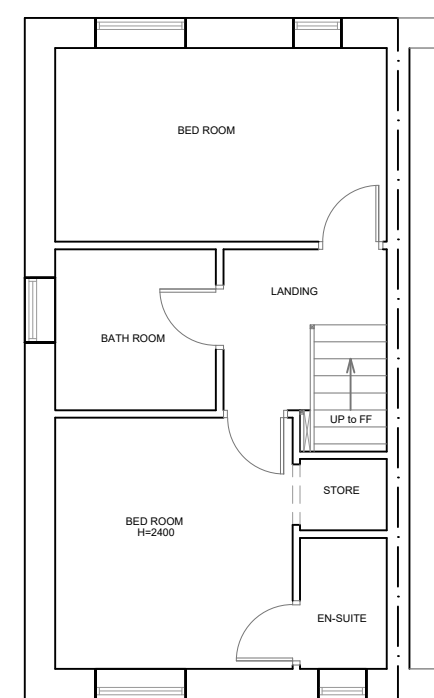



EXISTING FIRST FLOOR PLAN

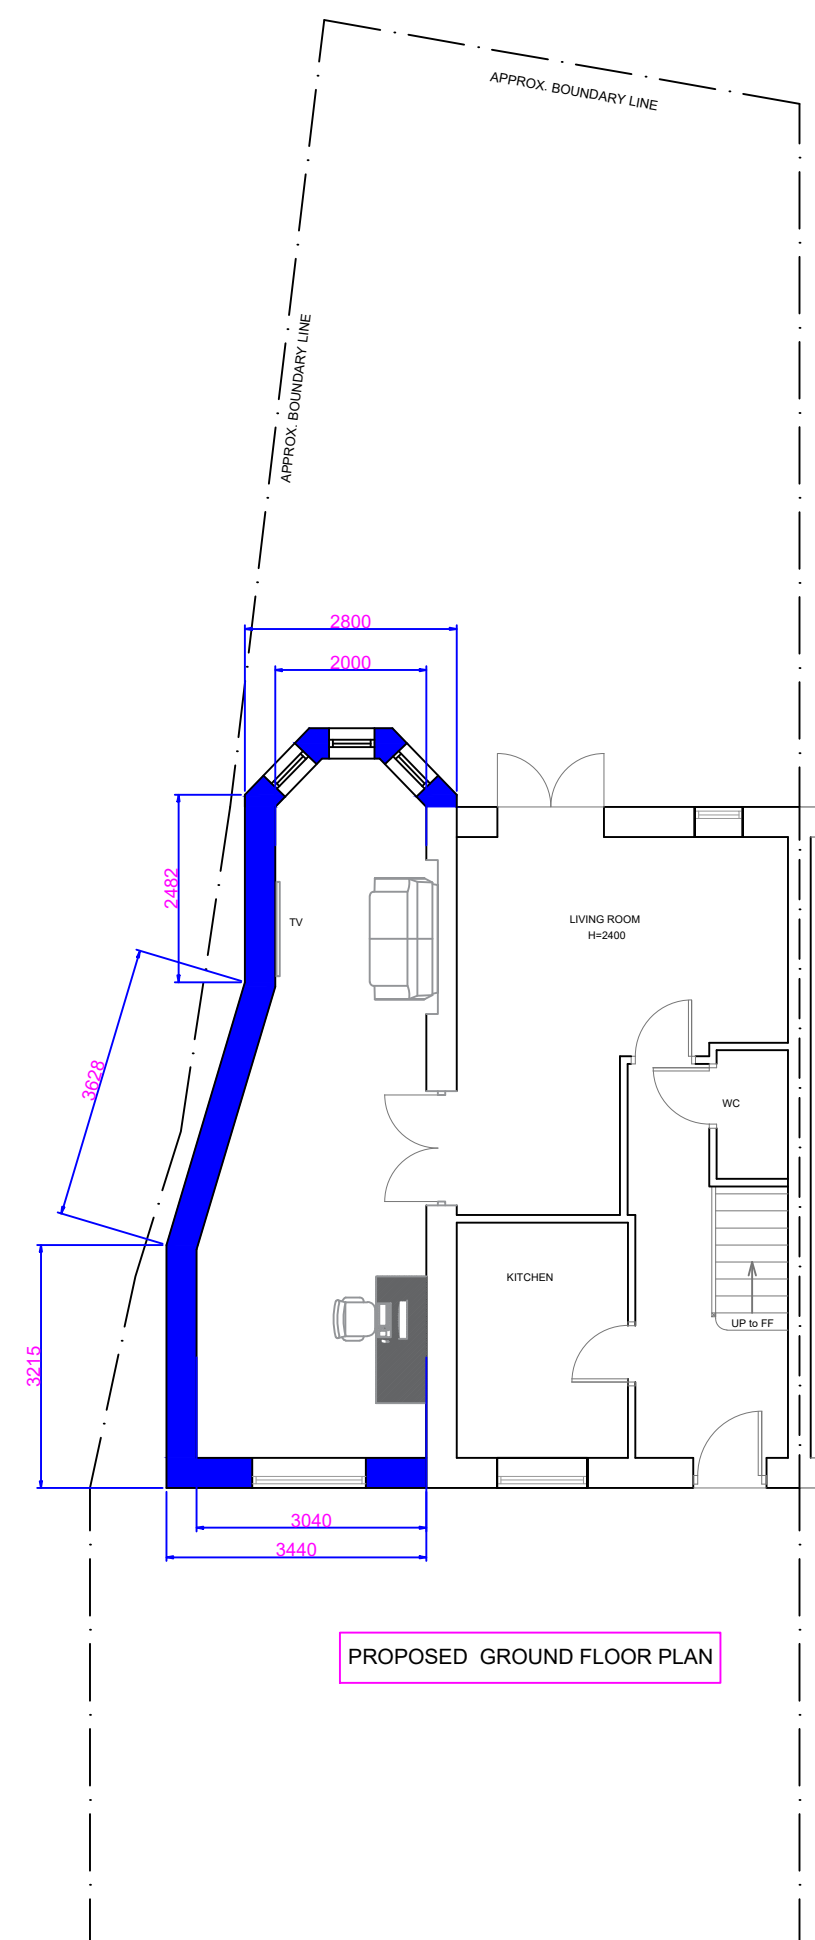


PROPOSED GROUND FLOOR PLAN

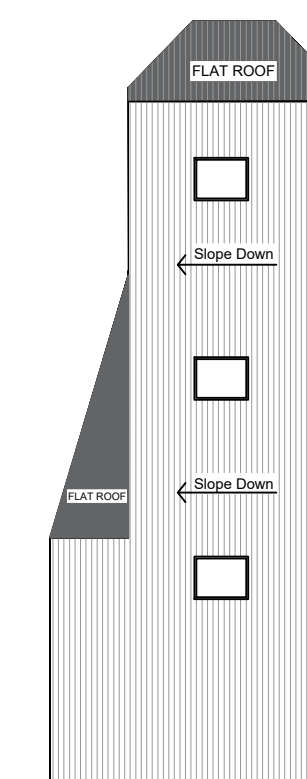


ROOF PLAN

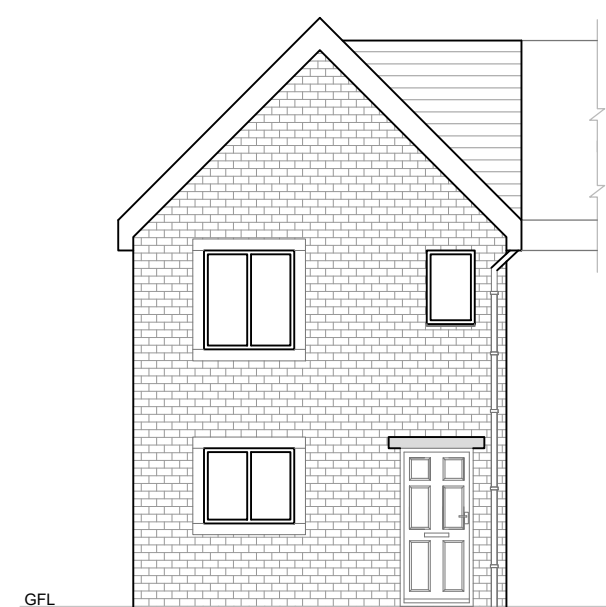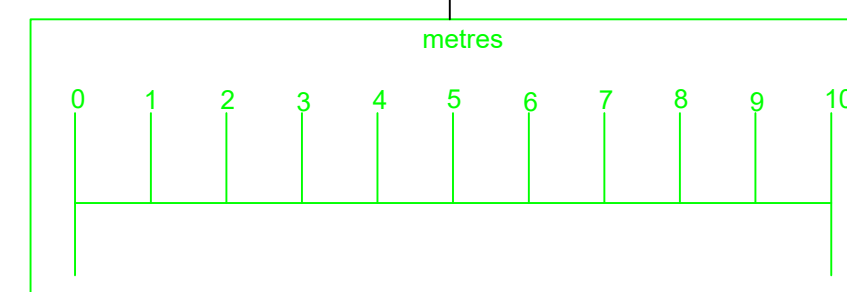

EXISTING FRONT ELEVATION

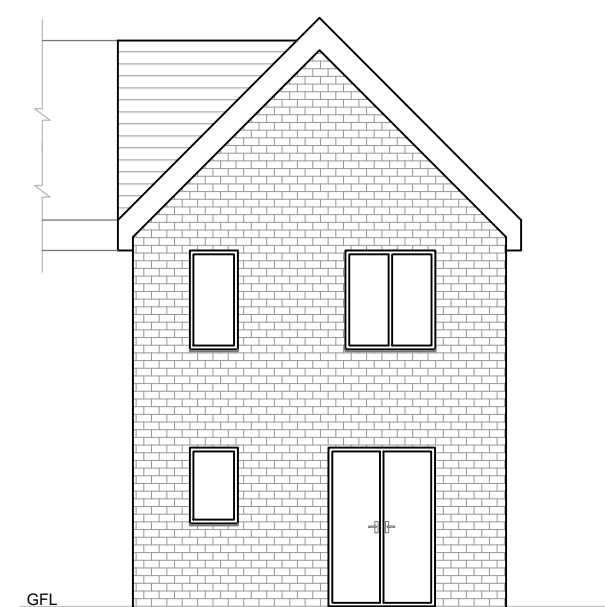


EXISTING REAR ELEVATION

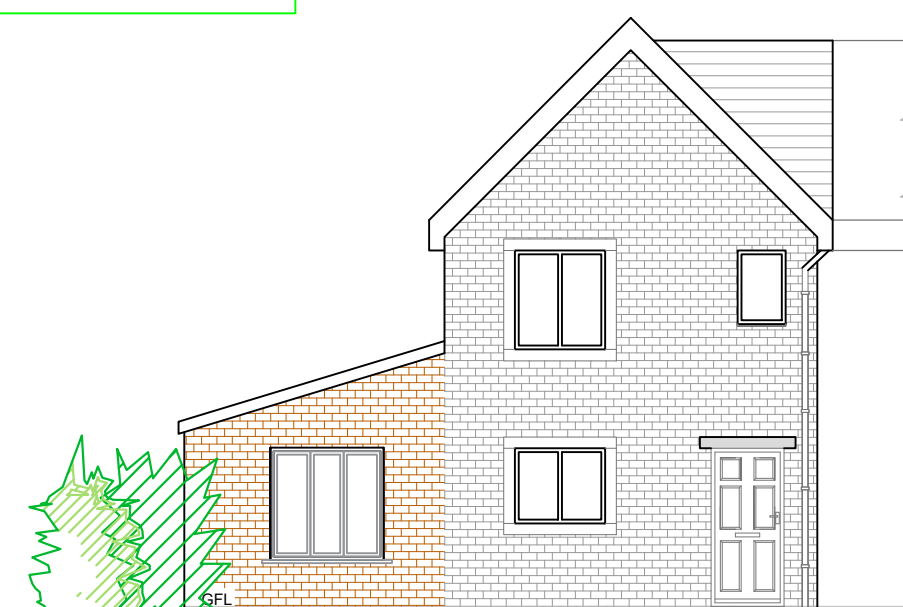


PROPOSED FRONT ELEVATION




PROPOSED REAR ELEVATION

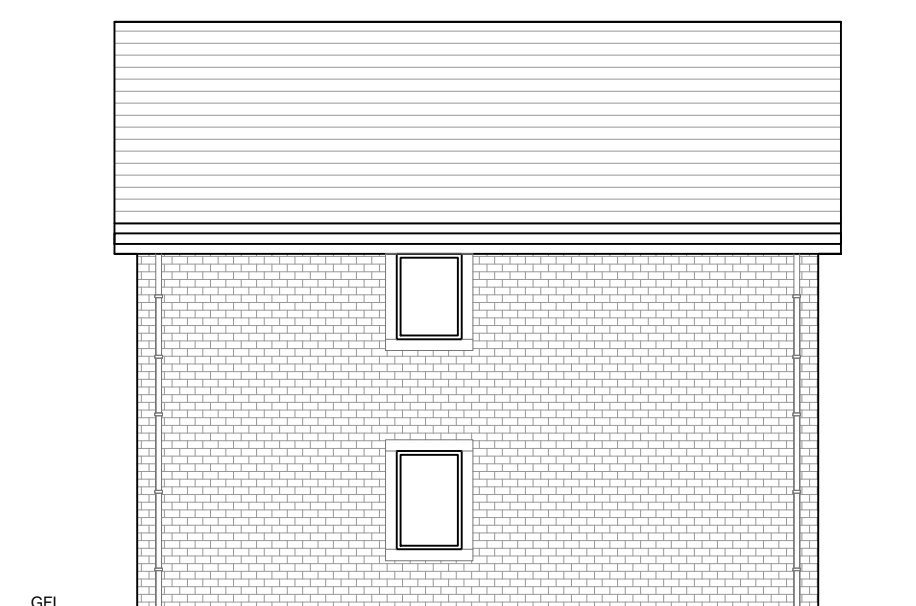

EXISTING SIDE ELEVATION

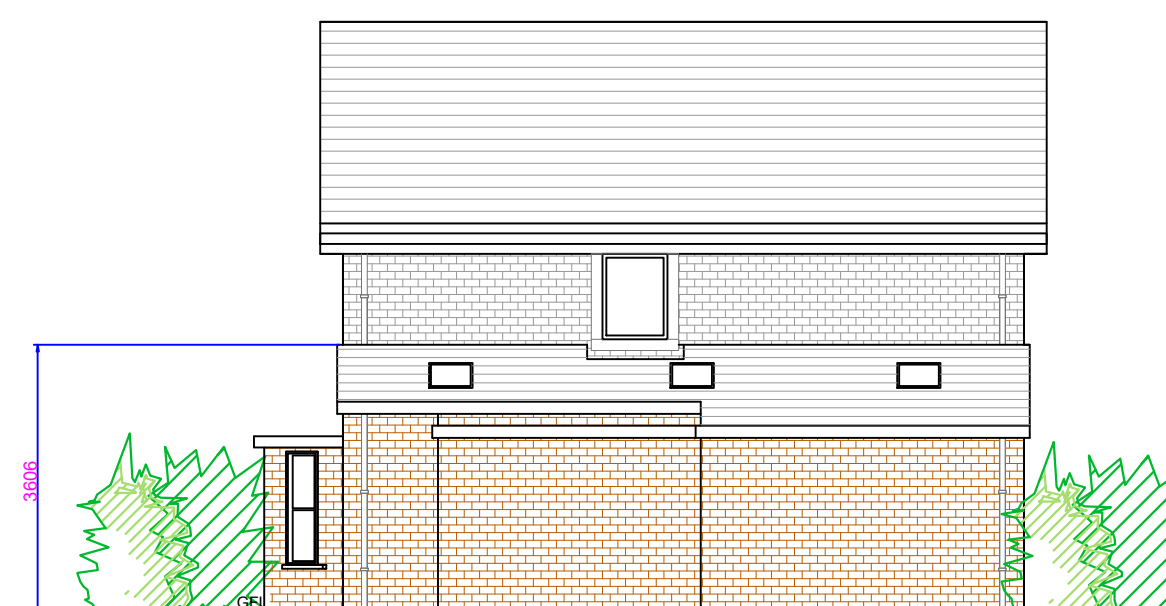

PROPOSED SIDE ELEVATION

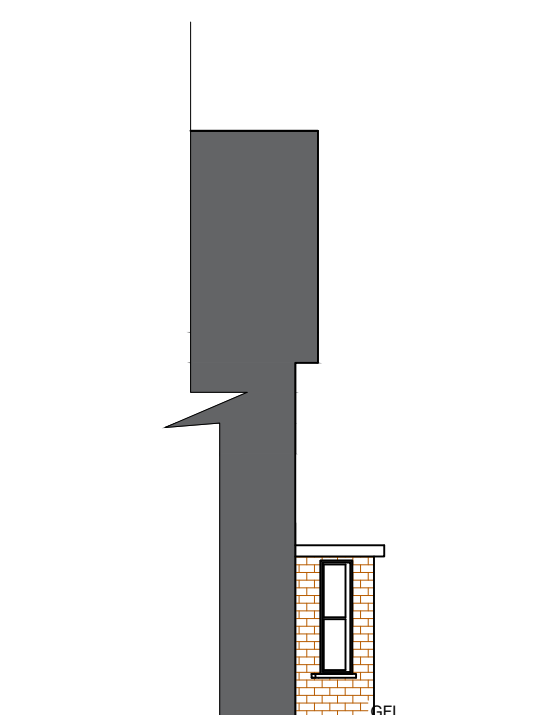

PROPOSED SIDE ELEVATION 2
as viewed from number 3

PROPOSAL

NOTES

REVISIONS

PROJECT: EXTENSION @1 YOUTH CLOSE,
MANCHESTER.

CLIENT:AIMEE

SCALE: 1:100 @ A1 SHEET

REFERENCE NO: 1387 PROPOSALS

BARRY CULLEN
ARCHITECTURE LTD
email: barrycullenarchitecture@gmail.com
mob: 07851262695

