



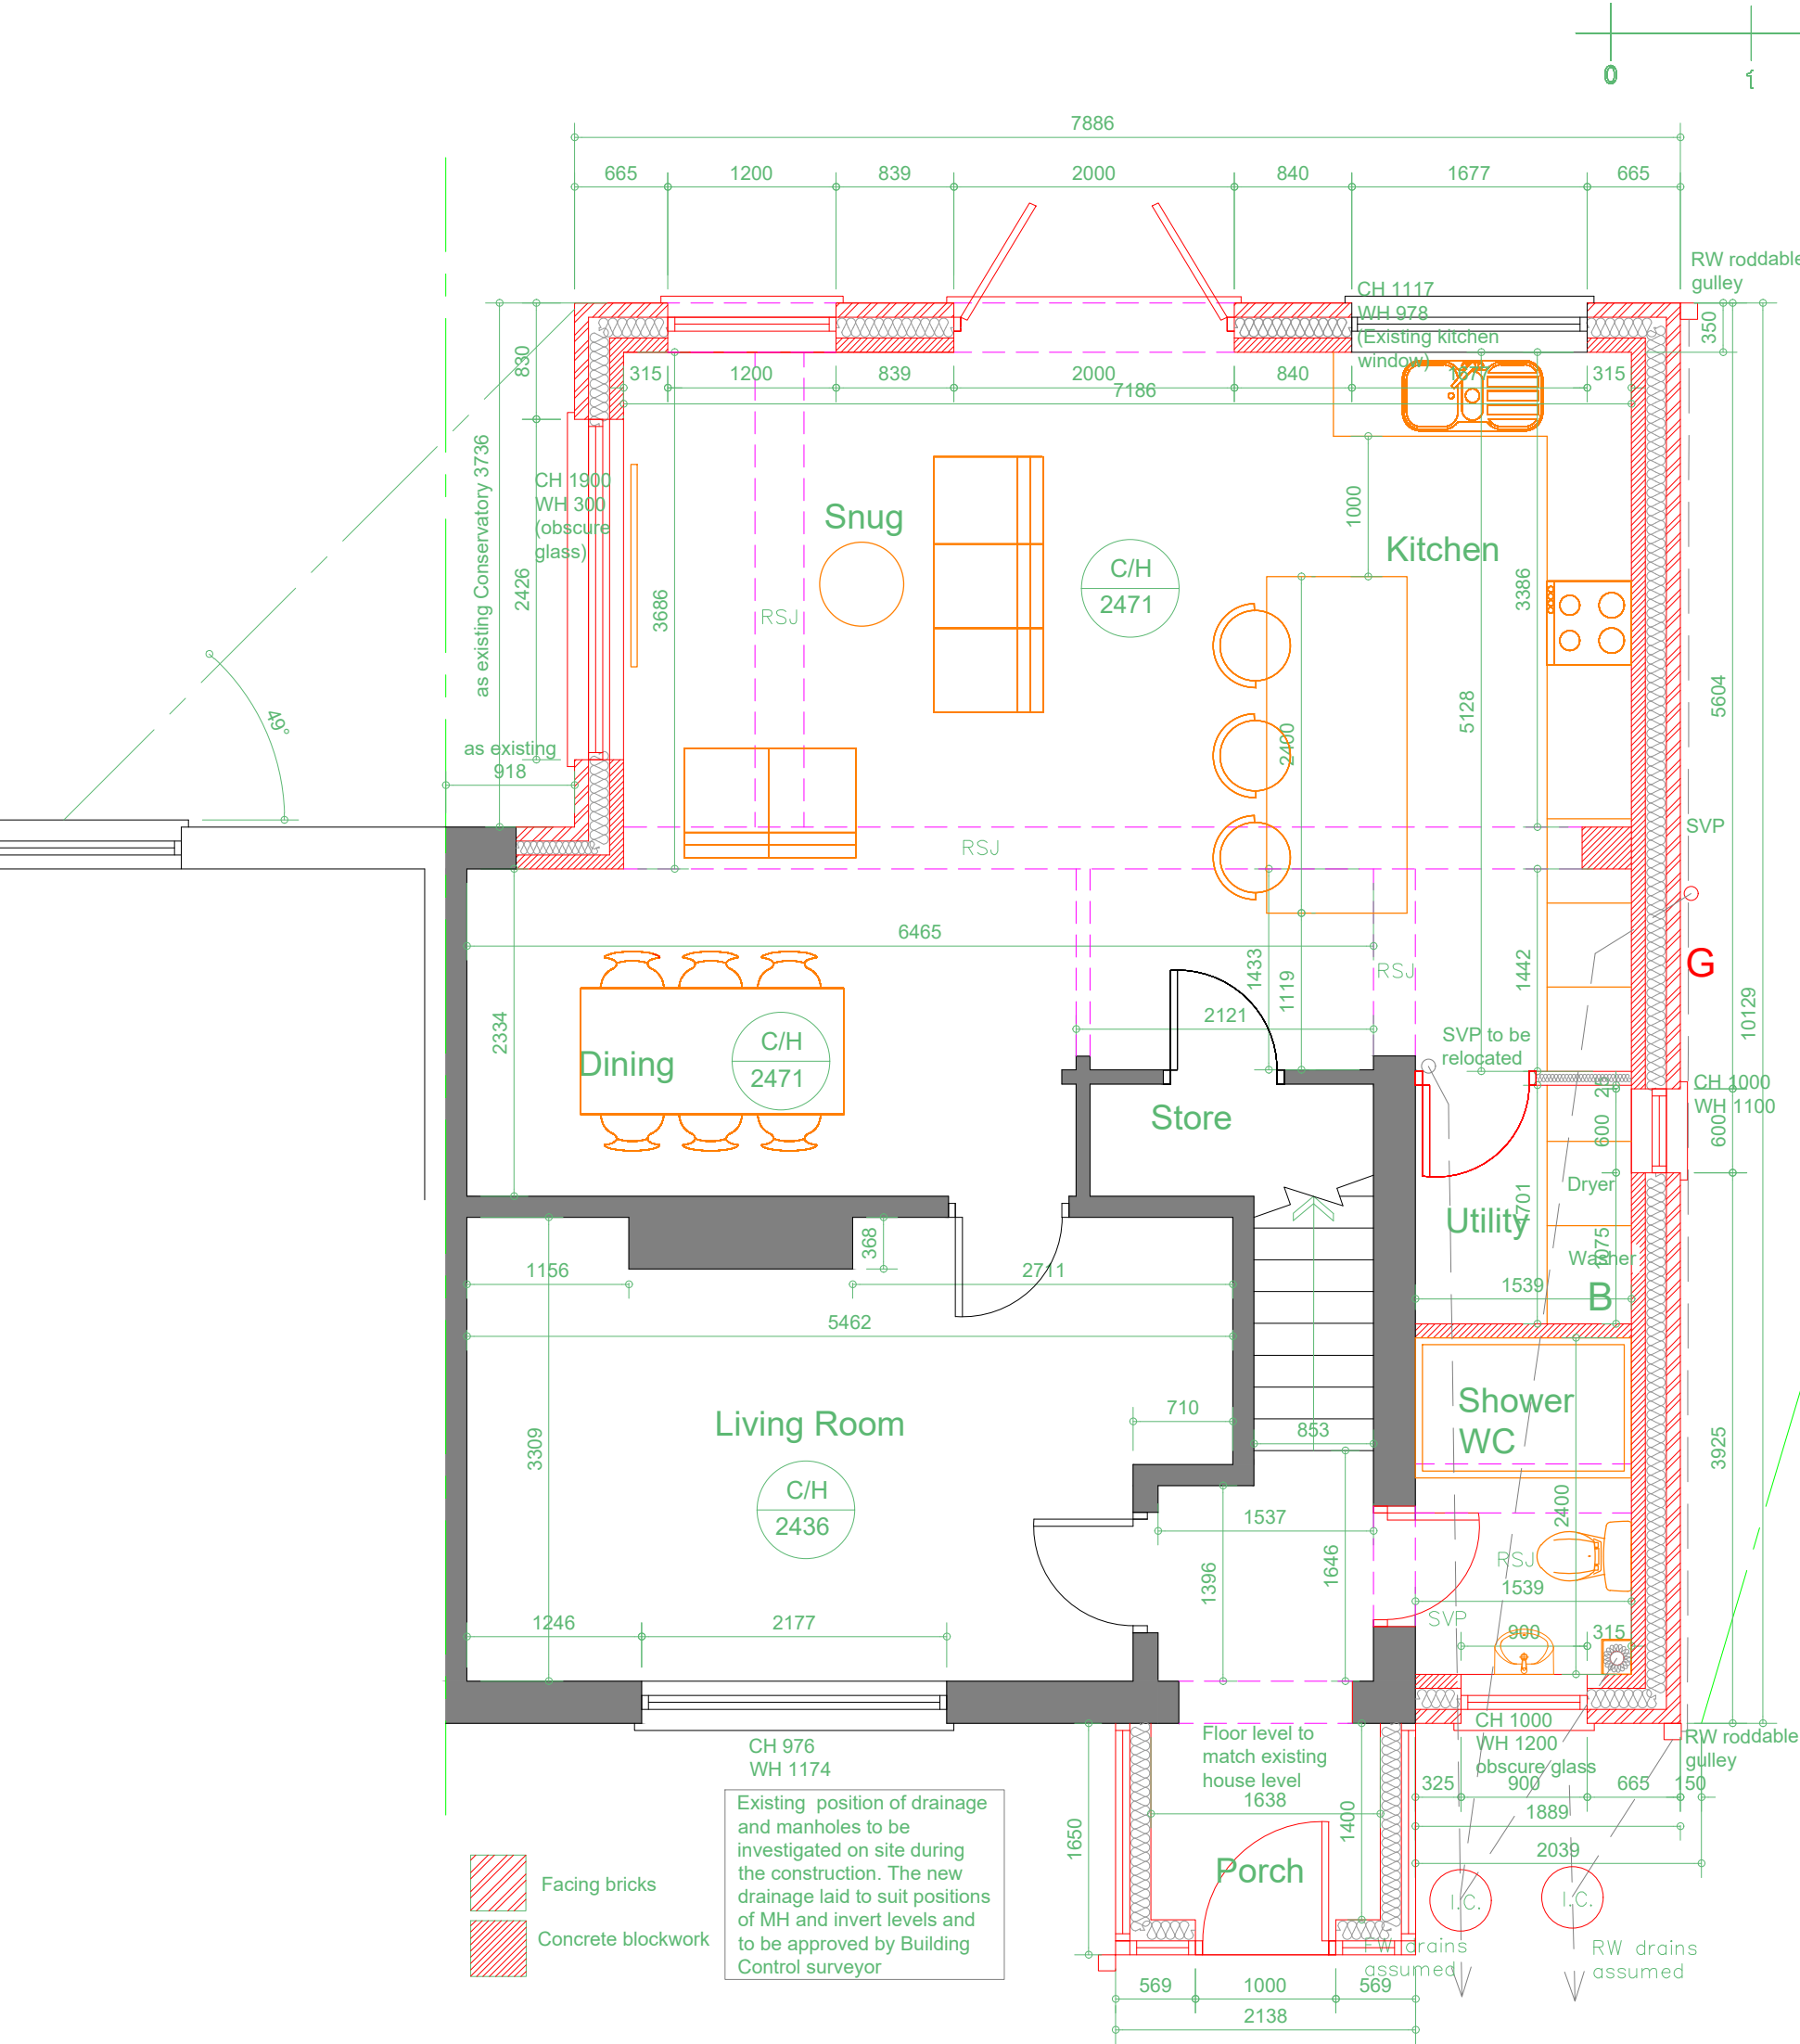

Proposed Ground Floor Plan
Scale 1:50

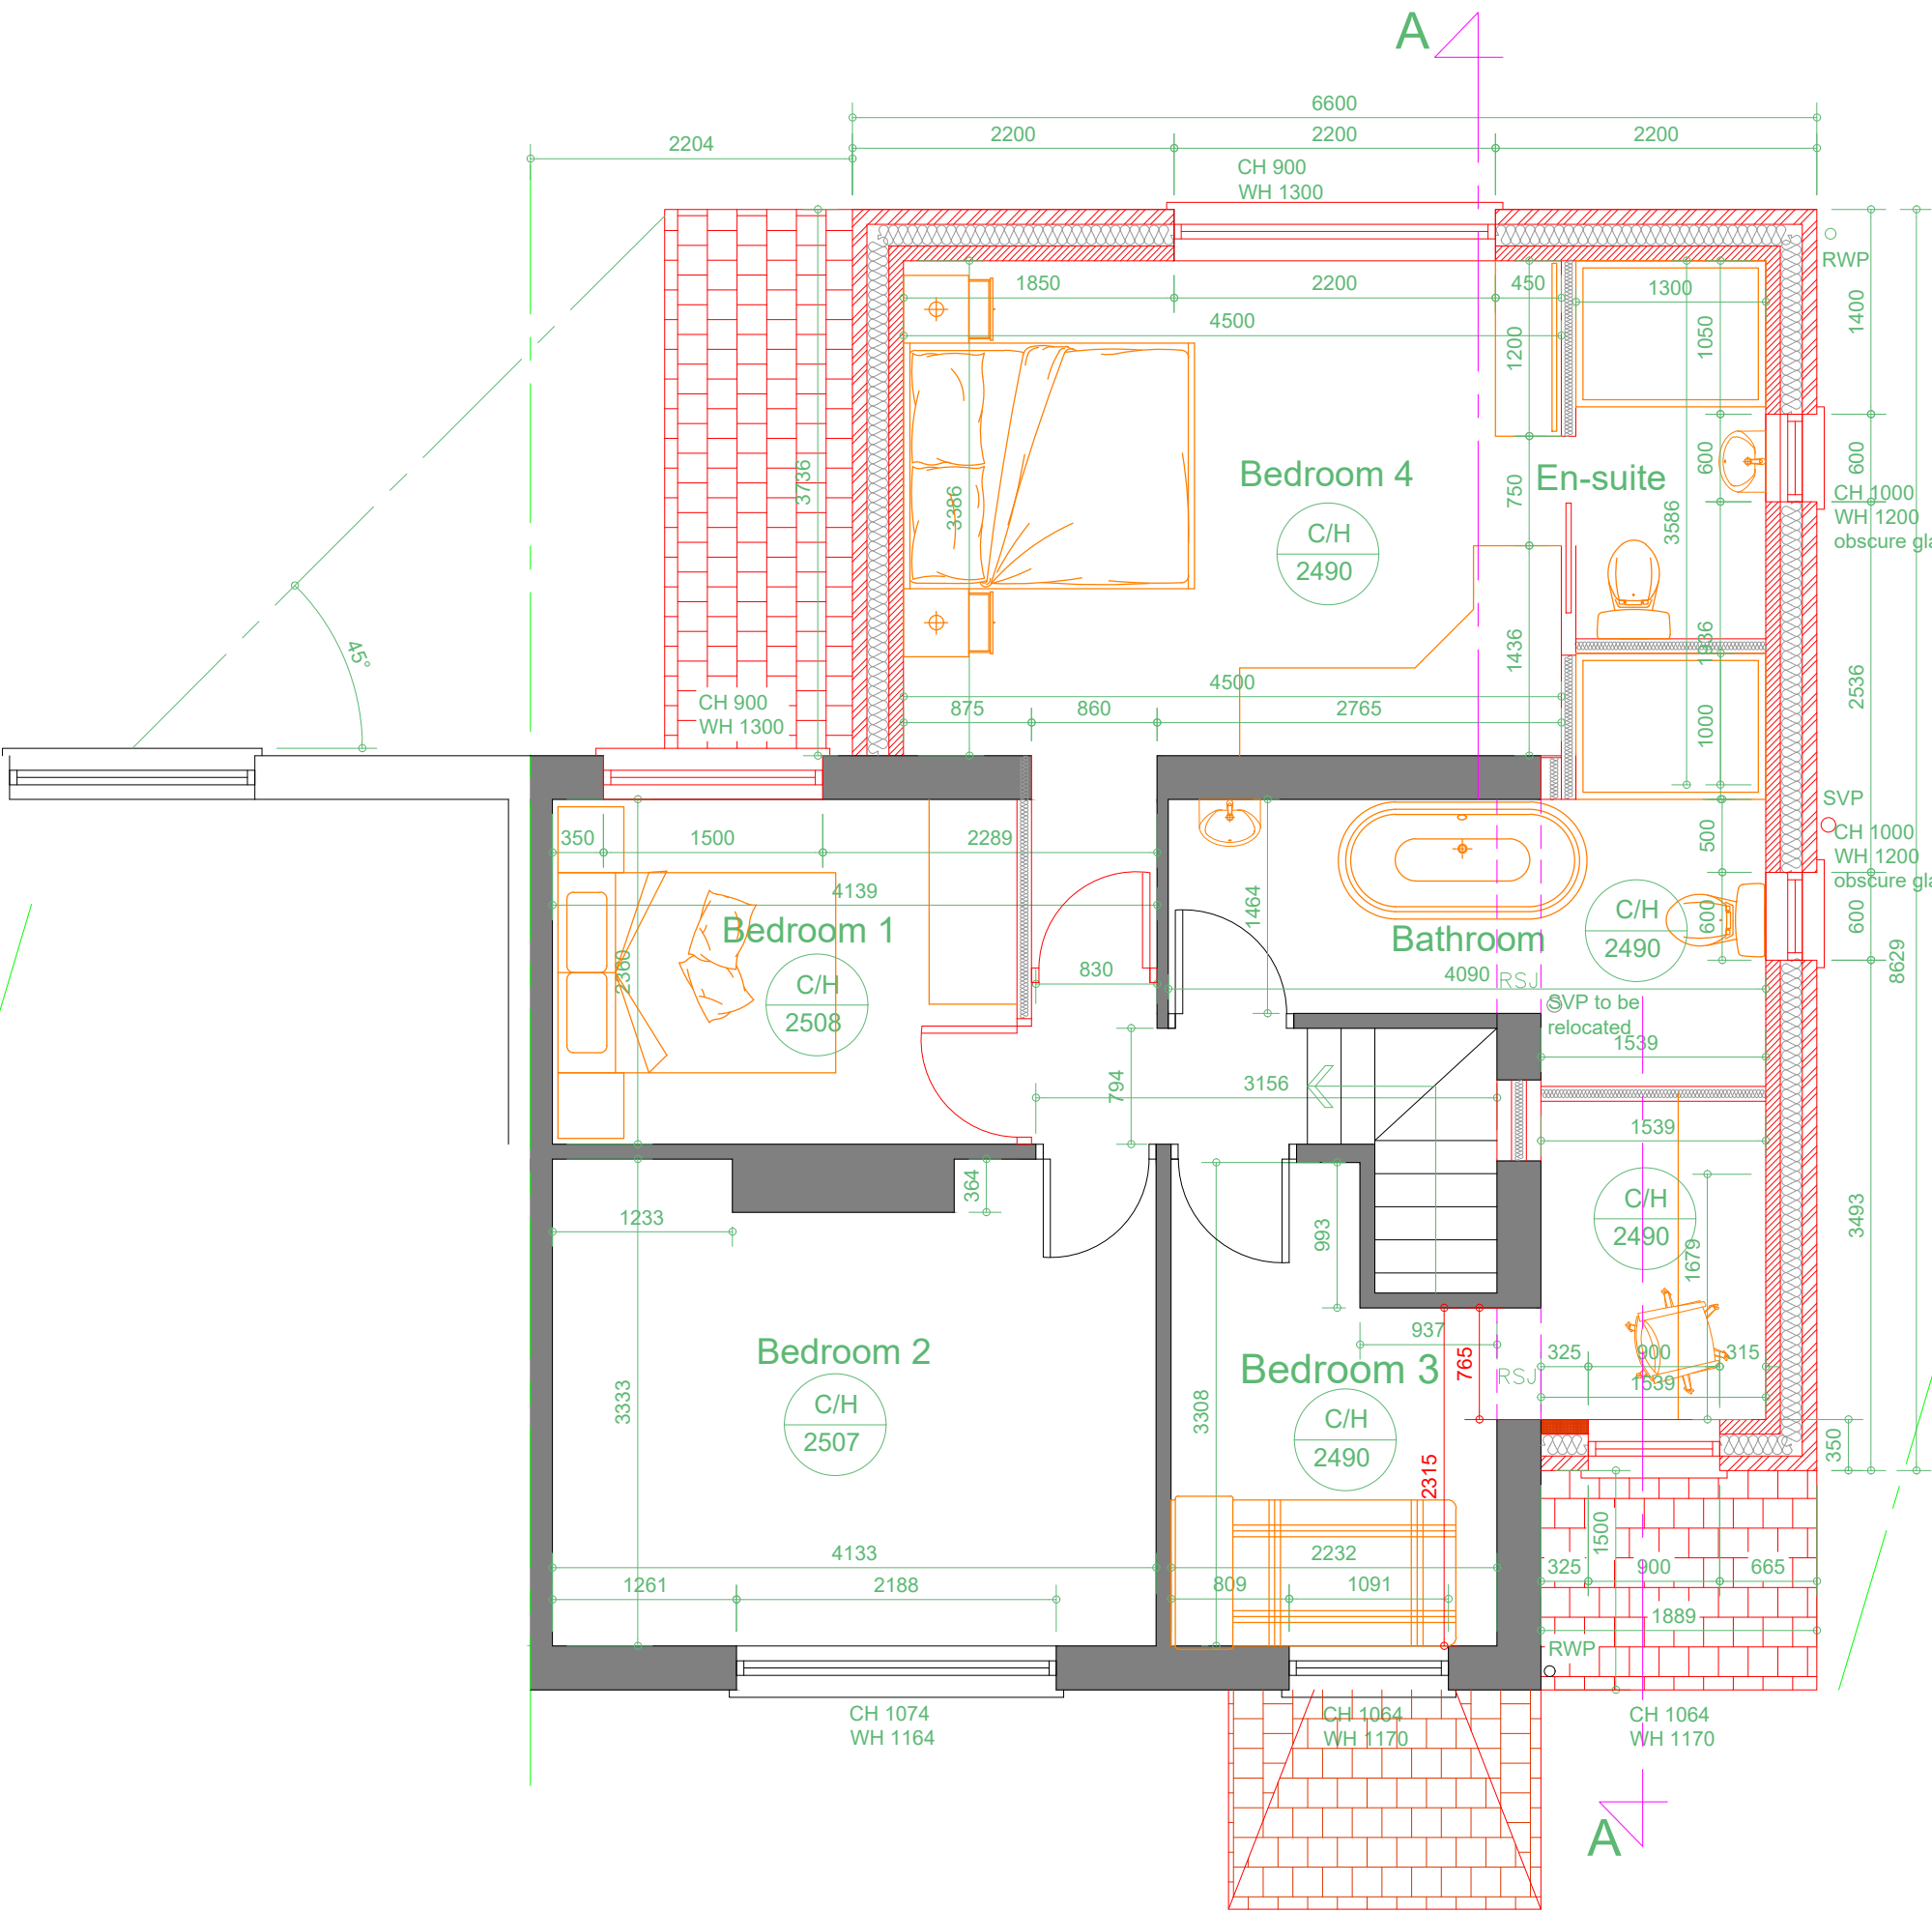

Proposed First Floor Plan
Scale 1:50

Rev	Date	Description
Issued For : INFORMATION PURPOSES ONLY		
Client		
Mrs. Samar Khadrah		
Project		
7 Yew Tree CresFallowfield, Manchester M14 7DL Proposed single storey rear, two storey side and rear extensions and front porch.		
Scheme - Drawing Title		
Proposed Floor Plans.		
03		
Drawing No.	Revision	Date 25.01.23 Scale 1:50 @A2
 Plans To Build It Ltd Tel: 0161 728 5730 Mob: 07741175755 www.planstobuildit.com		