


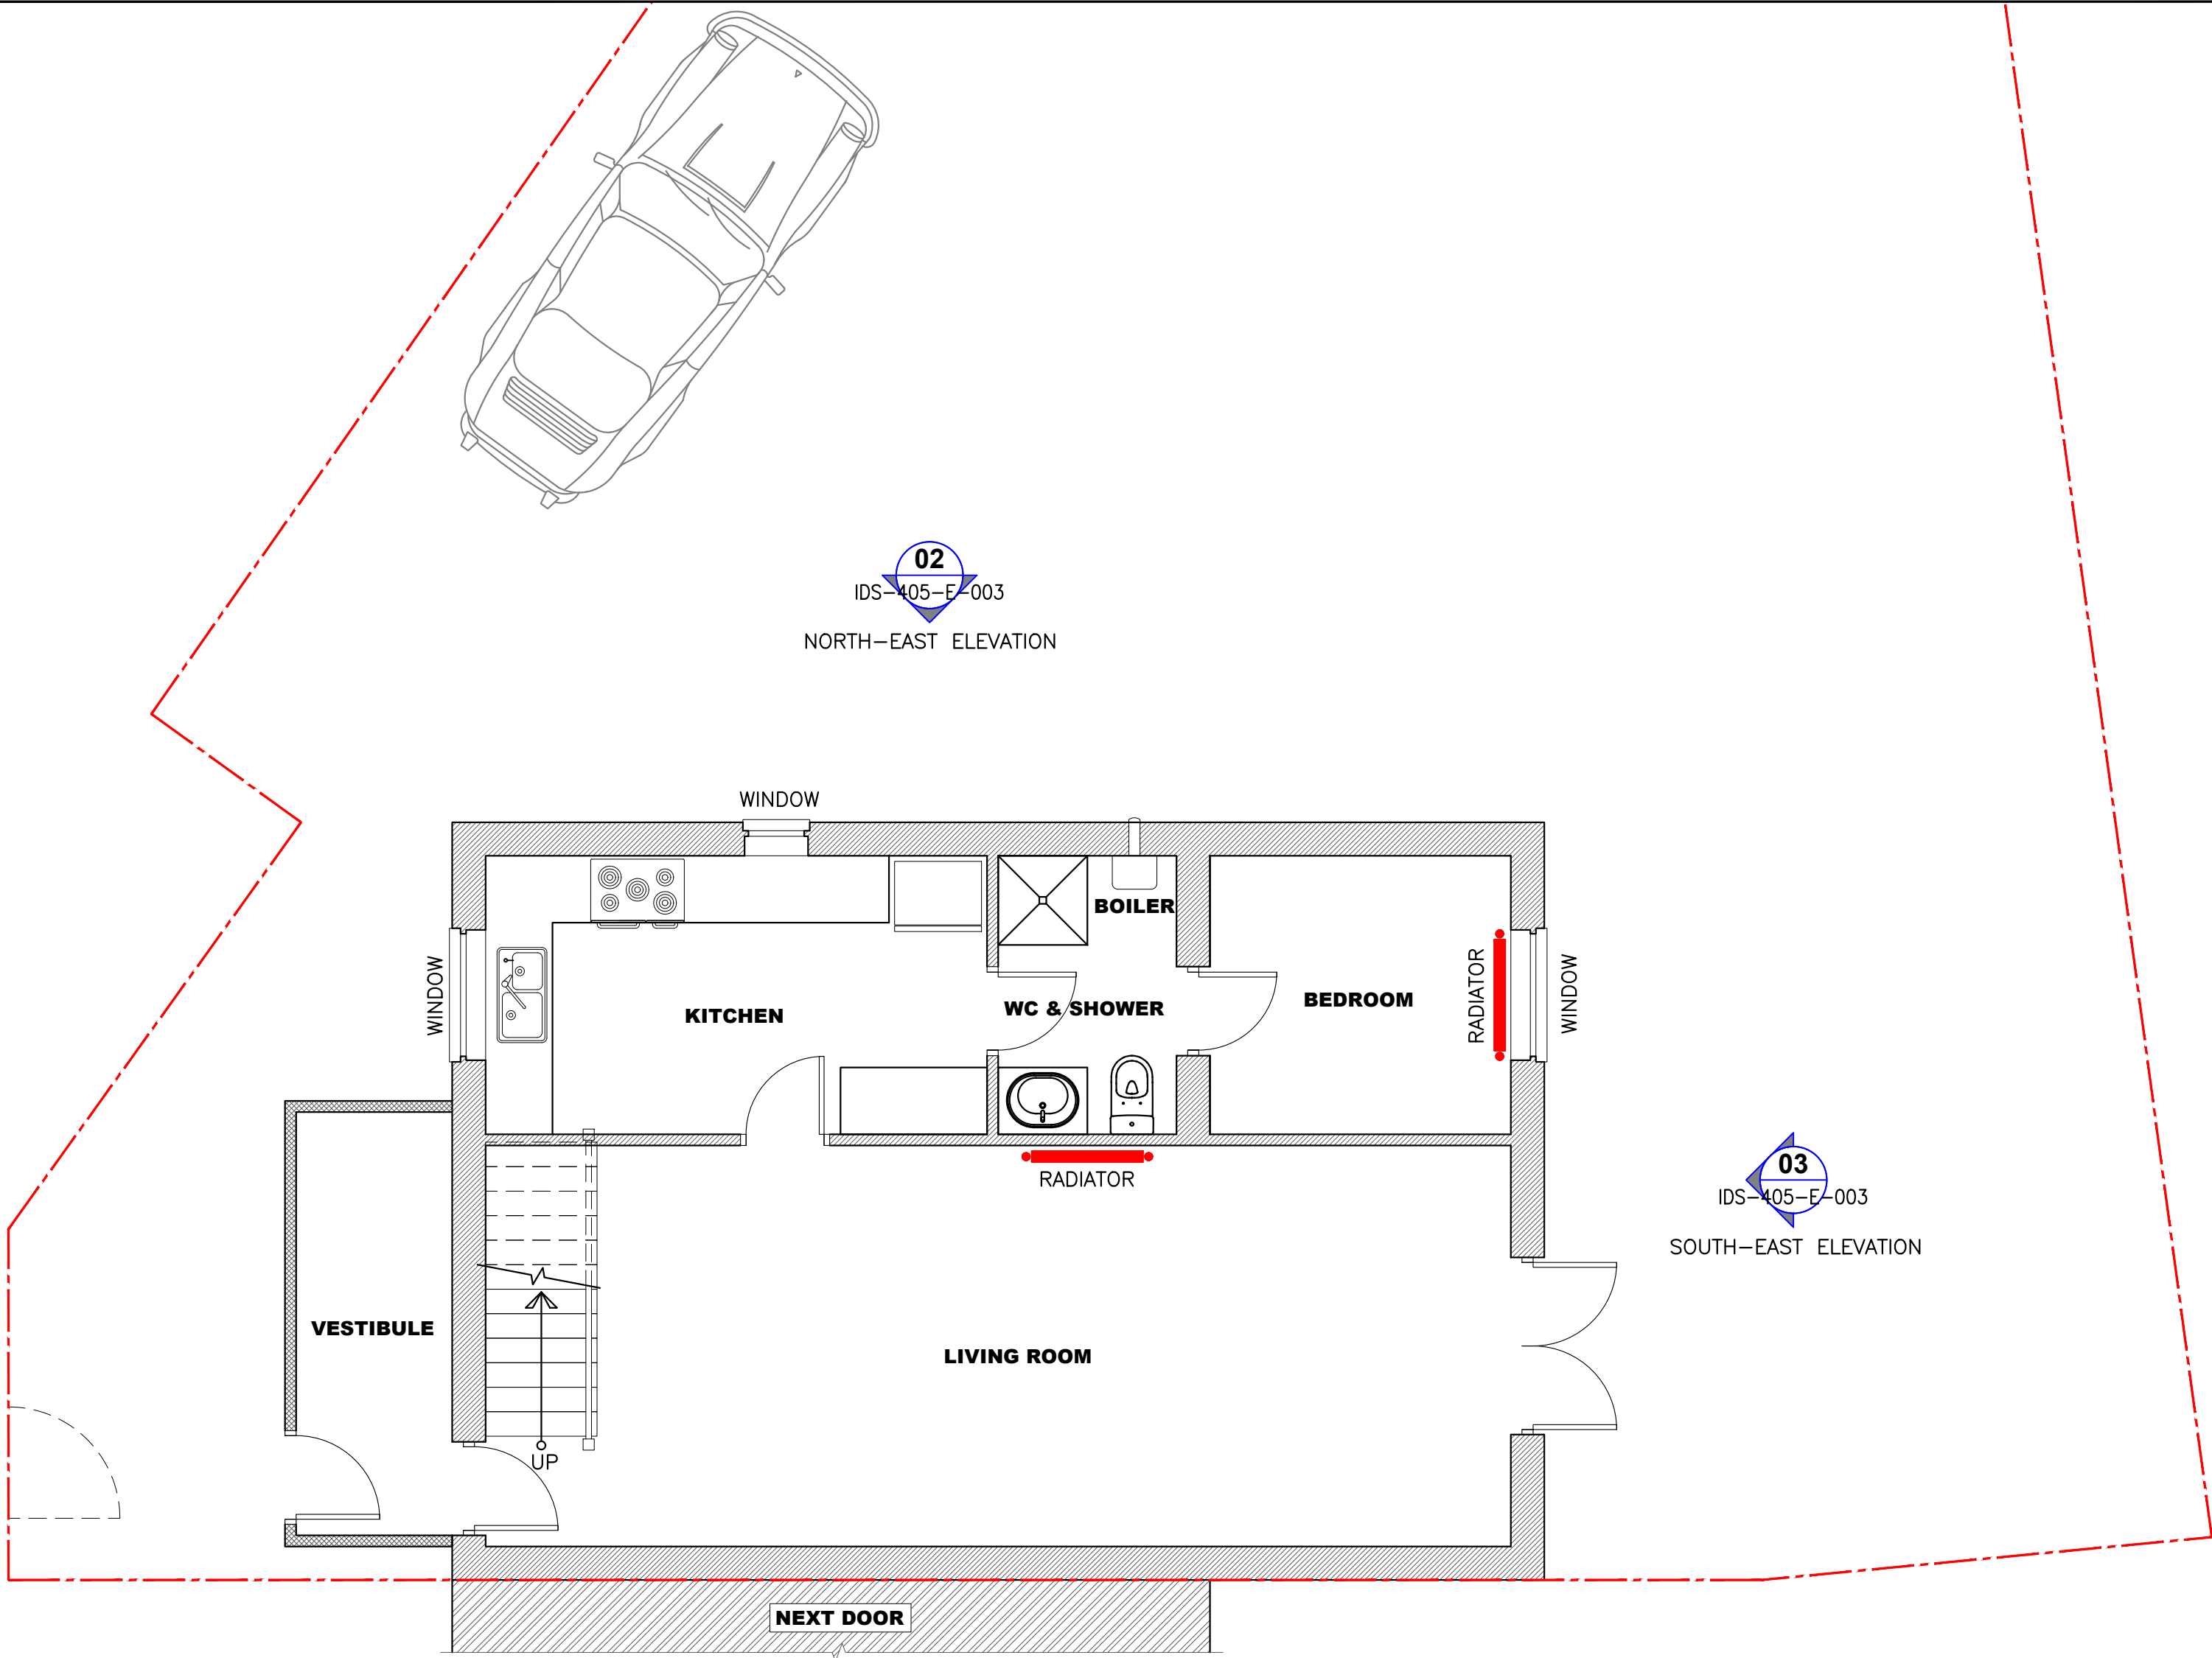


01
IDS-405-E-003
NORTH-WEST ELEVATION

02
IDS-405-E-003
NORTH-EAST ELEVATION

03
IDS-405-E-003
SOUTH-EAST ELEVATION

1 EXISTING GROUND FLOOR PLAN
SCALE 1:50

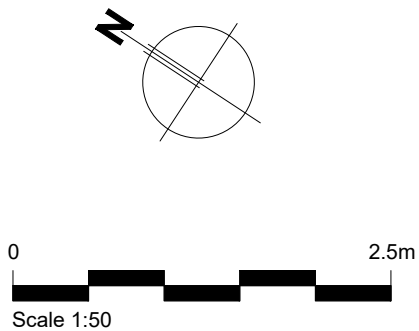

01	AMENDED TO SUIT COMMENTS	B.S.	06.03.23
REV. No.	MODIFICATIONS	DRAWN	DATE

Dwn: IDS	Date: 25.11.22	Scale:
Chkd: RL	Date: 25.11.22	1:50@A2

Project Title:
8 DELWOOD GARDENS, M22 9SP

Drawing Title:
EXISTING GROUND FLOOR PLAN



Drg. No.:

IDS-405-E-001

Rev.:

01