





SECOND FLOOR PLAN
SCALE 1:100

 

ROOF PLAN
SCALE 1:100

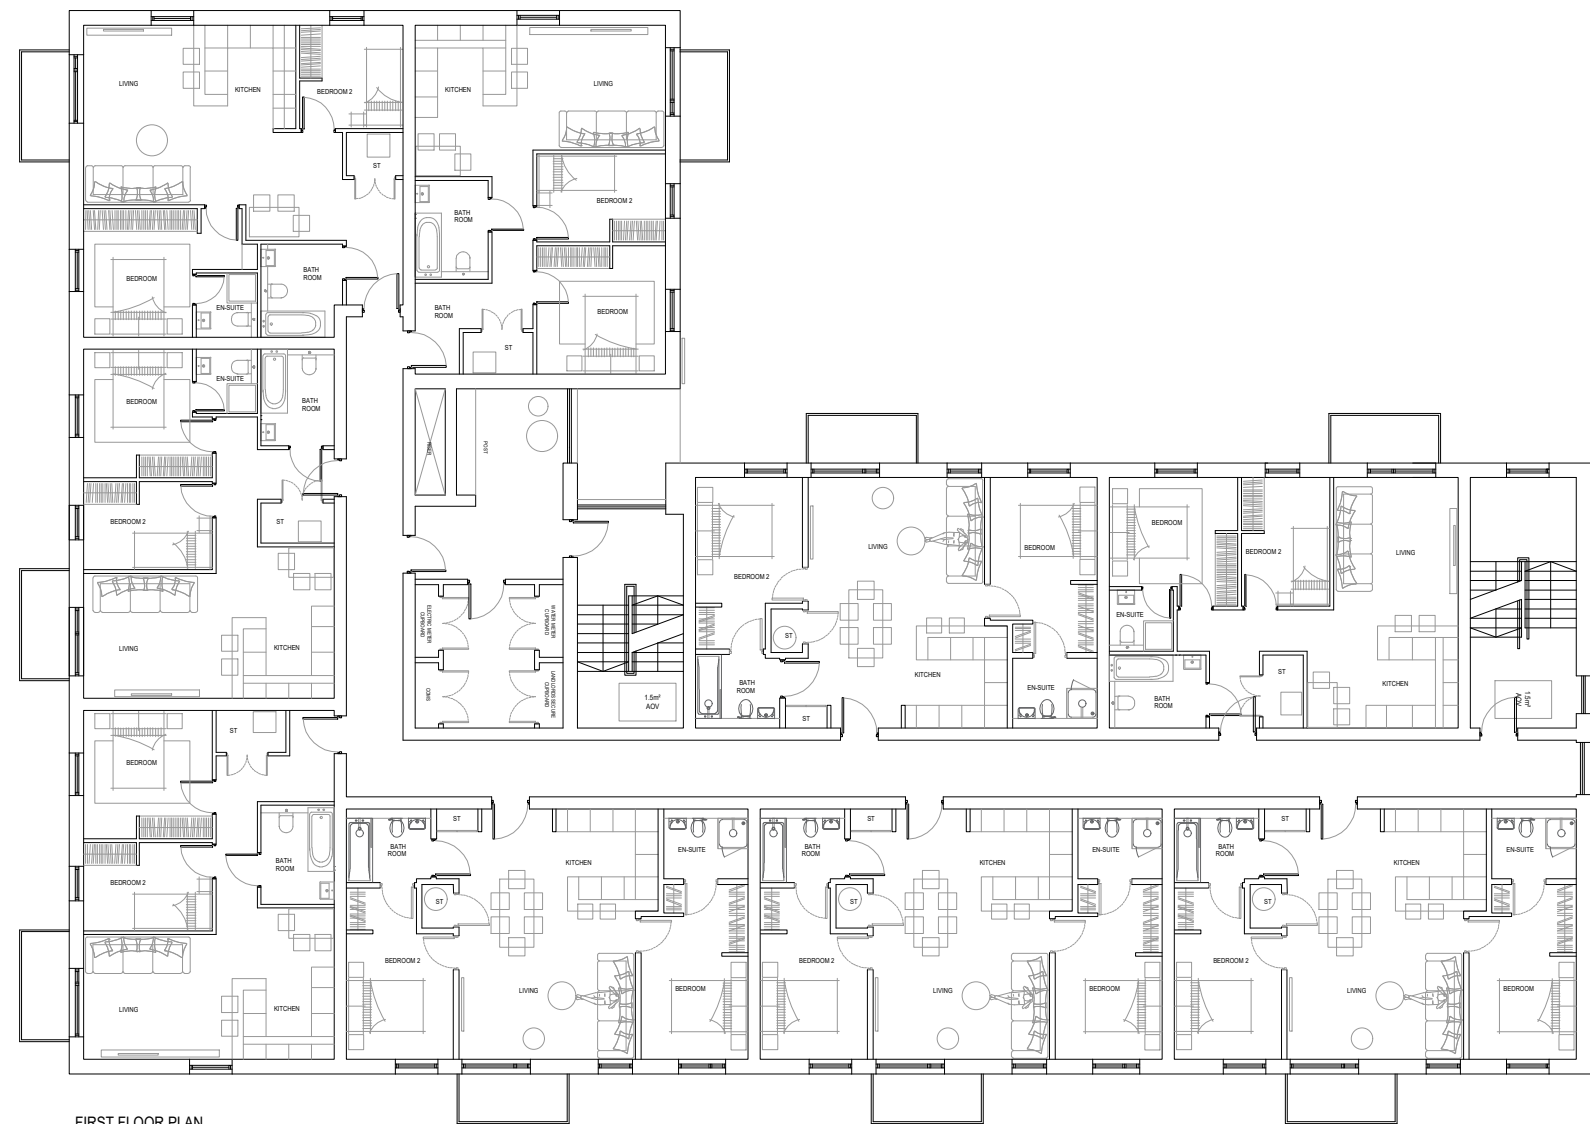

FIRST FLOOR PLAN
SCALE 1:100




THIRD FLOOR PLAN
SCALE 1:100




GROUND FLOOR PLAN
SCALE 1:100




FRONT ELEVATION 01
SCALE 1:100

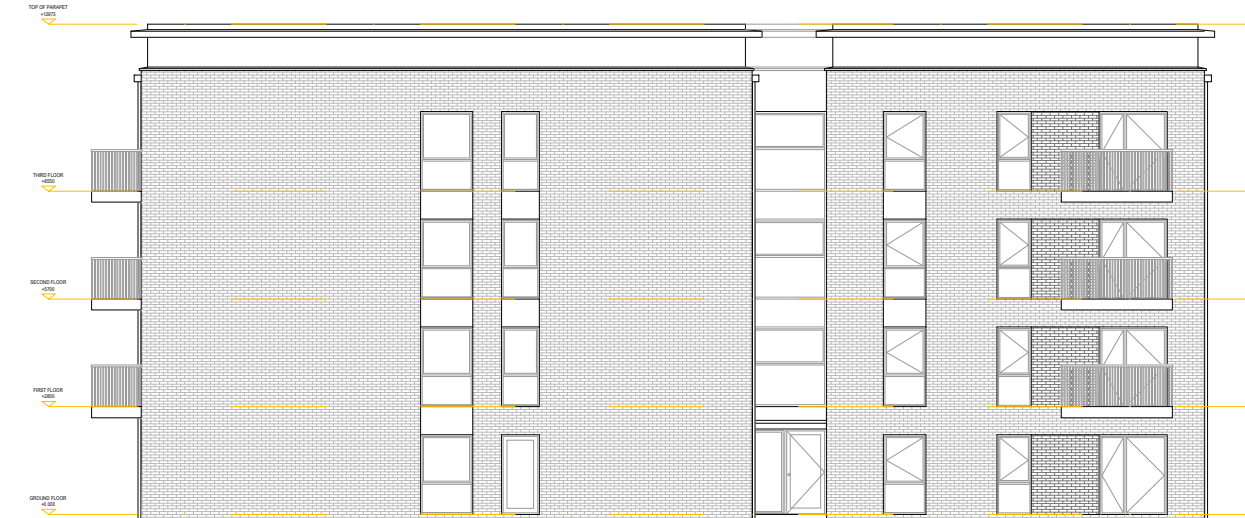


SIDE ELEVATION 02
SCALE 1:100

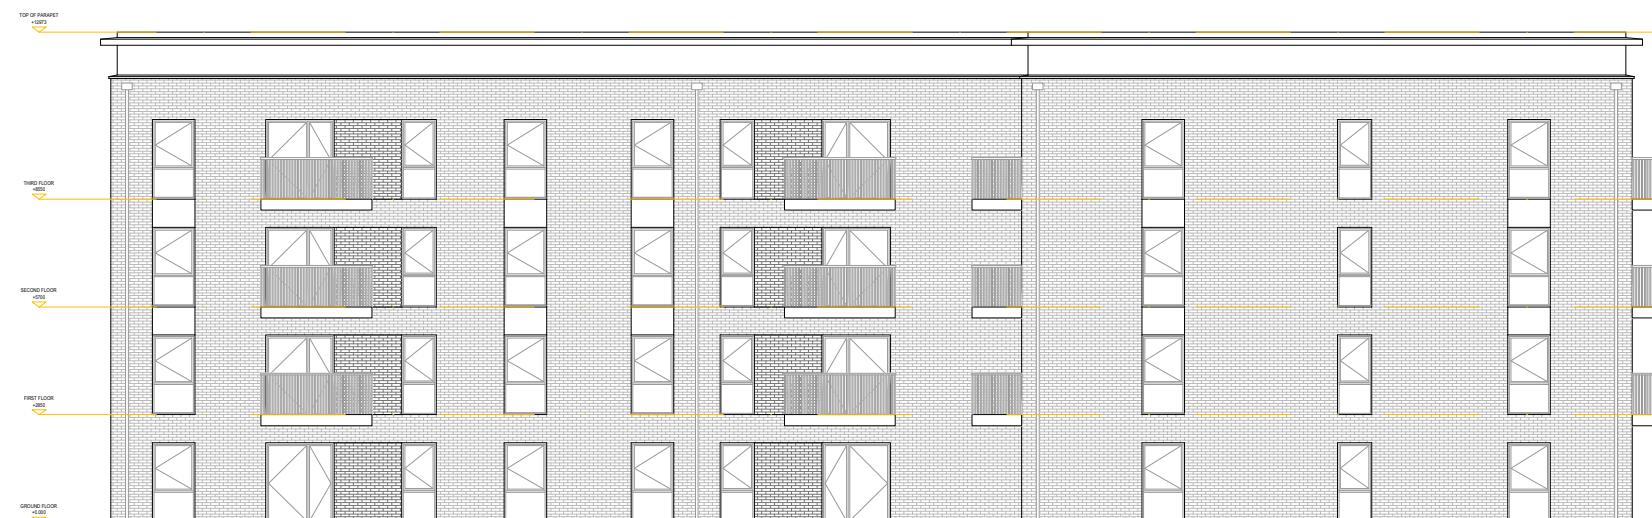

REAR ELEVATION 03
SCALE 1:100

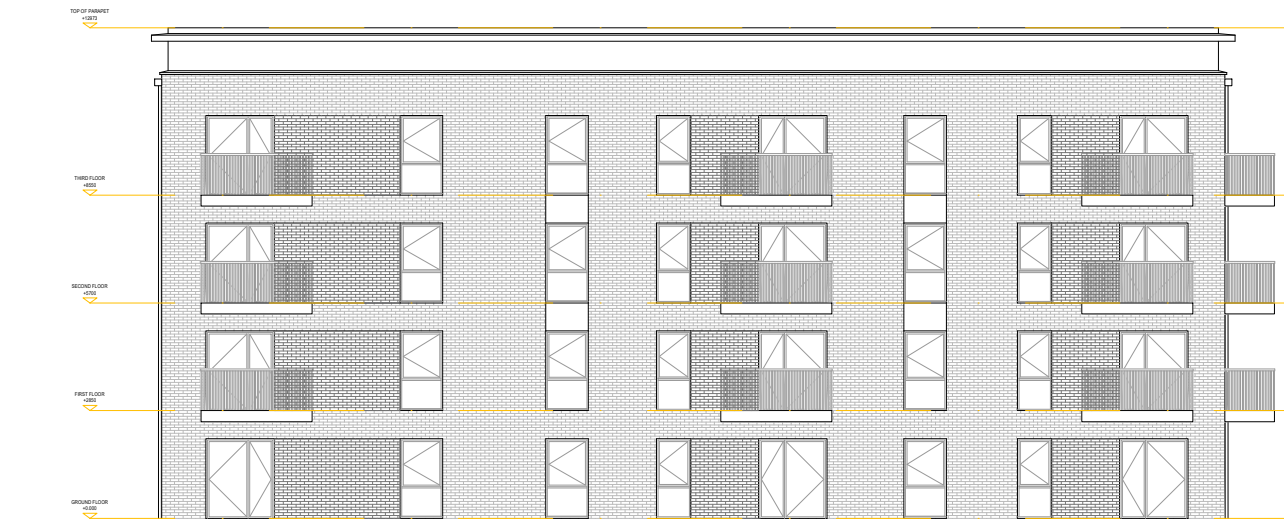

SIDE ELEVATION 04
SCALE 1:100

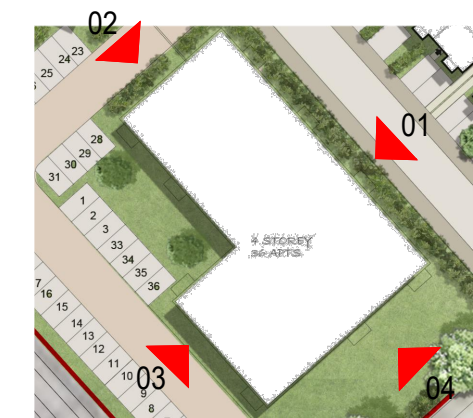

Revision	Date	Amendment	Initials

Development	BENNETT STREET		
Location	BENNETT STREET, MANCHESTER		
Marketing Name	---		
Drawing Title	PROPOSED CORNER APT PLANS & ELE'S		
Drawing Number	22041 (PL) 902		
Revision	Scale @ A1	1:200	
Drawn By	MP	Date Started	15/07/22
Checked by		Date Checked	

1st Floor, 103 Dalton Avenue, Birchwood Park,
Warrington WA3 6YE
T: 01925 363108 W: www.kellenhomes.com

K

H

KELLEN
HOMES