

DRAFT ISSUE AWAITING TRUST
REVIEW / APPROVAL

REV.	DESCRIPTION	DATE	DRW.	CHK.
C02	Revised Following Site Dim Checks and Recent Discussions	22.04.24		GAB
C01	Construction Issue	23.02.24		GAB

Manchester University
NHS Foundation Trust

APPOINTED PARTY LOGO/INFORMATION

DAY

DAY Architectural Ltd.
Studio 1, Lancaster Buildings
77 Deansgate, Manchester, M3 2BW
T: 0161 834 9703
W: www.day-architectural.com

GENERAL NOTES:

DAY Architectural Ltd accepts no responsibility for any costs, losses or claims whatsoever arising from these drawings, specifications and related documents unless there is full compliance with the Client or any unauthorised user of the following:

- All boundaries, dimensions and levels are to be checked on site before construction and any discrepancies reported to the Architect / Designer.
- Partial Service: Any discrepancies with site or other information is to be advised to the Architect / Designer and direction and / or approval is to be sought before the implementation of the detail.
- Block and site plans are reproduced under license from the Ordnance Survey.
- Do not scale this drawing.
- For the purpose of coordination, all relevant parties must check this information prior to implementation and report any discrepancies to the Architect / Designer.

DAY PROJECT NUMBER
1449-23


PROJECT

Cobbett House Office Refurbishment

TITLE


Proposed Wall Finishes Plan

STATUS A5	PURPOSE OF ISSUE CONSTRUCTION ISSUE		
DRAWN BY GAB	CHECKED BY DAY	DATE 23/02/24	
SCALE (@A1) As indicated		PROJECT NUMBER 23091	
FILE DRAWING NUMBER 23091 - DAY - ORC053 - 00 - DR - A - 421002 - A5			REV. C02

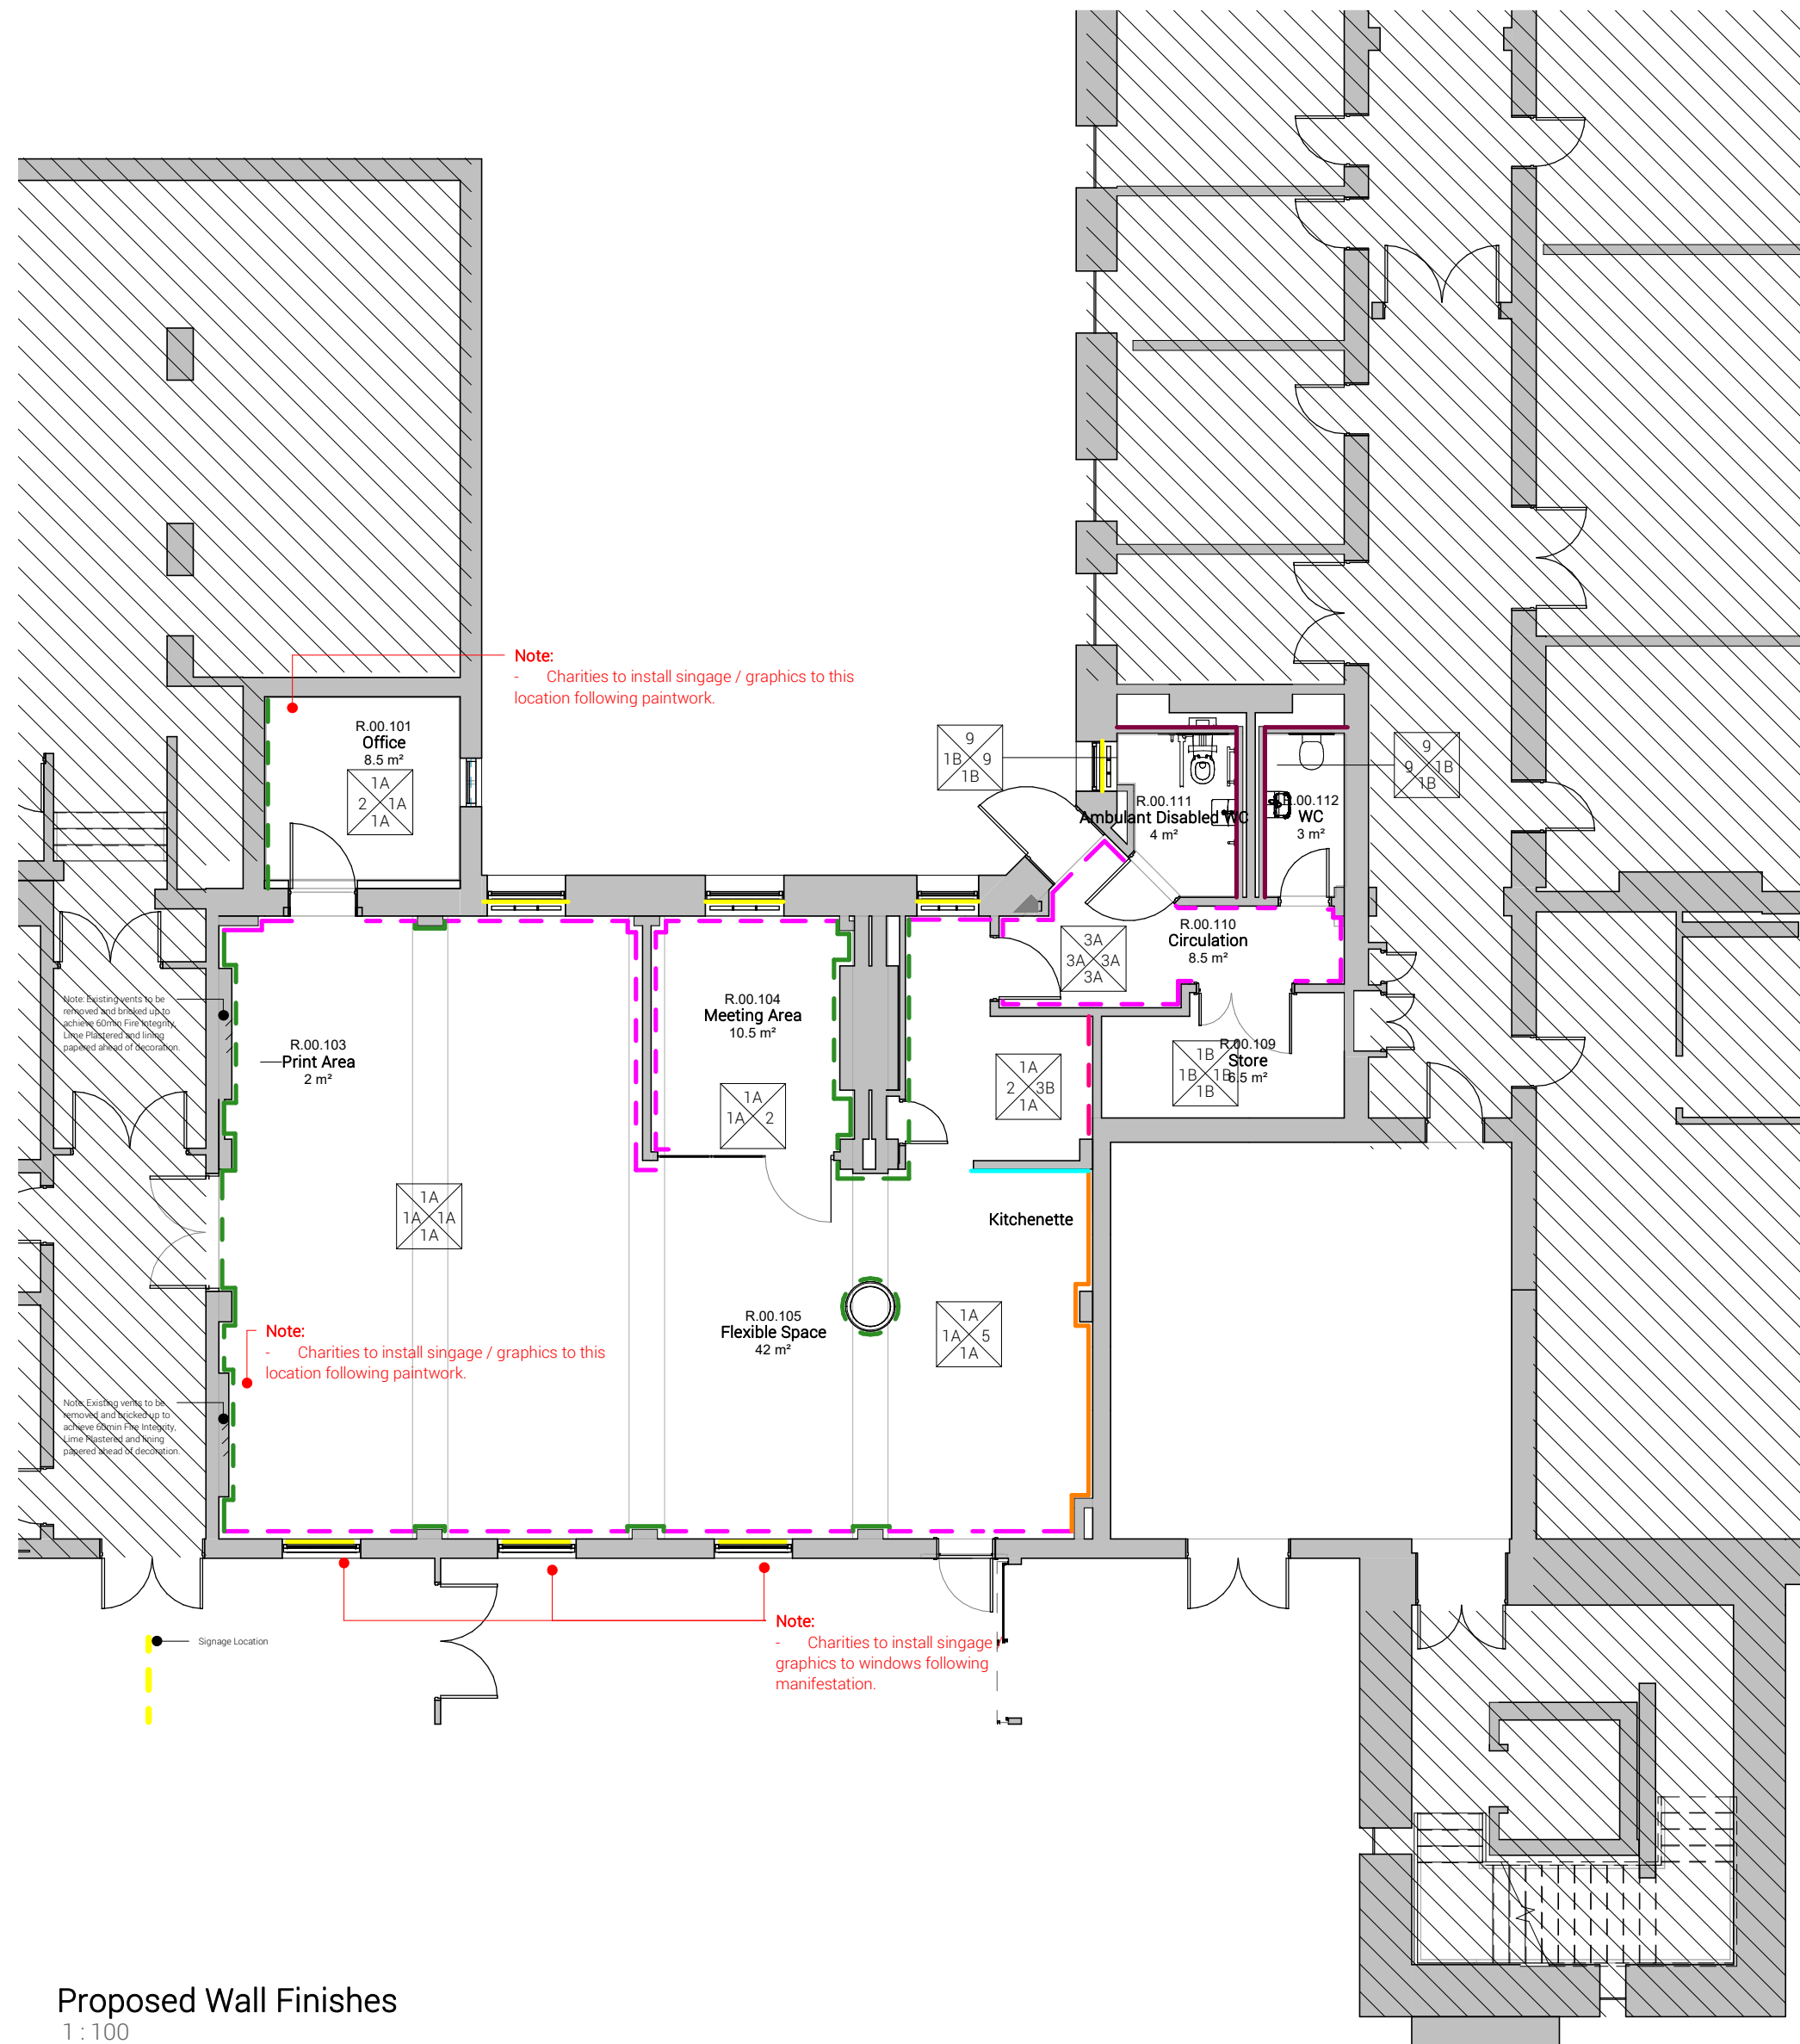

Proposed Wall Finishes
1 : 100

FINISHES KEY

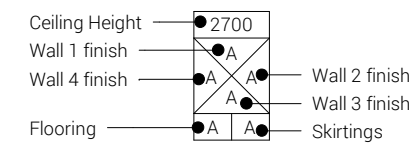

WALLS

- 1A Paint Finish 1
Dulux Trade Diamond Matt - RAL 9010
- 1B Paint Finish 1
Dulux Trade Diamond Eggshell - RAL 9010

- 2 Open office area - Feature wall colour
Dulux Trade - Mouse Tail, 52GY 24/050

- 3A Feature wall colour
Dulux Trade - Faded Bloom, 30YR 49/097

- 3B Half Height Feature wall - 1120mm from top of skirting
Dulux Trade - Costal Grey, 70BG 56/061

- Omitted. 4 Existing wall to be retained - Allowance to be made for French Polish.

- 5 Existing wall to be retained (Painted)
Dulux Trade Diamond Matt - RAL 9010

- Omitted. 6 Timber battens - Wrapped to ceiling / bulkhead

- 7 Wall Tile - Splashback - Manufacturer: Mosa - Range: Scene's - Colour: White - Size: 150(h) x 150(w) mm

- 8 Obscure manifestation added to lowest window panes for privacy.

- 9 Fixed Face IPS Laminate with access panels - Manufacturer: Formica - Colour: F7837 Graphite.
For details refer to 74 series finishes schedule

- Omitted. Note: Allowance to be made for 18T *400D Eger Laminated timber door surrounds to encapsulated panelling cut ends. Detail to be firmed up at Stage 4 and reviewed with Heritage officers.

- Omitted. Allowance to be made for brick cleaning acid to remove paintwork from original brick and window surrounds. Joints to be repointed with a soft lime mortar as required.

NOTE:

Drawing to be printed in colour.
Wall areas to be checked on site prior to manufacture.
L-shape edge tile trim in WC's to match grout - Black.
Any change of specification or alternate options must be approved by DAY and trust.
Refer to 74-series for all Sanitaryware details.

Any plaster interfaces (for instance - conduit chasings) are to be carried out using Lime plaster, made good & lining paper applied ahead of painting - Lining paper is understood to be applied to all existing wall surfaces.

Directional Arrows (Double Sided /
Mirrored Accordingly)

Text Font and size to match
existing. Trust Accessibility to
provide details to signage
subcontractor.

Background colour to be
colourmatched with existing
signage.

← Charities

Suspended Ceiling Siganage
1 in total

