


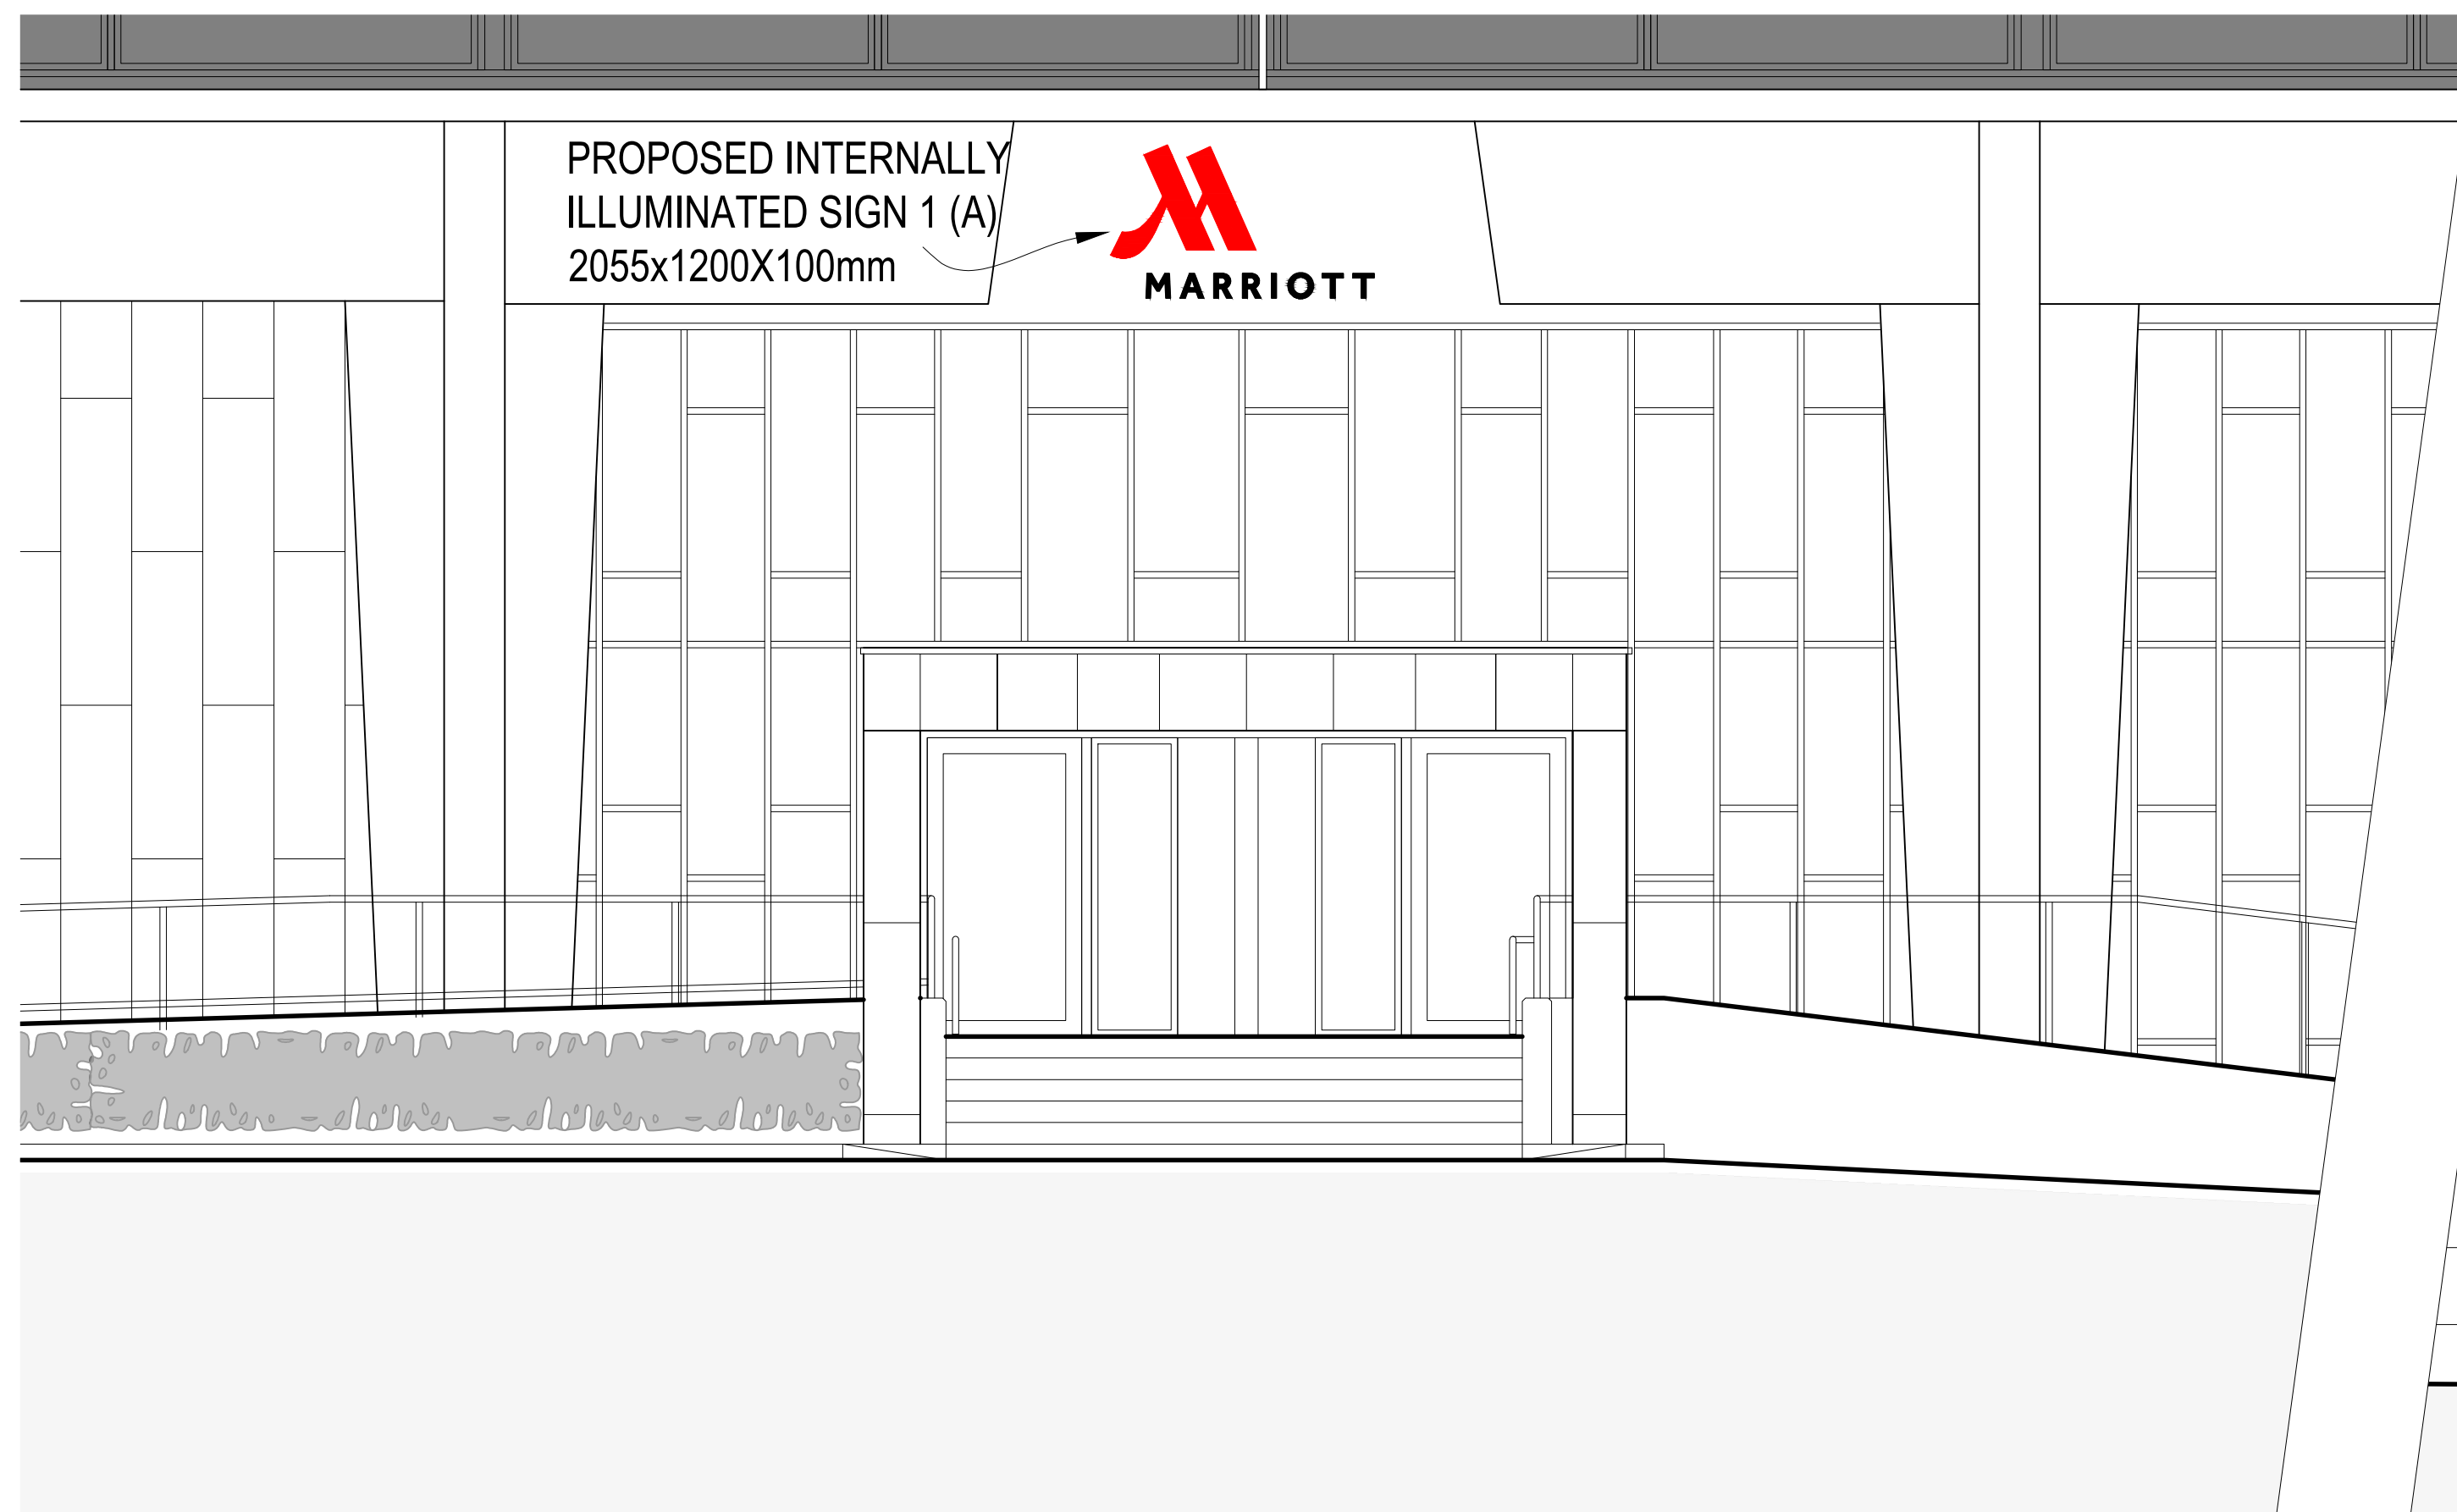
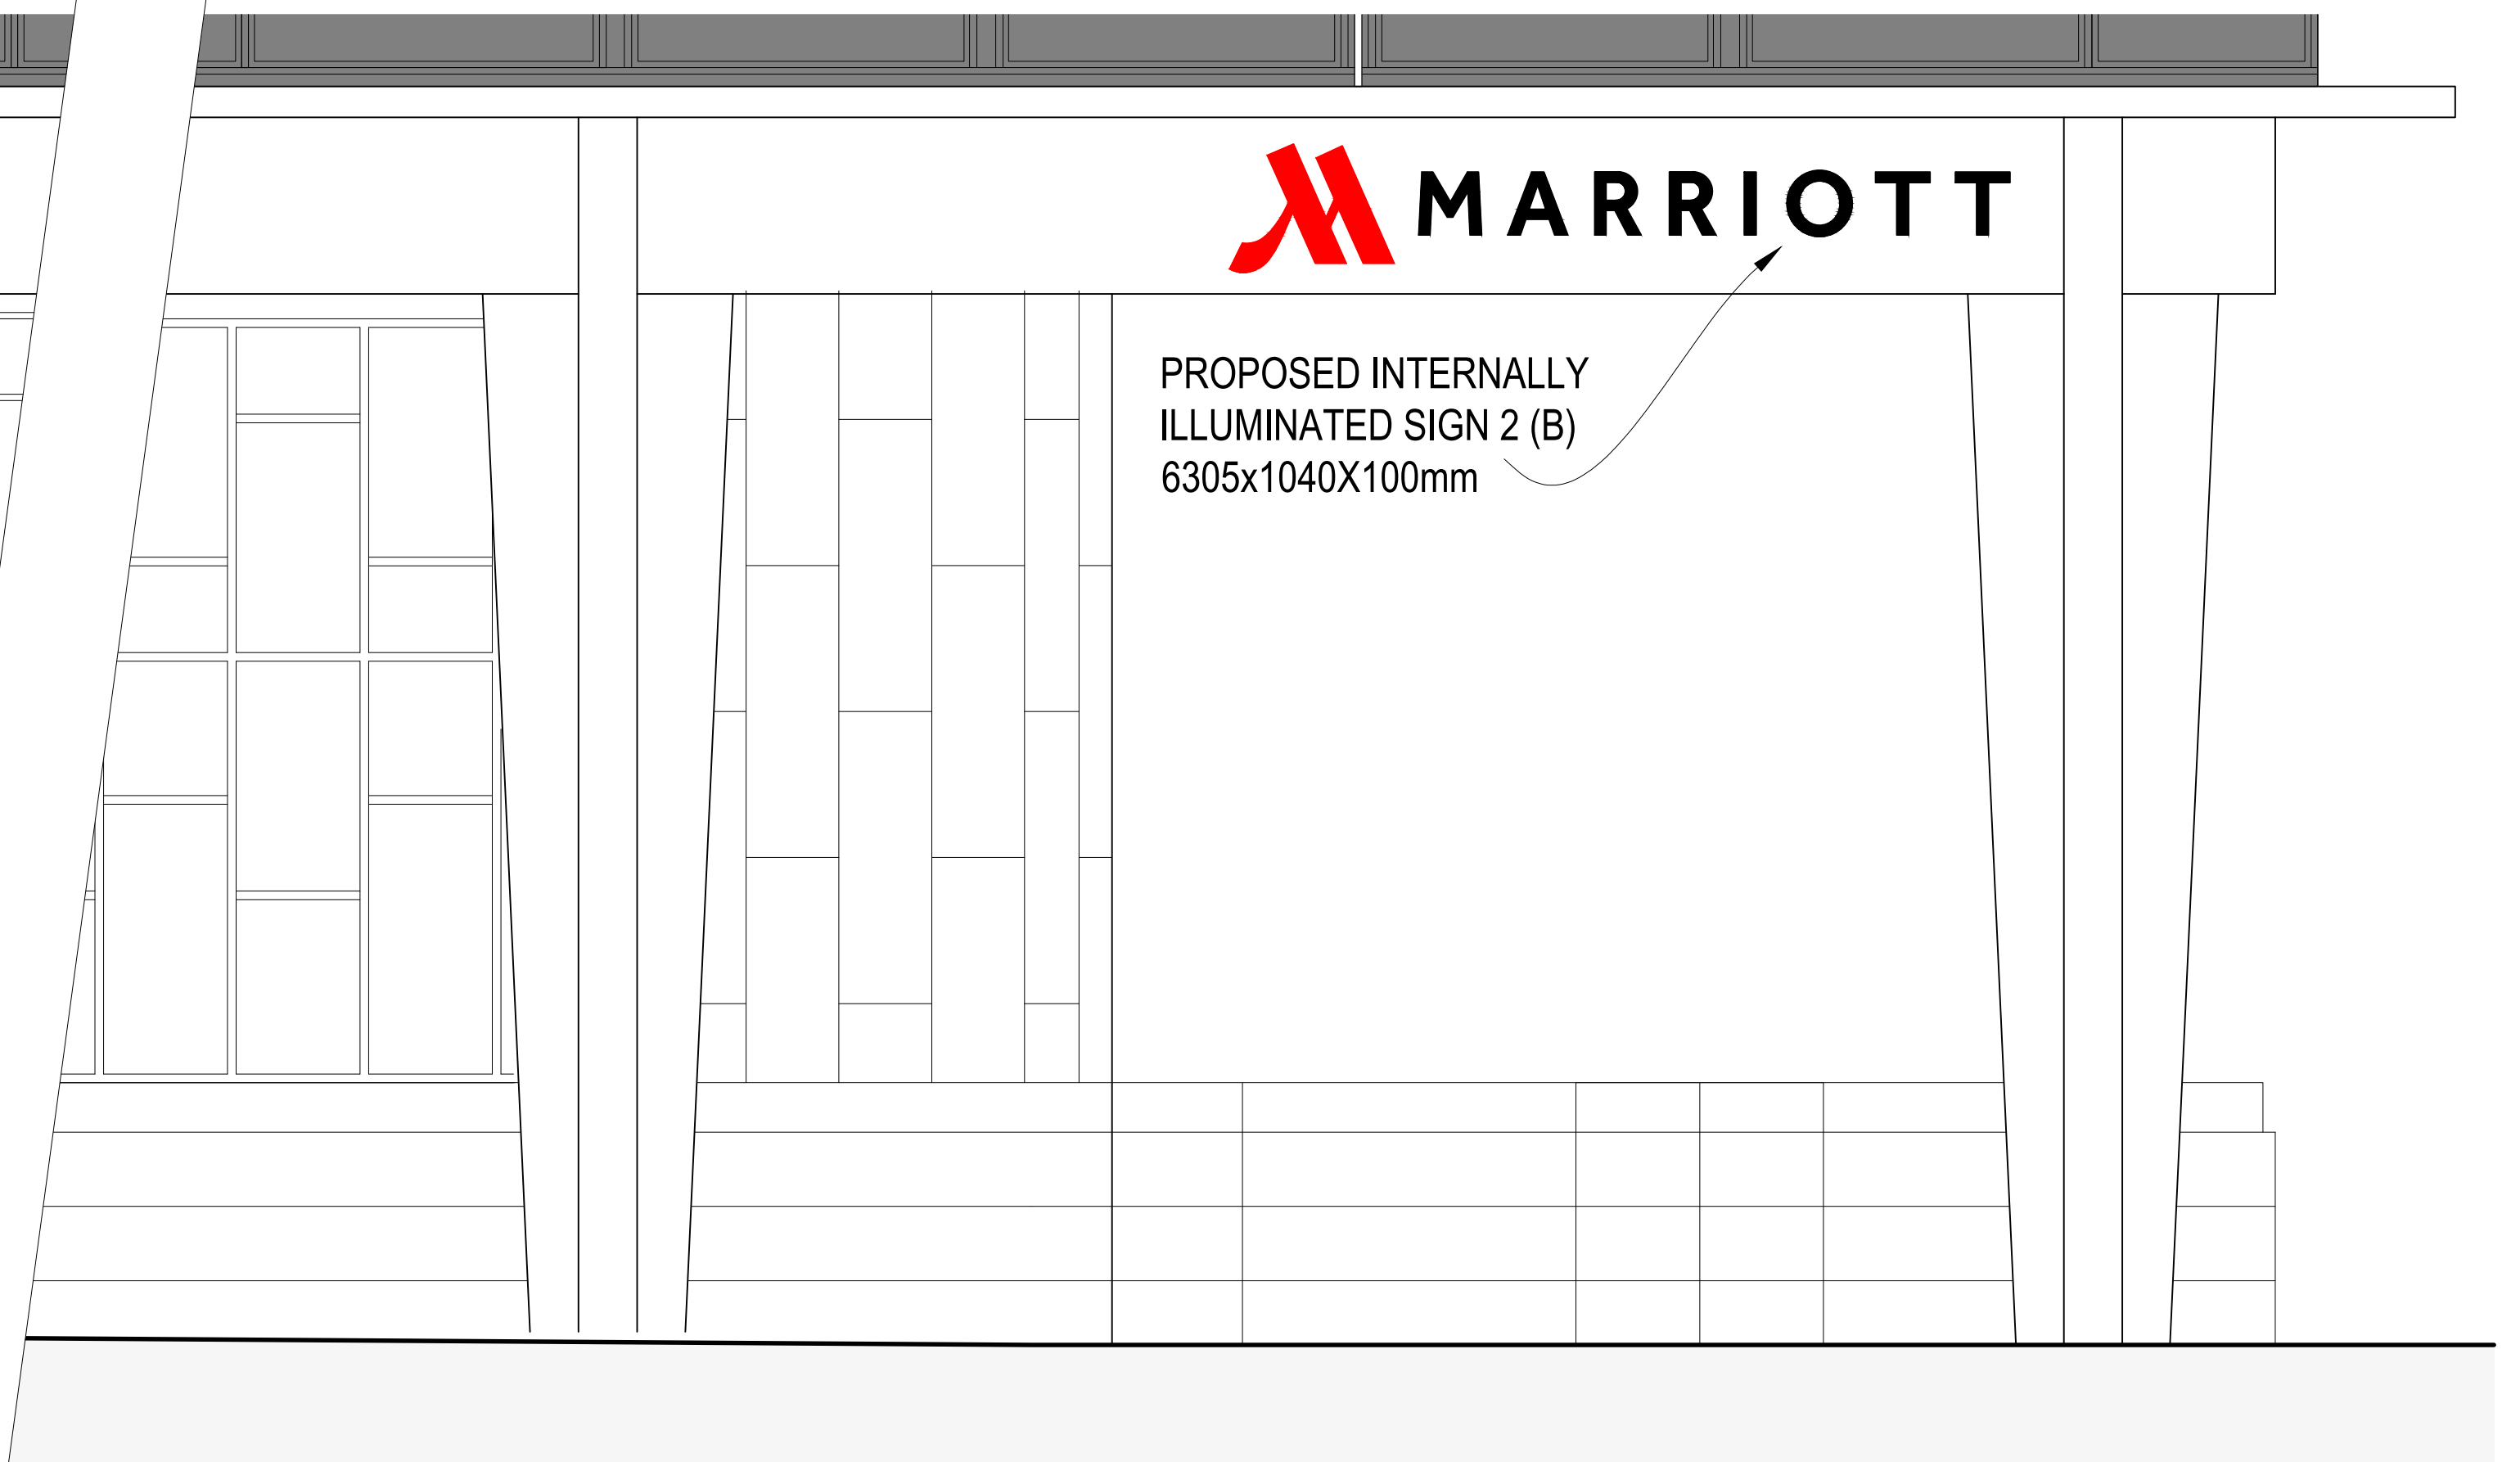


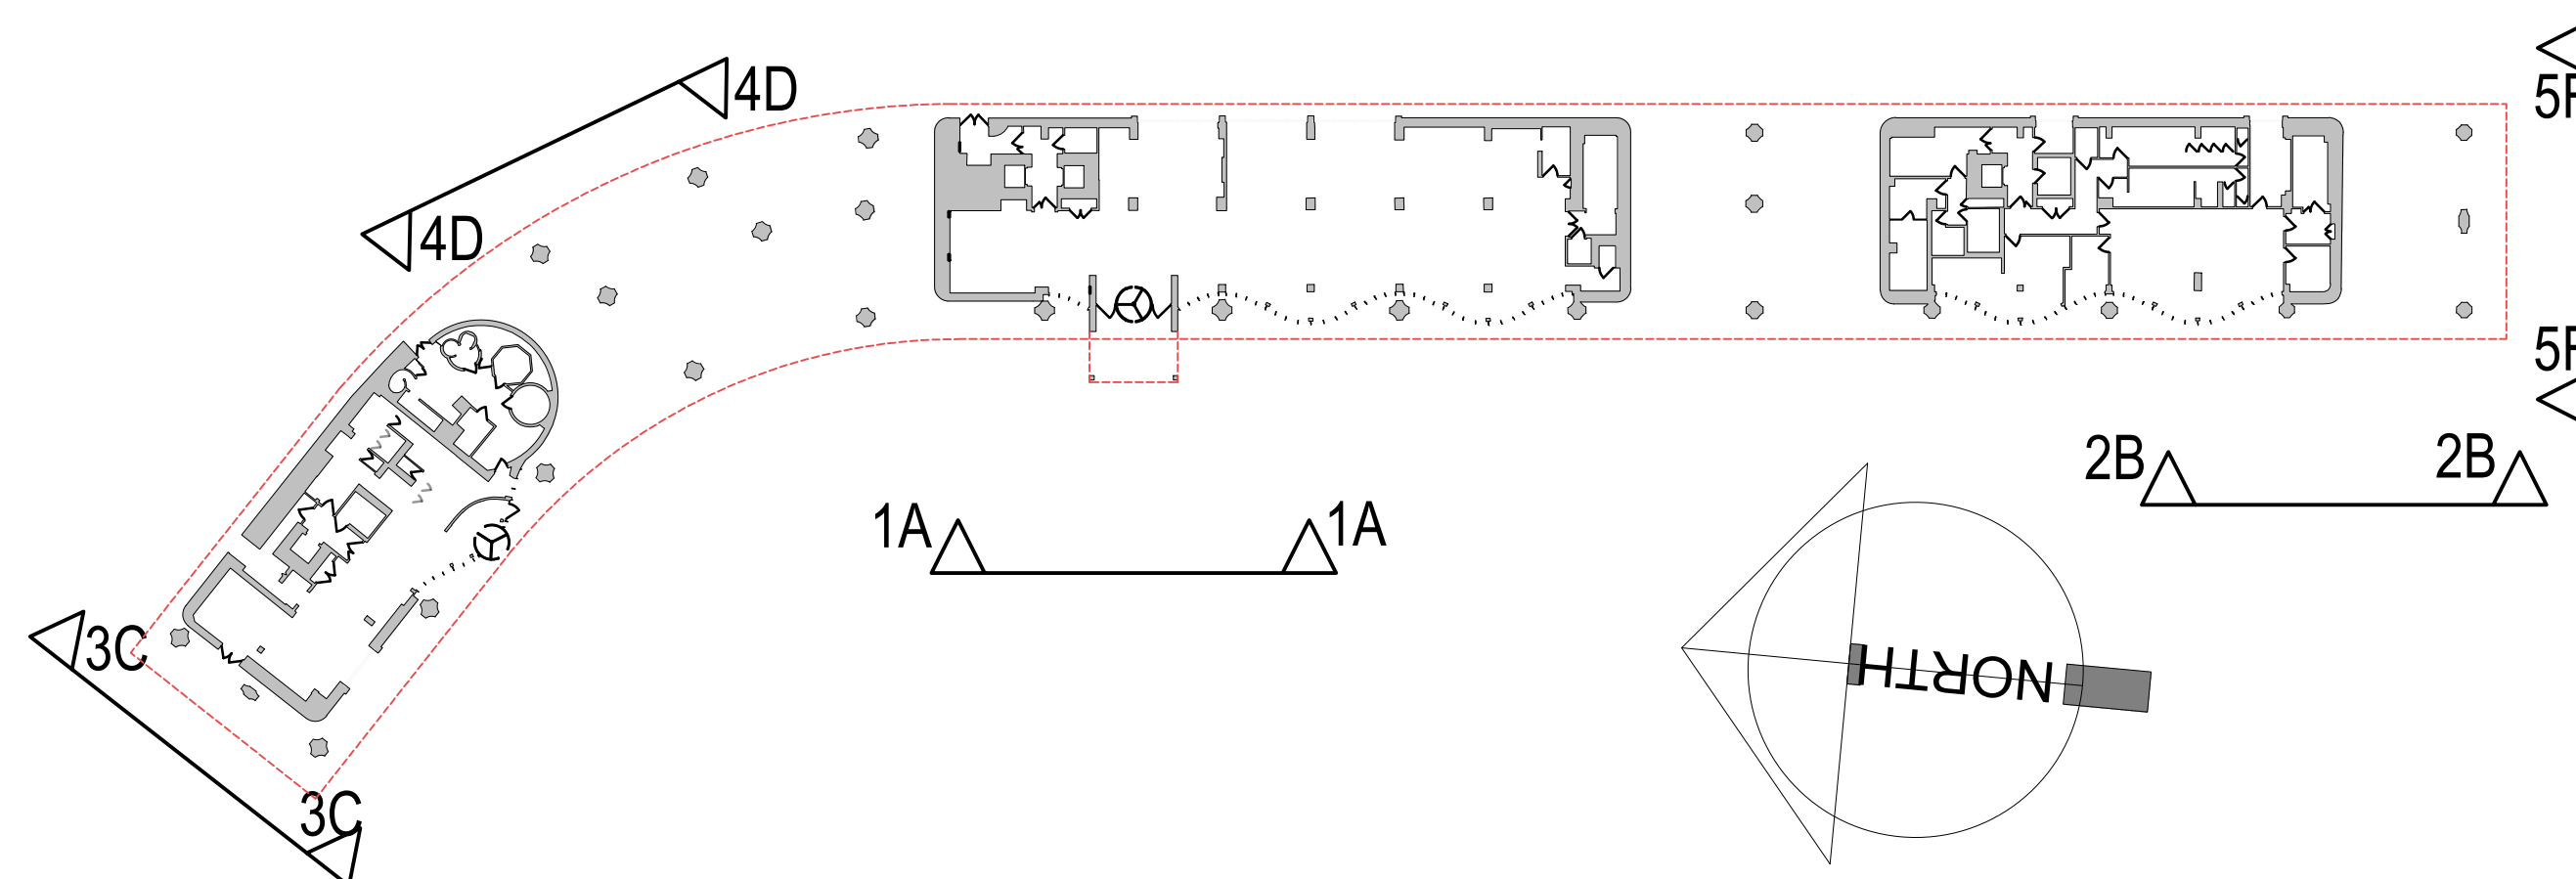

PROPOSED WEST ELEVATION
SIGNAGE DETAIL 1A 1:50@A1

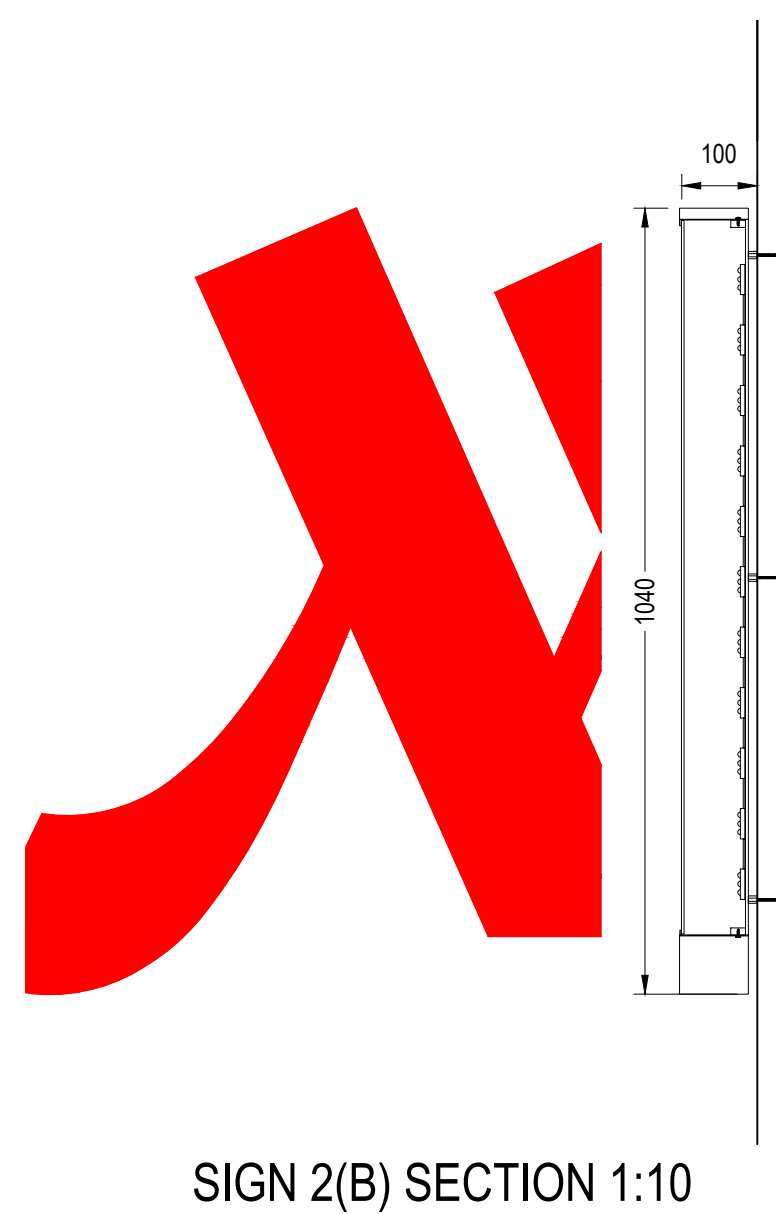

PROPOSED WEST ELEVATION
SIGNAGE DETAIL 2B 1:50@A1

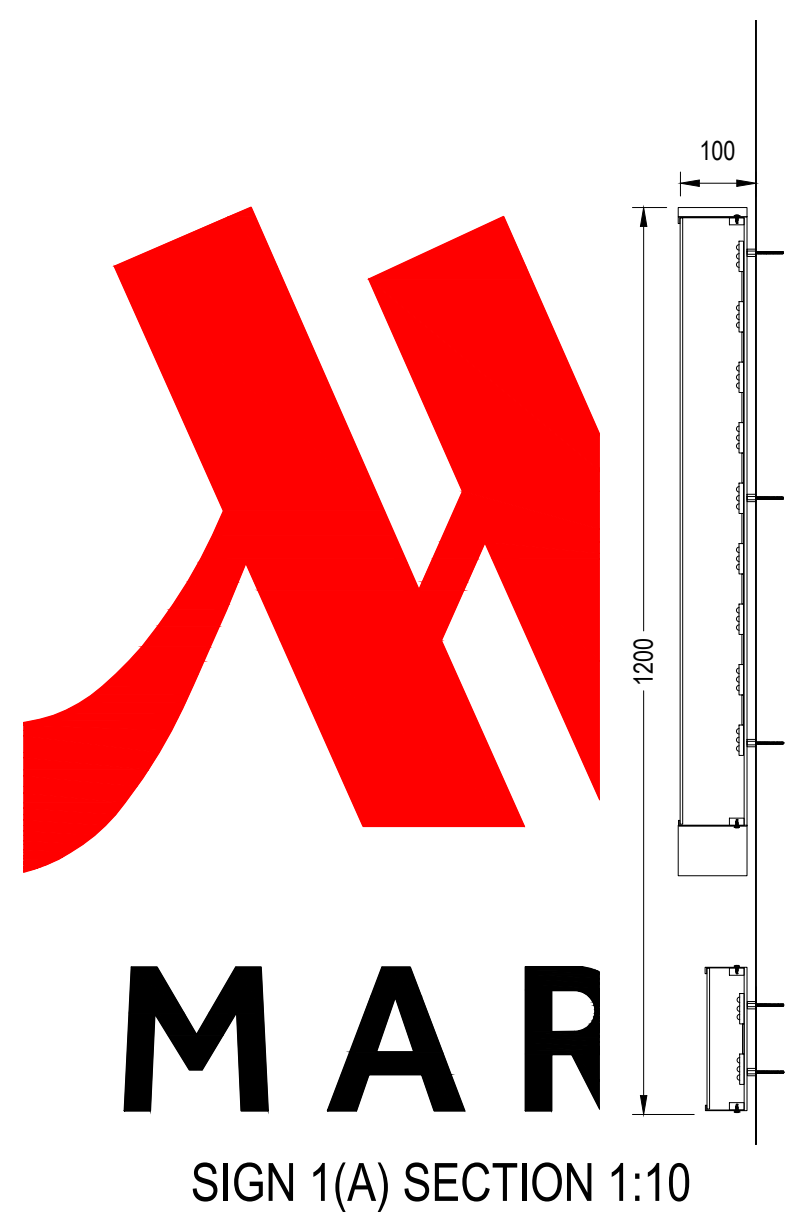

client:		revision:		date:	
HAMILTON PYRAMID EUROPE		project: GATEWAY MANCHESTER LONDON ROAD MANCHESTER, M1 2PG		drawing: SIGNAGE DETAILED ELEVATIONS SIGNS 1 & 2	
project no:	drawing no:	revision:	drawn:	checked:	date:
7442	PS.306	#	DF		10.03.23
				scale @ A1	1:50 1:10