
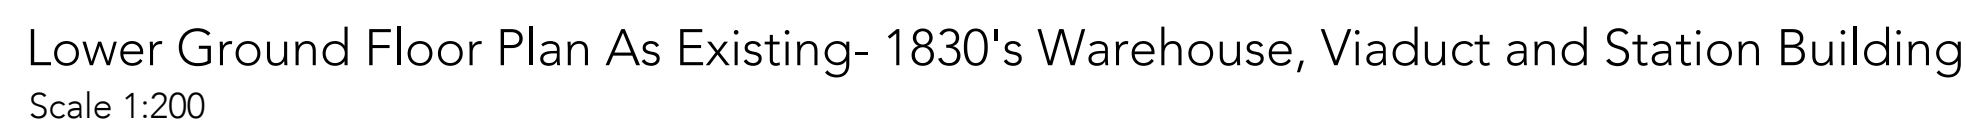


The existing general arrangement base drawings (plans, sections and elevations) are based upon 2010 data and in some instances, may not reflect the current arrangement. Dimensions and arrangements must be checked for accuracy onsite by the contractor, prior to any works commencing, ordering or manufacture / fabrication of any elements or components.

Any discrepancies / irregularities must be reported to the CA immediately.

No work shall commence until any such discrepancies have been resolved.

The drawings are based upon existing data and no concealed and / or hidden spaces have been exposed and / or opened up for inspection, unless specifically highlighted. Therefore, the arrangement and interlacing illustrated across details are purely indicative / approximate only. The accuracy of the survey data graphically presented cannot be confirmed. These drawings are for tender purposes only.

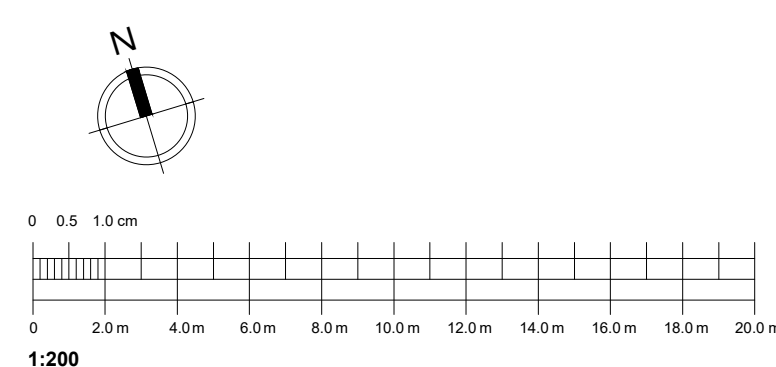

P1 01/09/23 Planning Issue
PI

Rev	Date/Intls	Details
-----	------------	---------

© The moral rights of the author are hereby asserted.
This drawing and design is the sole property of Buttriss Ltd and must not be reproduced without permission.
Buttriss Ltd is Registered in England and Wales: 5363573

SCIENCE+
INDUSTRY
MUSEUM

Buttress

41 Bengal St
Manchester
M4 6AF

Clockwise, Yorkshire House
Greek Street, Leeds
LS1 5SH

T 0161 236 3303
E contact@butteress.net
W www.butteress.net

Project Title	VIADUCT
Client	SCIENCE & INDUSTRY MUSEUM
Location	MANCHESTER

Drawing Title	Viaduct Lower Ground Floor Plan as Existing 1830's Warehouse, Viaduct and Station Building
----------------------	--

Date	23/11/22	Scale	1:200
Checked	AS	Orig Paper Size	A1

Status **PLANNING**

Project: Origin: Zone: Level: Type: Disc: Number: Rev:

9488- BUT- V - BF - DR - A - (01)004- P1