



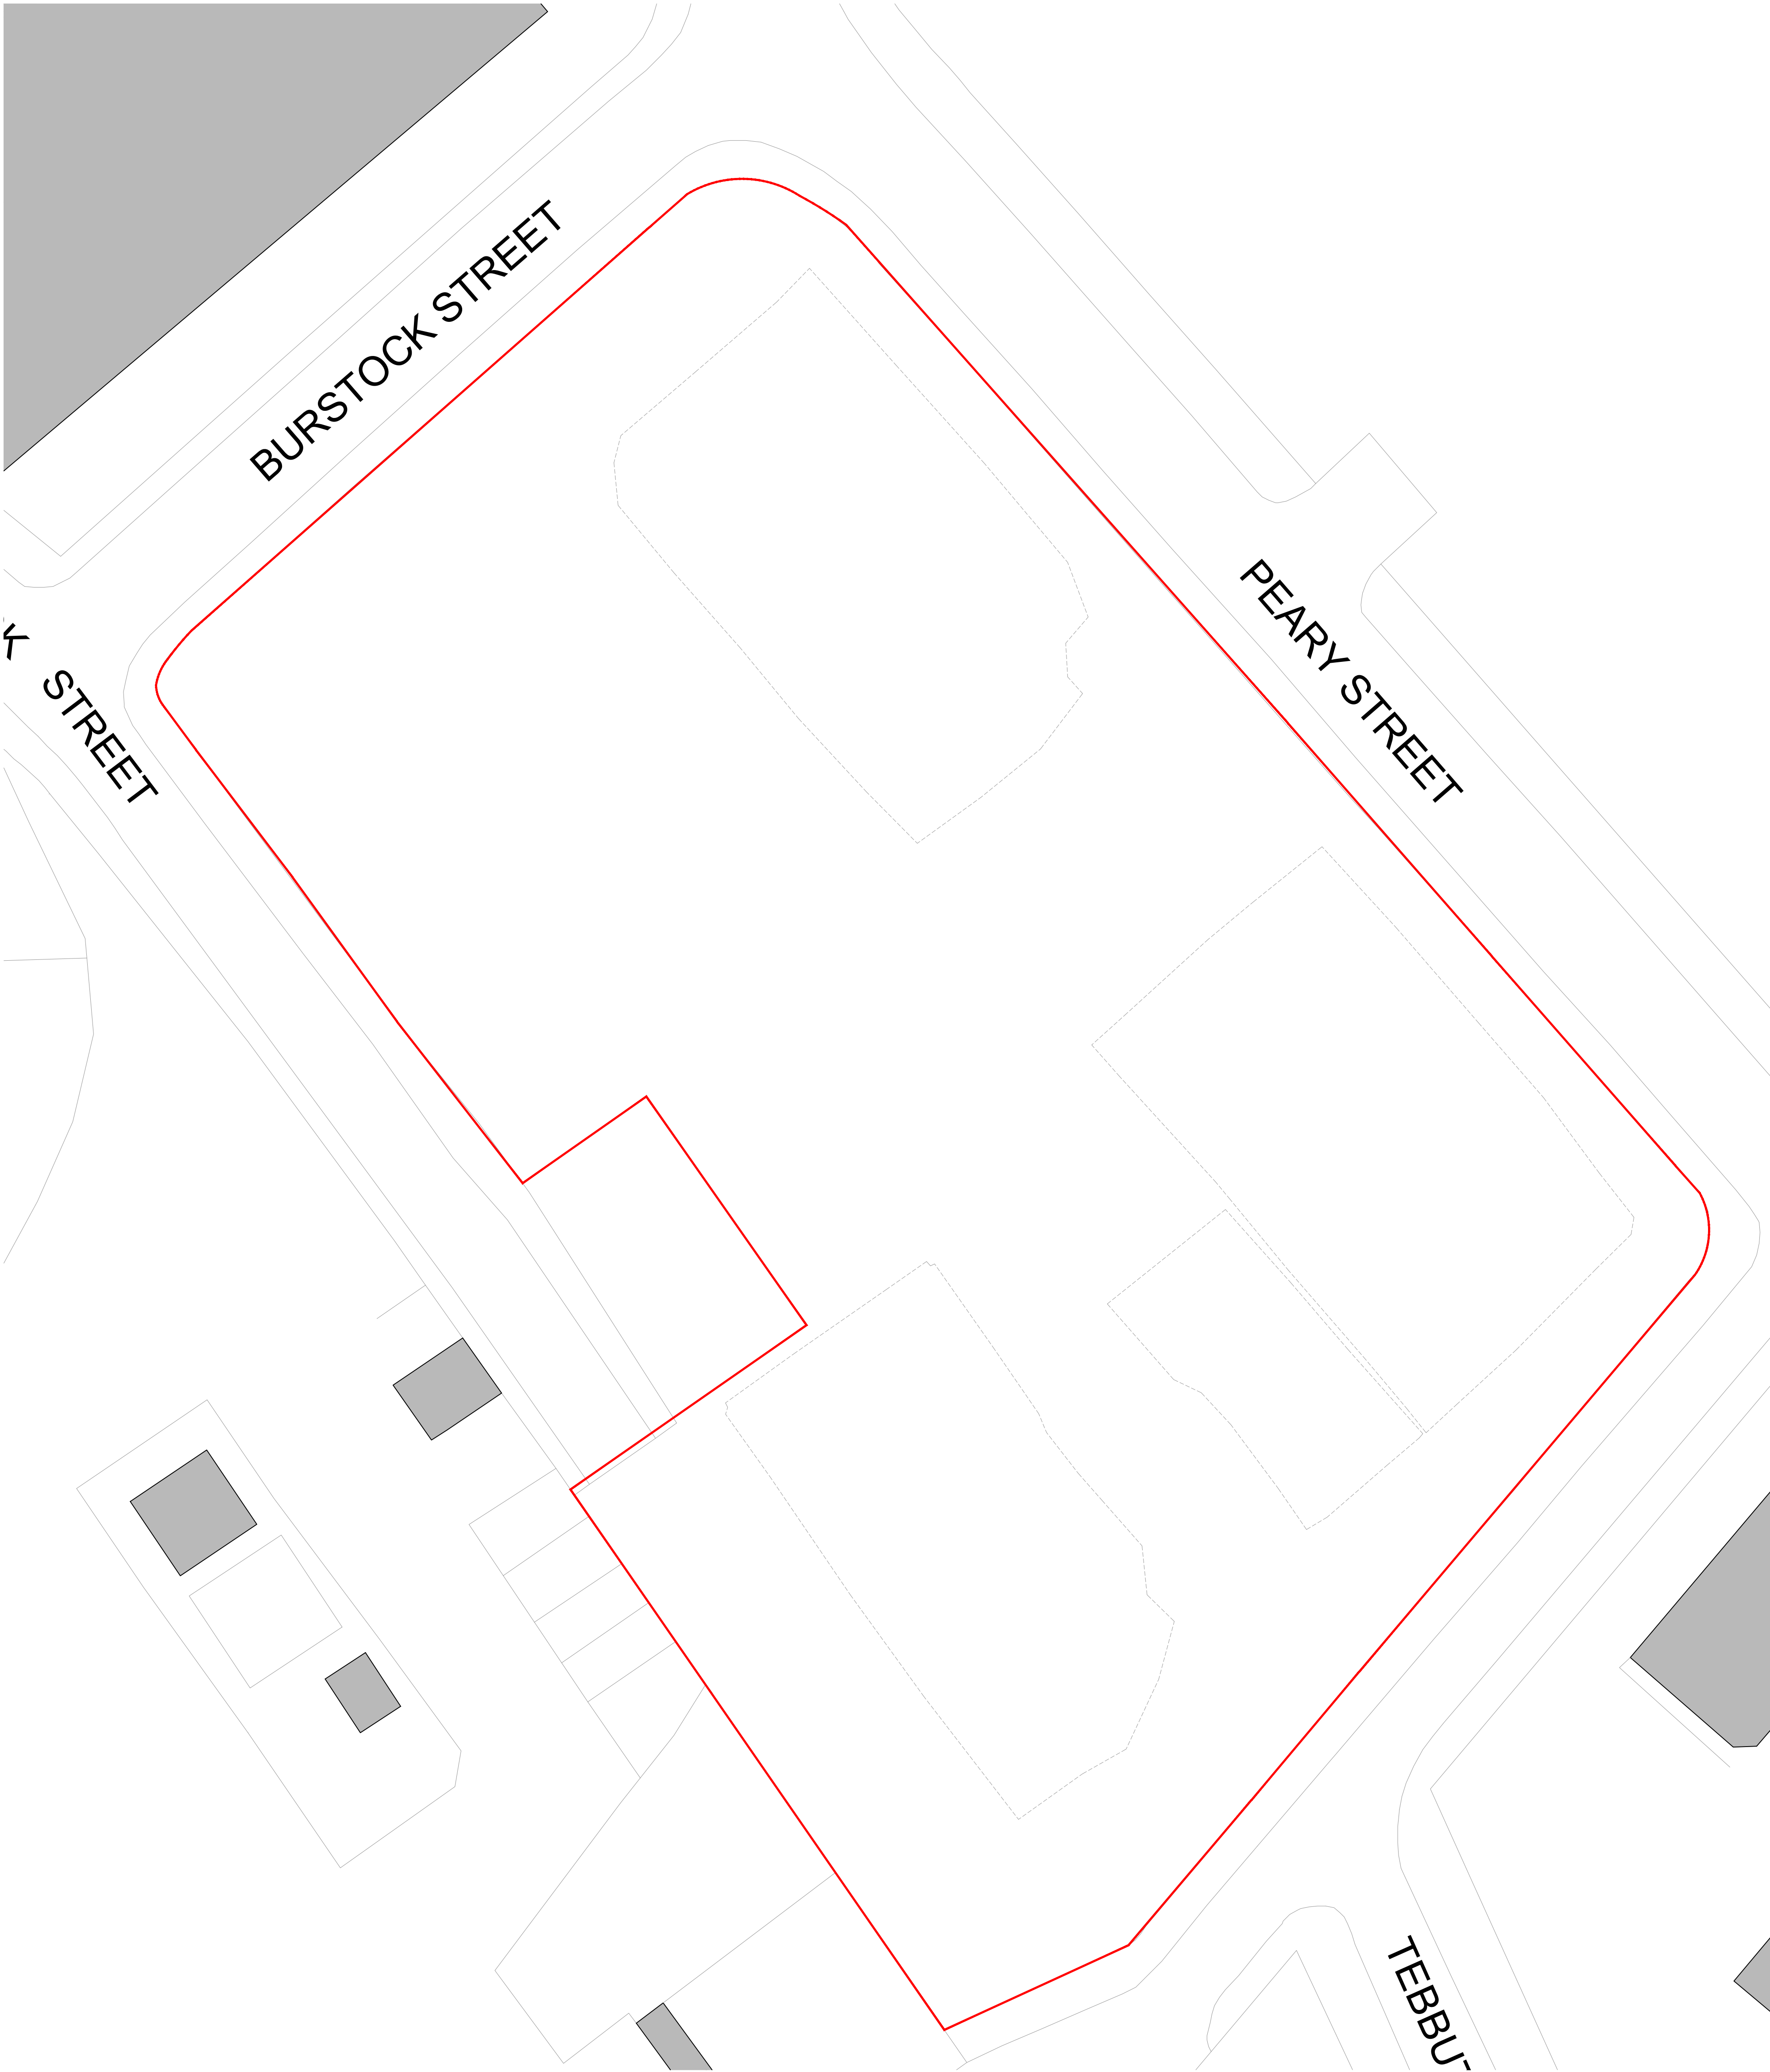

— SITE BOUNDARY

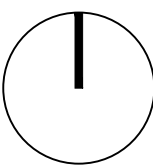

Hollaway

London | 10a Acton Street | London | W1X 9AG
T +44 (0) 20 7036 5422 | E london@hollawaystudio.co.uk | W www.hollawaystudio.co.uk
Kent | The Tramway Stables | Ramport Road | Hythe | Kent | CT21 5BG
T +44 (0) 1303 260 515 | E kent@hollawaystudio.co.uk | W www.hollawaystudio.co.uk

Project	PEARY STREET MANCHESTER
Client	SOCIAL SPORT SOCIETY
Title	EXISTING SITE PLAN
Status	PLANNING

Scale@A1 | 1:200 Date | 11/07/2024 Drawn | HH Chk'd | SS

Project Number	Drawing Number	Revision
23.0050	100.01	P2
Bin Number		

