


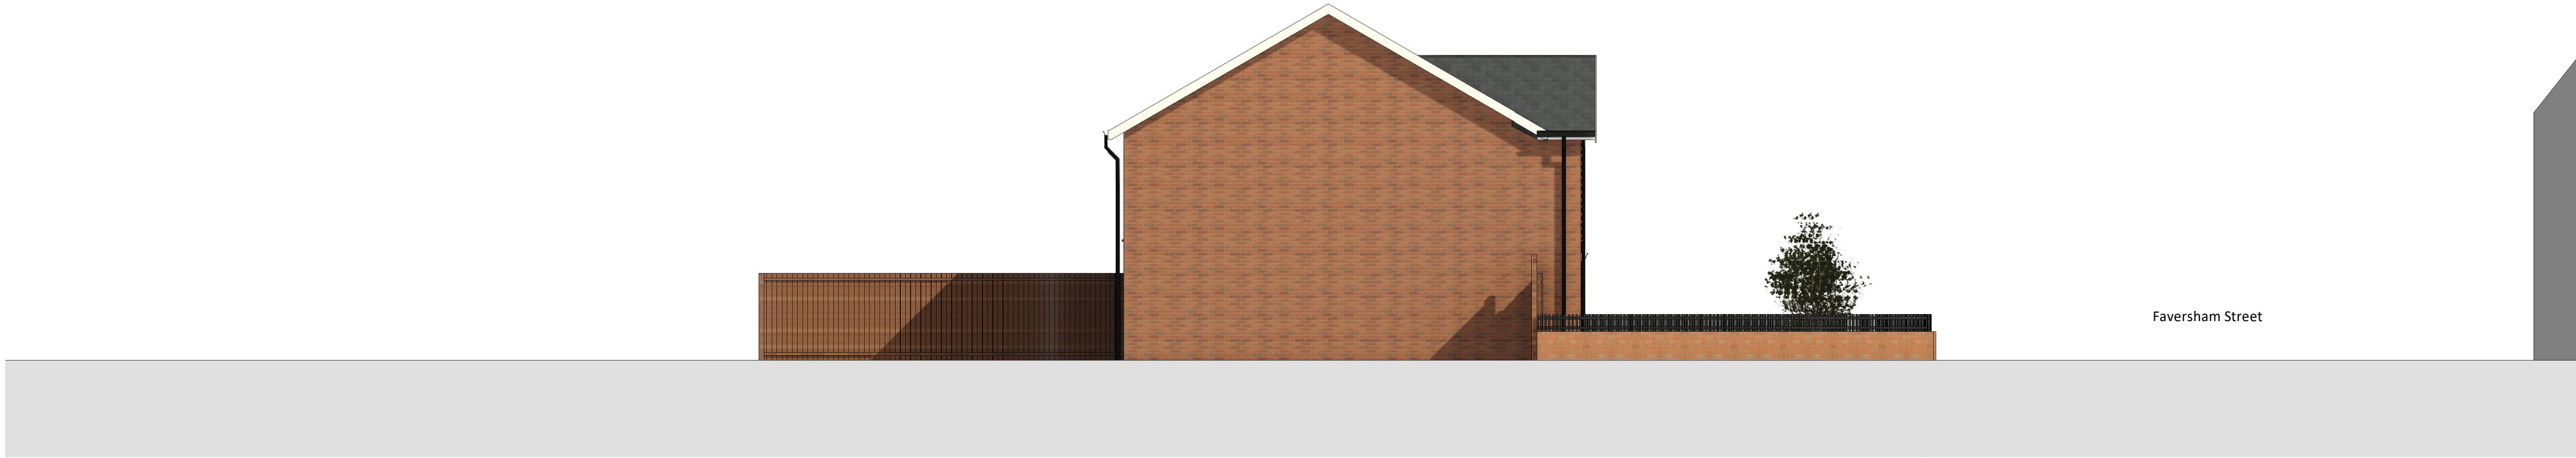

West Elevation
1 : 100



North Elevation
1 : 100



East Elevation
1 : 100





South Elevation
1 : 100

This drawing is copyright Bernard Taylor Partnership Ltd and must not be copied or disclosed by or to any unauthorised persons without the prior written consent of Bernard Taylor Partnership Ltd


Do not scale from this drawing. Do not take measurements from the CAD base. Any discrepancies are to be reported to the architect for clarification.

All dimensions are to be checked on site prior to construction, manufacture of any components and ordering of materials and equipment.

All materials and workmanship to be in accordance with the current British Standards and codes of practice.

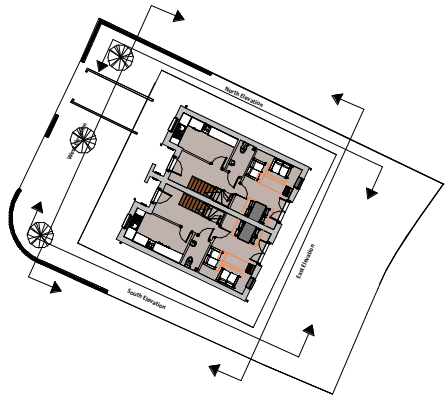 

Key Plan
1 : 500

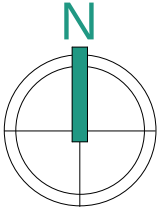

6	23.01.24	JW	Drawings updated to incorporate highway officers comments
5	16.10.23	JW	House type 11 replaced for House type 13 following client comments
4	15.09.23	HG	38SP House updated to 48SP, in line with client comments. Package amended accordingly.
3	03.07.23	JW	Proposed Elevations, Schedule and Boundary Treatment plan updated following client approval of updated Site plan
2	27.03.23	JW	Drawing pack updated to show timber bike storage following client feedback
1	15.03.23	JW	Planning package ammended following DTM05
Rev	Date	Int	Description



CLIENT:
One Manchester

PROJECT:
P500 - Egbert Street, Moston

DESCRIPTION:
Proposed Street Elevations

PURPOSE OF ISSUE:
Planning

DRAWN BY:	CHECKED	DATE:	SCALE @ A1:
RA	VS	07/02/23	As indicated

JOB NO:	STATUS CODE:	DRAWING NO:	REV
3813	S0	107	6

FILE IDENTIFIER:
ES-BTP-00-E-DR-A-3813_107.6

Elizabeth House 486 Didsbury Road Heaton Mersey Stockport SK4 3BS
0161 443 1221 info@bernardtaylor.co.uk www.btparchitects.co.uk