


Countrywide
1 : 100

[illegible]

SUITE 5 VITA HOUSE
FISH QUAY
NORTH SHIELDS
NE30 1JA
T: 0191 257 2911
www.sitescanltd.com

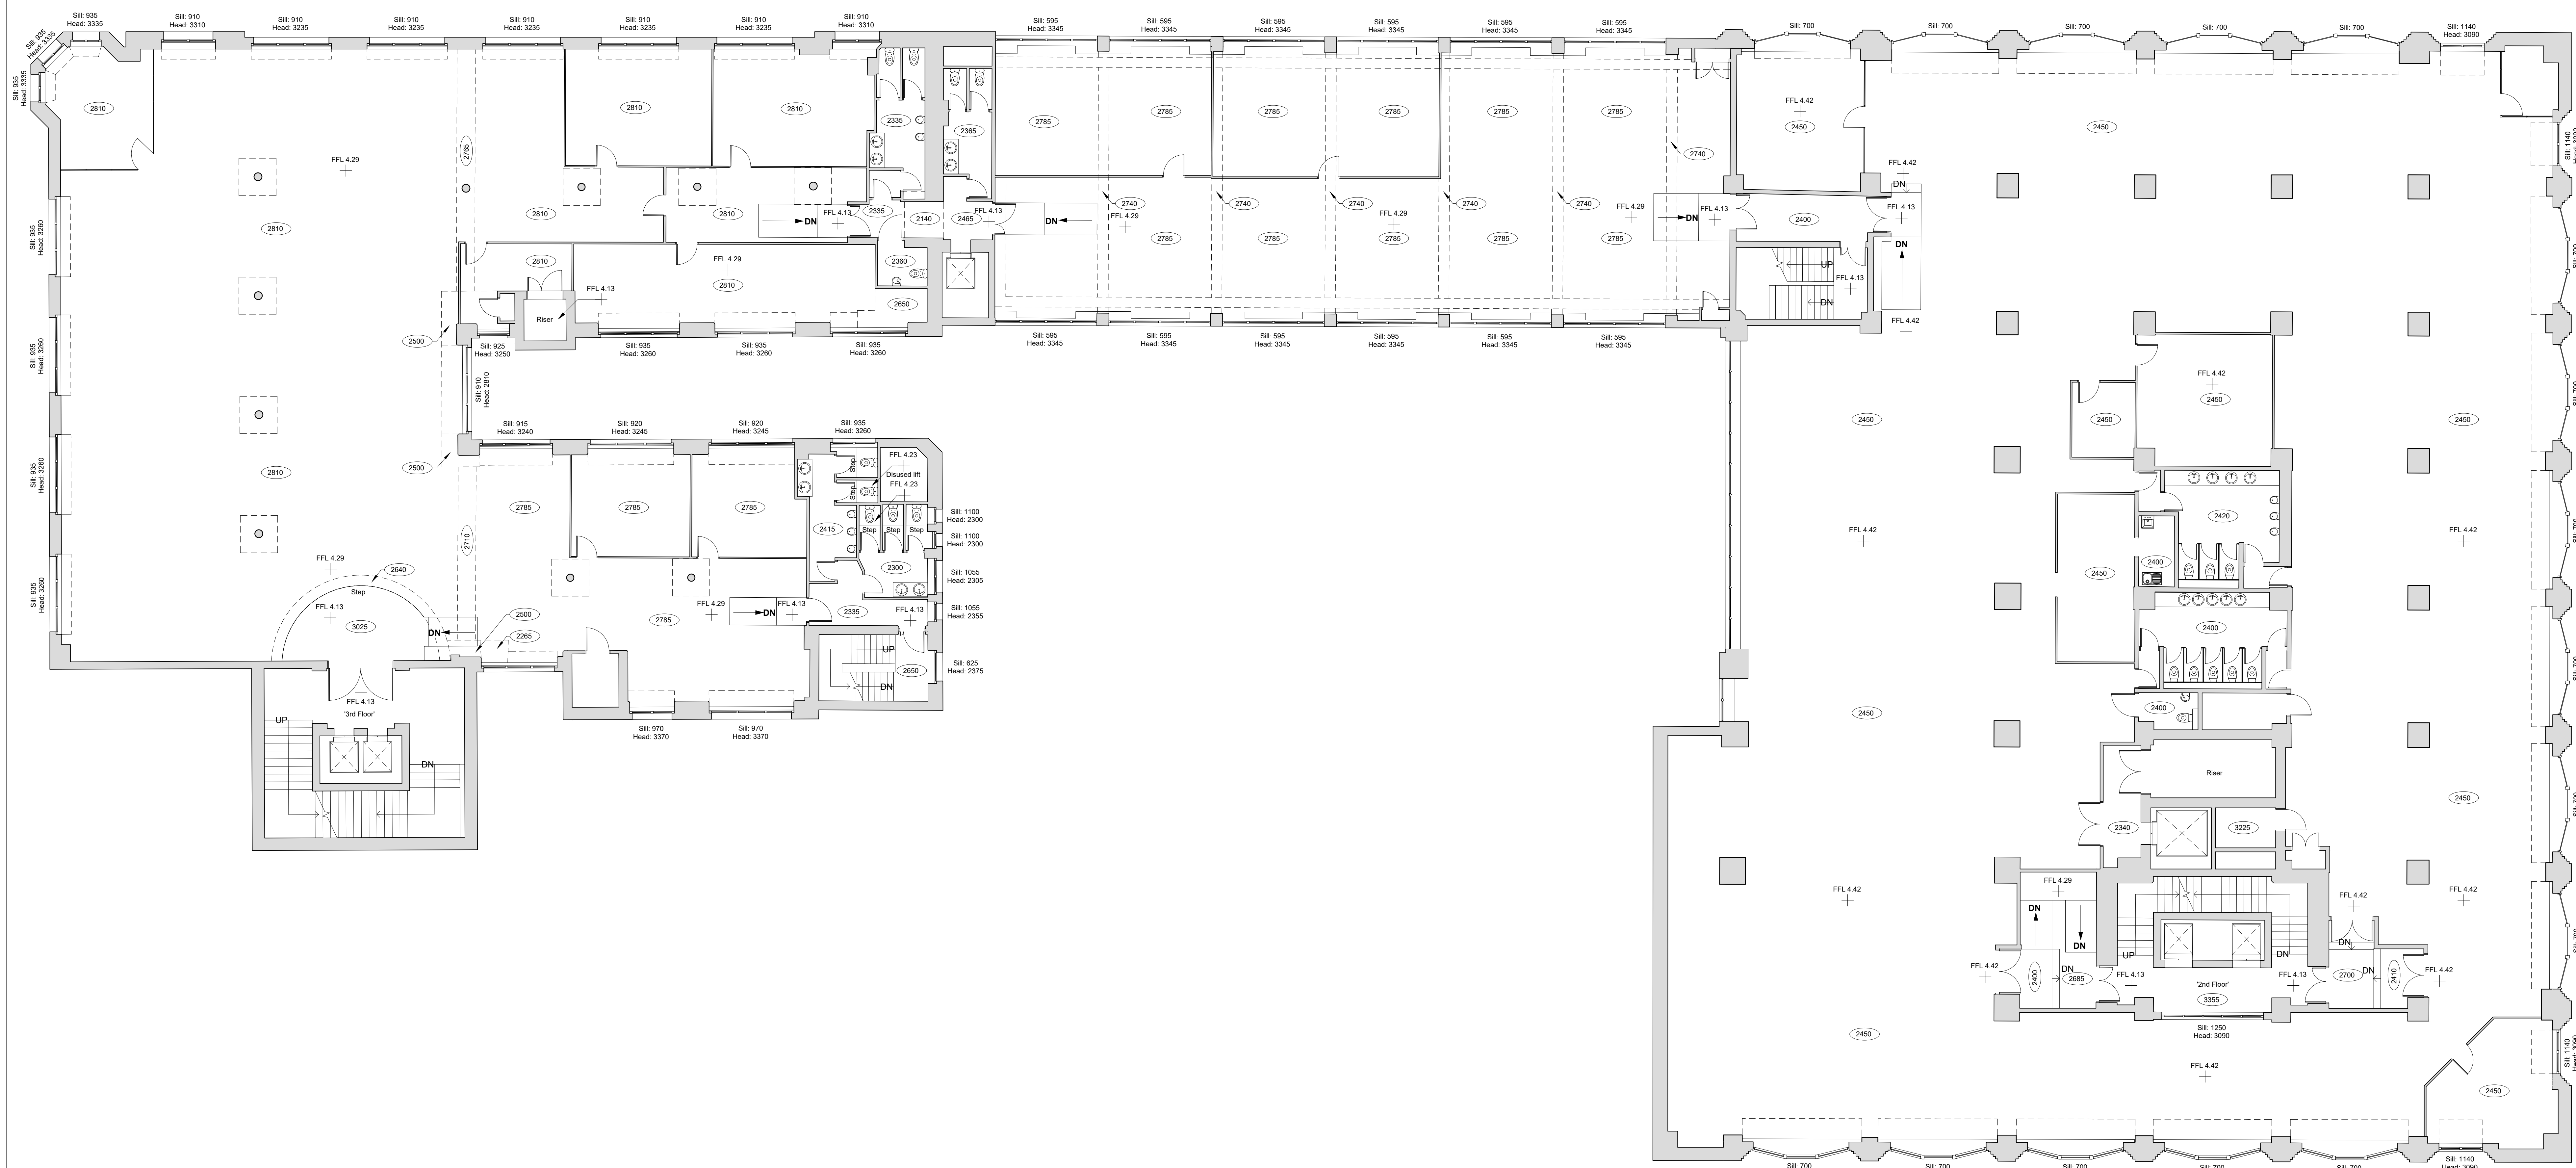

PROJECT

Tootal Buildings, Manchester

TITLE	Countrywide Floor Plan
-------	------------------------

CLIENT	Savills
--------	---------

DRAWN BY GW	CHECKED BY NG	DATE 12/04/24
SCALE (@ A0) 1 : 100	PROJECT NUMBER P24034	
DRAWING NUMBER MBS-01		REV B