


PROJECT DIRECTORY
CLIENT ZAMBRERO
CONTACT: MIKE LEE m.lee@zambbrero.com
CONTRACTOR TBC
PROJECT MANAGER ROB LAKE r.lake@zambbrero.com
LANDLORD N/A
DESIGNERS BLOCK1: DESIGN
CONTACT: JUSTIN MELICAN EMAIL: JUSTIN@BLOCK1DESIGN.COM
CONTACT: LAURA KIELY EMAIL: LAURA@BLOCK1DESIGN.COM
ENGINEERS
CONTACT: EMAIL:
APPROVED INSPECTOR
CONTACT: EMAIL:

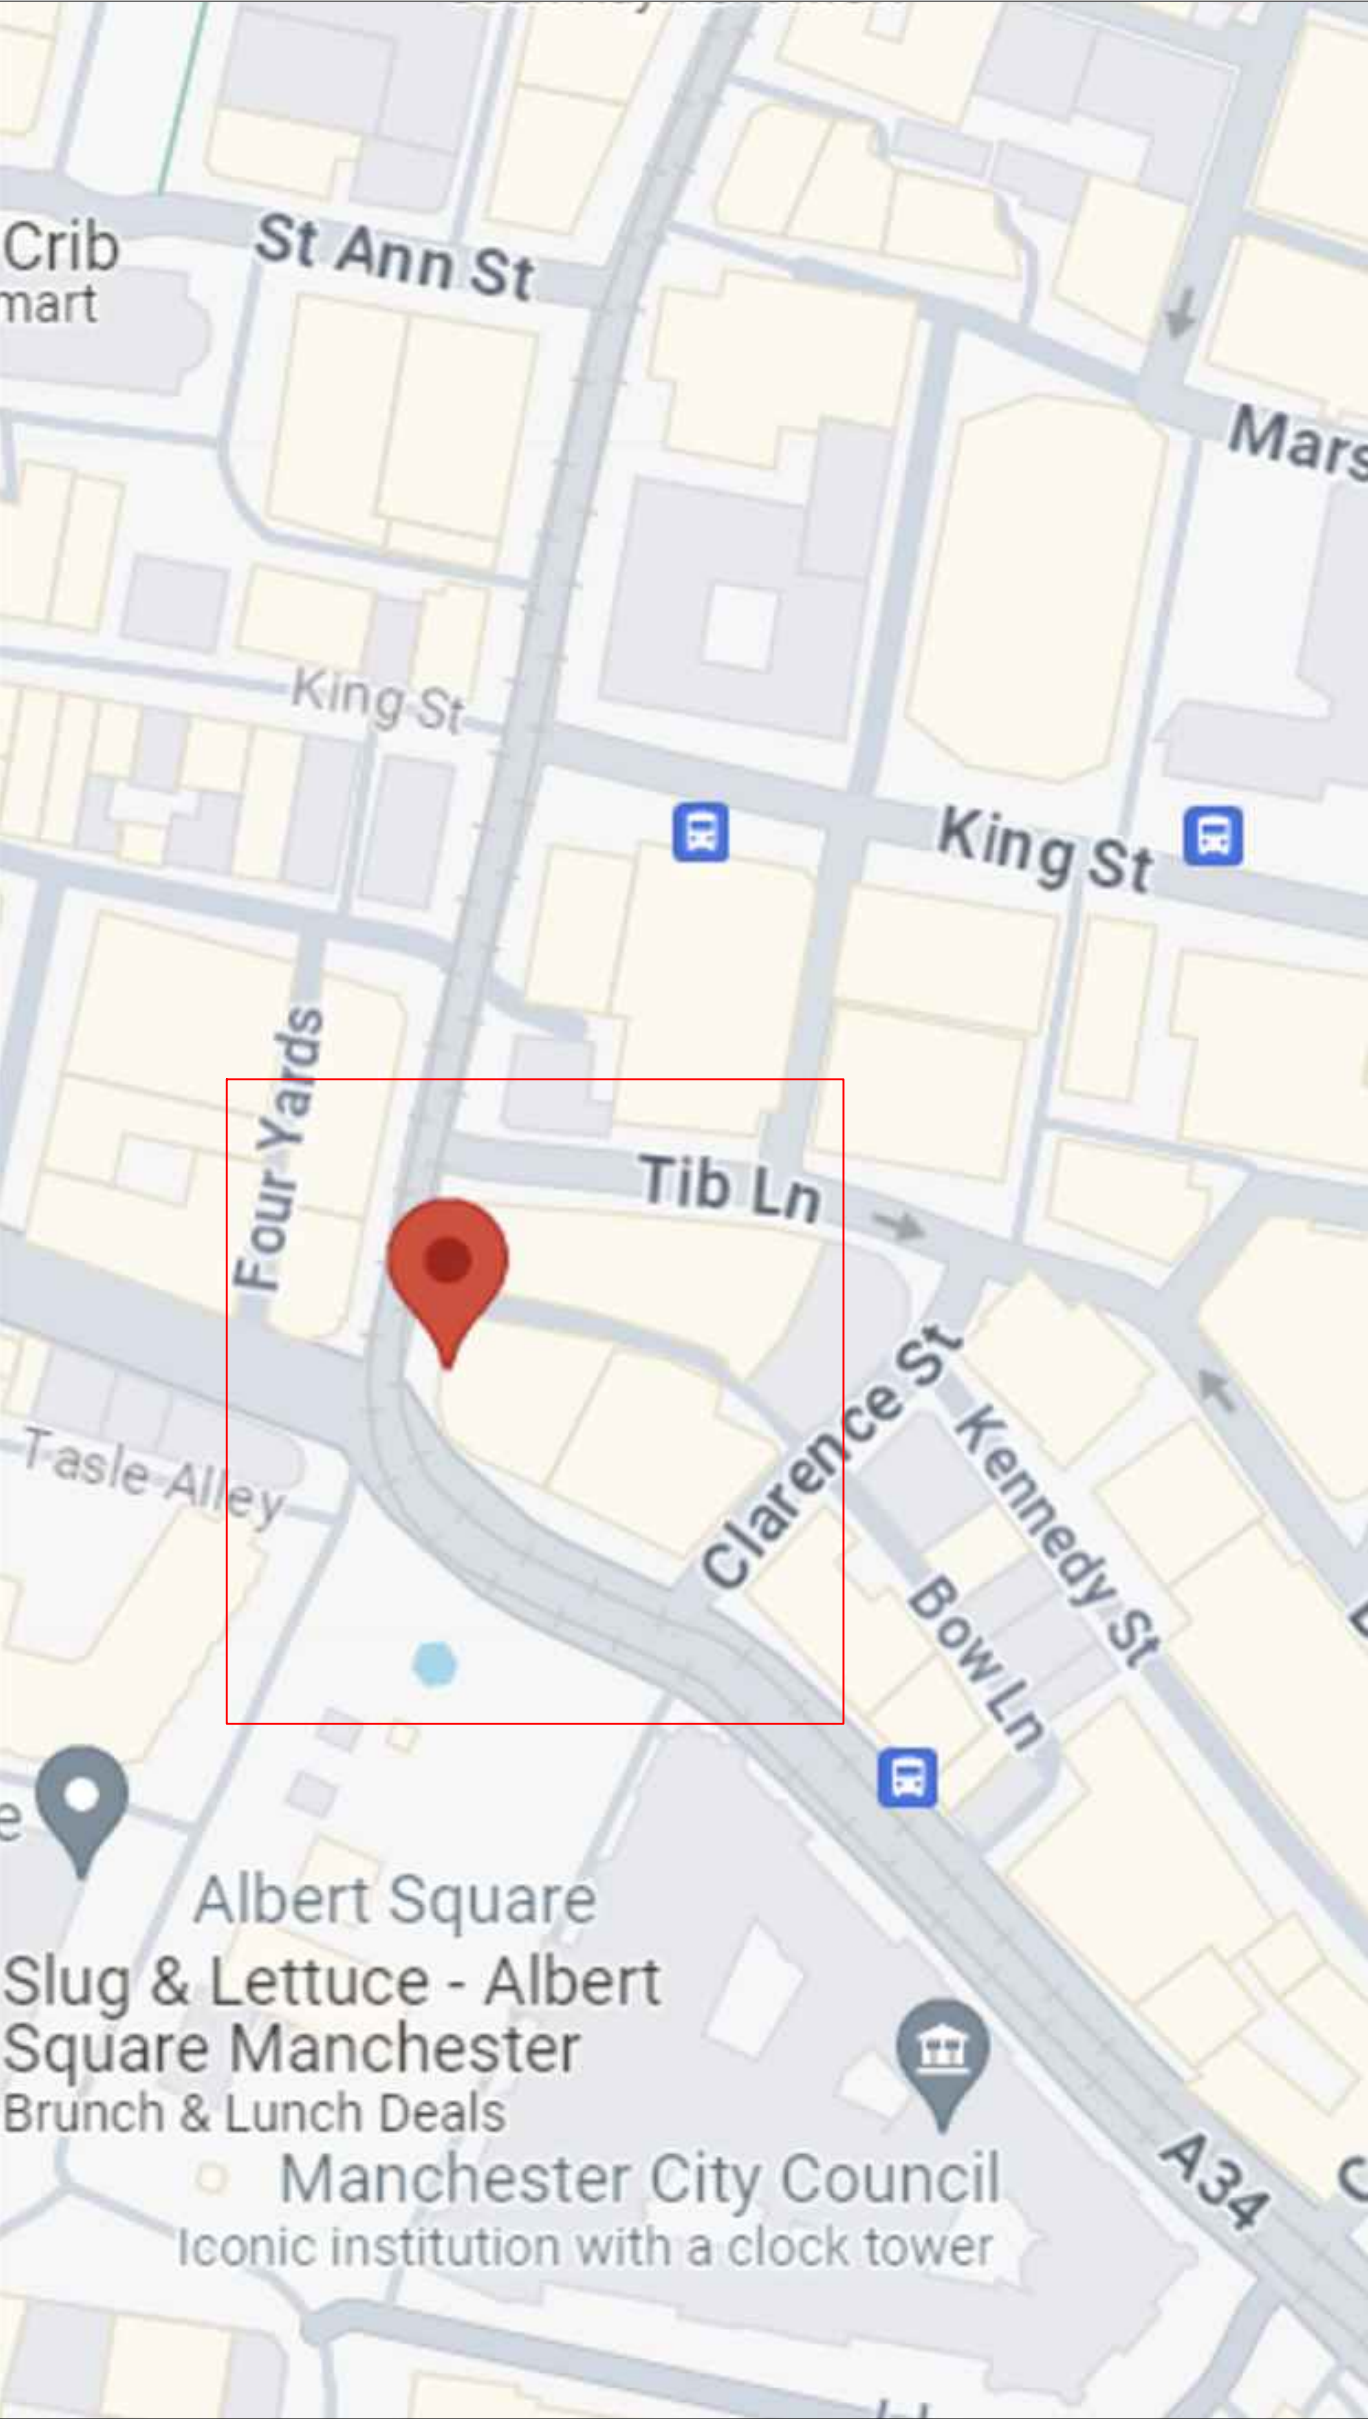

PROPOSED LOCATION PLAN

PROJECT	ZAMBRERO - 59 CROSS ST MANCHESTER						
CLIENT	ZAMBRERO						
DESIGNER	BLOCK1: DESIGN						
CONTRACTOR	CONTRACTOR: TBC						
KITCHEN	TBC						
FURNITURE	TBC						
DATE					01.03.24	08.03.24	18.03.24
							20.03.24
NUMBER	DRAWING TITLE	SCALE	SIZE	ISSUE			
ISSUE SHEET	ISSUE SHEET		A1	R1	R2	R3	A
		N/A					
100.00	EXISTING GROUND FLOOR AND BASEMENT	1:50	A1	R1	R2	R3	A
101.00	PROPOSED GA	1:50	A1	R1	R2	R3	A
101.01	PROPOSED BUILDERS WORKS	1:50	A1	R1	R2	R3	A
101.02	PROPOSED RCP	1:50	A1	R1	R2	R3	A
101.03	HVAC OVERLAY	1:50	A1	R1	R2	R3	A
101.04	PROPOSED FLOOR FINISHES	1:50	A1	R1	R2	R3	A
101.05	PROPOSED WALL FINISHES	1:50	A1	R1	R2	R3	A
101.06	SMALL POWER	1:50	A1	R1	R2	R3	A
101.07	FIRE SAFETY + LICENSING	1:50	A1	R1	R2	R3	A
101.25	PROPOSED BUILDERS SPECIFICATIONS	N/A	A1	R1	R2	R3	A
102.00	PROPOSED ELEVATION AA	1:25	A1	R1	R2	R3	A
102.01	PROPOSED ELEVATION BB	1:25	A1	R1	R2	R3	A
102.02	PROPOSED ELEVATION CC	1:25	A1	R1	R2	R3	A
102.03	PROPOSED ELEVATION DD	1:25	A1	R1	R2	R3	A
102.04	PROPOSED ELEVATION EE	1:25	A1	R1	R2	R3	A
103.00	PROPOSED SHOP FRONT	1:25	A1	R1	R2	R3	A
103.01	PROPOSED SIGNAGE	1:5	A1	R1	R2	R3	A
104.00	DETAIL 1: COUNTER	VARIES	A1	R1	R2	R3	A
104.01	DETAIL 1: COUNTER	VARIES	A1	R1	R2	R3	A
104.02	DETAIL 2: BOOTH	VARIES	A1	R1	R2	R3	A
104.03	DETAIL 2: BOOTH	VARIES	A1	R1	R2	R3	A
104.04	DETAIL 3: VINYL WALL	VARIES	A1	R1	R2	R3	A
104.05	DETAIL 4: LOW TABLE	VARIES	A1	R1	R2	R3	A
104.06	DETAIL 5: WATERFALL BENCH	VARIES	A1	R1	R2	R3	A
104.07	DETAIL 6: SCAFFOLD DETAIL	VARIES	A1	R1	R2	R3	A
104.08	DETAIL 7: SCAFFOLD MENU	VARIES	A1	R1	R2	R3	A
105.00	KITCHEN LAYOUT	VARIES	A1	R1	R2	R3	A



Client:

ZAMBRERO

Project:

CROSS STREET

Title:

ISSUE SHEET

Drawing No:

Job No:

0195

Scale:

Drawn:

LK

Reviewed:

JM

Revision:

R3 A

Date:

20.03.24


All drawings have been prepared from a digital survey or existing drawings provided by others. accuracy cannot be assumed. It is the contractors responsibility to carry out site dimension checks and produce production drawings. Details will be subject to approval of production drawings and site strip out.

This drawing is to be read in conjunction with all other architects drawings, specifications and all other consultants' information.

All proprietary systems shown on this drawing are to be installed strictly in accordance with the manufacturers / suppliers recommended details.

Any discrepancies between information shown on this drawing and any other contract information or manufacturers / suppliers recommendations is to be brought to the attention of the designer.

This drawing is the property of block1: design. copyright is reserved by them and the drawing issued on condition that it is not copied either wholly or in part without the consent of BLOCK1: DESIGN ltd

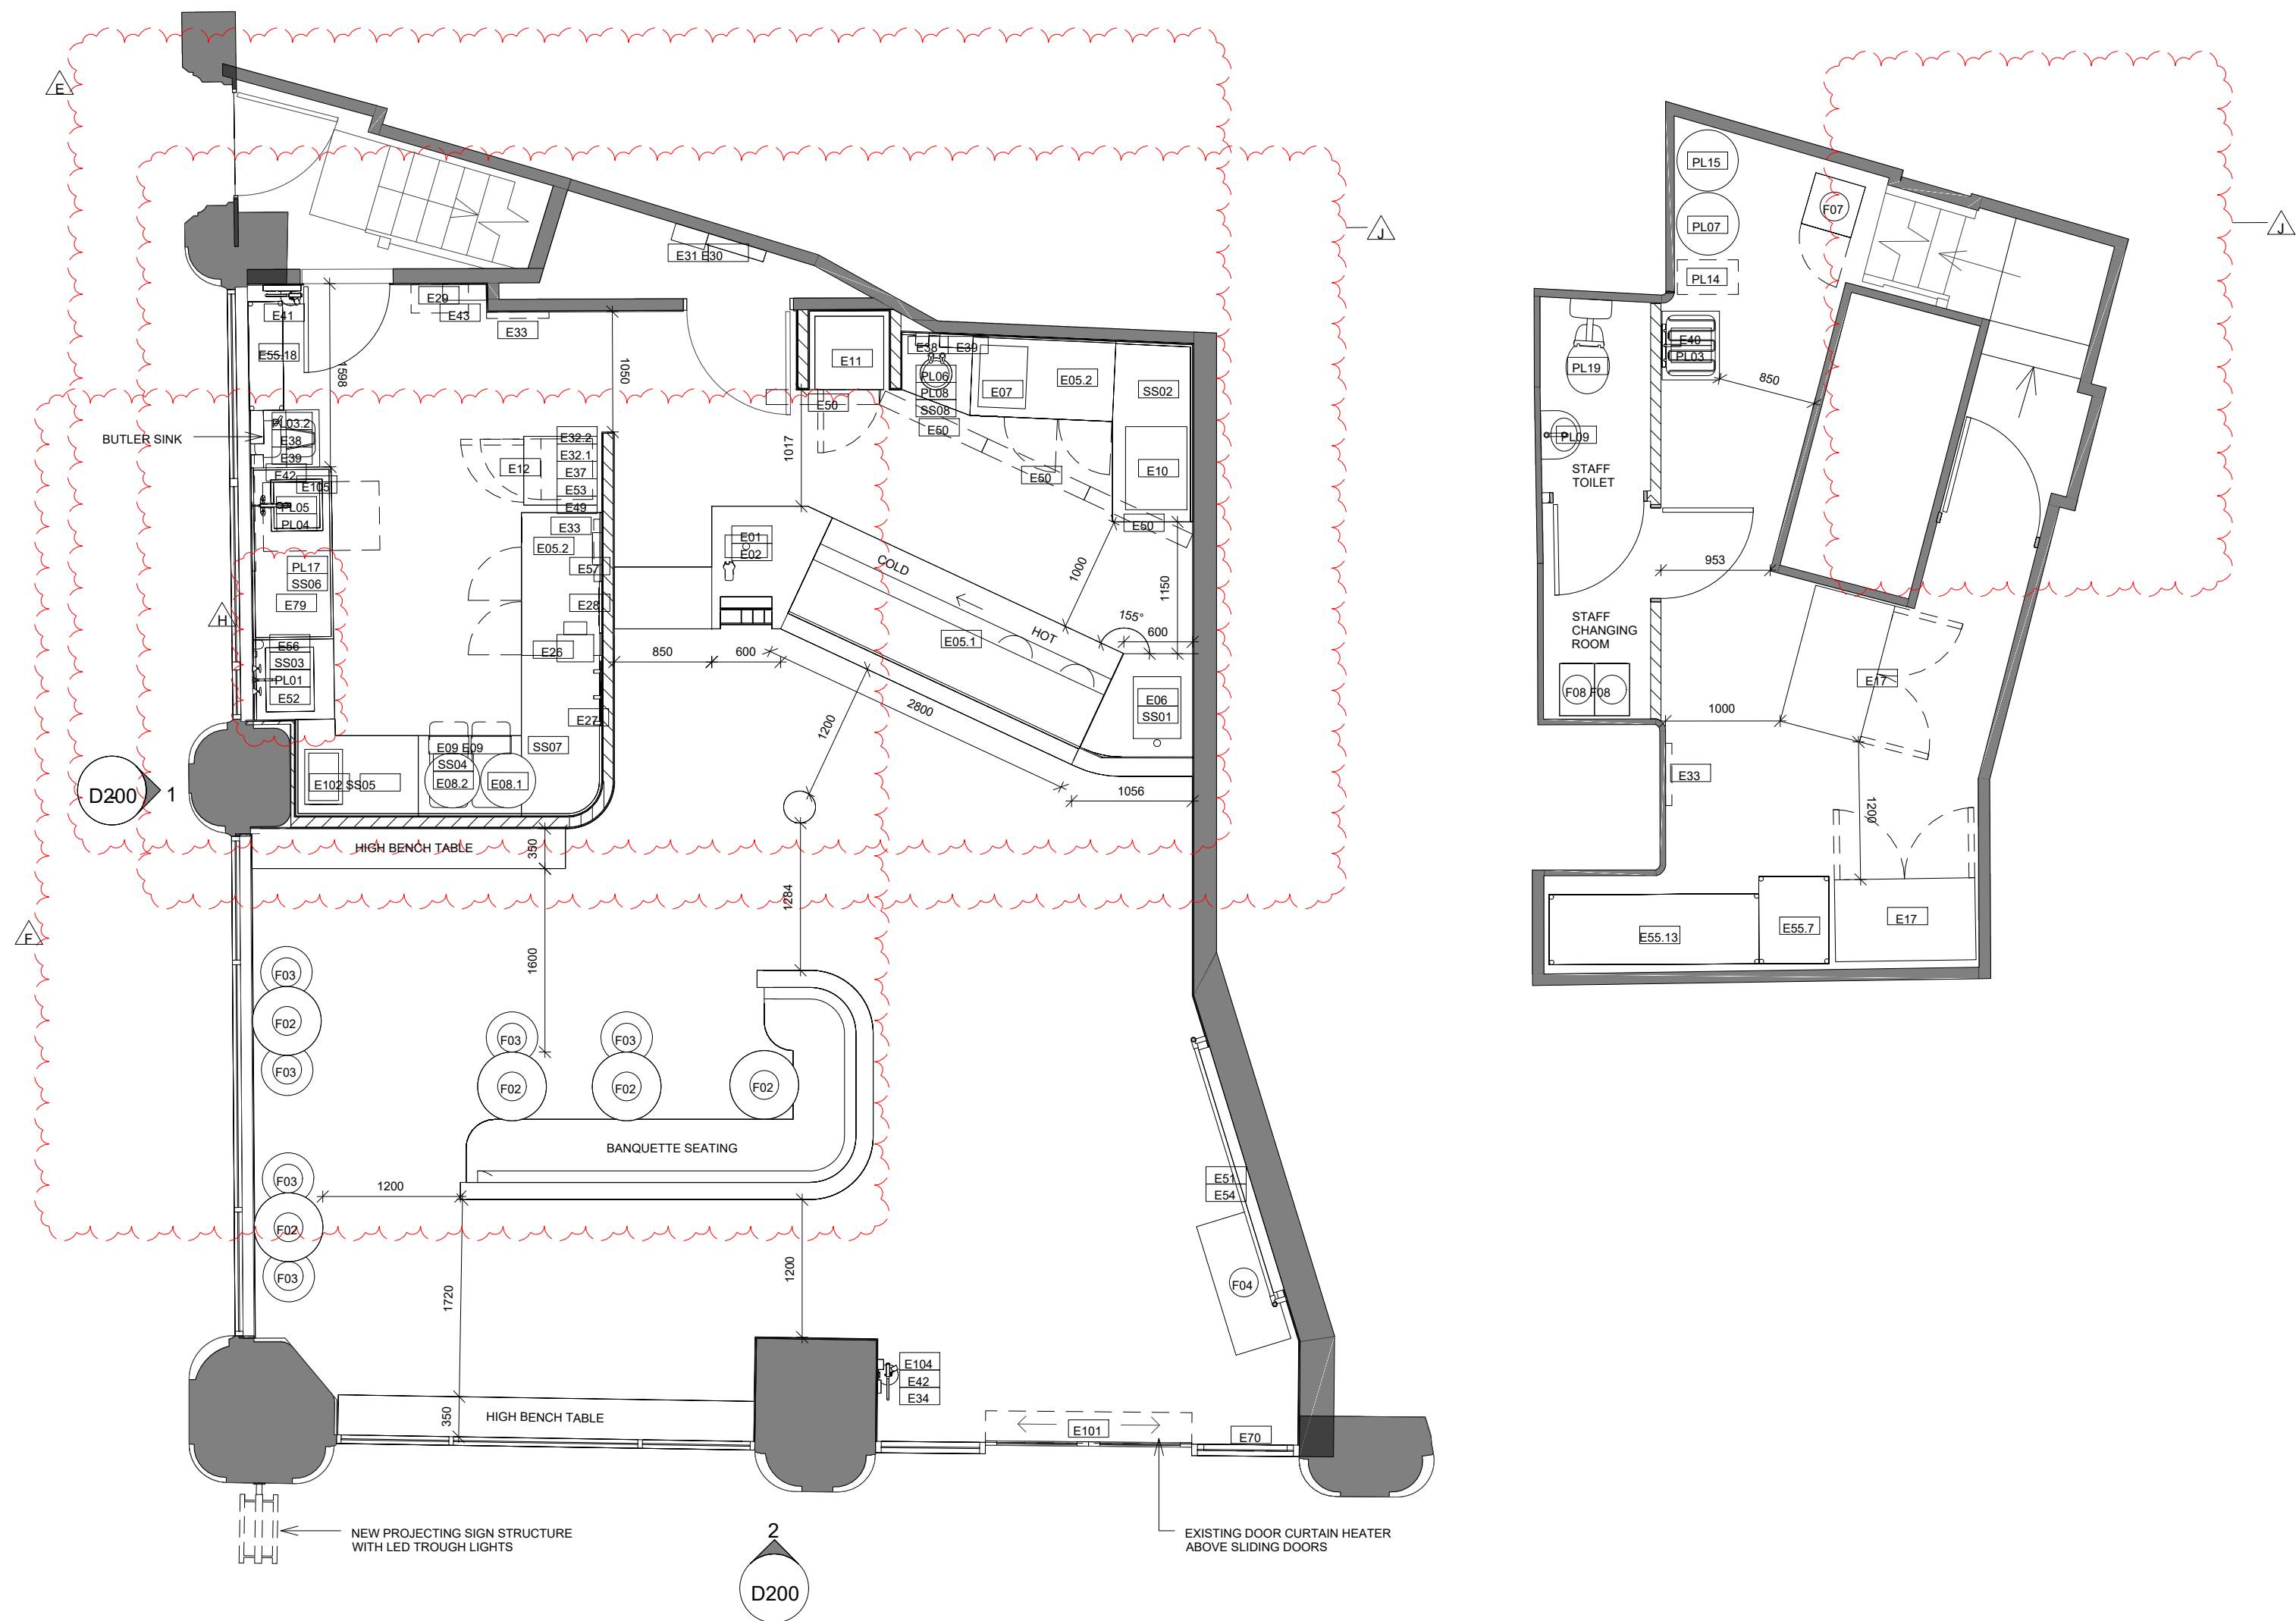

Client:
ZAMBRERO

Project:
CROSS STREET

Title: APPROVED
FEASIBILITY

Drawing No: 100.00
Job No: 0195

Scale: 1:50 @A1

Drawn: LK
Reviewed: JM

Revision: R3 A

Date: 20.03.24


All drawings have been prepared from a digital survey or existing drawings provided by others. accuracy cannot be assumed. It is the contractors responsibility to carry out site dimension checks and produce production drawings. Details will be subject to approval of production drawings and site strip out.

This drawing is to be read in conjunction with all other architects drawings, specifications and all other consultants' information.

All proprietary systems shown on this drawing are to be installed strictly in accordance with the manufacturers / suppliers recommended details.

Any discrepancies between information shown on this drawing and any other contract information or manufacturers / suppliers recommendations is to be brought to the attention of the designer.

This drawing is the property of block1: design. copyright is reserved by them and the drawing issued on condition that it is not copied either wholly or in part without the consent of BLOCK1: DESIGN ltd

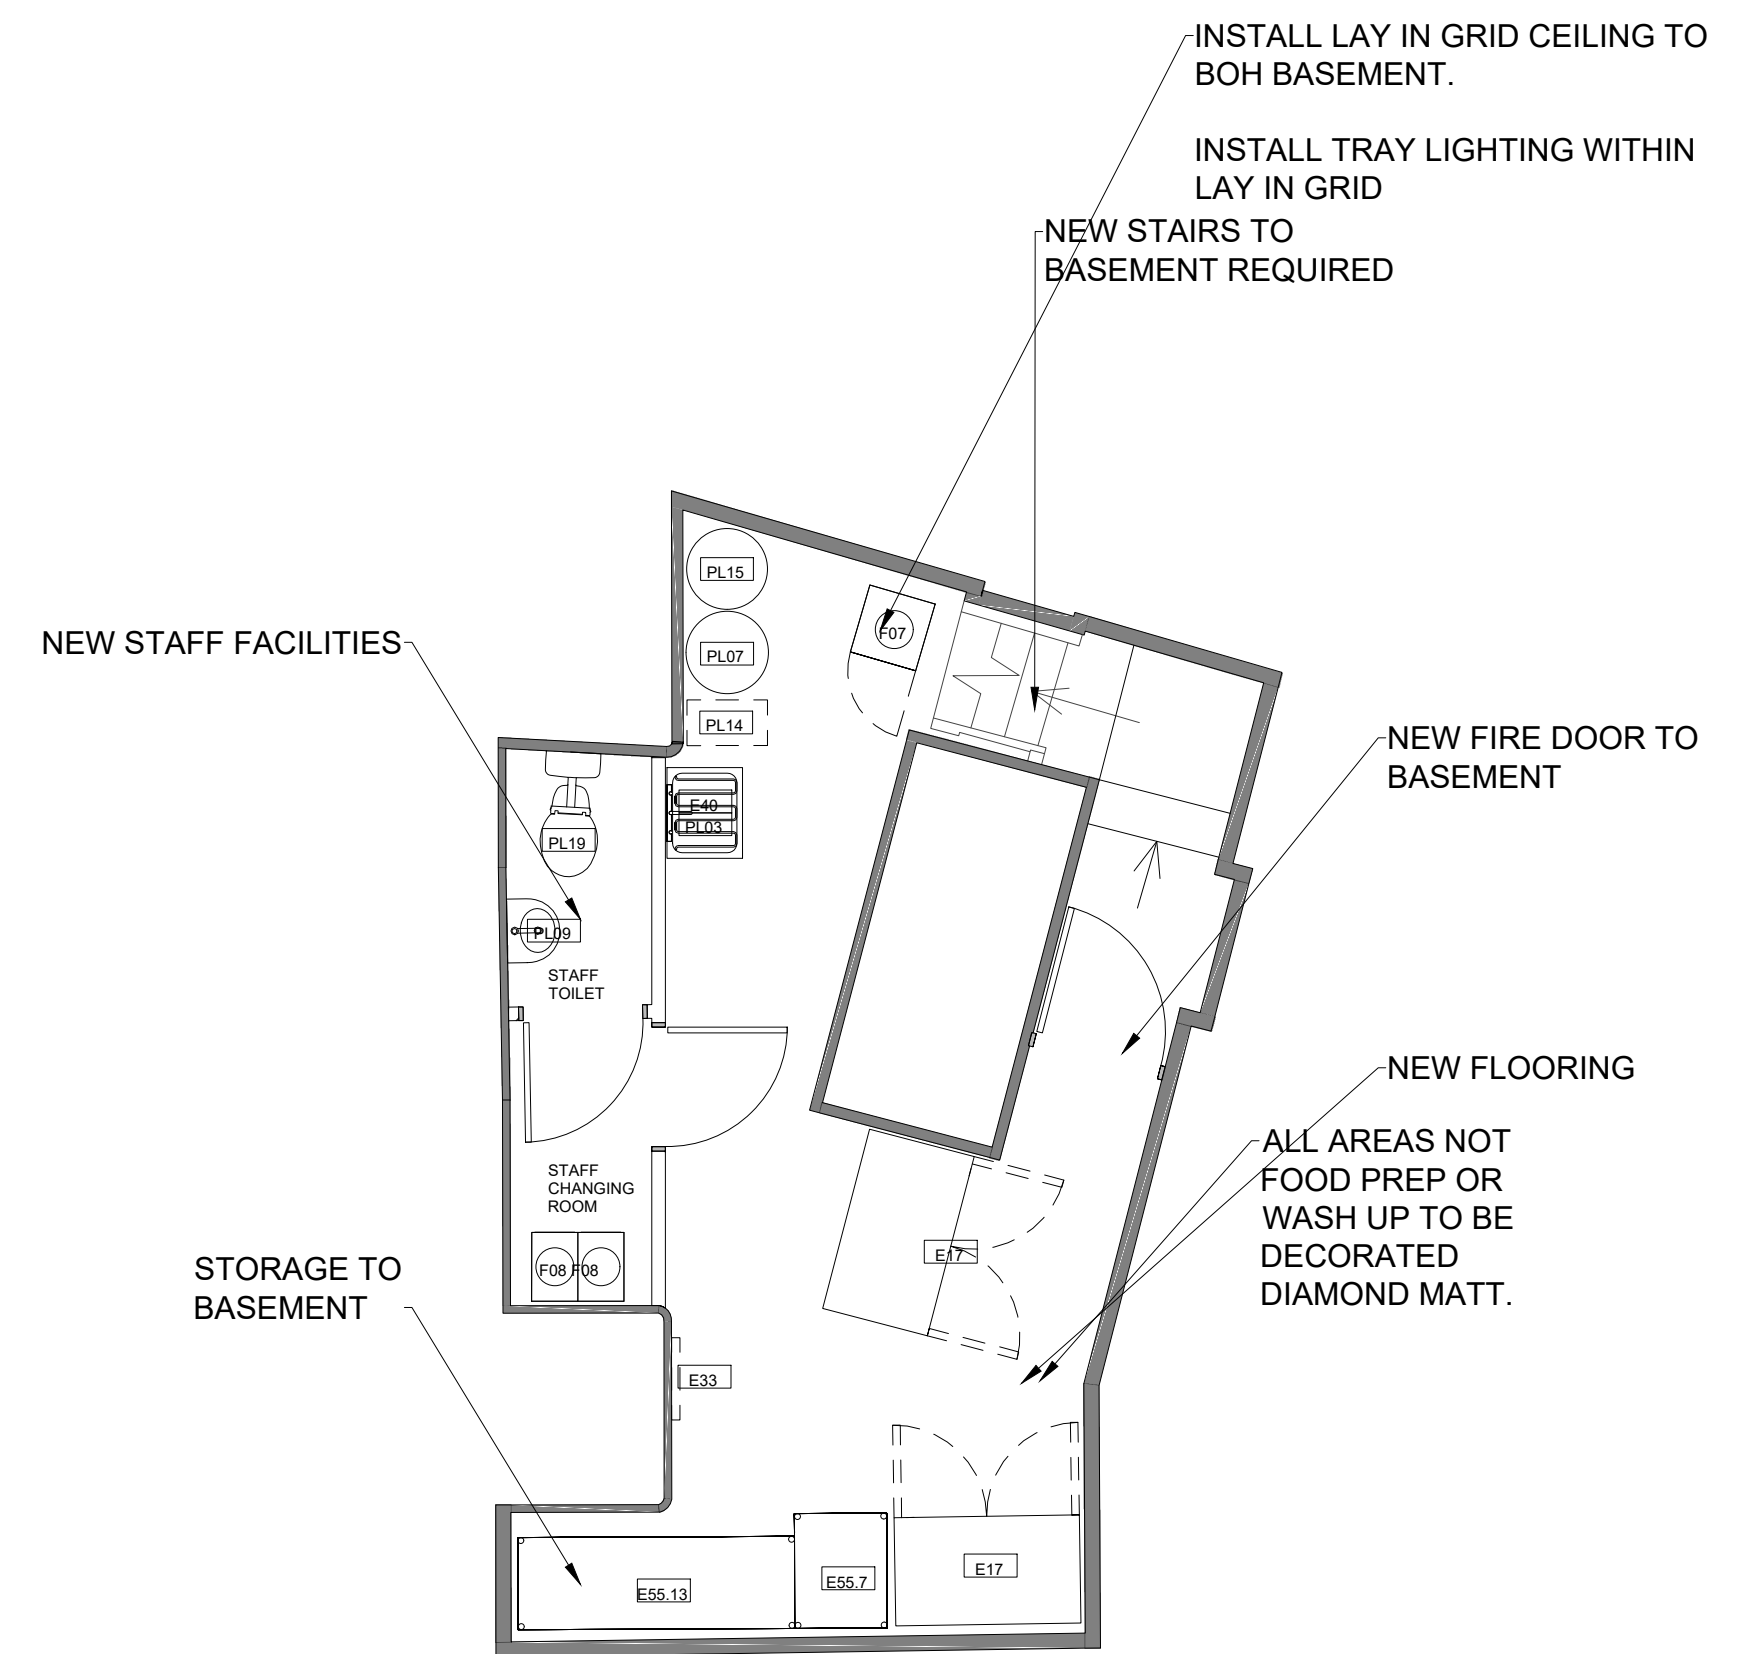

1 BLOCK DESIGN

ZAMIDREKU

MANCHESTER
M2 4JW



ent:
AMBRERO

Subject:
CROSS STREET

PROPOSED GA

Drawing No:	Job No:
101.00	0195

1:50 @A1

Written:	Reviewed:
----------	-----------

Revision: R3 A

ate: 20.03.24

drawings have been prepared from a digital survey or existing drawings provided by others. Accuracy cannot be assumed. It is the contractors responsibility to verify out site dimension checks and produce production drawings. Details will be subject to approval of production drawings and site layout.

This drawing is to be read in conjunction with all other architects drawings, specifications and all other consultants' information.

proprietary systems shown on this drawing are to be installed exactly in accordance with the manufacturers / suppliers recommended details.

any discrepancies between information shown on this drawing and any other contract information manufacturers / suppliers recommendations is to be brought to the attention of the designer.



This drawing is the property of
LOCK1: design, copyright is
reserved by them and the drawing
is loaned on condition that it is not
reproduced either wholly or in part
without the consent of
LOCK1: DESIGN Ltd

© 2004 by BLOCK DESIGN, Inc.

PROPOSED GA

SCALE

1:50

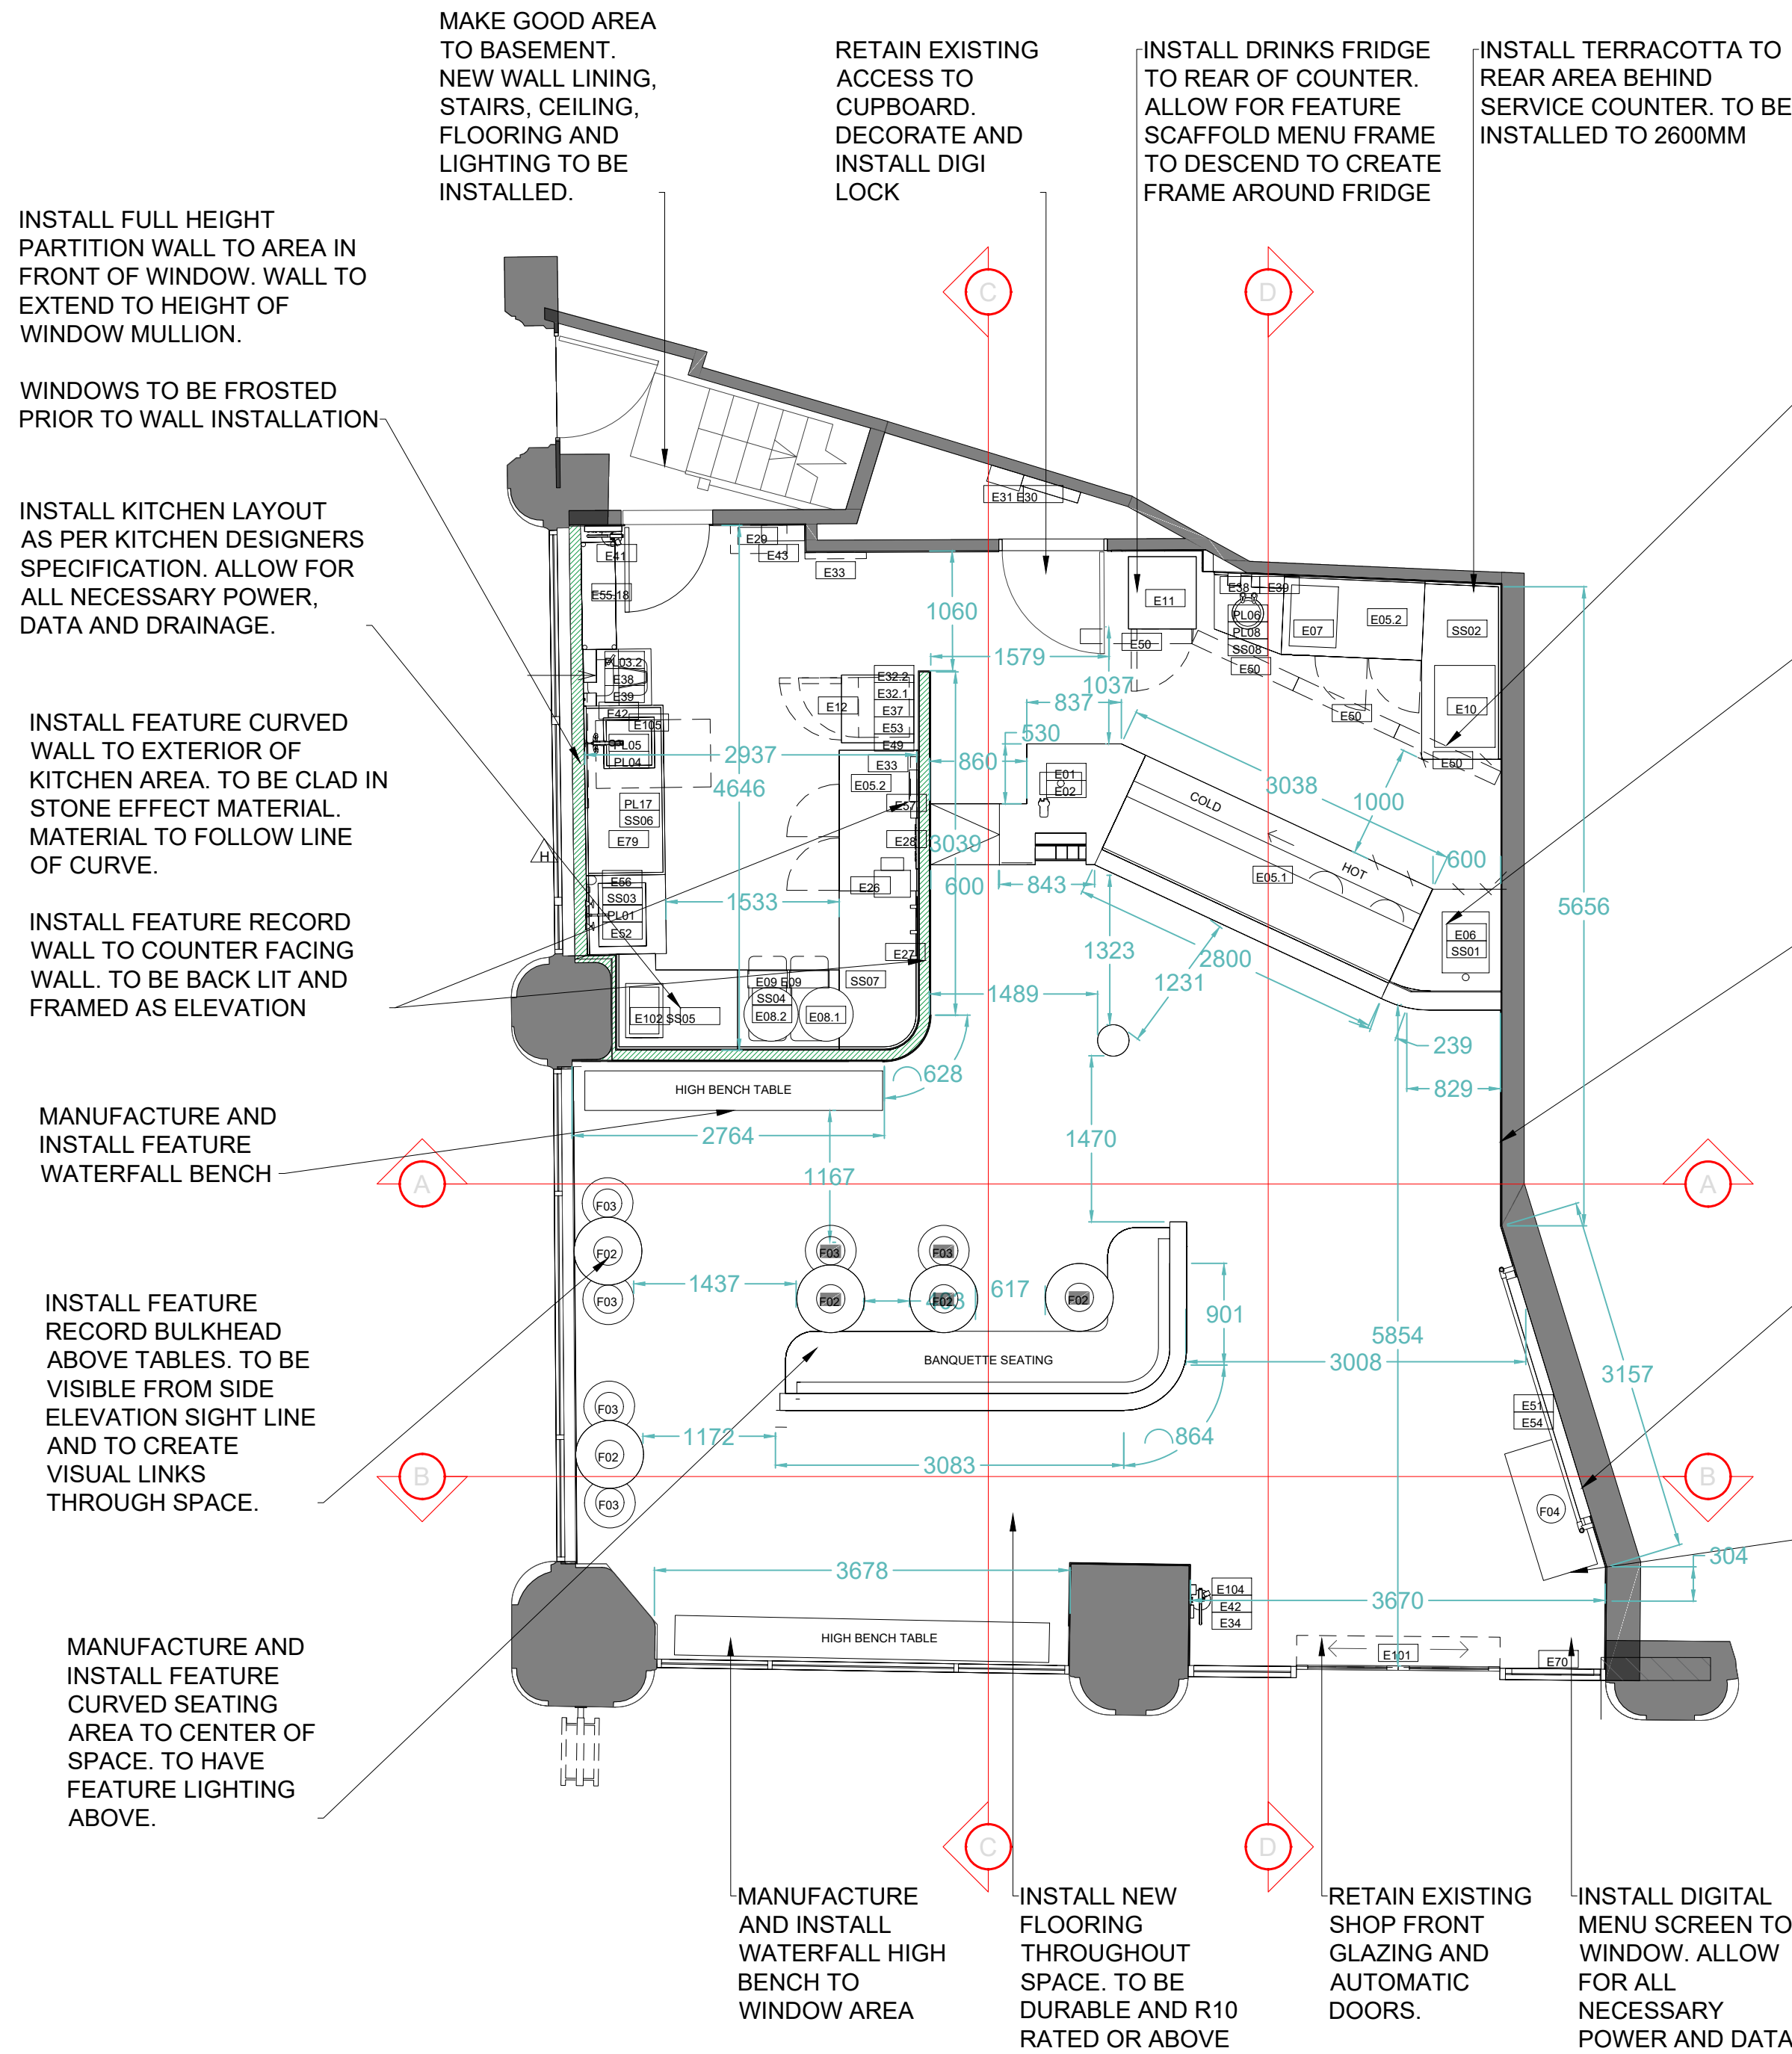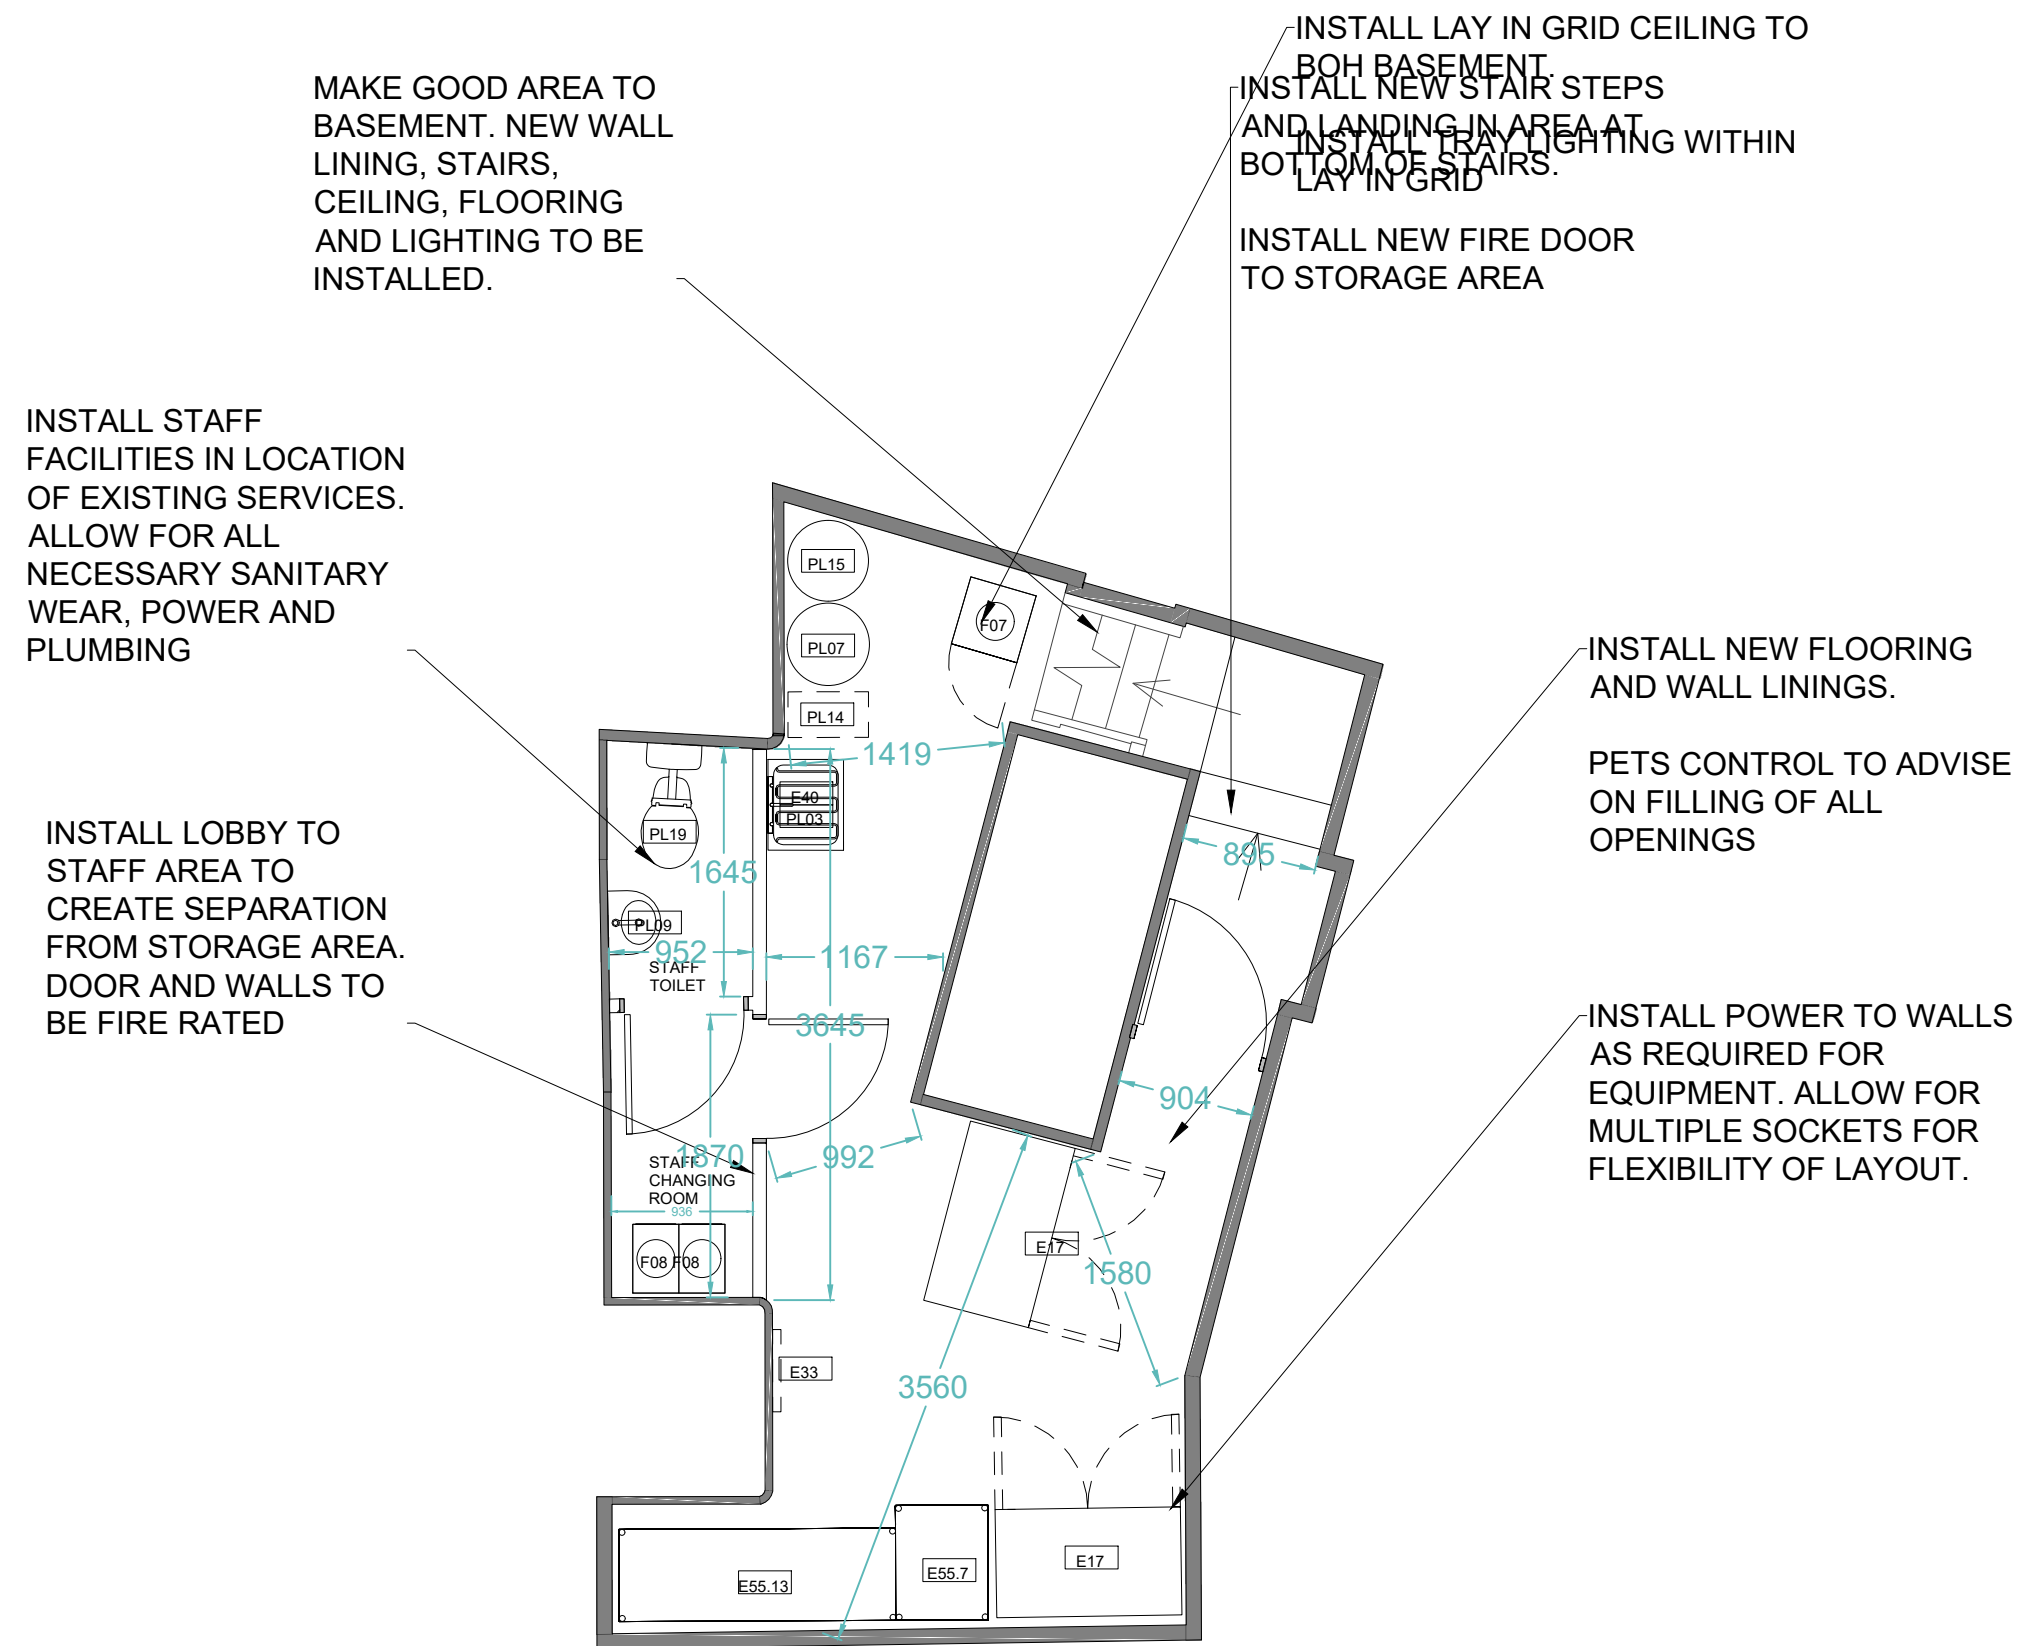

NOTE:

SEE WALL ELEVATIONS FOR ADDITIONAL INFORMATION.

ALLOW FOR UNIBONDING/REPAIR TO EXISTING WALLS WHERE NECESSARY INCLUDING PATCHING HOLES ETC....

WHERE EXISTING WALL/SCREENS HAVE BEEN REMOVED ALLOW FOR REPAIRS, UNIBONDING, PLASTER AND SKIMCOAT AS NECESSARY TO FORM SMOOTH FINISHES BETWEEN.

ALL EXISTING JOINERY TO BE STRIPPED OUT AND REPLACED WHERE STATED: NEW DOORS, DOOR FRAMES, SKIRTING'S AND DADO RAILS. NOTE:

SEE WALL ELEVATIONS FOR ADDITIONAL INFORMATION.

ALL FINISHED ARE COMMERCIAL GRADE SPECIFICATION. ALL WALL FINISHES TO BE SUPPORTED STRUCTURALLY IF REQUIRED

ALL WOODEN FINISHES TO MEET BUILDING REGULATIONS AND TO BE FIRE RATED IN ACCORDANCE WITH FIRE STRATEGY

NOTE: DIMENSION CHECK REQUIRED BY ALL TRADES. REPORT ANY DISCREPANCIES TO DESIGNER BEFORE PRODUCTION OF ANY ELEMENTS

WALL LEGEND	
	EXISTING WALLS
	STANDARD STUD WALL: KNAUF 70X55MM GALVANIZED C SECTION STUD WORK FACED WITH 12.5MM WALL BOARD, ALLOW FOR NECESSARY HEAD, BASE & NOGGING CHANNELS. ALLOW FOR ANY GROUNDS REQUIRED. TO BE TAPED AND JOINTED READY FOR DECORATION.
	60MIN FR STUD WALL: 75MM METAL STUDDED WALL WITH 2NO. LAYERS OF 12.5MM PLASTERBOARD TO BOTH SIDES OF WALL. TAPED & JOINTED.
	STUD WALL FORMED USED GYPFRAME PROFILES - REFER TO DETAIL NO.13 FOR MORE DETAIL.
	TOP HATTED WALL SECTION: 25MM TOP HAT TO BE FIXED TO EXISTING WALL ALLOWING SINGLE LAYER OF 12.5MM PLASTERBOARD TO BE FITTED TO THIS.

BUILDERS WORKS

SCALE 1:50

BLOCK 1
DESIGN

ZAMBRERO

59 CROSS ST
MANCHESTER
M2 4JW



Client:

ZAMBRERO

Project:

CROSS STREET

Title:

PROPOSED BUILDERS WORKS

Drawing No:

101.01

Job No:

0195

Scale:

1:50 @A1

Drawn:

LK

Reviewed:

JM

Revision:

R3 A

Date:

20.03.24

All drawings have been prepared from a digital survey or existing drawings provided by others. accuracy cannot be assumed. It is the contractors responsibility to carry out site dimension checks and produce production drawings. Details will be subject to approval of production drawings and site strip out.



This drawing is to be read in conjunction with all other architects drawings, specifications and all other consultants' information.

All proprietary systems shown on this drawing are to be installed strictly in accordance with the manufacturers / suppliers recommended details.

Any discrepancies between information shown on this drawing and any other contract information or manufacturers / suppliers recommendations is to be brought to the attention of the designer.

This drawing is the property of block1: design. copyright is reserved by them and the drawing issued on condition that it is not copied either wholly or in part without the consent of BLOCK1: DESIGN ltd

Copyright reserved by BLOCK1:DESIGN Ltd

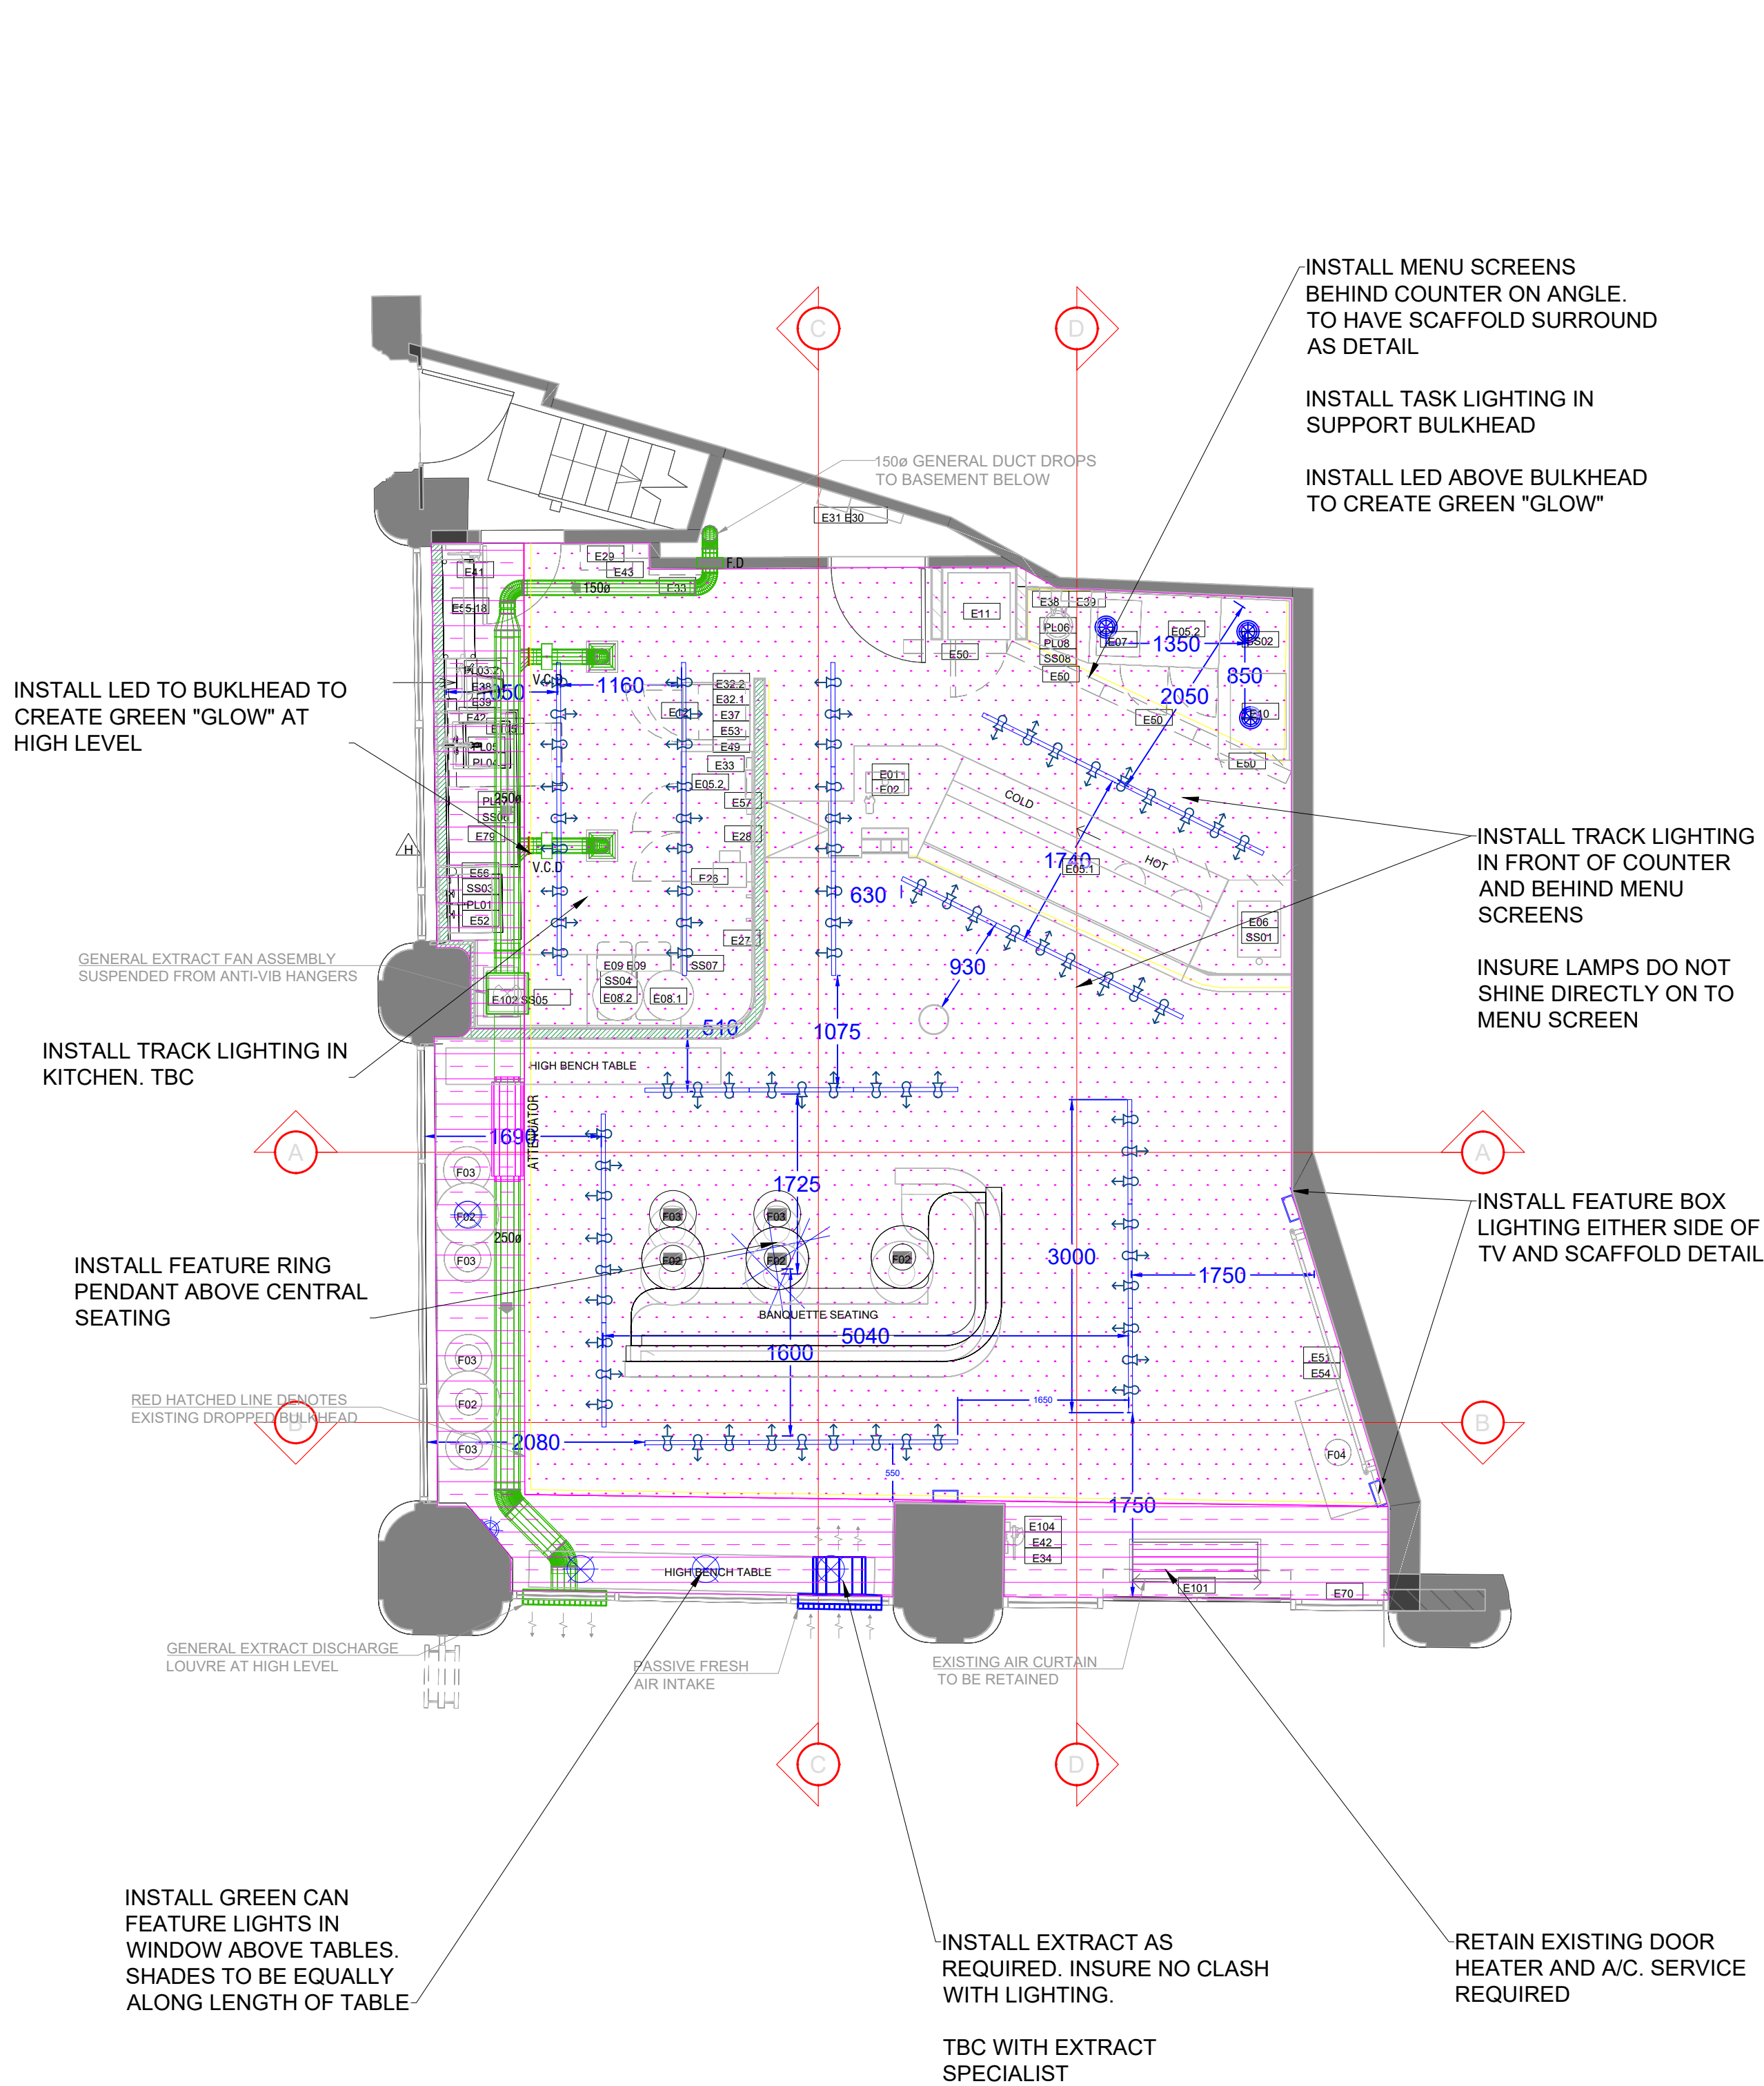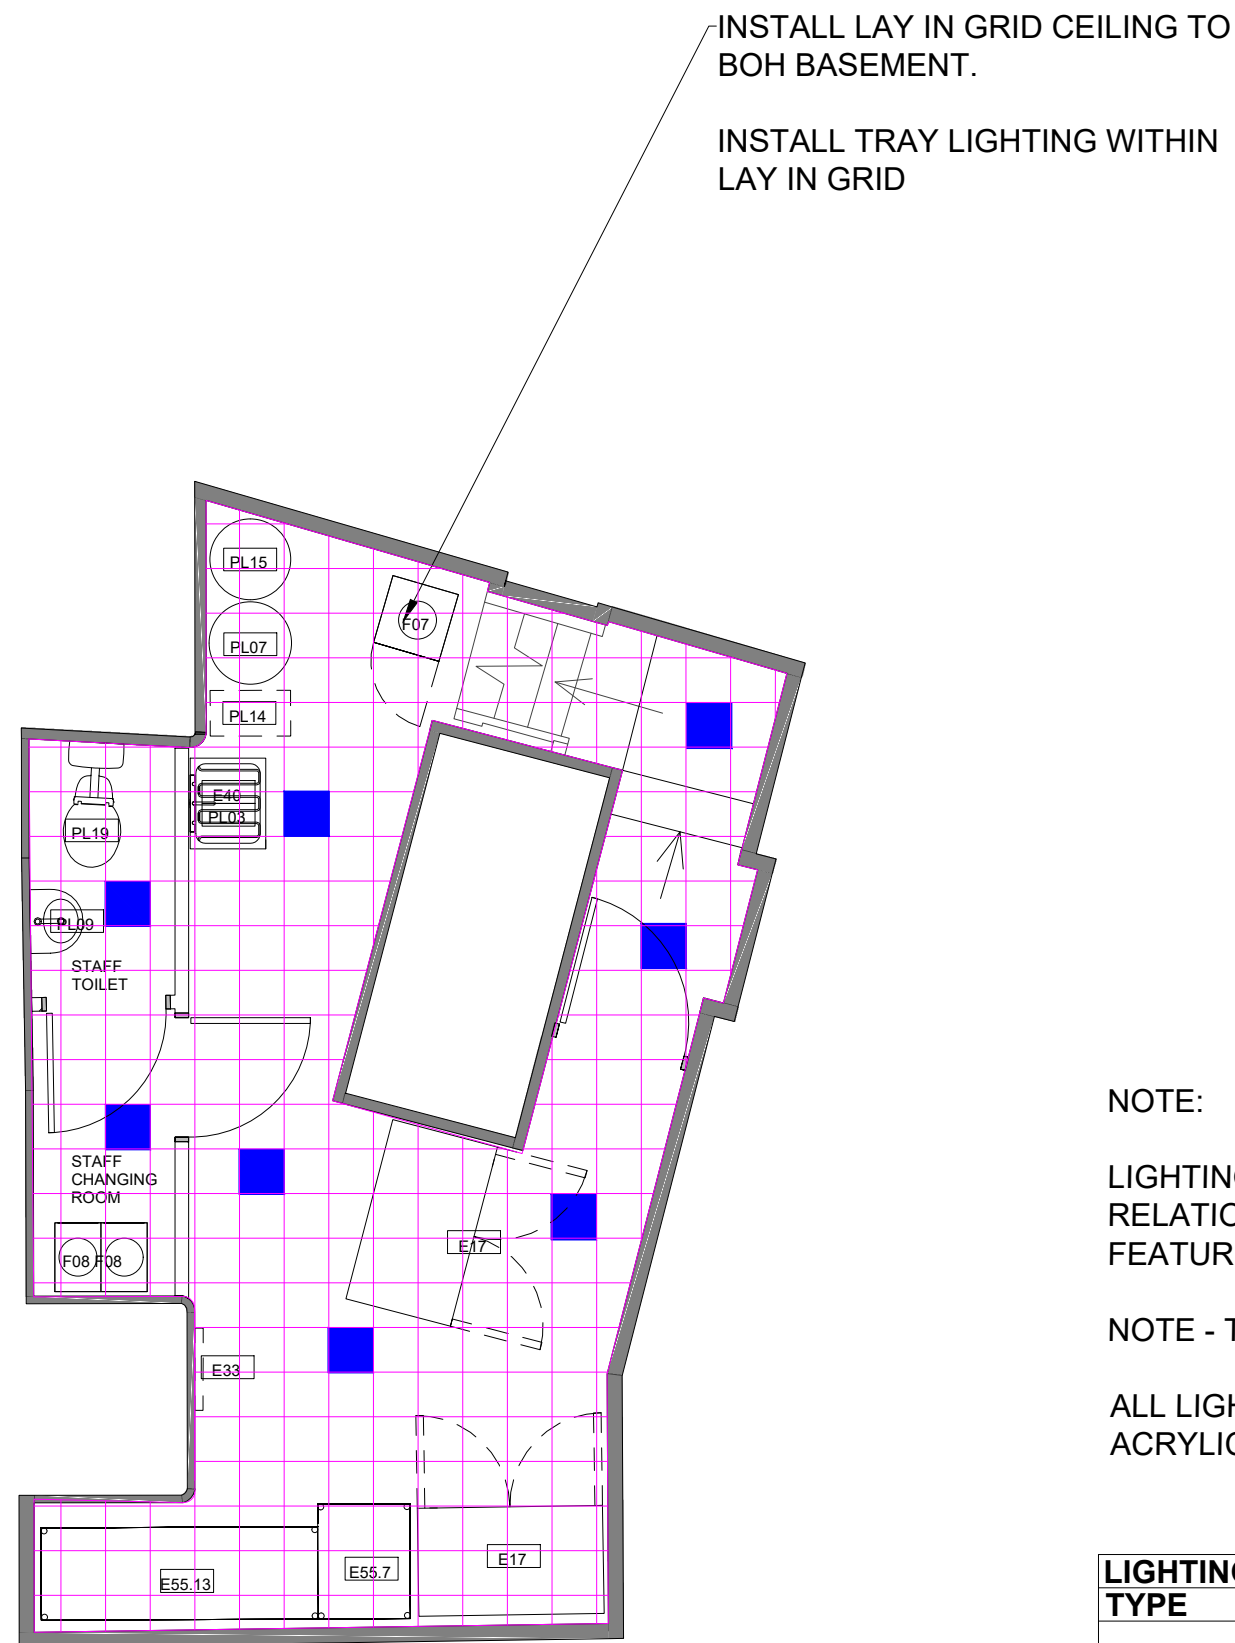

NOTE:

LIGHTING PLANS ARE INDICATIVE. PLEASE CONSULT DESIGNER IN RELATION TO PLACEMENT BEFORE INSTALLATION OF TRACK AND FEATURE PENDANTS.

NOTE - TO BE INSTALLED IN CONJUNCTION WITH HVAC TO AVOID CLASH

ALL LIGHTING TO BE WARM WHITE AND DIMMIBLE. ALL LED TO BE IN ACRYLIC DIFFUSER TO AVOID VISIBLE DOTS

LIGHTING KEY		
TYPE	DESCRIPTION	QUANTITY
L1	SERVERY DOWN LIGHTER - 12W 12W LED DOWNLIGHT FITTING FROSTED, 120 DEGREE BEAM ANGLE - WHITE FINISH 3200-4200K, DIA 90mm WARM WHITE	N/A
L2	BULKHEAD DOWNLIGHT - 10W 10W LED DOWNLIGHT, WHITE, 3000K. DIA 110mm x 42mm WARM WHITE	3
L3	RESTAURANT DOWNLIGHT - 7W 7W LED DOWNLIGHT, WHITE, 3200 - 6000K. DIA 90MM, 120 DEGREE BEAM ANGLE. WARM WHITE	N/A
L4	TRACK LIGHTING HEAD - BLACK 8W BLACK CYLINDER HEAD 5 WATT, WARM WHITE - DIMMABLE	AS INDICATED
L5	TRACK LIGHTING TRACK - BLACK 8W 1M BLACK 3 CIRCUIT TRACK	AS INDICATED
L6	CEILING MOUNTED LIGHT - 26 WATT FLUORESCENT ECO-GL9709/12 LED/BT-40W-TC-Z LED BATTEN - BOH ORB WALL LIGHT - 13W	TBC WITH LIGHTING
L7	ARTEMIDE DIOSCURI WALL LAMP 250mm DIA THE ACID-ETCHED BLOWN GLASS ENSURES UNIFORM DIFFUSION OF LIGHT. 250mm, 350mm AND 420mm VERSIONS ARE SUITABLE FOR OUTDOOR USE.	N/A
L8	GRETA LED STRIPLIGHT - 9W LED SMALED SMART STRIPLIGHT KIT-IP65 5M RGB LED STRIPLIGHT WITH REMOTE CONTROLLER. QUANTITY TBC ON SITE	AS INDICATED
L10	MOLTO LUCE VALO PDI HANGING LIGHT 4000 K 114.6 CM COOL WHITE - ON SEPERATE SWITCH	5
L11	FEATURE BOX WALL LIGHT. MERA LED WALL LIGHT, WIDTH 120 CM, ALUMINIUM, 3.000K HEIGHT: 4.5 CM WIDTH: 120 CM DEPTH: 8 CM	2

NOTE - ALL LIGHTING TBC WITH CLIENT AND SUPPLIERS . ALL LIGHTS TO BE ON DIMMER SWITCH. KITCHEN AND FEATURE LIGHTS TO BE ON SEPERATE SWITCHES.

PLEASE REFER TO M&E CONTRACTORS DRAWINGS FOR HVAC & ELECTRICAL LIGHTING LAYOUT

CEILING FINISHES TO BE READ IN CONJUNCTION WITH FIRE SAFETY, LIGHTING CCTV, HVAC AND STRUCTURAL ENGINEERS.

CEILING FINISHES KEY		
TYPE		DESCRIPTION
C1		MAIN CEILING BULKHEAD CEILING TO BE DECORATED IN "HUNTER DUNN" ABOVE 2600MM FINISHES LINE. ALLOW FOR 2 X COATS
C2		ABOVE BULKHEAD CEILING TO BE DECORATED IN "HUNTER DUNN" ABOVE 2600MM FINISHES LINE. ALLOW FOR 2 X COATS
		BASEMENT CEILING LAY IN GRID. SOME SERVICES TO BE RUN ABOVE DROP DOWN PLASTER BOARD CEILING. TO BE FIRE PROTECTED. TAPE AND FILL EDGES.

NOTE - ALL CEILING HEIGHTS PRESUMED. EXACT HEIGHTS TBC ONSITE

RCP
SCALE 1:50

BLOCK 1
DESIGN

ZAMBRERO

59 CROSS ST
MANCHESTER
M2 4JW



Client:
ZAMBRERO

Project:
CROSS STREET

Title:
PROPOSED RCP

Drawing No:
101.02

Job No:
0195

Scale:
1:50 @A1

Drawn:
JM

Reviewed:
JM

Revision:
R3 A

Date:
20.03.24

All drawings have been prepared from a digital survey or existing drawings provided by others. accuracy cannot be assumed. It is the contractors responsibility to carry out site dimension checks and produce production drawings. Details will be subject to approval of production drawings and site strip out.


This drawing is to be read in conjunction with all other architects drawings, specifications and all other consultants' information.


All proprietary systems shown on this drawing are to be installed strictly in accordance with the manufacturers / suppliers recommended details.

Any discrepancies between information shown on this drawing and any other contract information or manufacturers / suppliers recommendations is to be brought to the attention of the designer.

This drawing is the property of block1: design. copyright is reserved by them and the drawing issued on condition that it is not copied either wholly or in part without the consent of BLOCK1: DESIGN ltd



copyright reserved by BLOCK1:DESIGN ltd

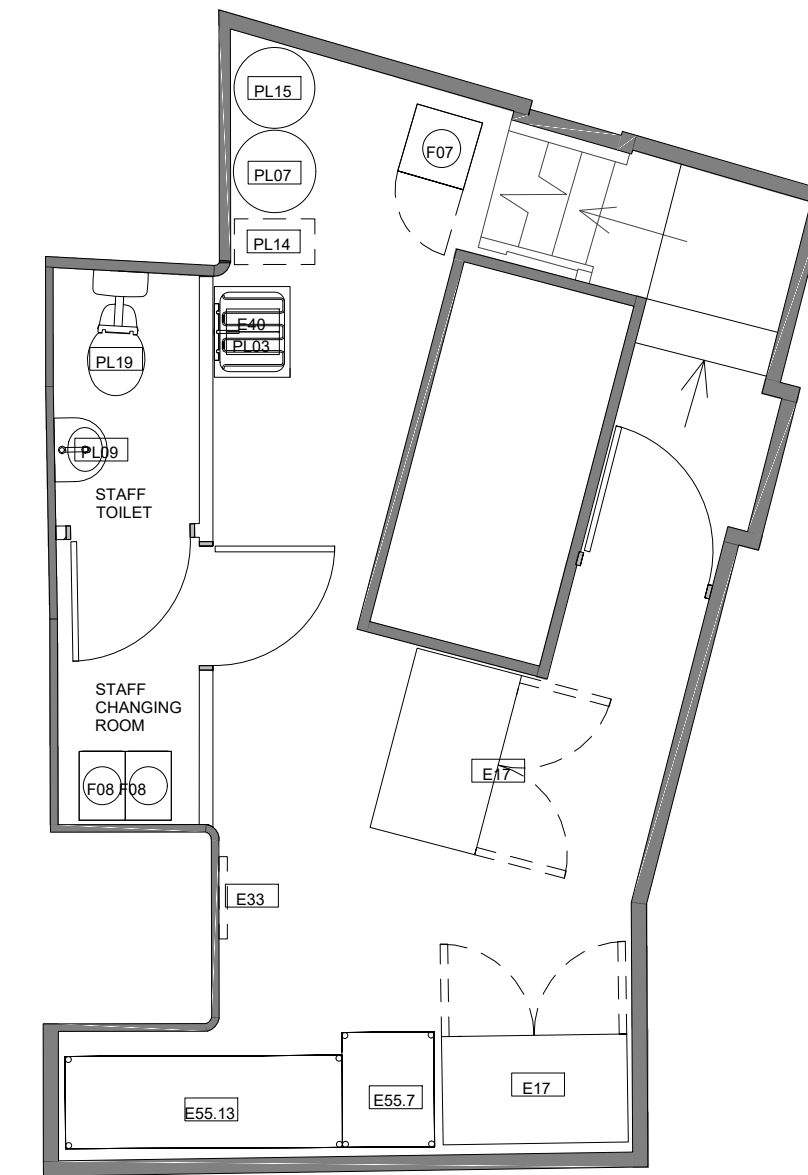

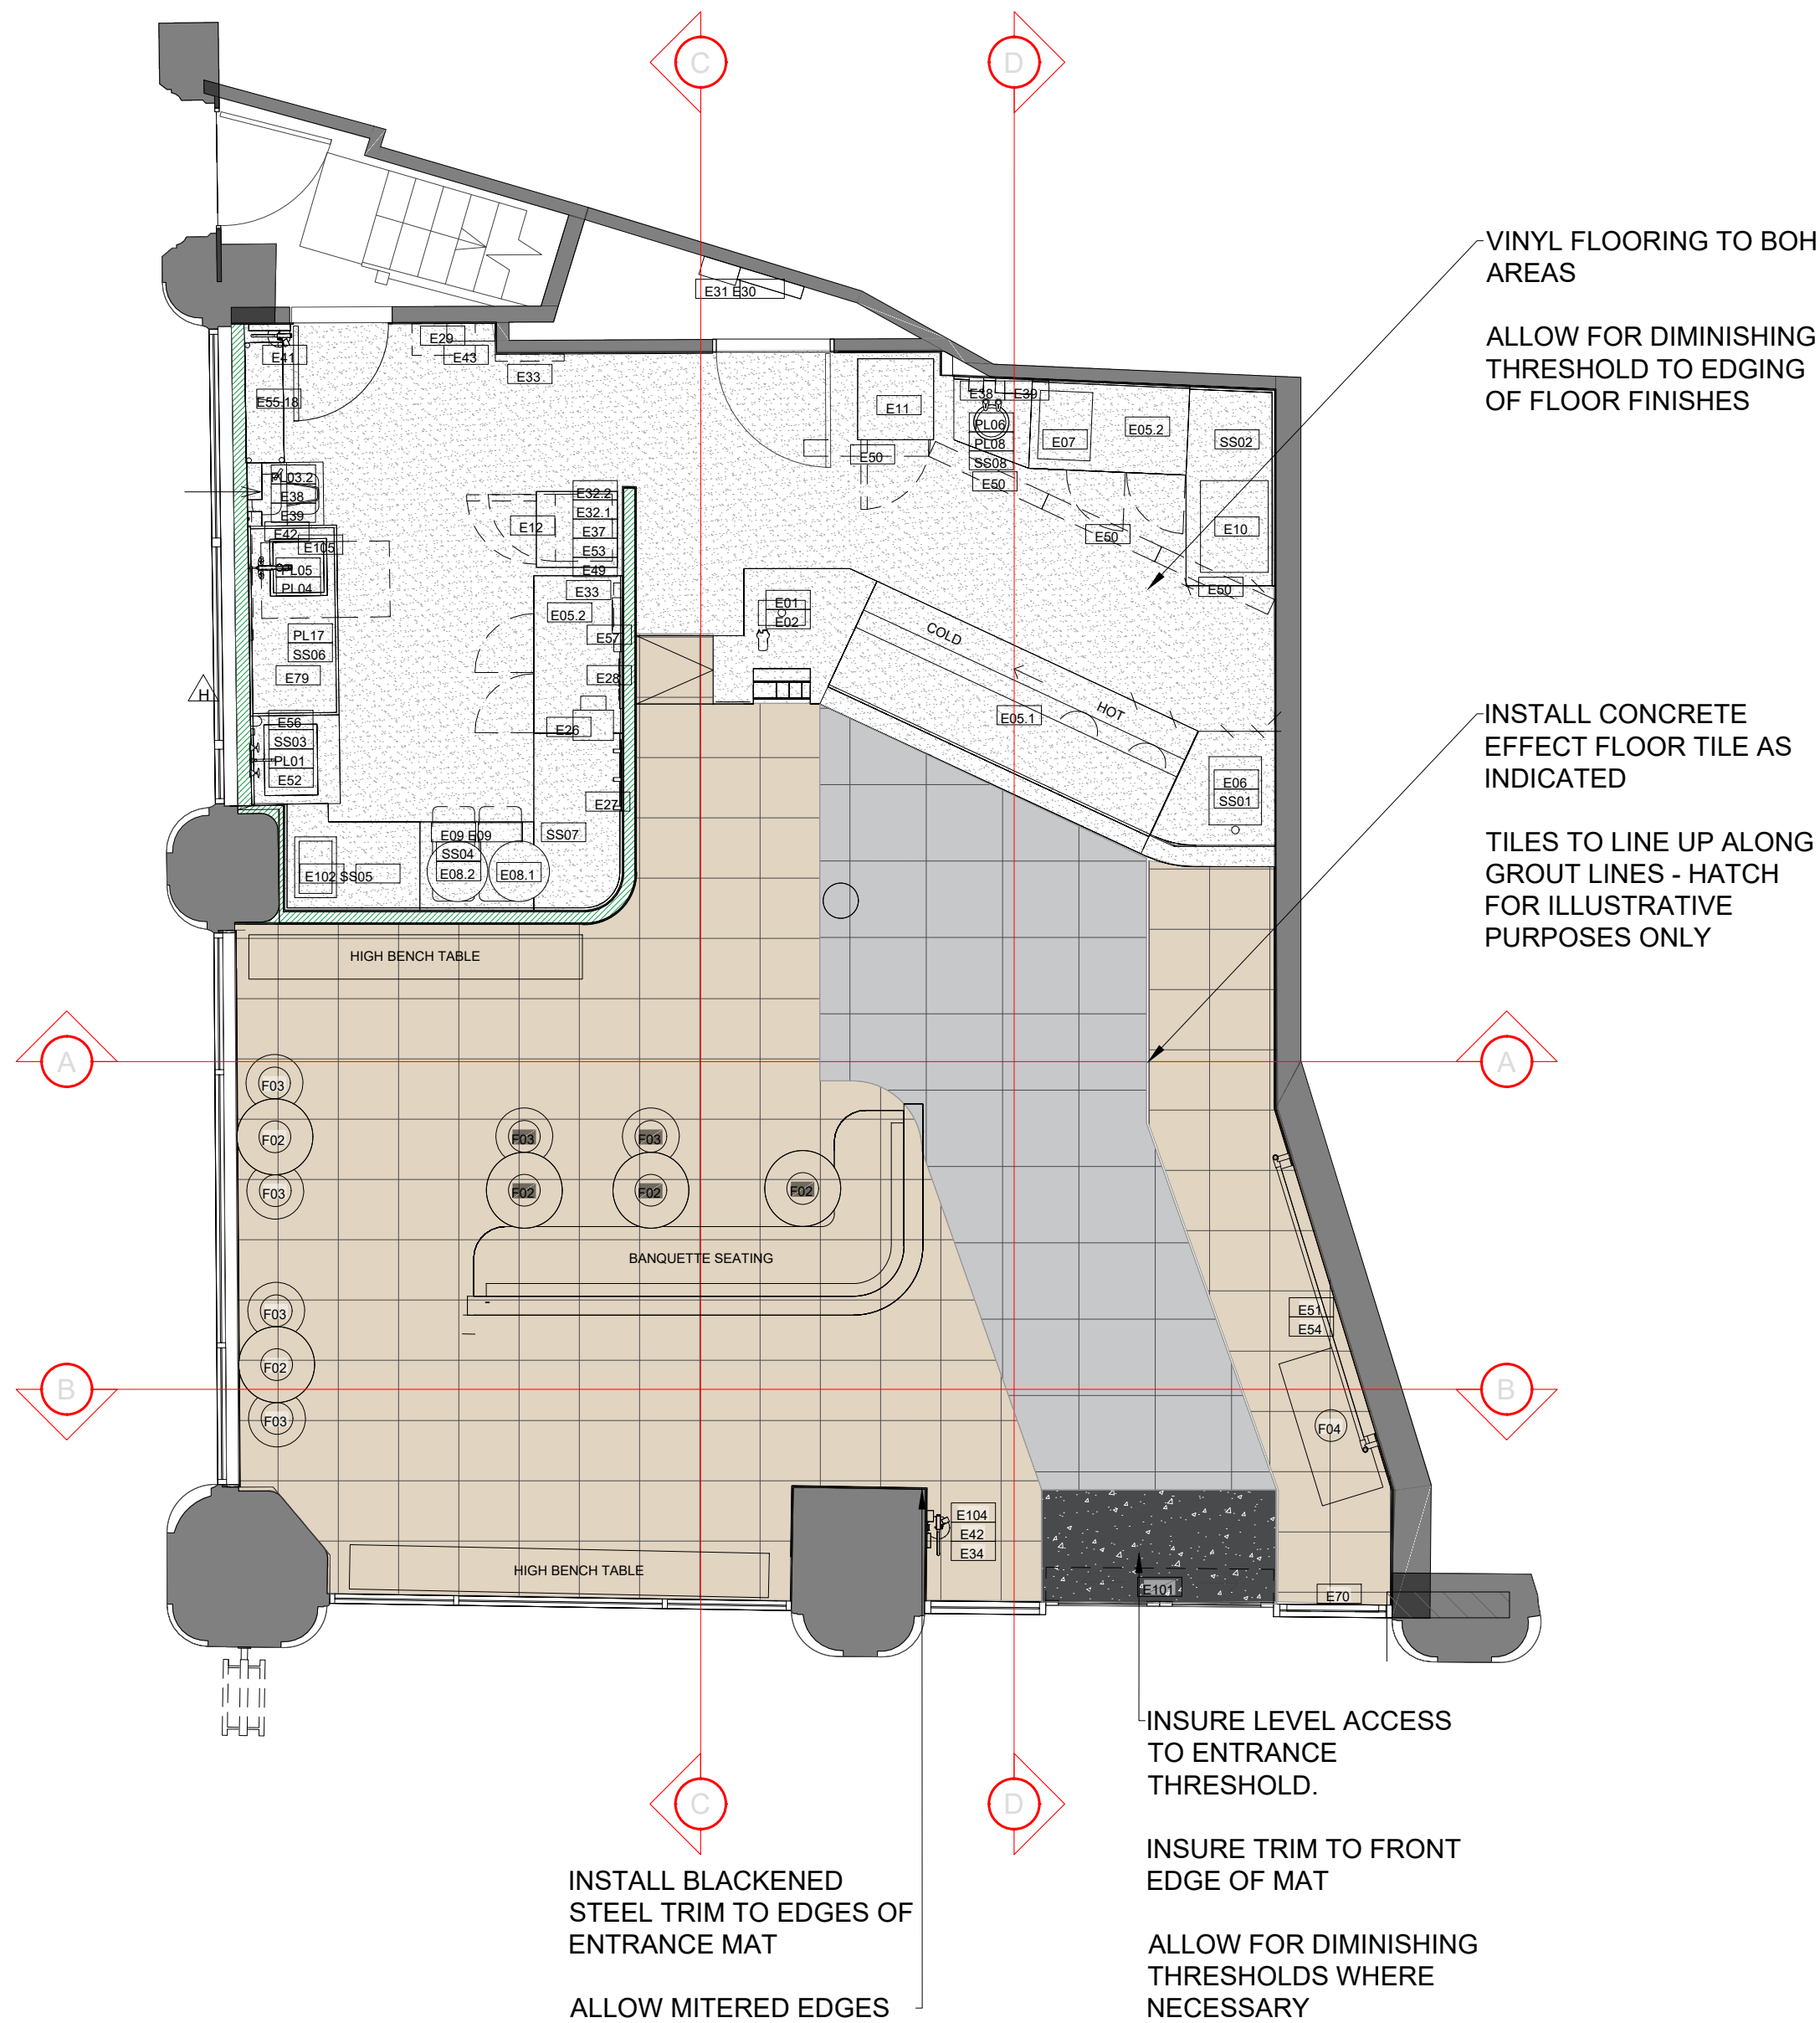


FLOOR FINISHES

SCALE 1:50

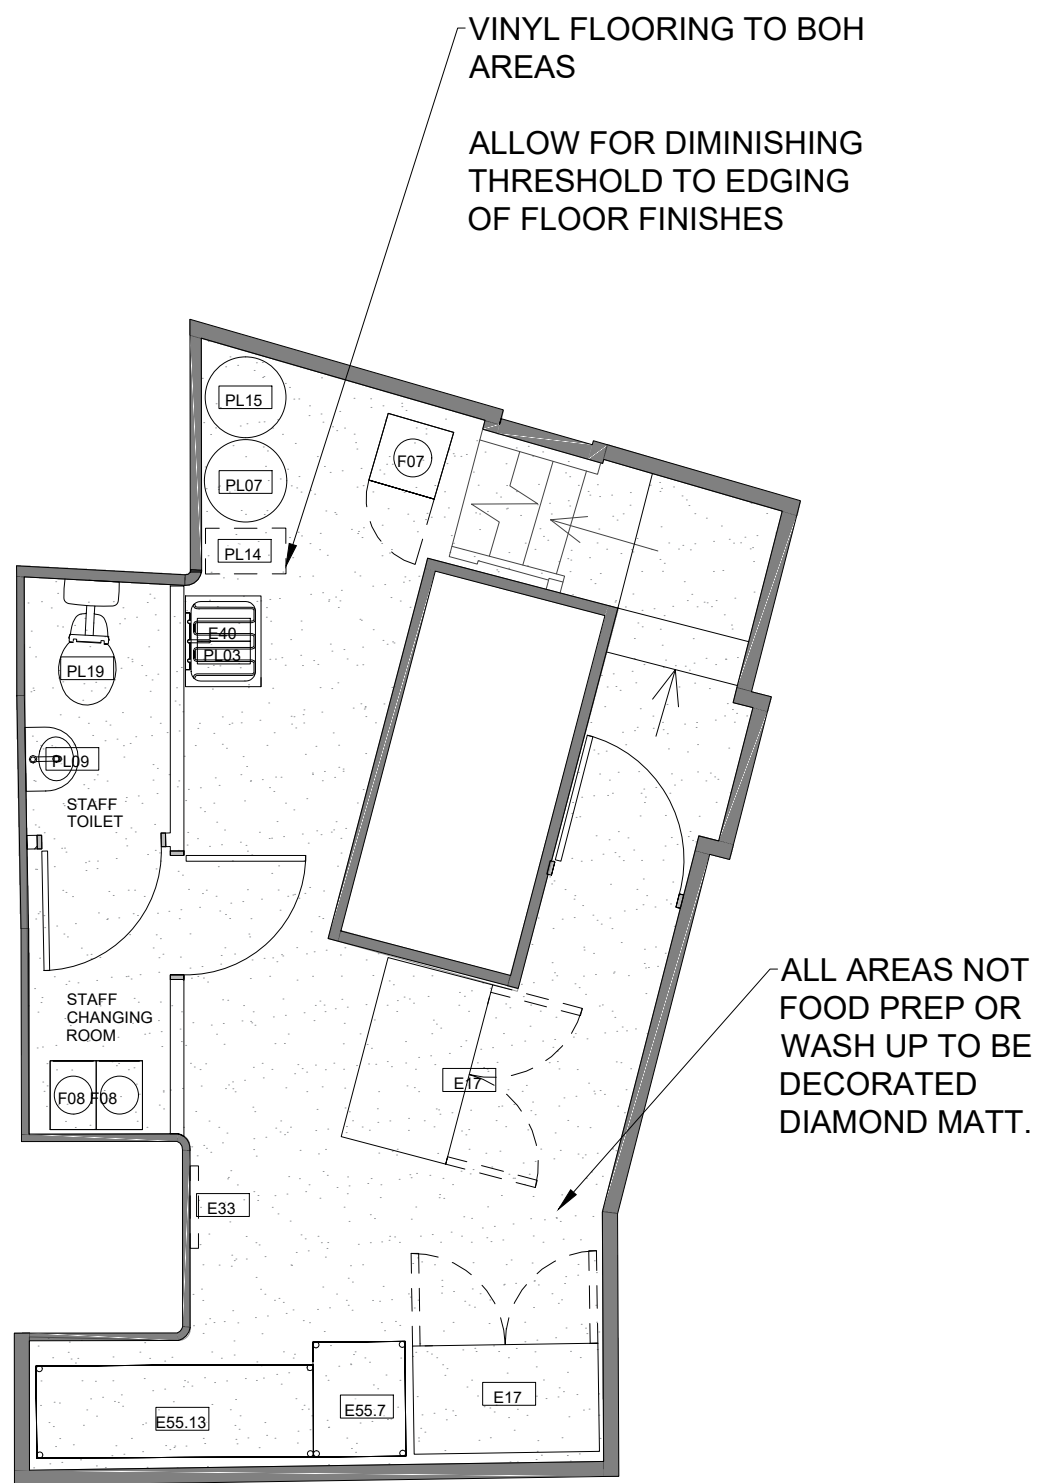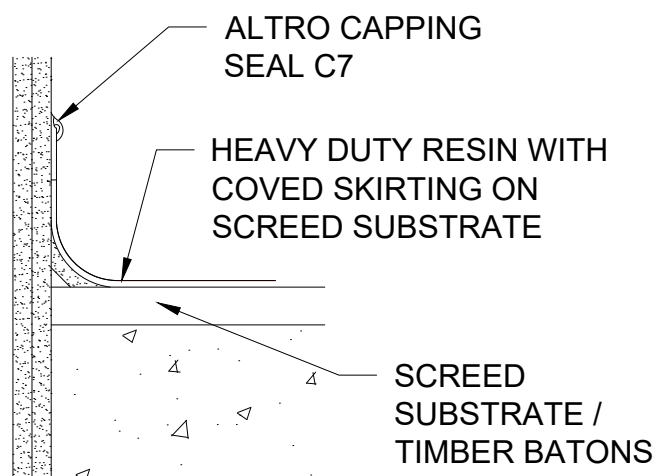

SKIRTING DETAIL BOH

SECTION 1:10

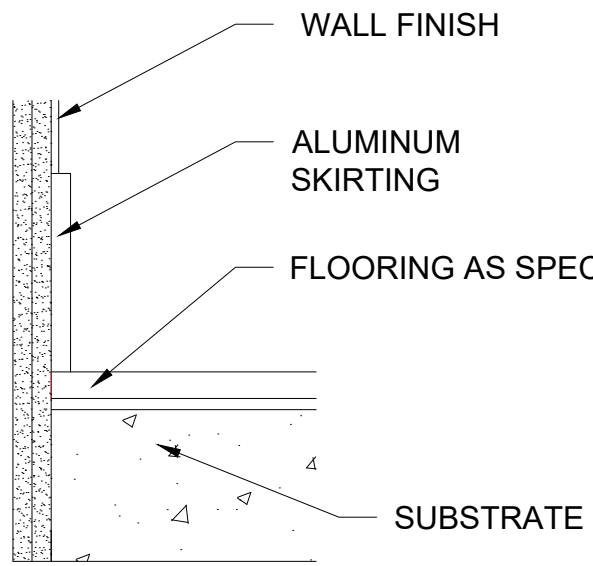

SKIRTING DETAIL FOH

SECTION 1:10

NOTE:

SUBSTRATE TO FORM BASE FOR FLOOR FINISHES. INSURE THICKNESS OF SUBSTRATE IS SUFFICIENT AND STABLE TO INSURE NO MOVEMENT IN FINISHED FLOOR LAYER. ENSURE ALL FLOORS ARE LEVEL AND NO VARIATIONS IN HEIGHTS OR LEVELS

INSURE WEIGHT COMPLIED WITH LANDLORD GUIDELINES

ALL FLOOR FINISHES TO COMPLY WITH ACCESSIBILITY GUIDELINES

ALL FLOOR FINISHES TO COMPLY WITH R10 ANTI SLIP RESISTANCE. TO BE SIGNED OFF BY BUILDING CONTROL. ALL RELEVANT CERTIFICATES TO BE FOUND IN SPECIFICATIONS DOCUMENT

ALL FINISHED ARE COMMERCIAL GRADE SPECIFICATION

FLOOR FINISHES KEY	
TYPE	DESCRIPTION
FL03	BOH VINYL FLOOR: INSTALL NEW VINYL FLOORING TO ALL BOH AREAS. INSURE ALL SEALS AND EDGING IS WATER TIGHT. ALLOW FOR COVED SKIRTING
FL05	ENTRANCE MAT: ZAMBRERO 'HELLO' ENTRANCE MAT BLACK COIR ENTRANCE MATT TO UNIT. BLACKENED STEEL ANGLED TRIMS TO MAT AND FLOOR. TO BE FLUSH WITH FLOOR FINISH AND THRESHOLD
FL06	CONCRETE FLOOR TILE SIZE: 800X800MM TILE NAME: DUNSEN GREY SKU:439385 REF: FINISH: R10 SUPPLIER: TILE MOUNTAIN GROUT LINE 3MM, MAPEI GROUT COLOUR 110 MANHATTAN 2000
FL07	TRACERTINE FLOOR TILE SIZE: 800X800mm TILE NAME: TRAVERTINE FLOORING SKU: CR0010 REF: FINISH: R10 SUPPLIER: TERRAZZO-TILES GROUT LINE 3MM, MAPEI GROUT COLOUR 110 MANHATTAN 2000

ALL FLOOR EDGE AND JUNCTION TRIMS TO BE BLACKENED STEEL

ALL MATERIALS TO COMPLY WITH FIRE SAFTEY REGULATIONS. ALL PRODUCTS TO BE APPLIED AS PER MANUFACTURERS SPECIFICATION.



Client:
ZAMBRERO

Project:
CROSS STREET

Title: PROPOSED FLOOR FINISHES

Drawing No: 101.04
Job No: 0195

Scale: 1:50 @A1

Drawn: LK
Reviewed: JM

Revision: R3 A

Date: 20.03.24

All drawings have been prepared from a digital survey or existing drawings provided by others. accuracy cannot be assumed. It is the contractors responsibility to carry out site dimension checks and produce production drawings. Details will be subject to approval of production drawings and site strip out.

This drawing is to be read in conjunction with all other architects drawings, specifications and all other consultants' information.

All proprietary systems shown on this drawing are to be installed strictly in accordance with the manufacturers / suppliers recommended details.

Any discrepancies between information shown on this drawing and any other contract information or manufacturers / suppliers recommendations is to be brought to the attention of the designer.

This drawing is the property of block1: design. copyright is reserved by them and the drawing issued on condition that it is not copied either wholly or in part without the consent of BLOCK1: DESIGN ltd

W06 HYGIENE CLADDING TO AREAS BEHIND FOOD PREP AND WASH UP.

TO HAVE ALL RELEVANT SEALS AND JOINTS.

W10 TO FULL HEIGHT OF KITCHEN PARTITION WALL. TO HAVE VISIBLE JOINTS TO CREATE BRICK FORMATION. ALLOW FOR ALL SEALS AND BLACKENED STEEL TRIMS TO AREAS WHERE FINISH MEETS FLOORING AND DOOR OPENING

P03 TO COLUMNS AND BELOW WINDOW SILLS

P05 ABOVE AT 2600MM

P04 TO VISIBLE DOORS. ALLOW FOR GLOSS TO WOOD WORK

P05 ABOVE 2600MM IN ENTIRE SCHEME UNLESS OTHERWISE STATED. TO BE W05 ON CEILING ALSO


W09 ABOVE 900MM TO 2600MM

HORIZONTAL GRID PATTERN

ALLOW FOR CAPPING TRIM. TRIM THE BE BLACKENED STEEL

P03 ABOVE 900MM TO 2600MM ON COUNTER WALL

W08 AND P04 TO 900MM TO BE IN LINE WITH COUNTER. ALLOW FOR 50MM BOX SECTION DADO DECORATED IN W04

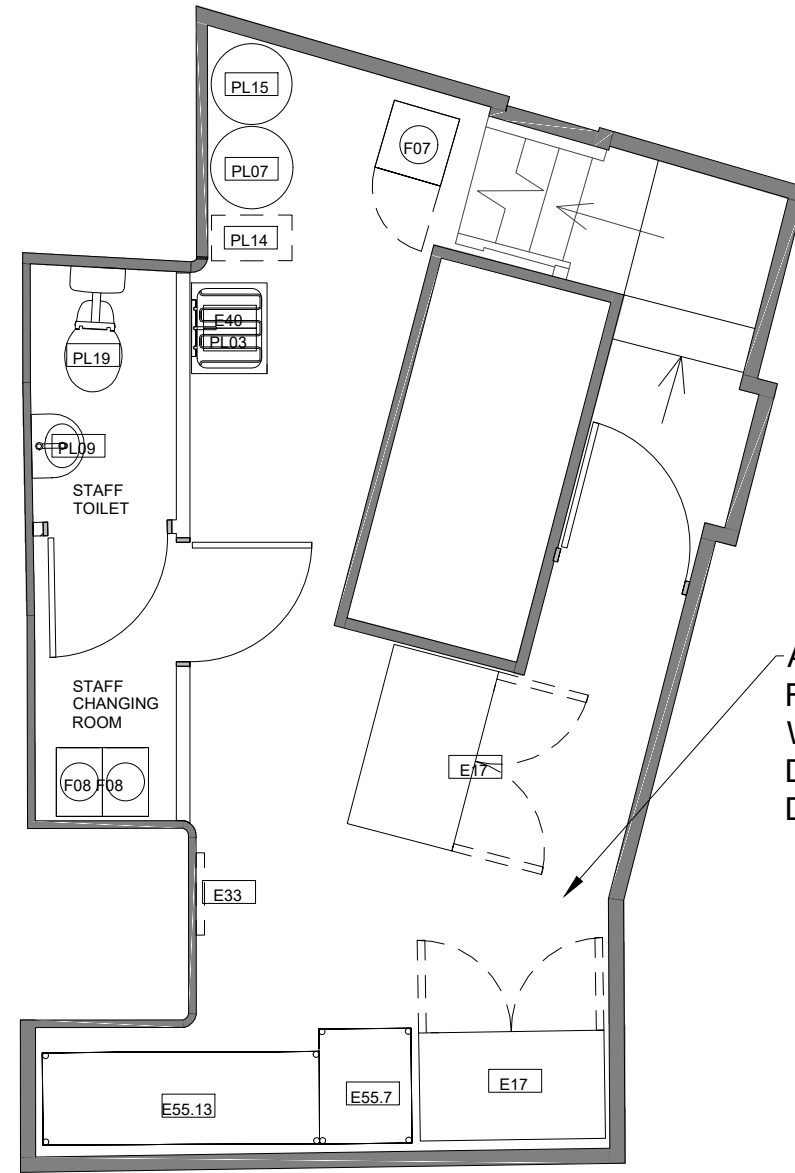

NOTE:

SEE WALL ELEVATIONS FOR ADDITIONAL INFORMATION.

ALL PAINTS TO BE WATER BASED. ALL SKIRTING TO BE PROVIDED WHERE REQUIRED

ALL FINISHED ARE COMMERCIAL GRADE SPECIFICATION. ALL WALL FINISHES TO BE SUPPORTED STRUCTURALLY IF REQUIRED

ALL WOODEN FINISHES TO MEET BUILDING REGULATIONS AND TO BE FIRE RATED IN ACCORDANCE WITH FIRE STRATEGY

NOTE: ONSTE DIMENSION CHECK REQUIRED BY ALL TRADES. REPORT ANY DISCREPANCIES TO DESIGNER BEFORE PRODUCTION OF ANY ELEMENTS

WALL FINISHES KEY		DESCRIPTION
TYPE		
P01		DULUX "ALMOST BLACK"
		DULUX PAINT MIXING EASYCARE WASHABLE&TOUGH MATT ON INTERIOR WALLS AND CEILINGS,
		DULUX PAINT MIXING EGGSHELL ON EXTERNAL WALLS
P02		DULUX "PEBBLE SHORE" TO MATCH PANTONE 7527C
		DULUX EASYCARE WASHABLE & TOUGH MATT ON INTERIOR WALLS AND CEILINGS,
P03		DULUX PAINT MIXING WEATHERSHIELD SMOOTH MASONRY PAINT ON EXTERNAL WALLS
		LICK - GREEN 01 MATT PAINT
P04		LIGHT GREEN LIME WASH - DILUTE PAINT AND APPLY LIME WASH TO WALL
		DULUX - COLOUR MATCH TO CARDERA GOLD
P05		LIGHT BEIGE WIPEABLE PAINT WITH COOL BLACK AND WARM YELLOW UNDERTONES.
		SUITABLE TO BE USED ON ALL TYPE OF SURFACES: WOOD (DOORS, FURNITURE, TRIM), PREVIOUSLY PAINTED WALLS, WALLPAPERED WALLS, CEILINGS, METAL, BRICK AND MORTAR.
P06		PAINT AND PAPER LIBRARY - "HUNTER DUNN"
		DEEP GREEN
P07		DULUX PAINT MIXING EASYCARE WASHABLE&TOUGH MATT ON INTERIOR WALLS AND CEILINGS, DULUX PAINT MIXING WEATHERSHIELD QUICK DRY EXTERIOR PAINT ON EXTERNAL WALLS.
W01		GRAPHIC WALLPAPER
W02		WIPEABLE WALL PAPER TO MATCH P05, REFER TO GRAPHIC SCHEDULE FOR GRAPHIC DETAIL
W03		SIZE: 75x230x9.5mm TILE NAME: VERMONT GREEN MALAQUITE TILE REF: FINISH: GLOSS
W04		SUPPLIER: ONLINE TILE SHOP GROUT LINE 3MM, MAPEI GROUT COLOUR 110 MANHATTAN 2000
W05		WALL TO BE ALTRO WHITE ROCKED. ENSURE ALL SEAMS ARE SEALED. TO BE FULL HEIGHT AND TO BE FIXED WITH ADHESIVE MAPEI WATER PROOF FIX
W06		Supplier: CONTRACTOR CONTACT: ALTRO EQUIVALENT HYGINE CLADDING IS ACCEPTABLE AS LONG SAID MATERIAL IS COMPLIANT WITH BRITISH PUBLIC HEALTH STANDARDS
W07		TILE : CALDARA GOLD REF: FINISH: NATURAL STONE
W08		SUPPLIER: LITE STONE 1220x610mm, 2-4mm CALDERA VENEER SHEET, WITH NATURAL STONE FACE MANUFACTURED WITH A FIBRE-GLASS AND RESIN BACKING TO MAKE IT FLEXIBLE LIGHT WEIGHT AND EASY TO INSTALL. WEIGHT 1.5-2 KG/M2
W09		SIZE: 180 X 360mm TILE NAME: CASA COTTO LIGHT REF: FINISH: GLOSS SUPPLIER: BAKED TILE CO TO BE LAID IN GRID FORMATION AS ELEVATION GROUT LINE 3MM, MAPEI GROUT COLOUR 110 MANHATTAN 2000
W10		TILE : GREEN PEARL REF: FINISH: GLOSS SUPPLIER: LITE STONE 1220x610mm, 2-4mm GREEN PEARL VENEER SHEET, WITH NATURAL STONE FACE MANUFACTURED WITH A FIBRE-GLASS AND RESIN BACKING TO MAKE IT FLEXIBLE LIGHT WEIGHT AND EASY TO INSTALL. WEIGHT 1.5-2 KG/M2

ALL MATERIALS TO COMPLY WITH FIRE SAFTEY REGULATIONS. ALL PRODUCTS TO BE APPLIED AS PER MANUFACTURERS SPECIFICATION.

BLOCK1
DESIGN

ZAMBRERO

59 CROSS ST
MANCHESTER
M2 4JW



Client:
ZAMBRERO

Project:
CROSS STREET

Title: PROPOSED WALL FINISHES

Drawing No: 101.05 Job No: 0195

Scale: 1:50 @A1

Drawn: LK Reviewed: JM

Revision: R3 A

Date: 20.03.24

All drawings have been prepared from a digital survey or existing drawings provided by others. accuracy cannot be assumed. It is the contractors responsibility to carry out site dimension checks and produce production drawings. Details will be subject to approval of production drawings and site strip out.

This drawing is to be read in conjunction with all other architects drawings, specifications and all other consultants' information.

All proprietary systems shown on this drawing are to be installed strictly in accordance with the manufacturers / suppliers recommended details.

Any discrepancies between information shown on this drawing and any other contract information or manufacturers / suppliers recommendations is to be brought to the attention of the designer.

This drawing is the property of block1: design. copyright is reserved by them and the drawing issued on condition that it is not copied either wholly or in part without the consent of BLOCK1: DESIGN ltd

copyright reserved by BLOCK1:DESIGN ltd

WALL FINISHES

SCALE 1:50

ALL LIGHT SWITCHES TO BE POSITIONED BETWEEN 900MM
- 1100MM ABOVE FINISHED FLOOR LEVEL

SOCKET OUTLETS AND OUTLETS SHOULD BE POSITIONED
AT LEAST 400 MM ABOVE FLOOR LEVEL.

ALL OUTLETS AND CONTROLS SHOULD BE POSITIONED AT
LEAST 350 MM FROM ANY INTERNAL CORNER OR
PROJECTIONS.

POSITION OF
MUSIC VOLUME
AND LIGHTING
CONTROLS

EXISTING ELECTRICAL
CUPBOARD. INSURE ALL
POWER REQUIREMENTS
AS SUITABLE

INSTALL FEED FOR
DIGITAL MENU
SCREEN

INSURE ADEQUATE POWER
AND VENTILATION TO ALL
EQUIPMENT. INSTALL
SOCKETS BELOW COUNTER.
SURVEY ALL EXISTING DATA
AND POWER AND ADD WHERE
NECESSARY

INSTALL FEED
FOR SPEAKERS
AT HIGH LEVEL.
SOUND SYSTEM
TBC WITH CLIENT

INSTALL HIGH LEVEL
FEED FOR SCREEN.
ALLOW FOR POWER
AND DATA

INSTALL FEED TO DIGITAL
SCREEN. INSURE HEIGHT
ALLOWS FOR CLEAR SIGHT
LINES TO SCREEN FROM
OUTSIDE

INSTALL LAST MAN OUT
SWITCH AND FIRE
PANEL. LIGHTING
CONTROLS TO BE
ADDED AT THIS
LOCATION

INSTALL FEED FOR
EXTERNAL SIGNAGE. TO
BE ON FRONT
ELEVATION OF FASCIA

ALL FOR 2 X FASCIA AND
1 X PROJECTING SIGNS

INSTALL SOCKETS AS
REQUIRED FOR ALL
EQUIPMENT AT
BELOW AND ABOVE
COUNTER LEVEL

TBC WITH KITCHEN
DESIGNER

ALLOW FOR
FEED TO LED IN
SHELVING

INSTALL TASK
LIGHTING BELOW
LOWEST SHELF
ON WALL

INSTALL
FEED TO AREA FOR
NEON

INSTALL
FEED
SPEAKERS.

TBC EXACT
POSITION
WITH CLIENT

INSTALL FUSED SPUR
FOR HAND DRYER

ALLOW FOR 4x HDMI CORDS
TO RUN FROM MENU
SCREENS TO THE RU RACK,
1x HDMI CORD TO RUN
FROM
THE SHOPFRONT SCREEN
TO THE RU RACK, AND 1x
HDMI
CORD TO RUN FROM THE
RU RACK TO THE
100"SCREEN

INSTALL ADEQUATE POWER TO
BOH TO ALLOW FOR DIFFERENT
CONFIGURATION OF
EQUIPMENT.

NOTE:

COMPLETE ELECTRICAL INSTALLATION TO BE CARRIED OUT IN FULL
ACCORDANCE WITH THE CURRENT 18TH EDITION OF THE IEE & IET
REGULATIONS AND BS7671

ALL EXTERNAL WIRING TO RUN THROUGH GALV CONDUIT

PLANS ARE INDICATIVE - PLEASE CONSULT DESIGNER BEFORE FINAL
DECISIONS ARE MADE.

BT POINTS

MC TO MAKE PROVISIONS FORINSTALLATION OF XX BT POINTS ARE TO

SWITCHES

- MC TO INSTALL LAST MAN OUT SWITCH - LOCATION TO BE AGREED
WITH CLIENT.

- PC TO INSTALL DIMMER SWITCH FOR LIGHTING. TO BE POSITIONED
ON LIGHTING SWITCH

FUSED SPURS

- MC TO INSTALL 1.No FUSED SPUR IN EACH W/C FOR HAND DRYERS.
- MC TO INSTALL 2.No HIGH LEVEL FUSED SPURS FOR SIGNAGE.

SIGNAGE TIMER

- MC TO SUPPLY & INSTALL SIGNAGE TIMER FOR ILLUMINATED
SIGNAGE.

CAT 6 CABLES

- MC TO RUN CAT 6 CABLES FROM COMMS/EPOS RACK TO TILLS.
SOCKETS TO BE POSITIONED UNDER TILLS AND WORKSTATION.

MUSIC SYSTEM

- MAIN CONTRACTOR TO COMPLETE 1ST FIX FOR MUSIC SYSTEM .
- MAIN CONTRACTOR TO COMPLETE 2ND FIX -
INSTALLATION TO COORDINATE WITH JUKEBOX INSTALLATION
CCTV

ALLOW FOR CAMERA SYSTEM

THE MC IS RESPONSIBLE FOR COMMISSIONING THE SYSTEM AND
ENSURING ALL WORKING CORRECTLY PRIOR TO COMMISSIONING

ELECTRICAL NOTES

FRONT OF HOUSE

	13 AMP DOUBLE SOCKET. BRUSHED STAINLESS FINISH. REFER TO PLAN FOR HEIGHTS
	13 AMP SWITCH SOCKET OUTLET. C DENOTES RCD PROTECTED FOR CLEANERS USE
	13 A FUSED SPUR SOCKET
	LIGHT SWITCH BANK
	TELEPHONE
	INTERNET WI-FI
	LAST MAN OUT SWITCH - MAIN CONTRACTOR TO SUPPLY AND FIT 'LAST MAN OUT' FITTINGS / KEY SWITCH AS NECESSARY.
	CAT 6 POINT - MAIN CONTRACTOR TO SUPPLY AND CAT 5 POINTS AS INDICATED TO INCORPORATE DATA / FAX & ANY OTHER ASSOCIATED SERVICES AS NECESSARY.
	TELEPHONE POINT INTERNAL LINE - MAIN CONTRACTOR TO SUPPLY AND FIT / OUTLET TO AREAS AS INDICATED.
	MUSIC VOLUME
	CAMERA LOCATION



Client:
ZAMBRERO

Project:
CROSS STREET

Title: SMALL POWER

Drawing No: 101.06
Job No: 0195

Scale: 1:50 @A1

Drawn: LK
Reviewed: JM

Revision: R3 A

Date: 20.03.24


All drawings have been prepared
from a digital survey or existing
drawings provided by others.
accuracy cannot be assumed.
It is the contractors responsibility to
carry out site dimension checks
and produce production drawings.
Details will be subject to approval
of production drawings and site
strip out.

This drawing is to be read in
conjunction with all other architects
drawings, specifications and all
other consultants' information.

All proprietary systems shown on
this drawing are to be installed
strictly in accordance with the
manufacturers / suppliers
recommended details.

Any discrepancies between
information shown on this drawing
and any other contract information
or manufacturers / suppliers
recommendations is to be brought
to the attention of the designer.


This drawing is the property of
block1: design. copyright is
reserved by them and the drawing
issued on condition that it is not
copied either wholly or in part
without the consent of
BLOCK1: DESIGN ltd

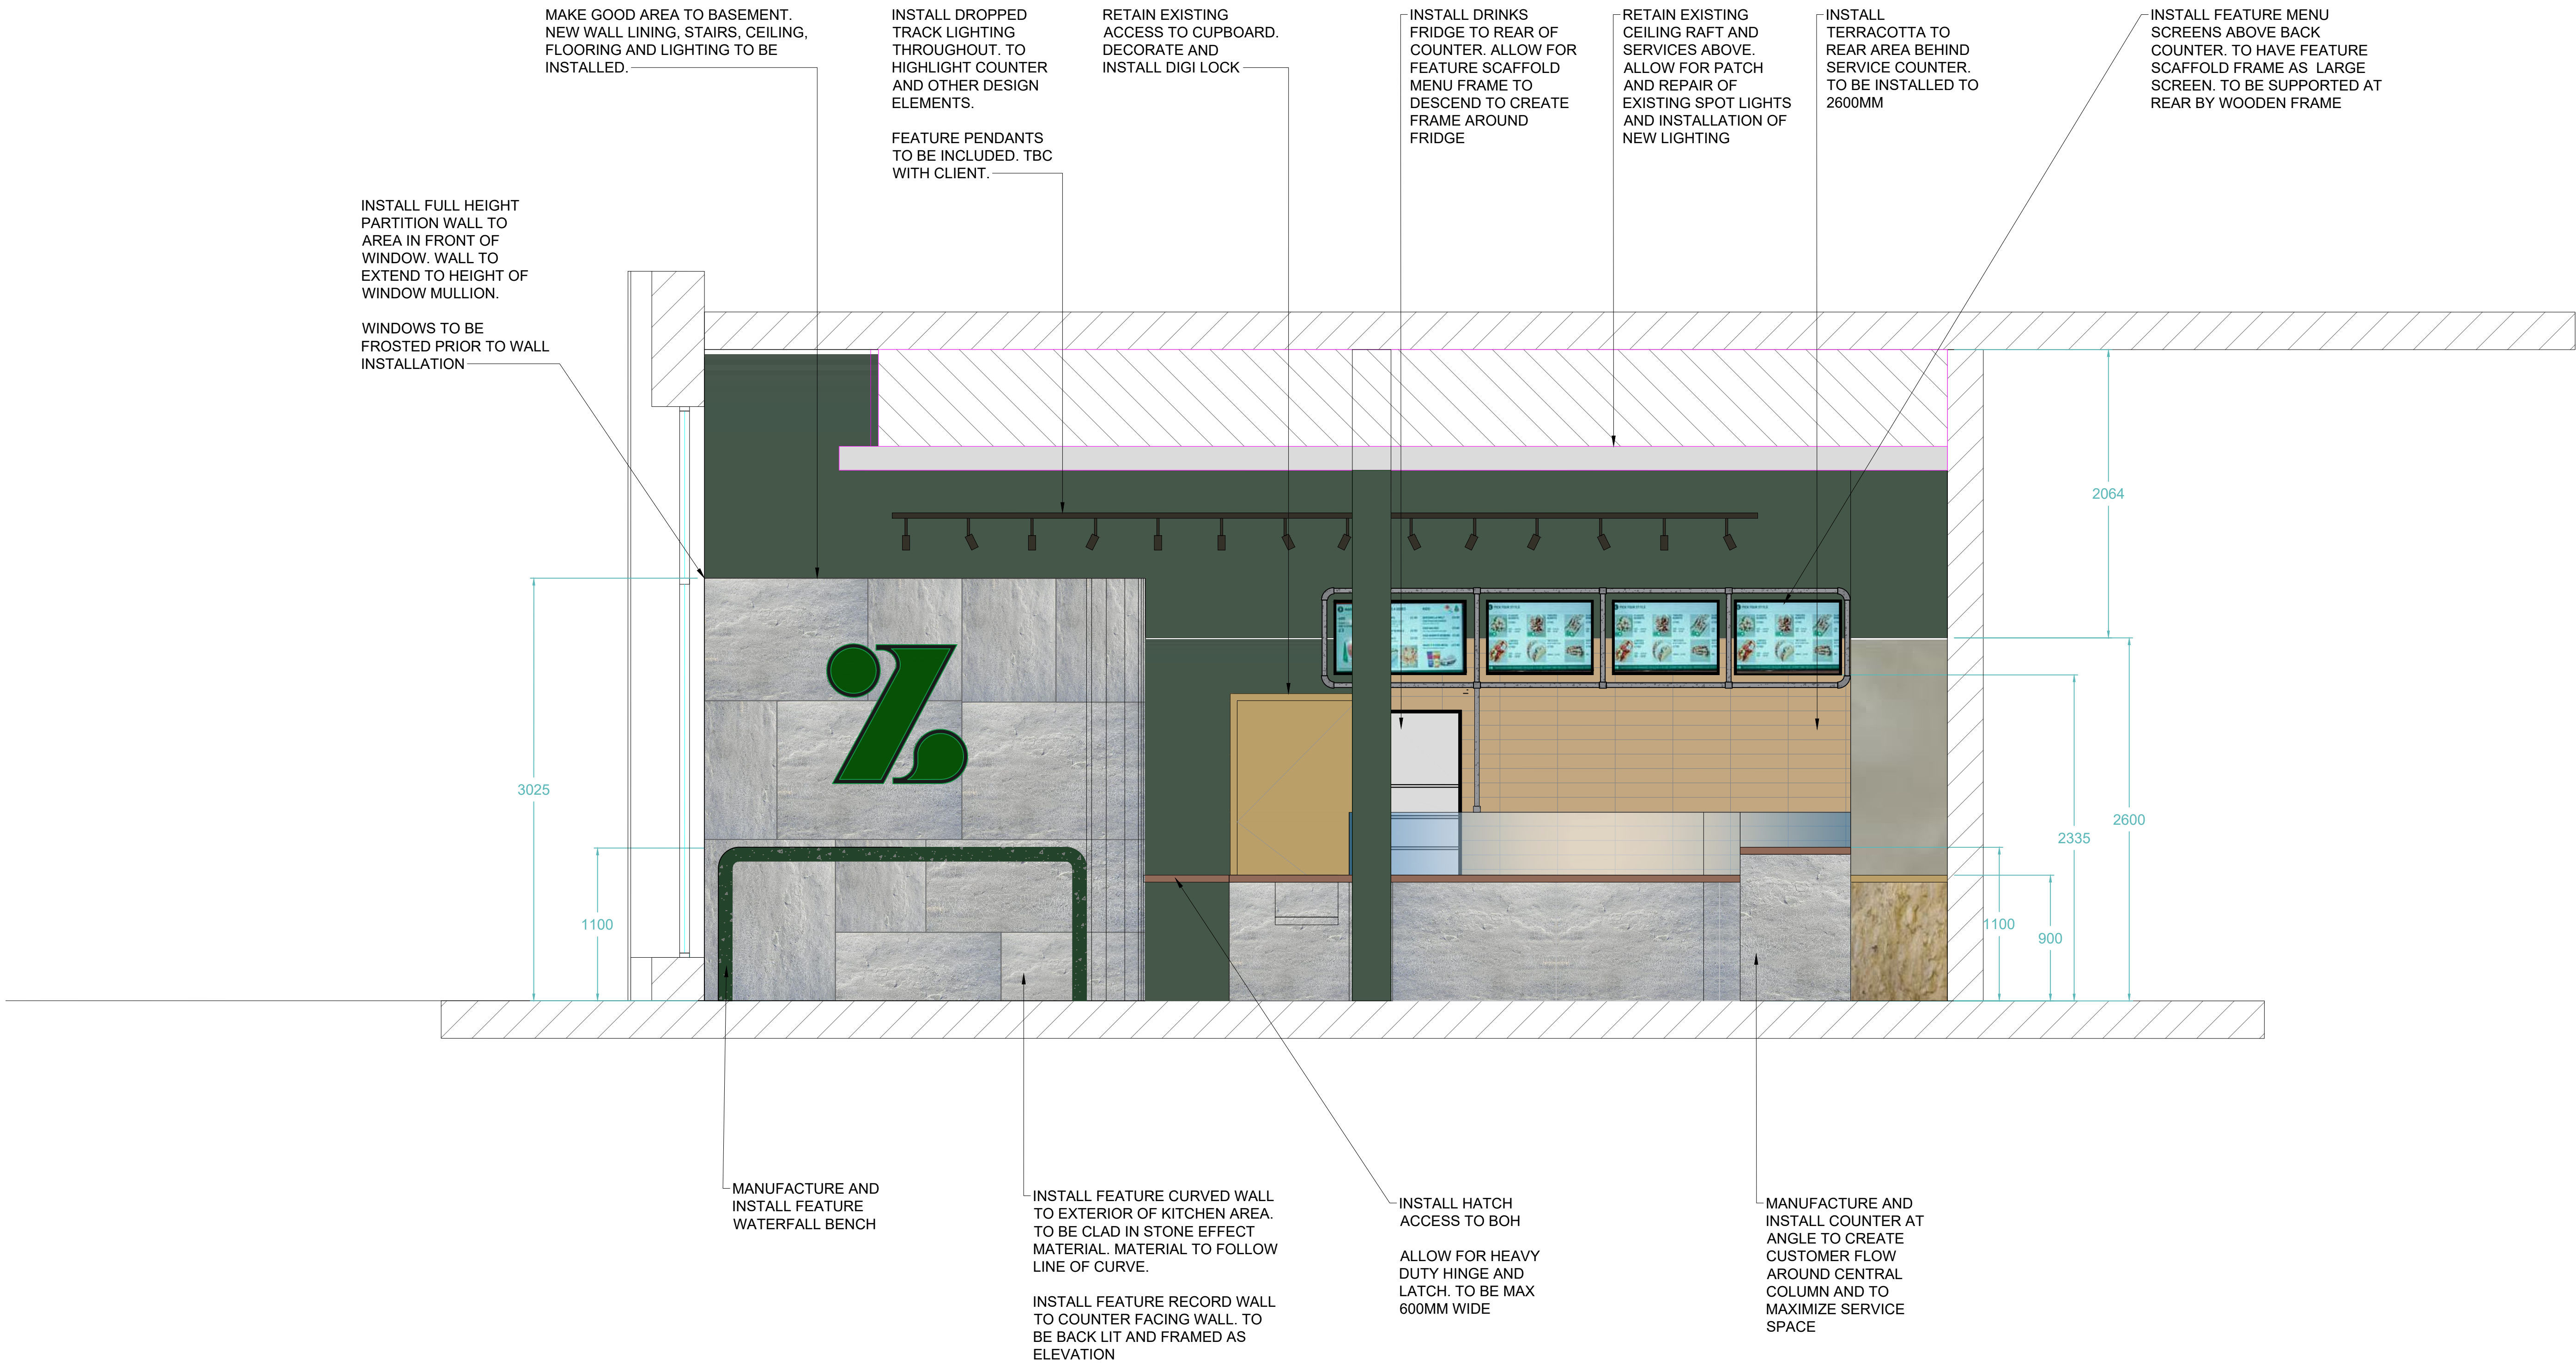

ELEVATION AA

SCALE


1:25

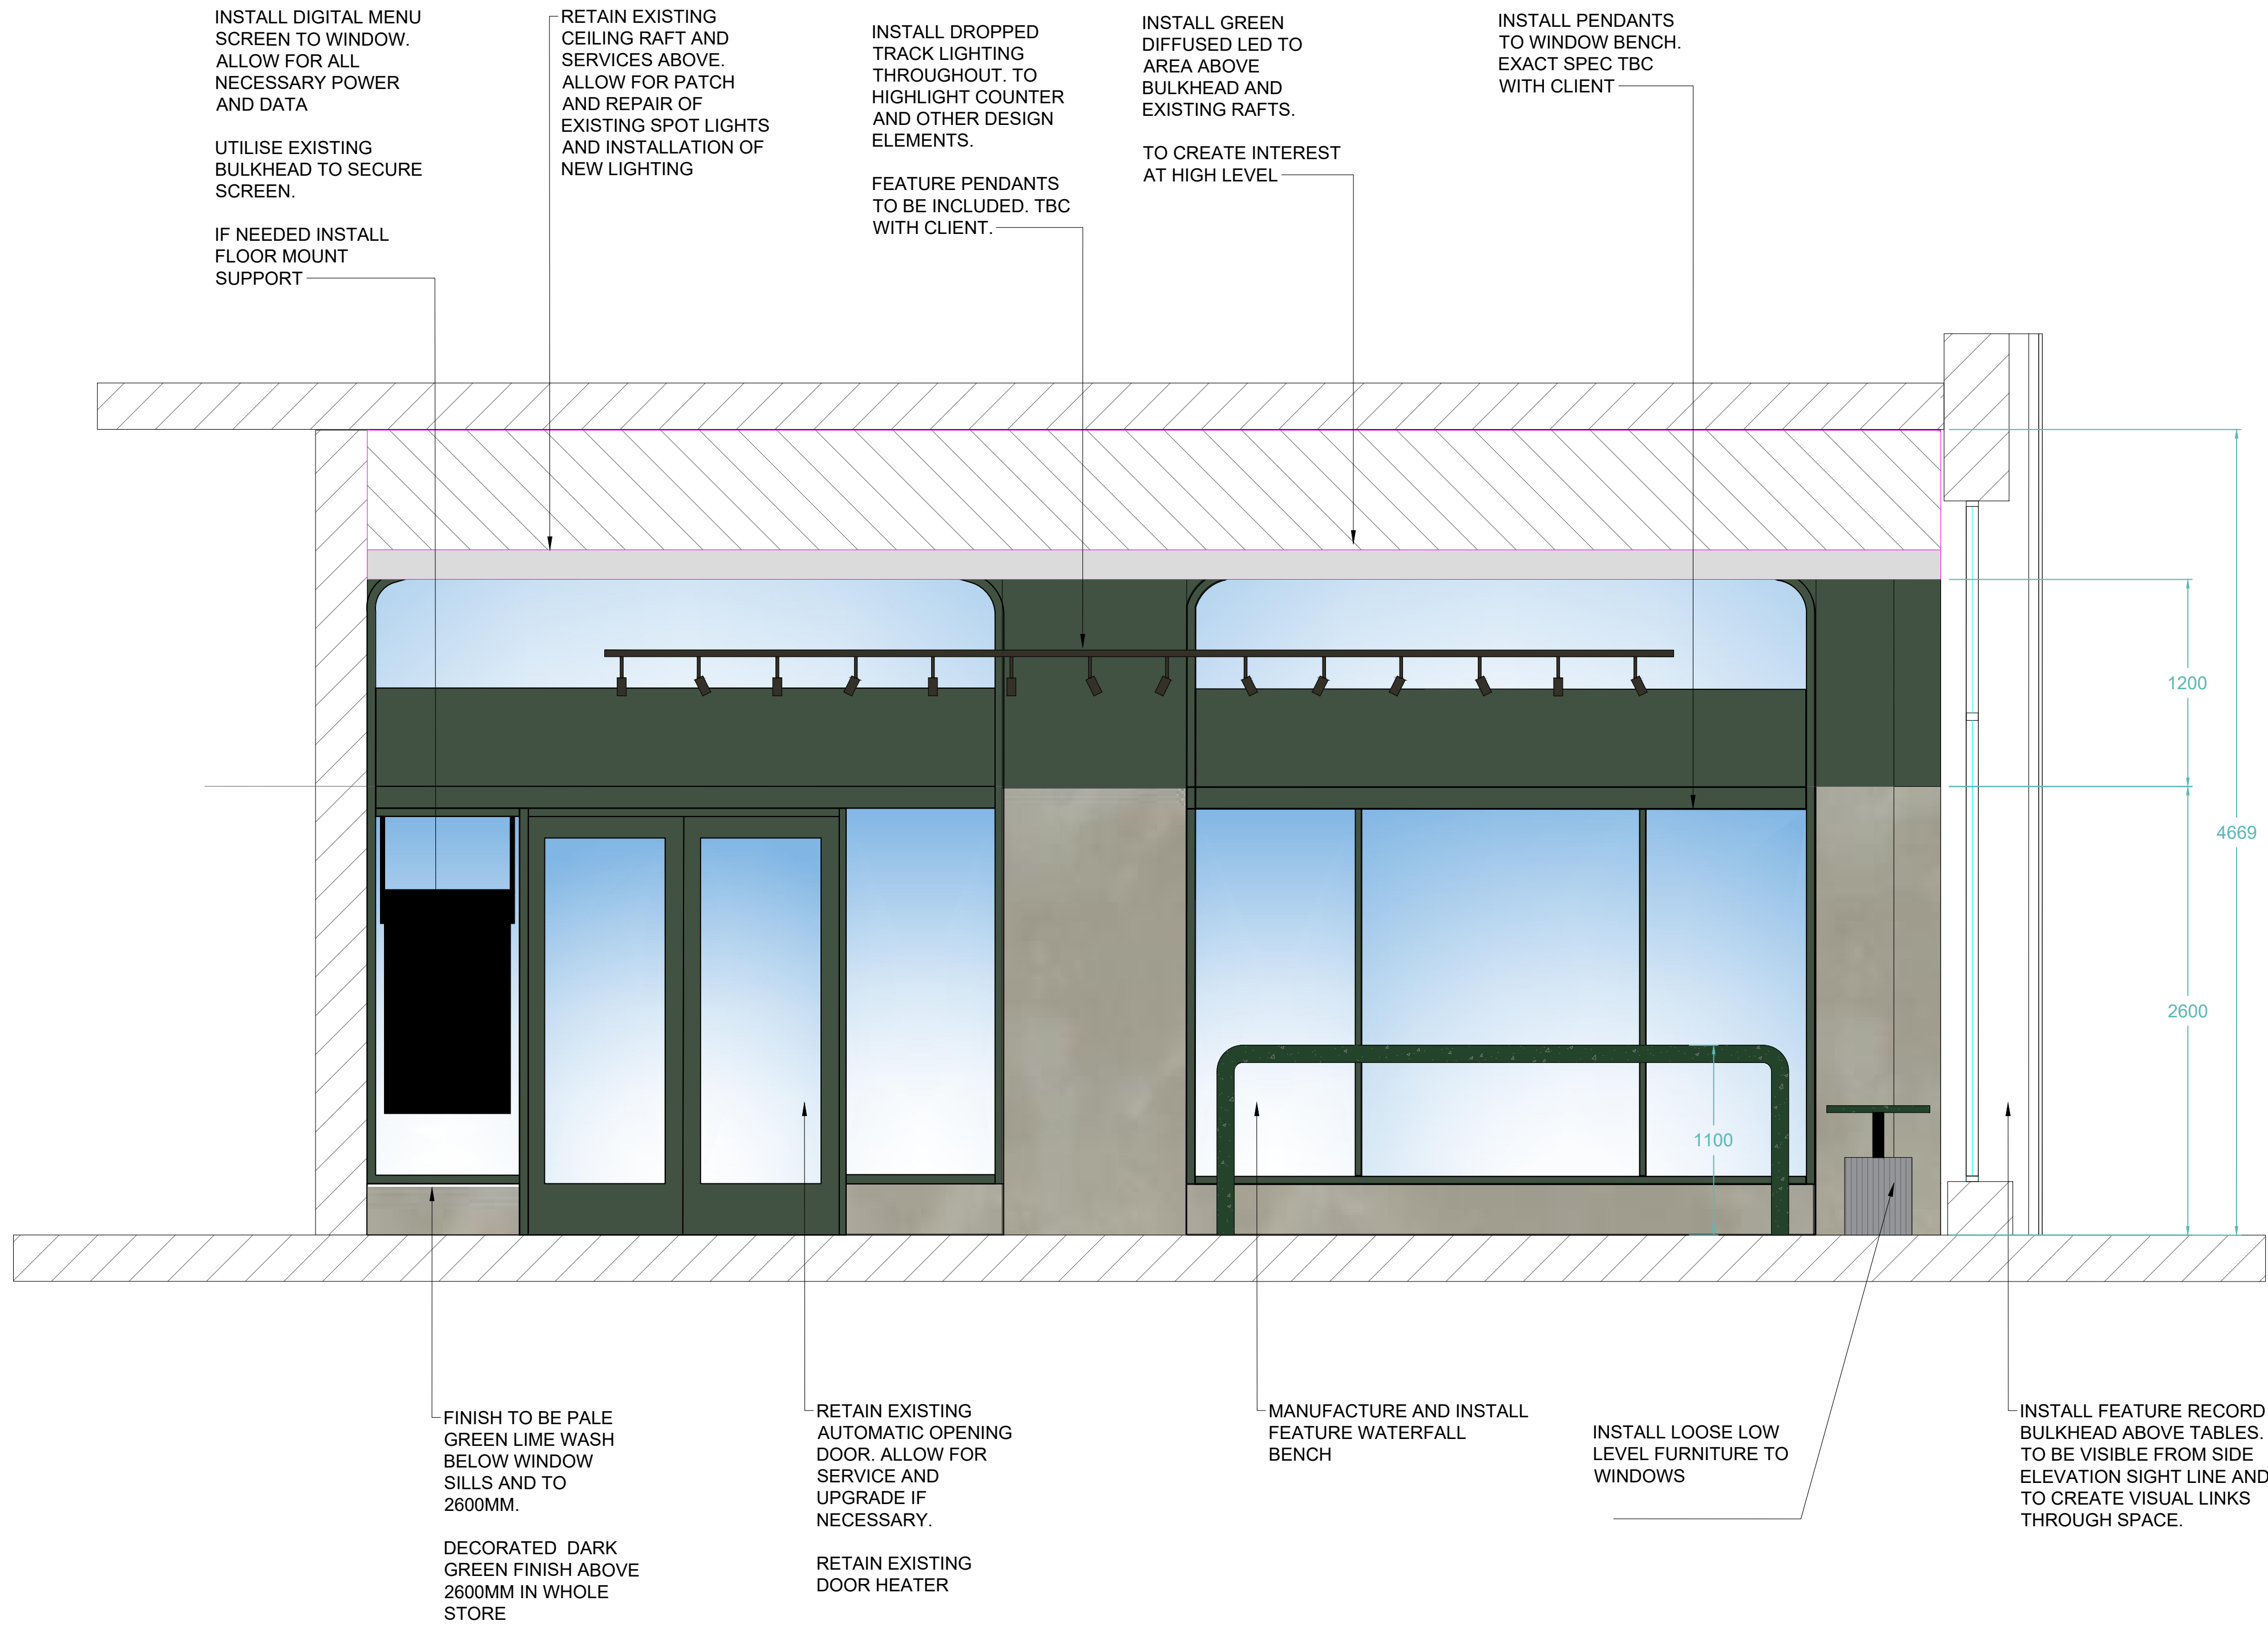

ELEVATION BB

SCALE

1:25

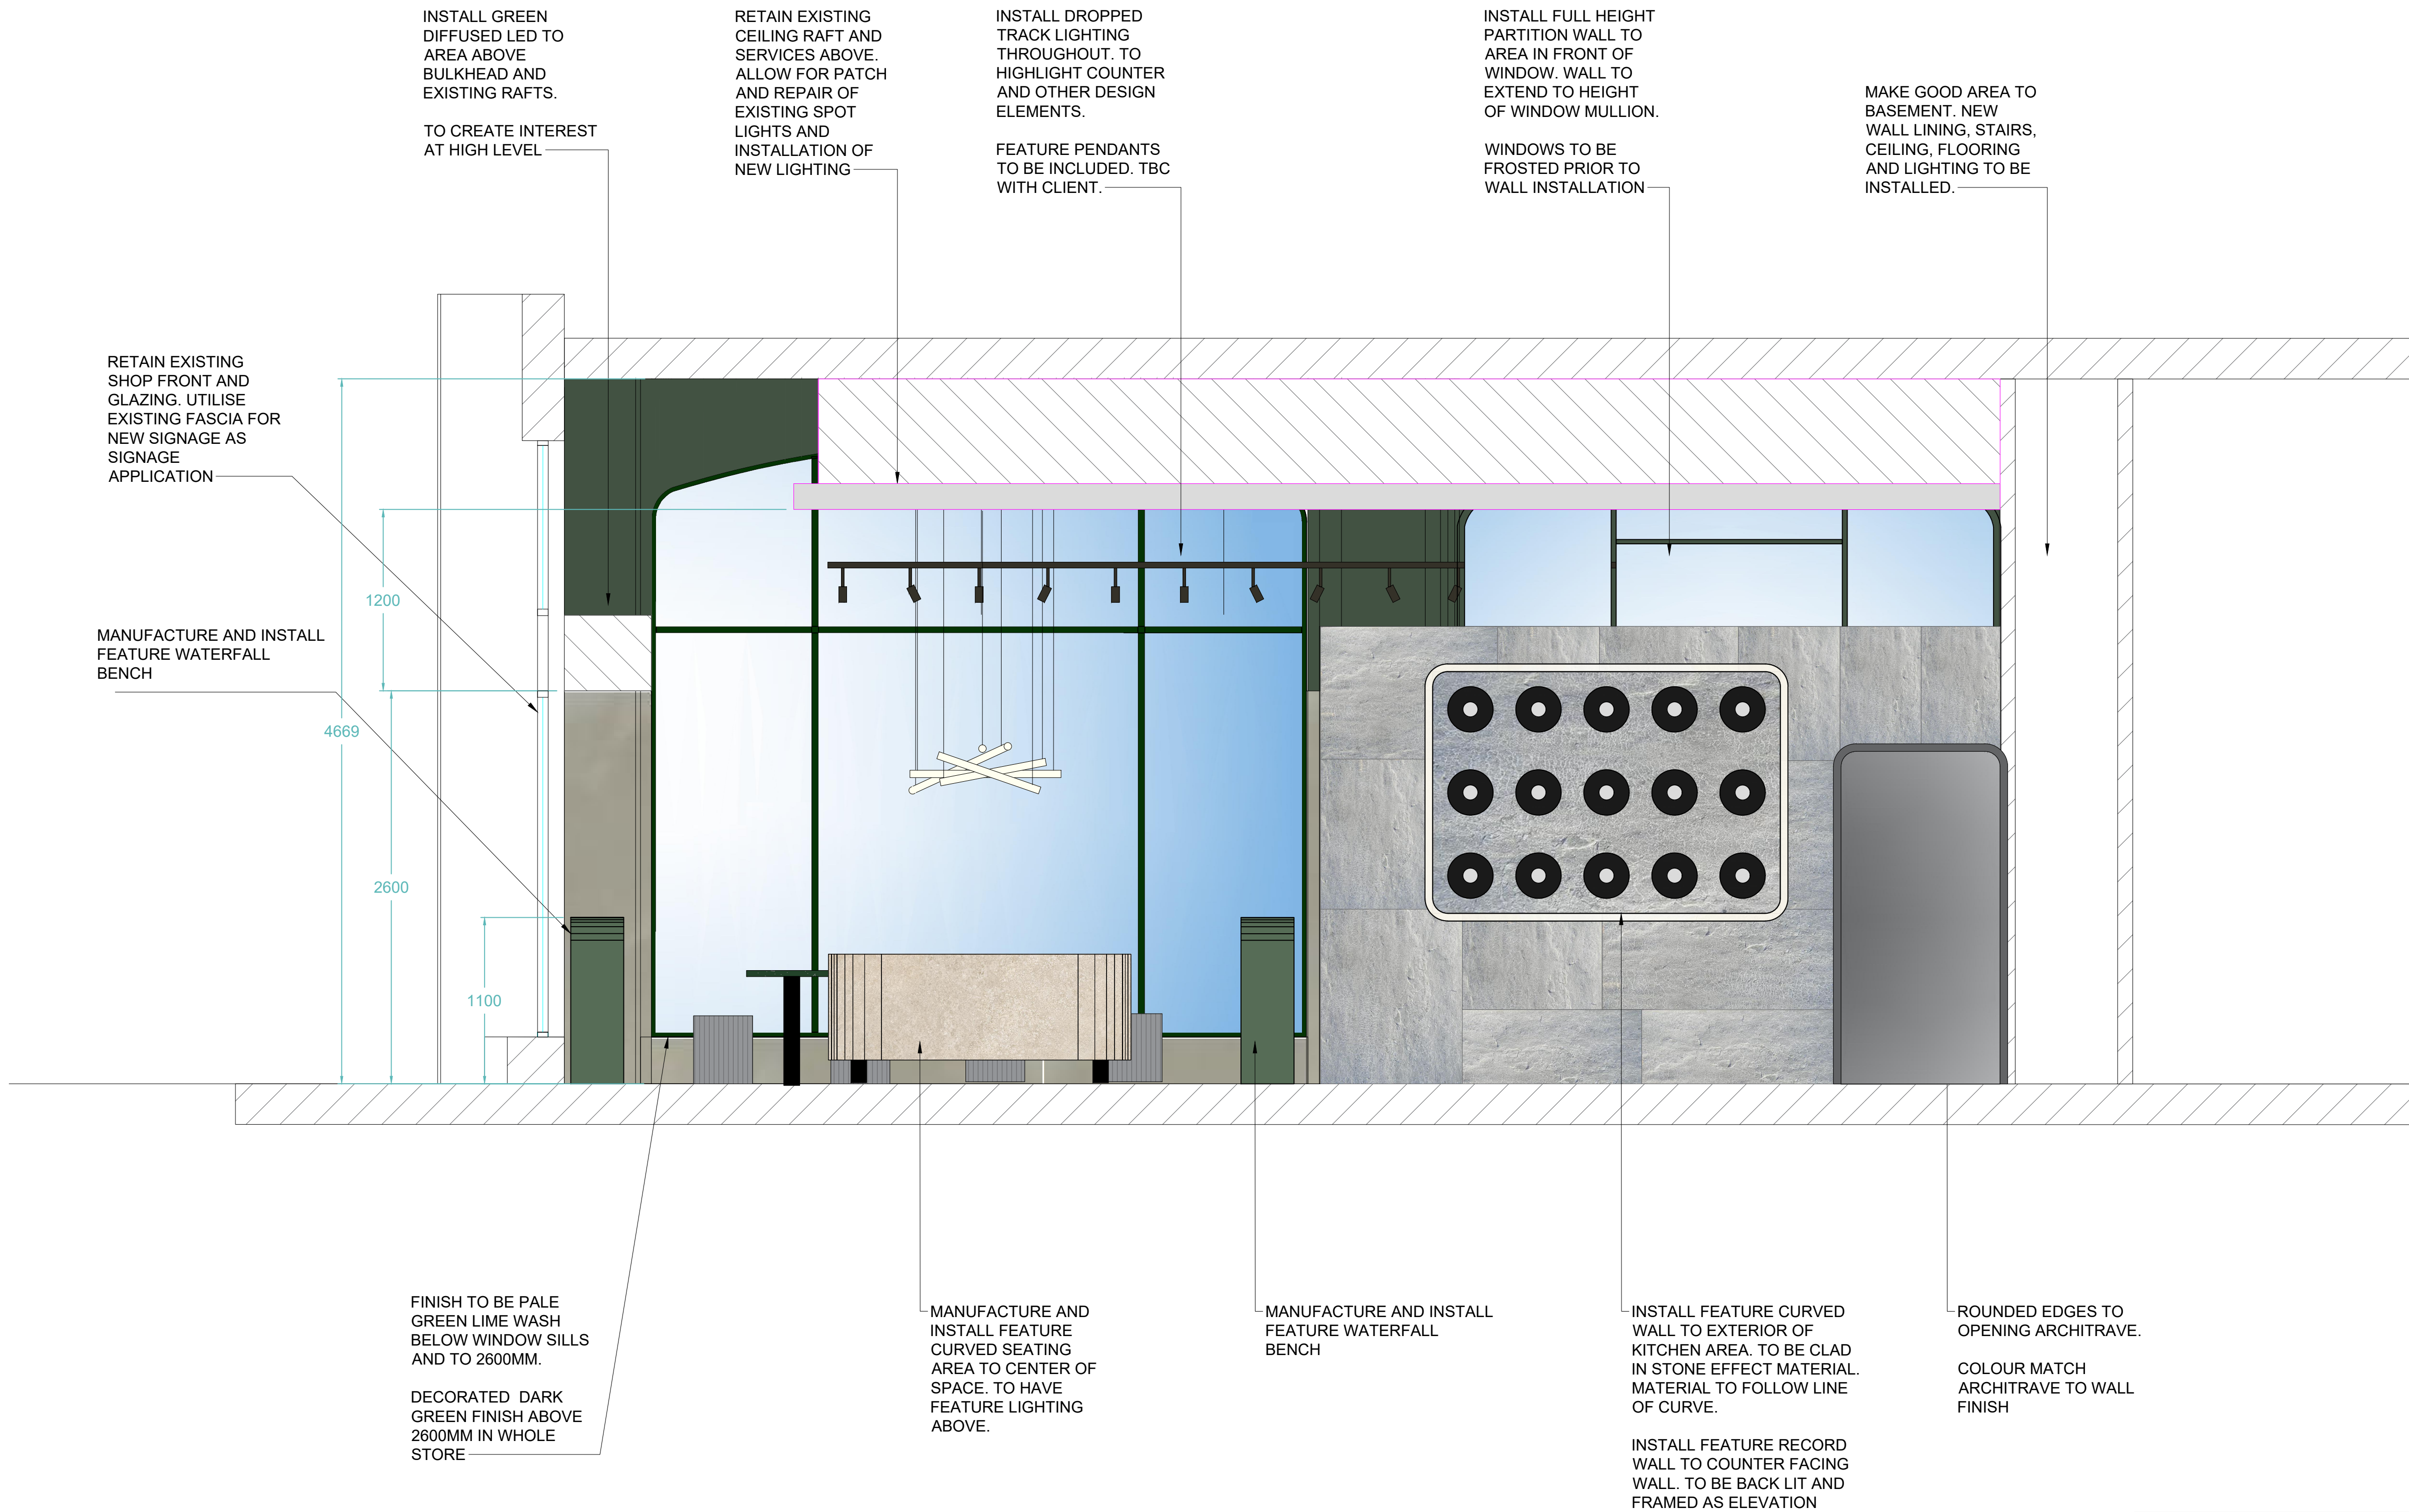

ELEVATION CC

SCALE 1:25



BLOCK 1
DESIGN

ZAMBRERO

59 CROSS ST
MANCHESTER
M2 4JW



Client:
ZAMBRERO

Project:
CROSS STREET

Title:
ELEVATION CC

Drawing No:
103.02

Job No:
0195

Scale:
1:25 @A1

Drawn:
LK

Reviewed:
JM

Revision: R3 A

Date: 20.03.24

All drawings have been prepared from a digital survey or existing drawings provided by others. accuracy cannot be assumed. It is the contractors responsibility to carry out site dimension checks and produce production drawings. Details will be subject to approval of production drawings and site strip out.

This drawing is to be read in conjunction with all other architects drawings, specifications and all other consultants' information.

All proprietary systems shown on this drawing are to be installed strictly in accordance with the manufacturers / suppliers recommended details.

Any discrepancies between information shown on this drawing and any other contract information or manufacturers / suppliers recommendations is to be brought to the attention of the designer.

This drawing is the property of block1: design. copyright is reserved by them and the drawing issued on condition that it is not copied either wholly or in part without the consent of BLOCK1: DESIGN Ltd

Copyright reserved by BLOCK1:DESIGN Ltd



ELEVATION DD

SCALE

1:25



Client:
ZAMBRERO

Project:
CROSS STREET

Title:
ELEVATION DD

Drawing No:
103.03

Job No:
0195

Scale:
1:25 @A1

Drawn:
LK

Reviewed:
JM

Revision:
R3 A

Date:
20.03.24


All drawings have been prepared from a digital survey or existing drawings provided by others. accuracy cannot be assumed. It is the contractors responsibility to carry out site dimension checks and produce production drawings. Details will be subject to approval of production drawings and site strip out.

This drawing is to be read in conjunction with all other architects drawings, specifications and all other consultants' information.

All proprietary systems shown on this drawing are to be installed strictly in accordance with the manufacturers / suppliers recommended details.

Any discrepancies between information shown on this drawing and any other contract information or manufacturers / suppliers recommendations is to be brought to the attention of the designer.

This drawing is the property of block1: design. copyright is reserved by them and the drawing issued on condition that it is not copied either wholly or in part without the consent of BLOCK1: DESIGN Ltd

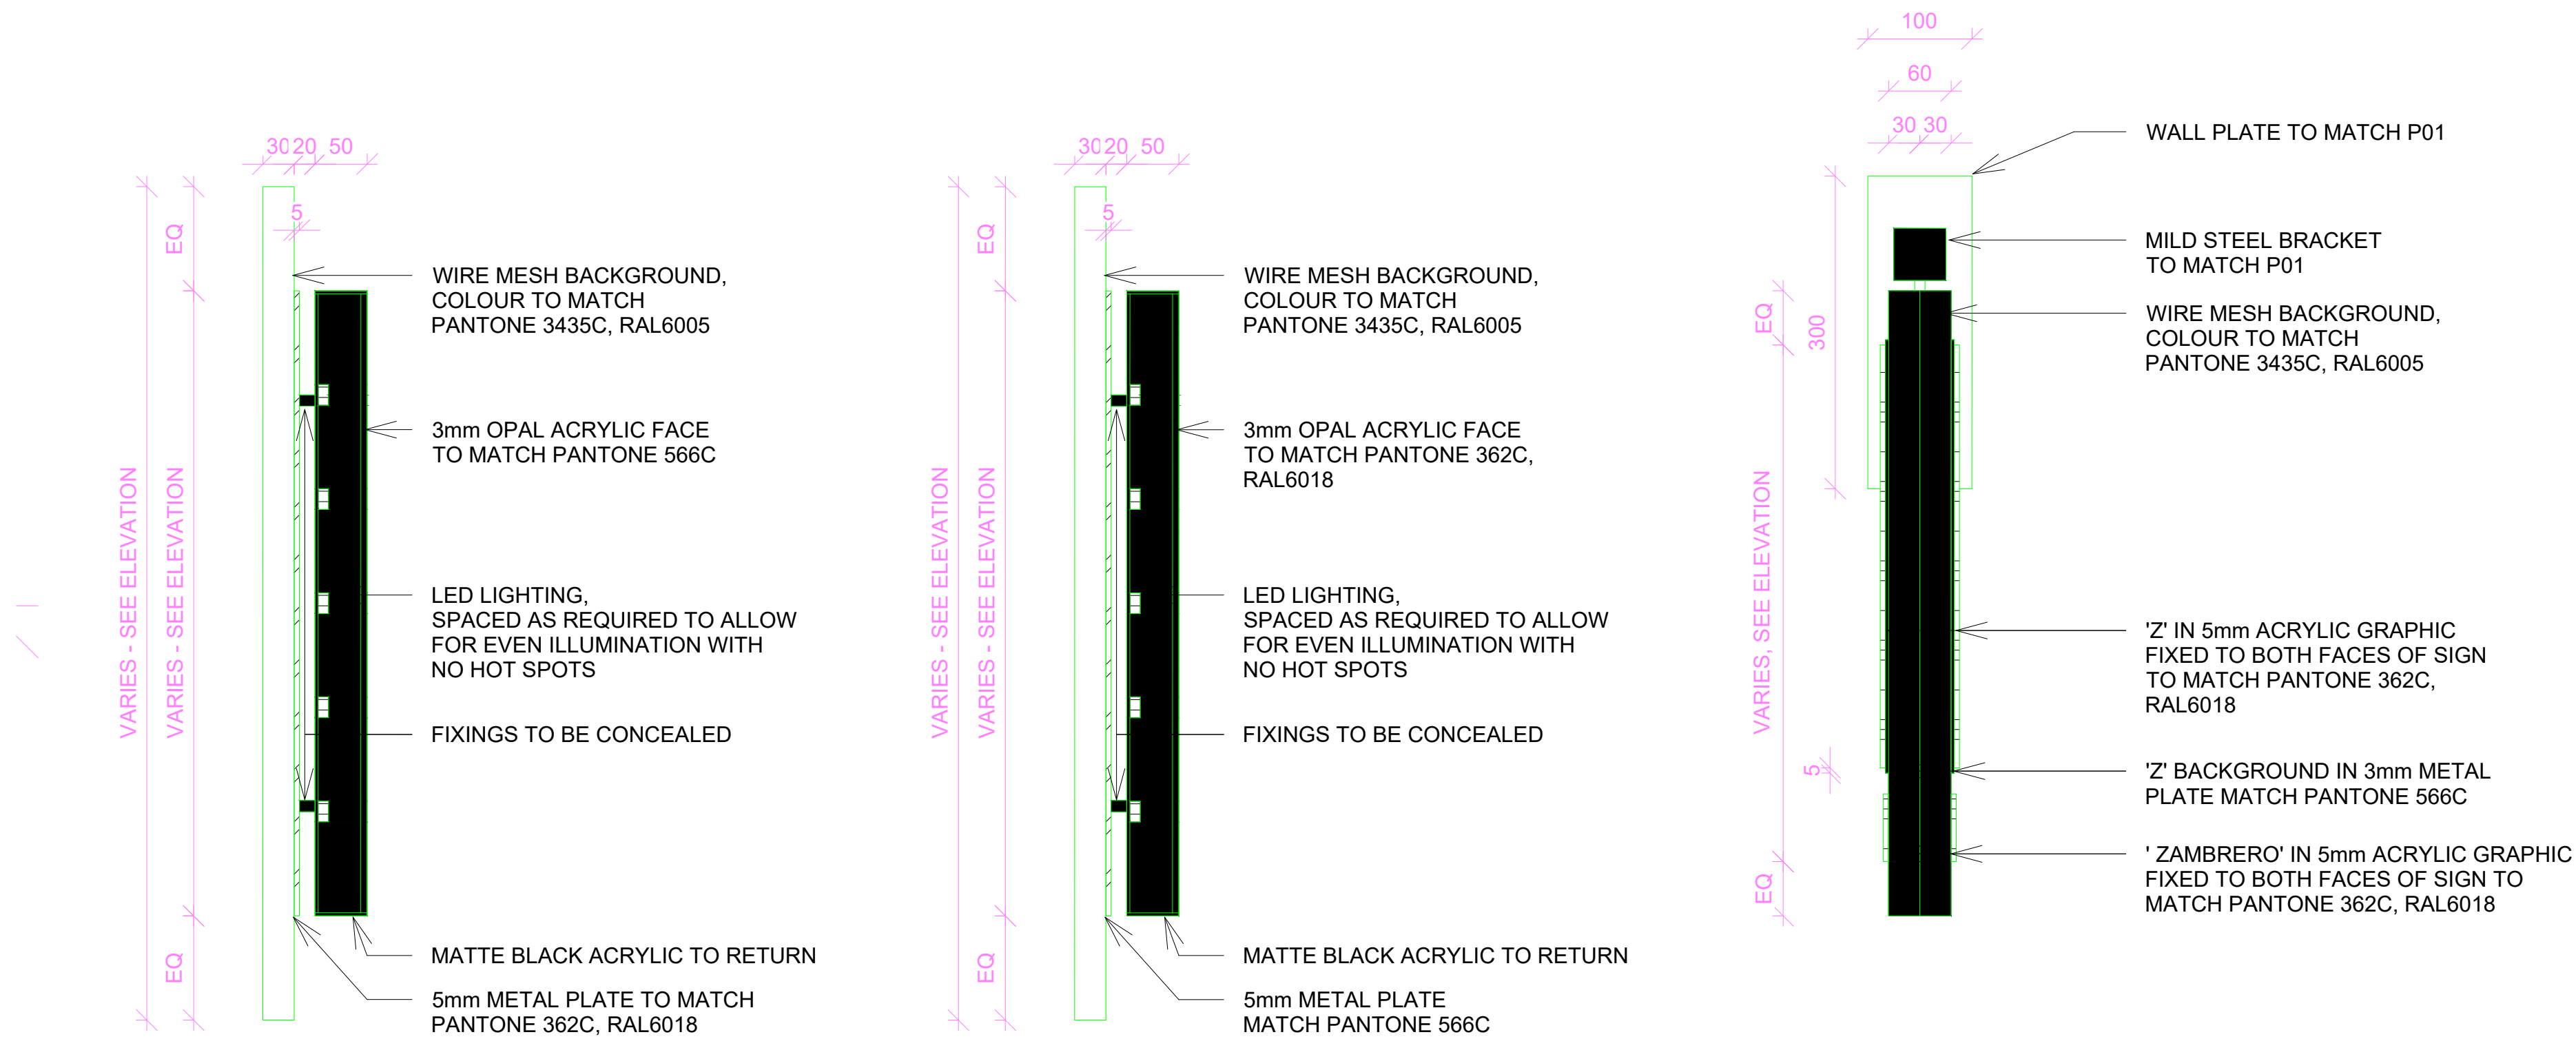

Client:
ZAMBRERO

Project:
CROSS STREET

Title:
SHOP FRONT SIGNAGE

Drawing No:
300.01

Job No:
0195

Scale:
1:5 @A1

Drawn:
LK

Reviewed:
JM

Revision: R3 A

Date: 20.03.24

All drawings have been prepared from a digital survey or existing drawings provided by others. accuracy cannot be assumed. It is the contractors responsibility to carry out site dimension checks and produce production drawings. Details will be subject to approval of production drawings and site strip out.

This drawing is to be read in conjunction with all other architects drawings, specifications and all other consultants' information.

All proprietary systems shown on this drawing are to be installed strictly in accordance with the manufacturers / suppliers recommended details.

Any discrepancies between information shown on this drawing and any other contract information or manufacturers / suppliers recommendations is to be brought to the attention of the designer.

This drawing is the property of block1: design. copyright is reserved by them and the drawing issued on condition that it is not copied either wholly or in part without the consent of BLOCK1: DESIGN ltd

ent:
MBRERO

Subject: CROSS STREET

DETAIL 1: COUNTER

wing No:	Job M
400.00	019

1:25 @A1

Written:	Reviewed:
	JM

Revision: R3 A

ate: 20.03.24

drawings have been prepared from a digital survey or existing drawings provided by others. Accuracy cannot be assumed. The contractor's responsibility to carry out site dimension checks and produce production drawings. Details will be subject to approval of production drawings and site to out.



This drawing is to be read in conjunction with all other architectural drawings, specifications and all other consultants' information.


proprietary systems shown on drawing are to be installed exactly in accordance with the manufacturers / suppliers recommended details.

any discrepancies between information shown on this drawing and any other contract information from manufacturers / suppliers recommendations is to be brought to the attention of the designer.

This drawing is the property of
DOCK1: design. copyright is
reserved by them and the drawing
is loaned on condition that it is not
reproduced either wholly or in part
without the consent of
DOCK1: DESIGN Ltd


copyright reserved by BLOCK DESIGN inc.

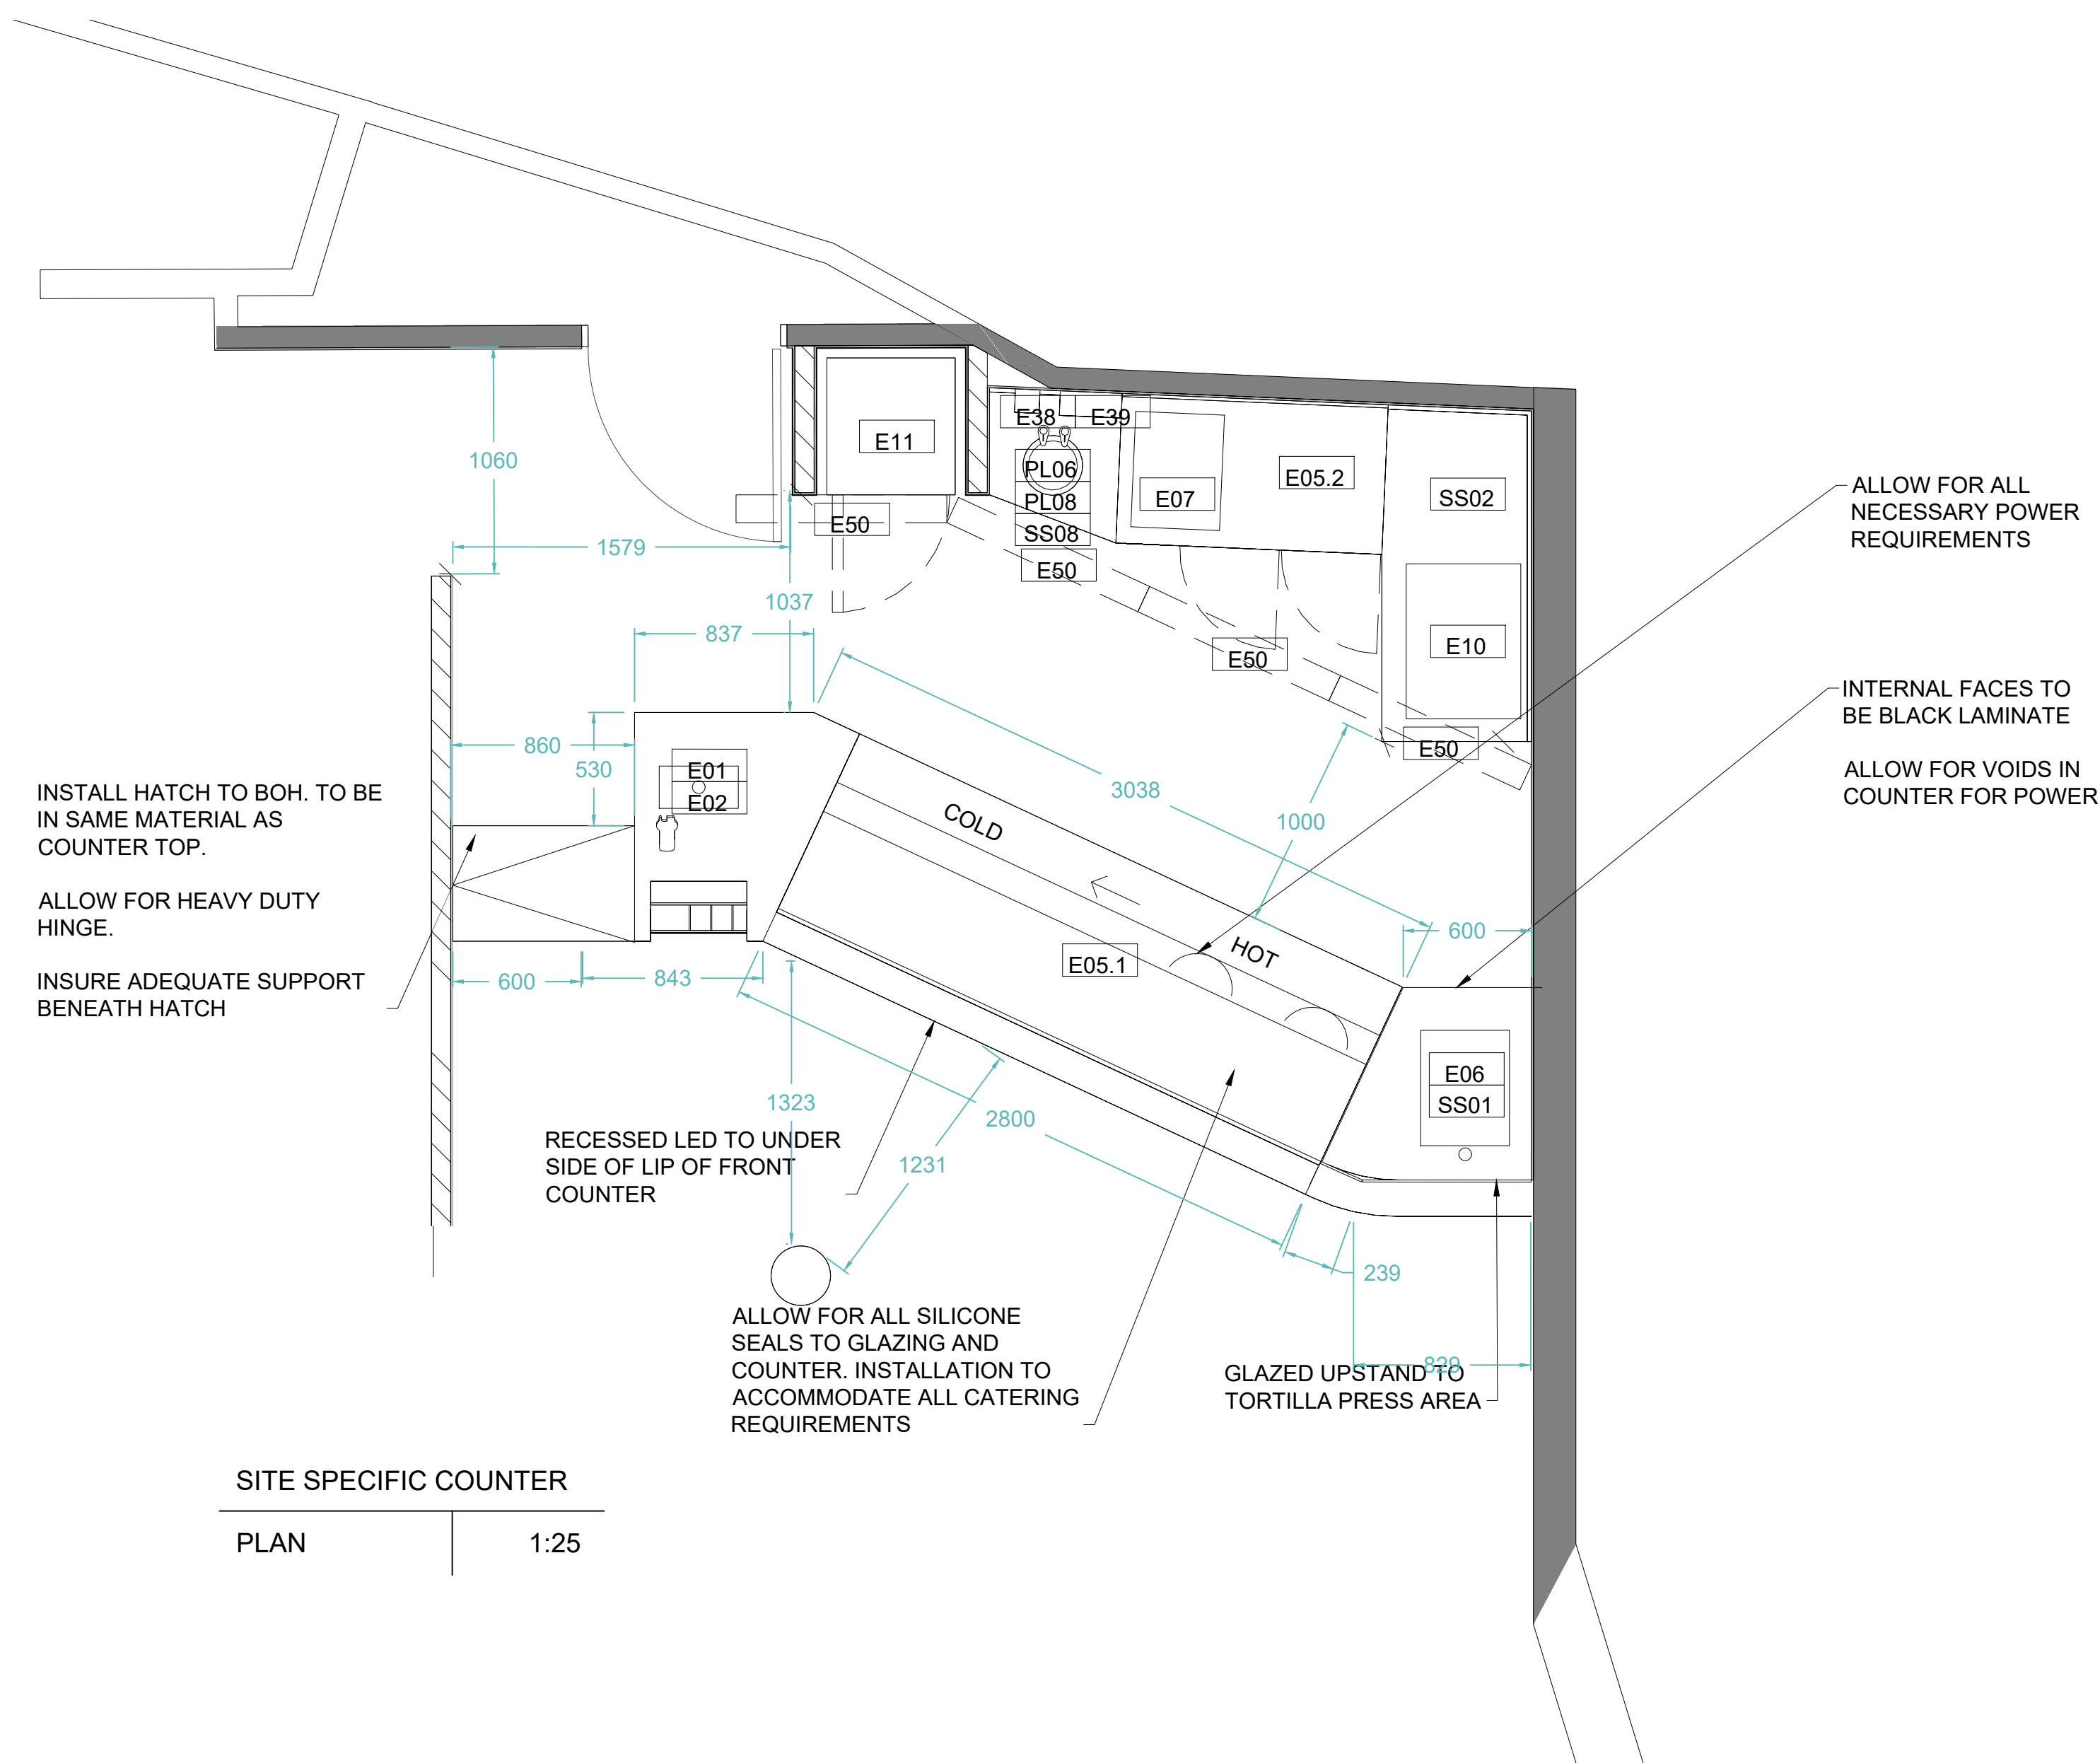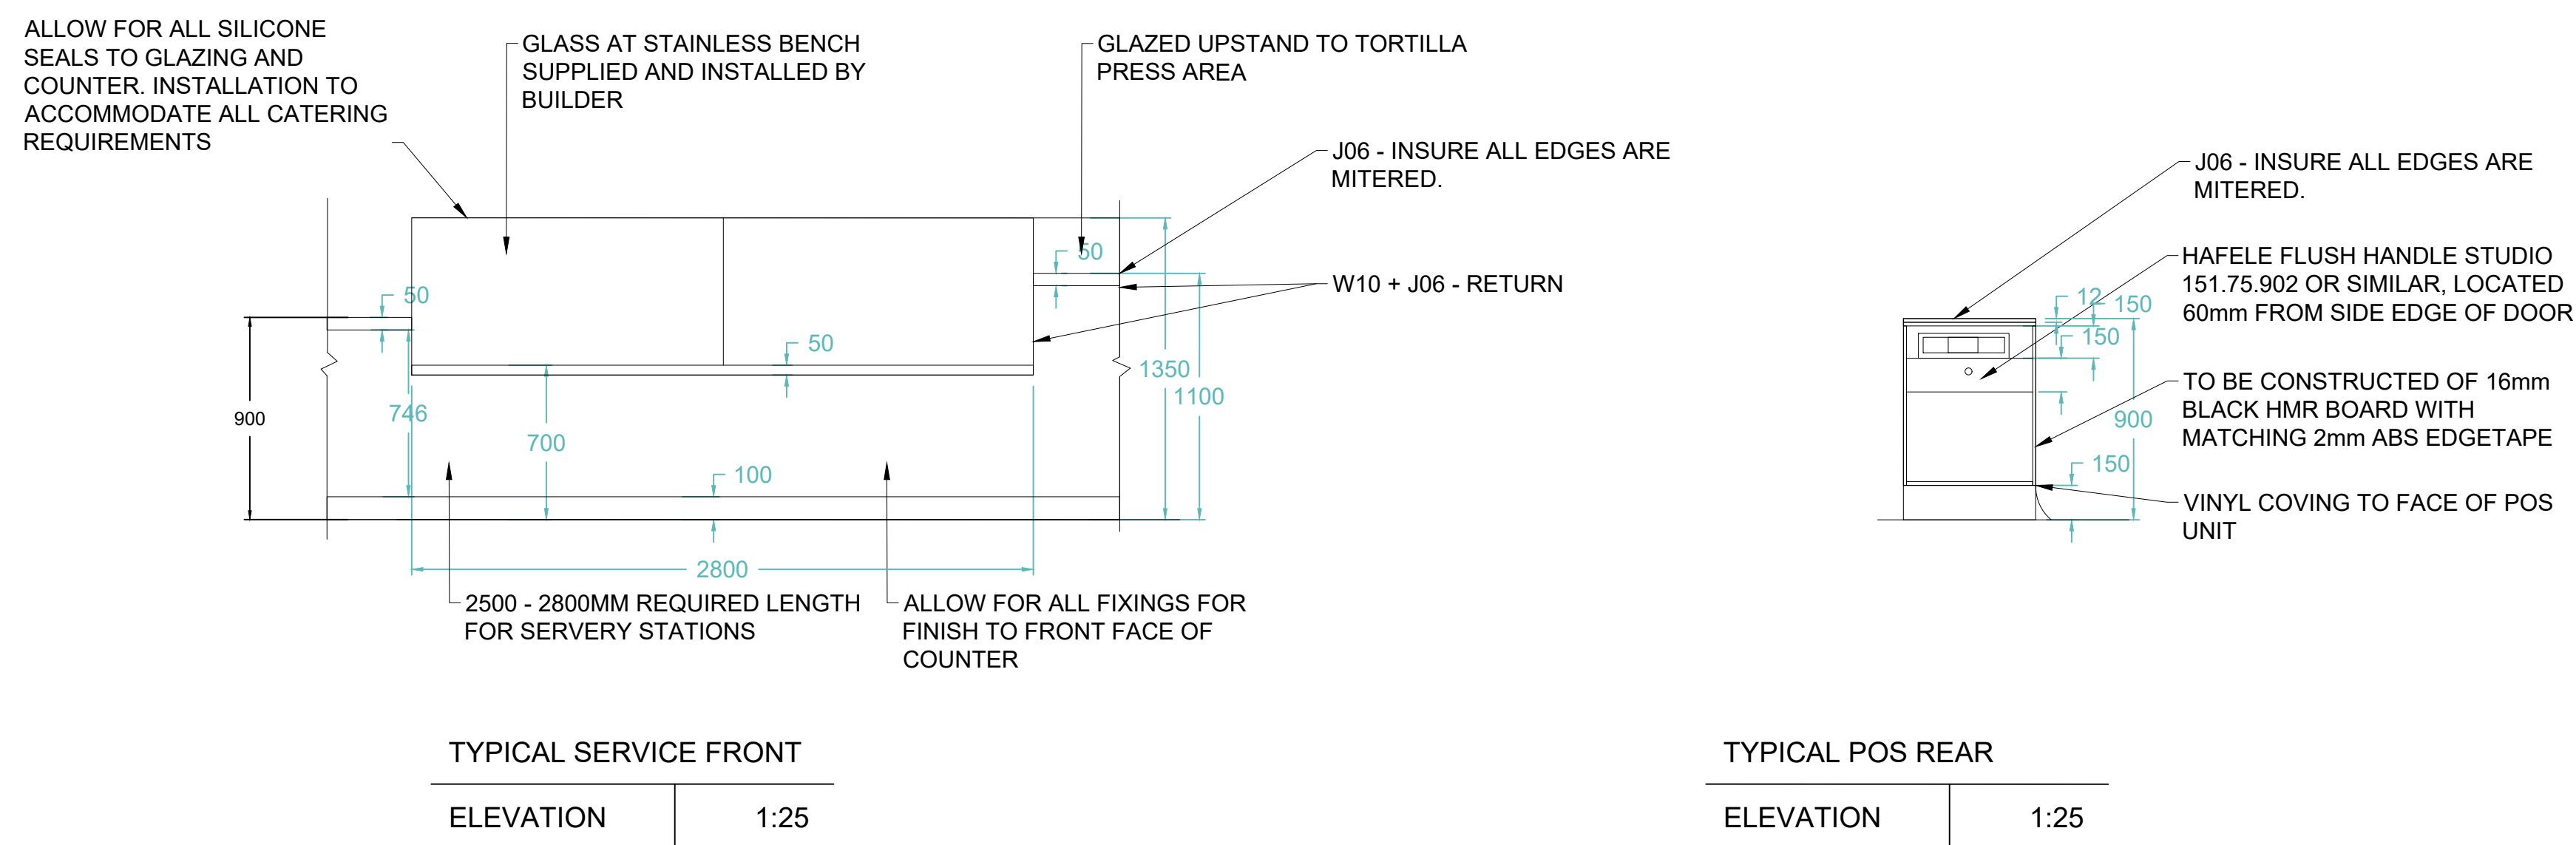

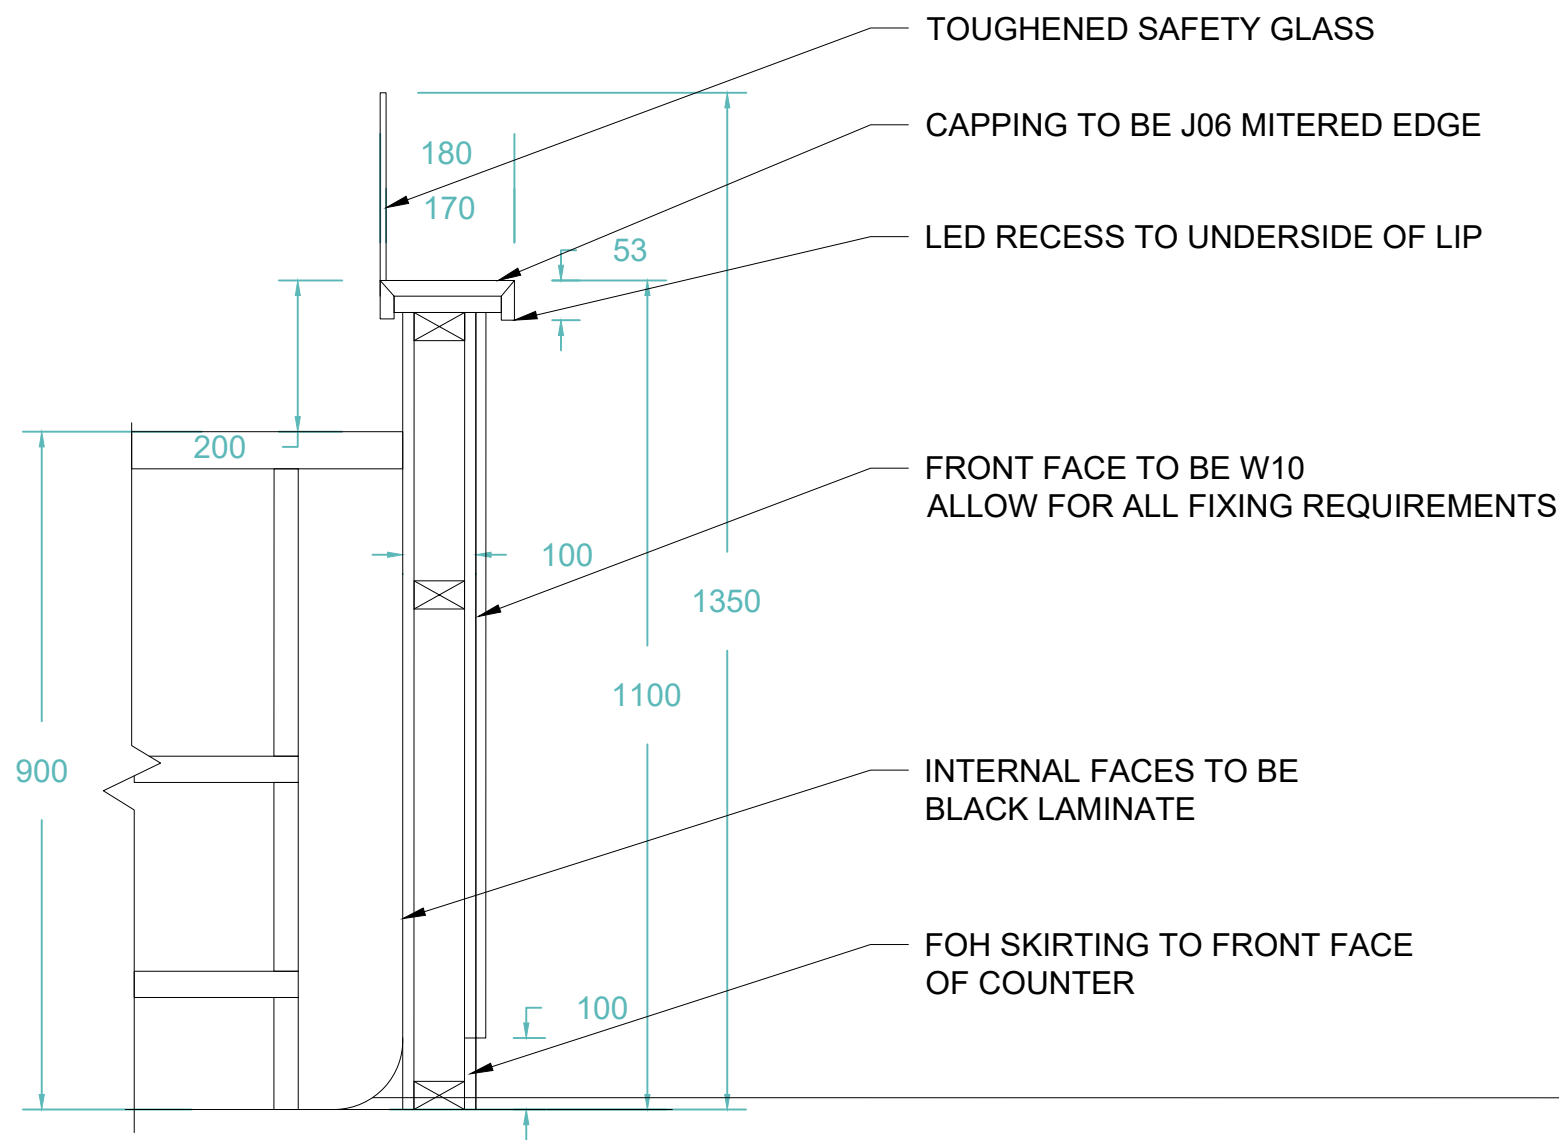


SERVERY CAPPING DETAIL

SECTION 1:10

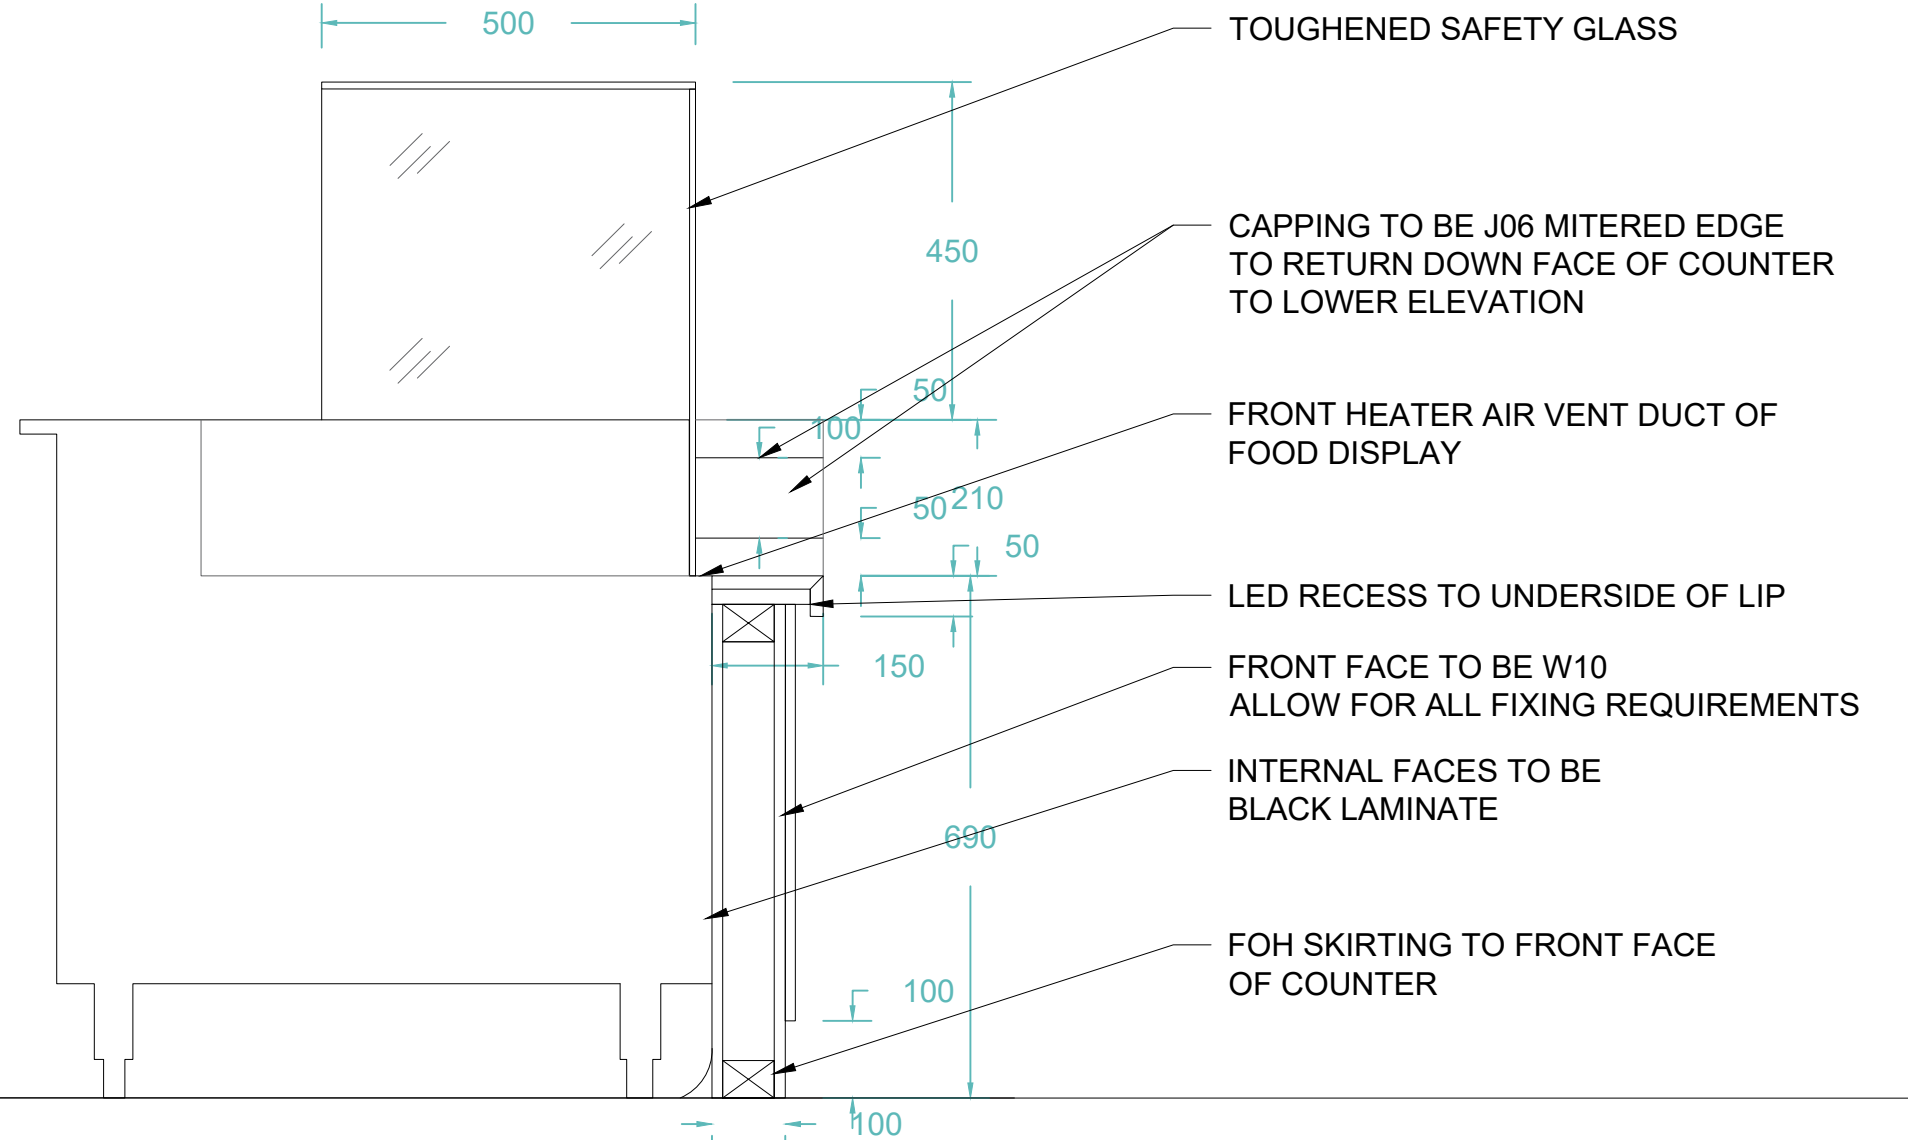


SERVERY FOOD DISPLAY

SECTION 1:10

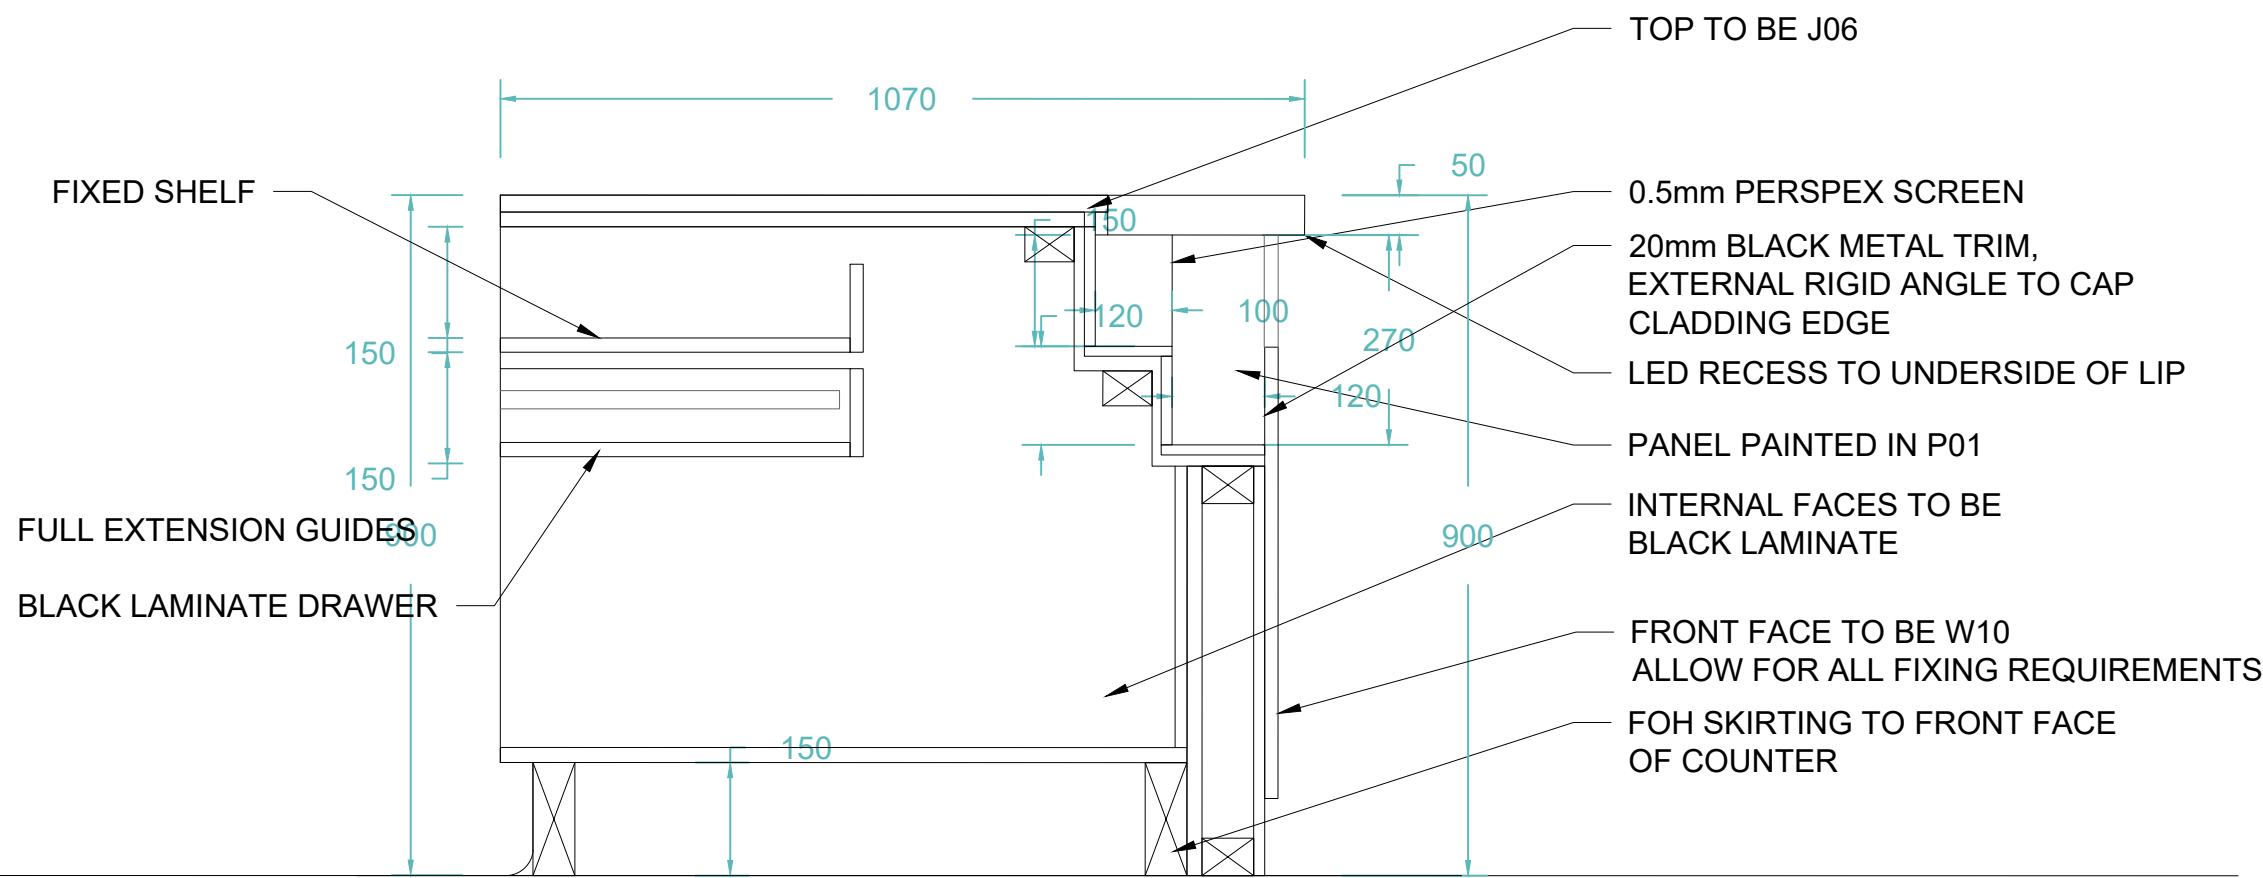

SERVERY POS

SECTION 1:10

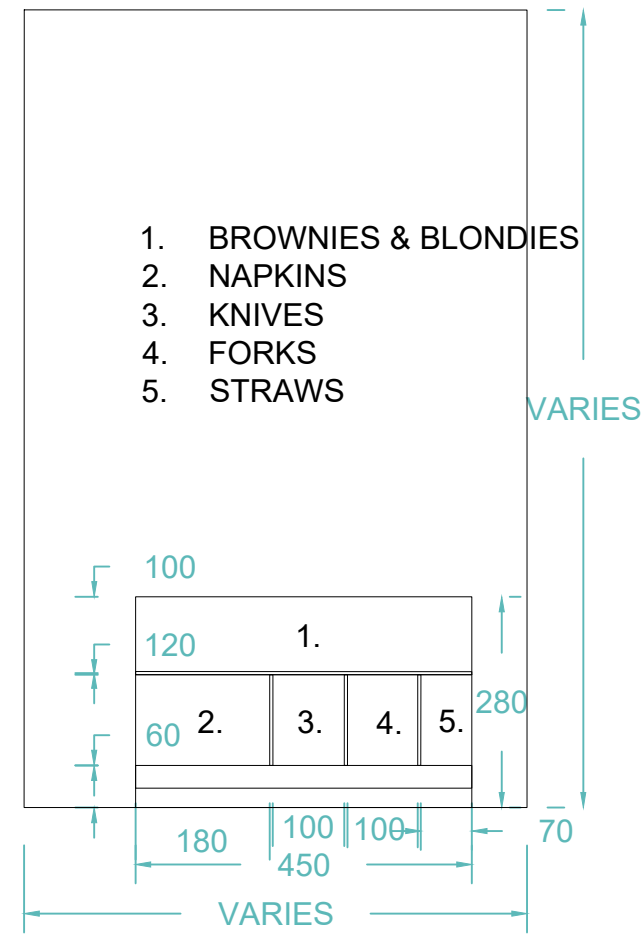


POS RETAIL SHELVES

SECTION 1:10



59 CROSS ST
MANCHESTER
M2 4JW

 

Project:
CROSS STREET

Title:
DETAIL 2: BOOTH

Drawing No: 400.02	Job No: 0195
-----------------------	-----------------

Scale: 1:5 @A1

Drawn: LK	Reviewed: JM
--------------	-----------------

Revision: R3 A

Date: 20.03.24

All drawings have been prepared from a digital survey or existing drawings provided by others. accuracy cannot be assumed. It is the contractors responsibility to carry out site dimension checks and produce production drawings. Details will be subject to approval of production drawings and site strip out.


This drawing is to be read in conjunction with all other architects drawings, specifications and all other consultants' information.

All proprietary systems shown on this drawing are to be installed strictly in accordance with the manufacturers / suppliers recommended details.

Any discrepancies between information shown on this drawing and any other contract information or manufacturers / suppliers recommendations is to be brought to the attention of the designer.

This drawing is the property of
block1: design. copyright is
reserved by them and the drawing
issued on condition that it is not
copied either wholly or in part
without the consent of
BLOCK1: DESIGN Ltd

copyright reserved by BLOCK DESIGN, Inc.

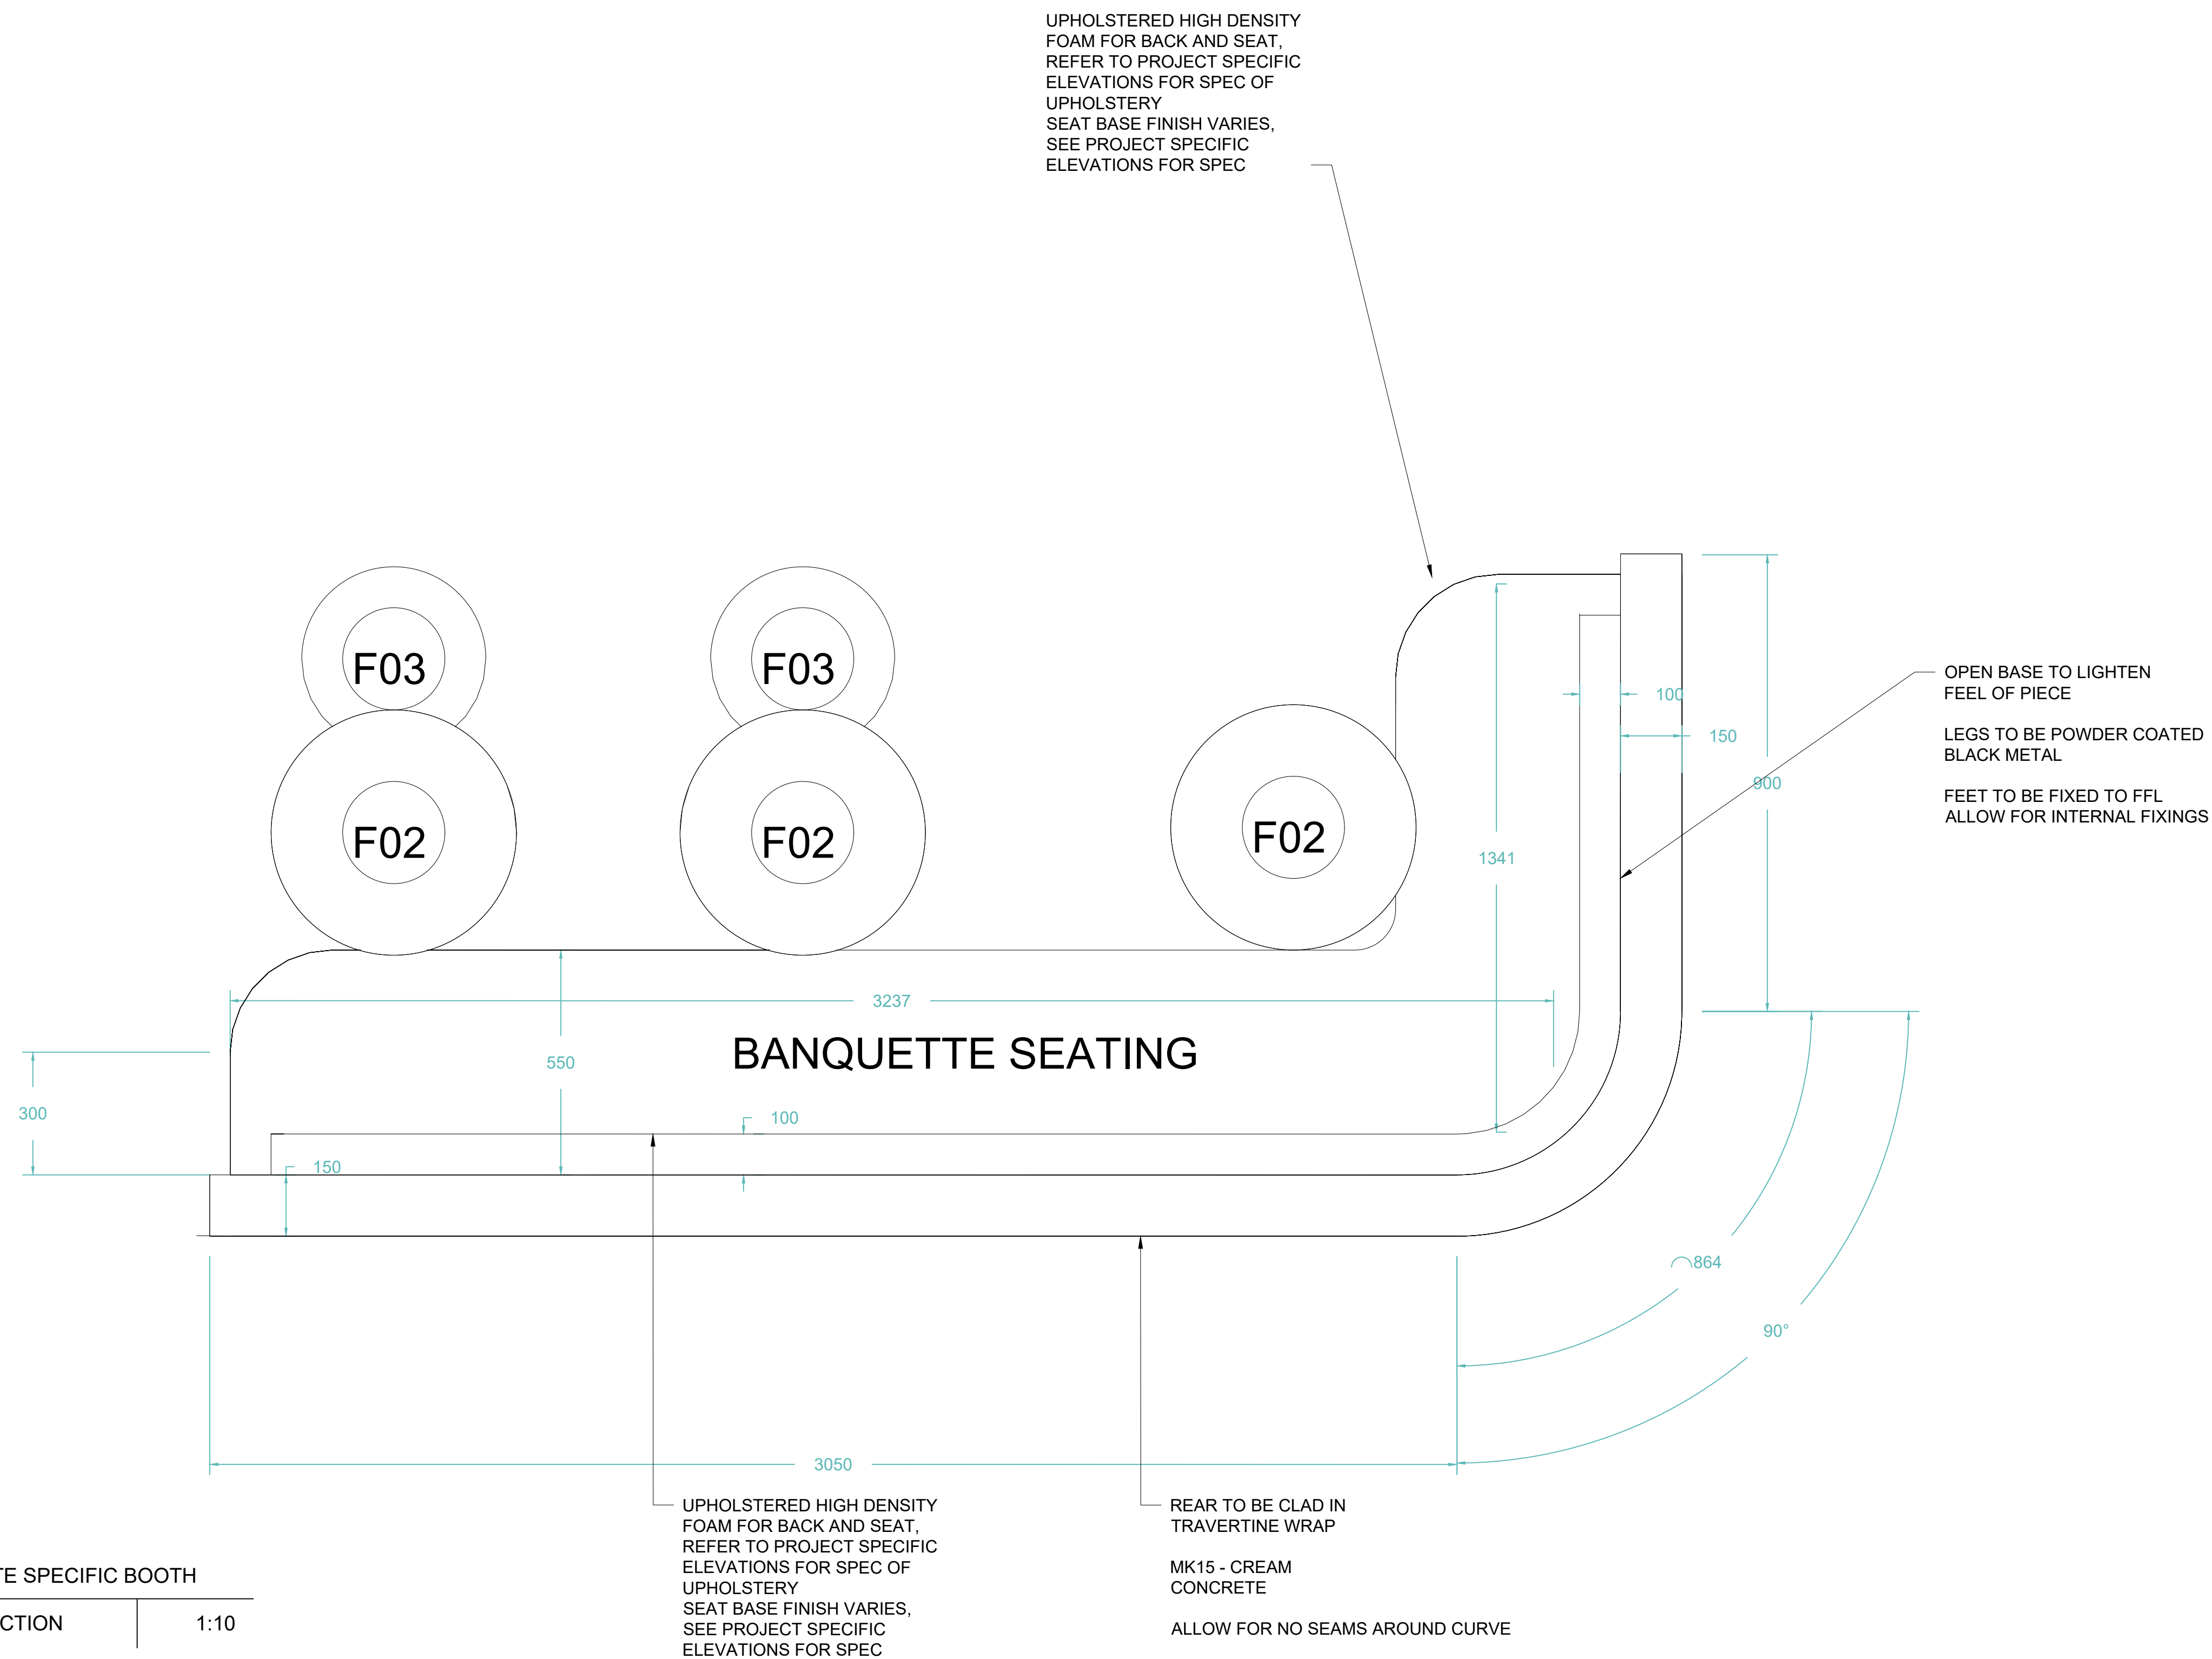

SITE SPECIFIC BOOTH

SECTION

1:10



Client:
ZAMBRERO

Project:
CROSS STREET

Title:
DETAIL 2: BOOTH

Drawing No:
400.03

Job No:
0195

Scale:
1:5 @A1

Drawn:
LK

Reviewed:
JM

Revision: R3 A

Date: 20.03.24


All drawings have been prepared from a digital survey or existing drawings provided by others. accuracy cannot be assumed. It is the contractors responsibility to carry out site dimension checks and produce production drawings. Details will be subject to approval of production drawings and site strip out.

This drawing is to be read in conjunction with all other architects drawings, specifications and all other consultants' information.

All proprietary systems shown on this drawing are to be installed strictly in accordance with the manufacturers / suppliers recommended details.

Any discrepancies between information shown on this drawing and any other contract information or manufacturers / suppliers recommendations is to be brought to the attention of the designer.

This drawing is the property of block1: design. copyright is reserved by them and the drawing issued on condition that it is not copied either wholly or in part without the consent of BLOCK1: DESIGN ltd

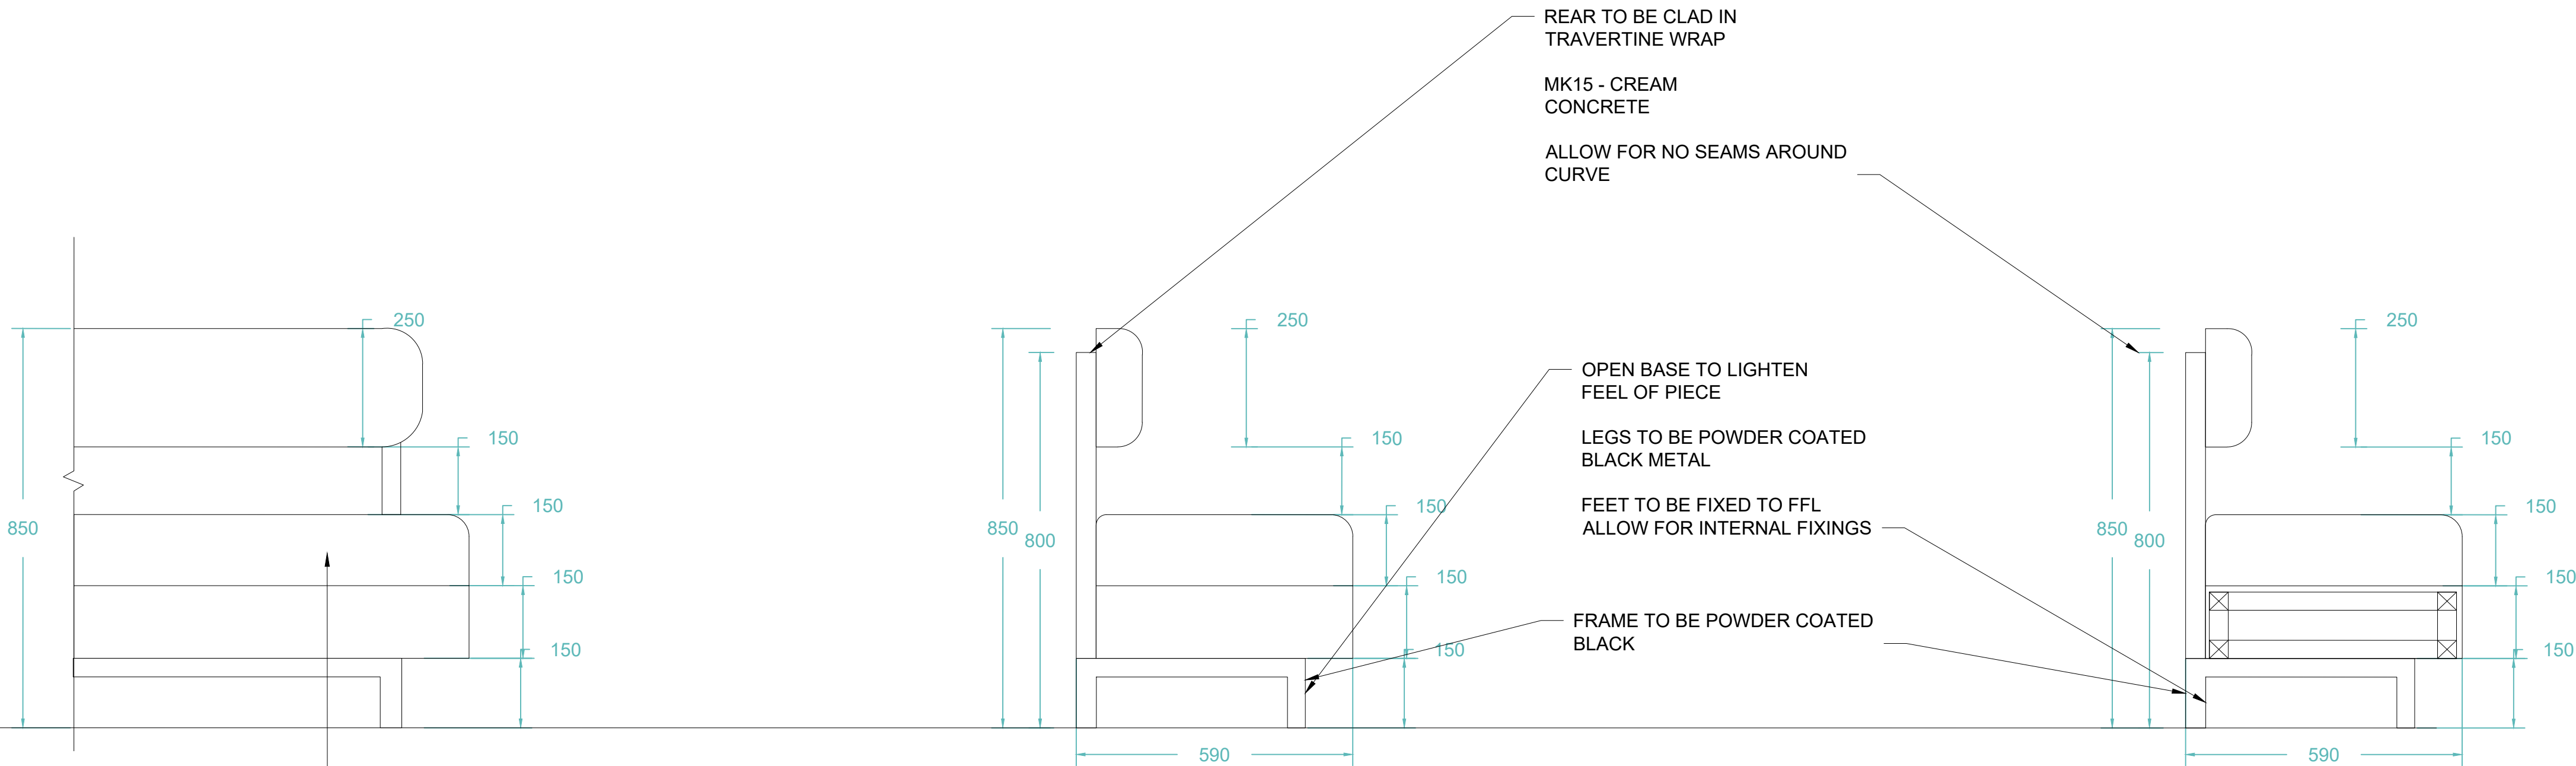

TYPICAL FRONT ELEVATION

ELEVATION 1:10

UPHOLSTERED HIGH DENSITY
FOAM FOR BACK AND SEAT,
REFER TO PROJECT SPECIFIC
ELEVATIONS FOR SPEC OF
UPHOLSTERY

SEAT BASE FINISH VARIES,
SEE PROJECT SPECIFIC
ELEVATIONS FOR SPEC

TYPICAL SIDE ELEVATION

ELEVATION 1:10

TYPICAL SECTION

ELEVATION 1:10



Client:
ZAMBRERO

Project:
CROSS STREET

Title:
DETAIL 3: VINYL WALL

Drawing No:
400.04

Job No:
0195

Scale:
1:5 @A1

Drawn:
LK

Reviewed:
JM

Revision: R3 A

Date: 20.03.24


All drawings have been prepared from a digital survey or existing drawings provided by others. accuracy cannot be assumed. It is the contractors responsibility to carry out site dimension checks and produce production drawings. Details will be subject to approval of production drawings and site strip out.

This drawing is to be read in conjunction with all other architects drawings, specifications and all other consultants' information.


All proprietary systems shown on this drawing are to be installed strictly in accordance with the manufacturers / suppliers recommended details.

Any discrepancies between information shown on this drawing and any other contract information or manufacturers / suppliers recommendations is to be brought to the attention of the designer.


This drawing is the property of block1: design. copyright is reserved by them and the drawing issued on condition that it is not copied either wholly or in part without the consent of BLOCK1: DESIGN ltd

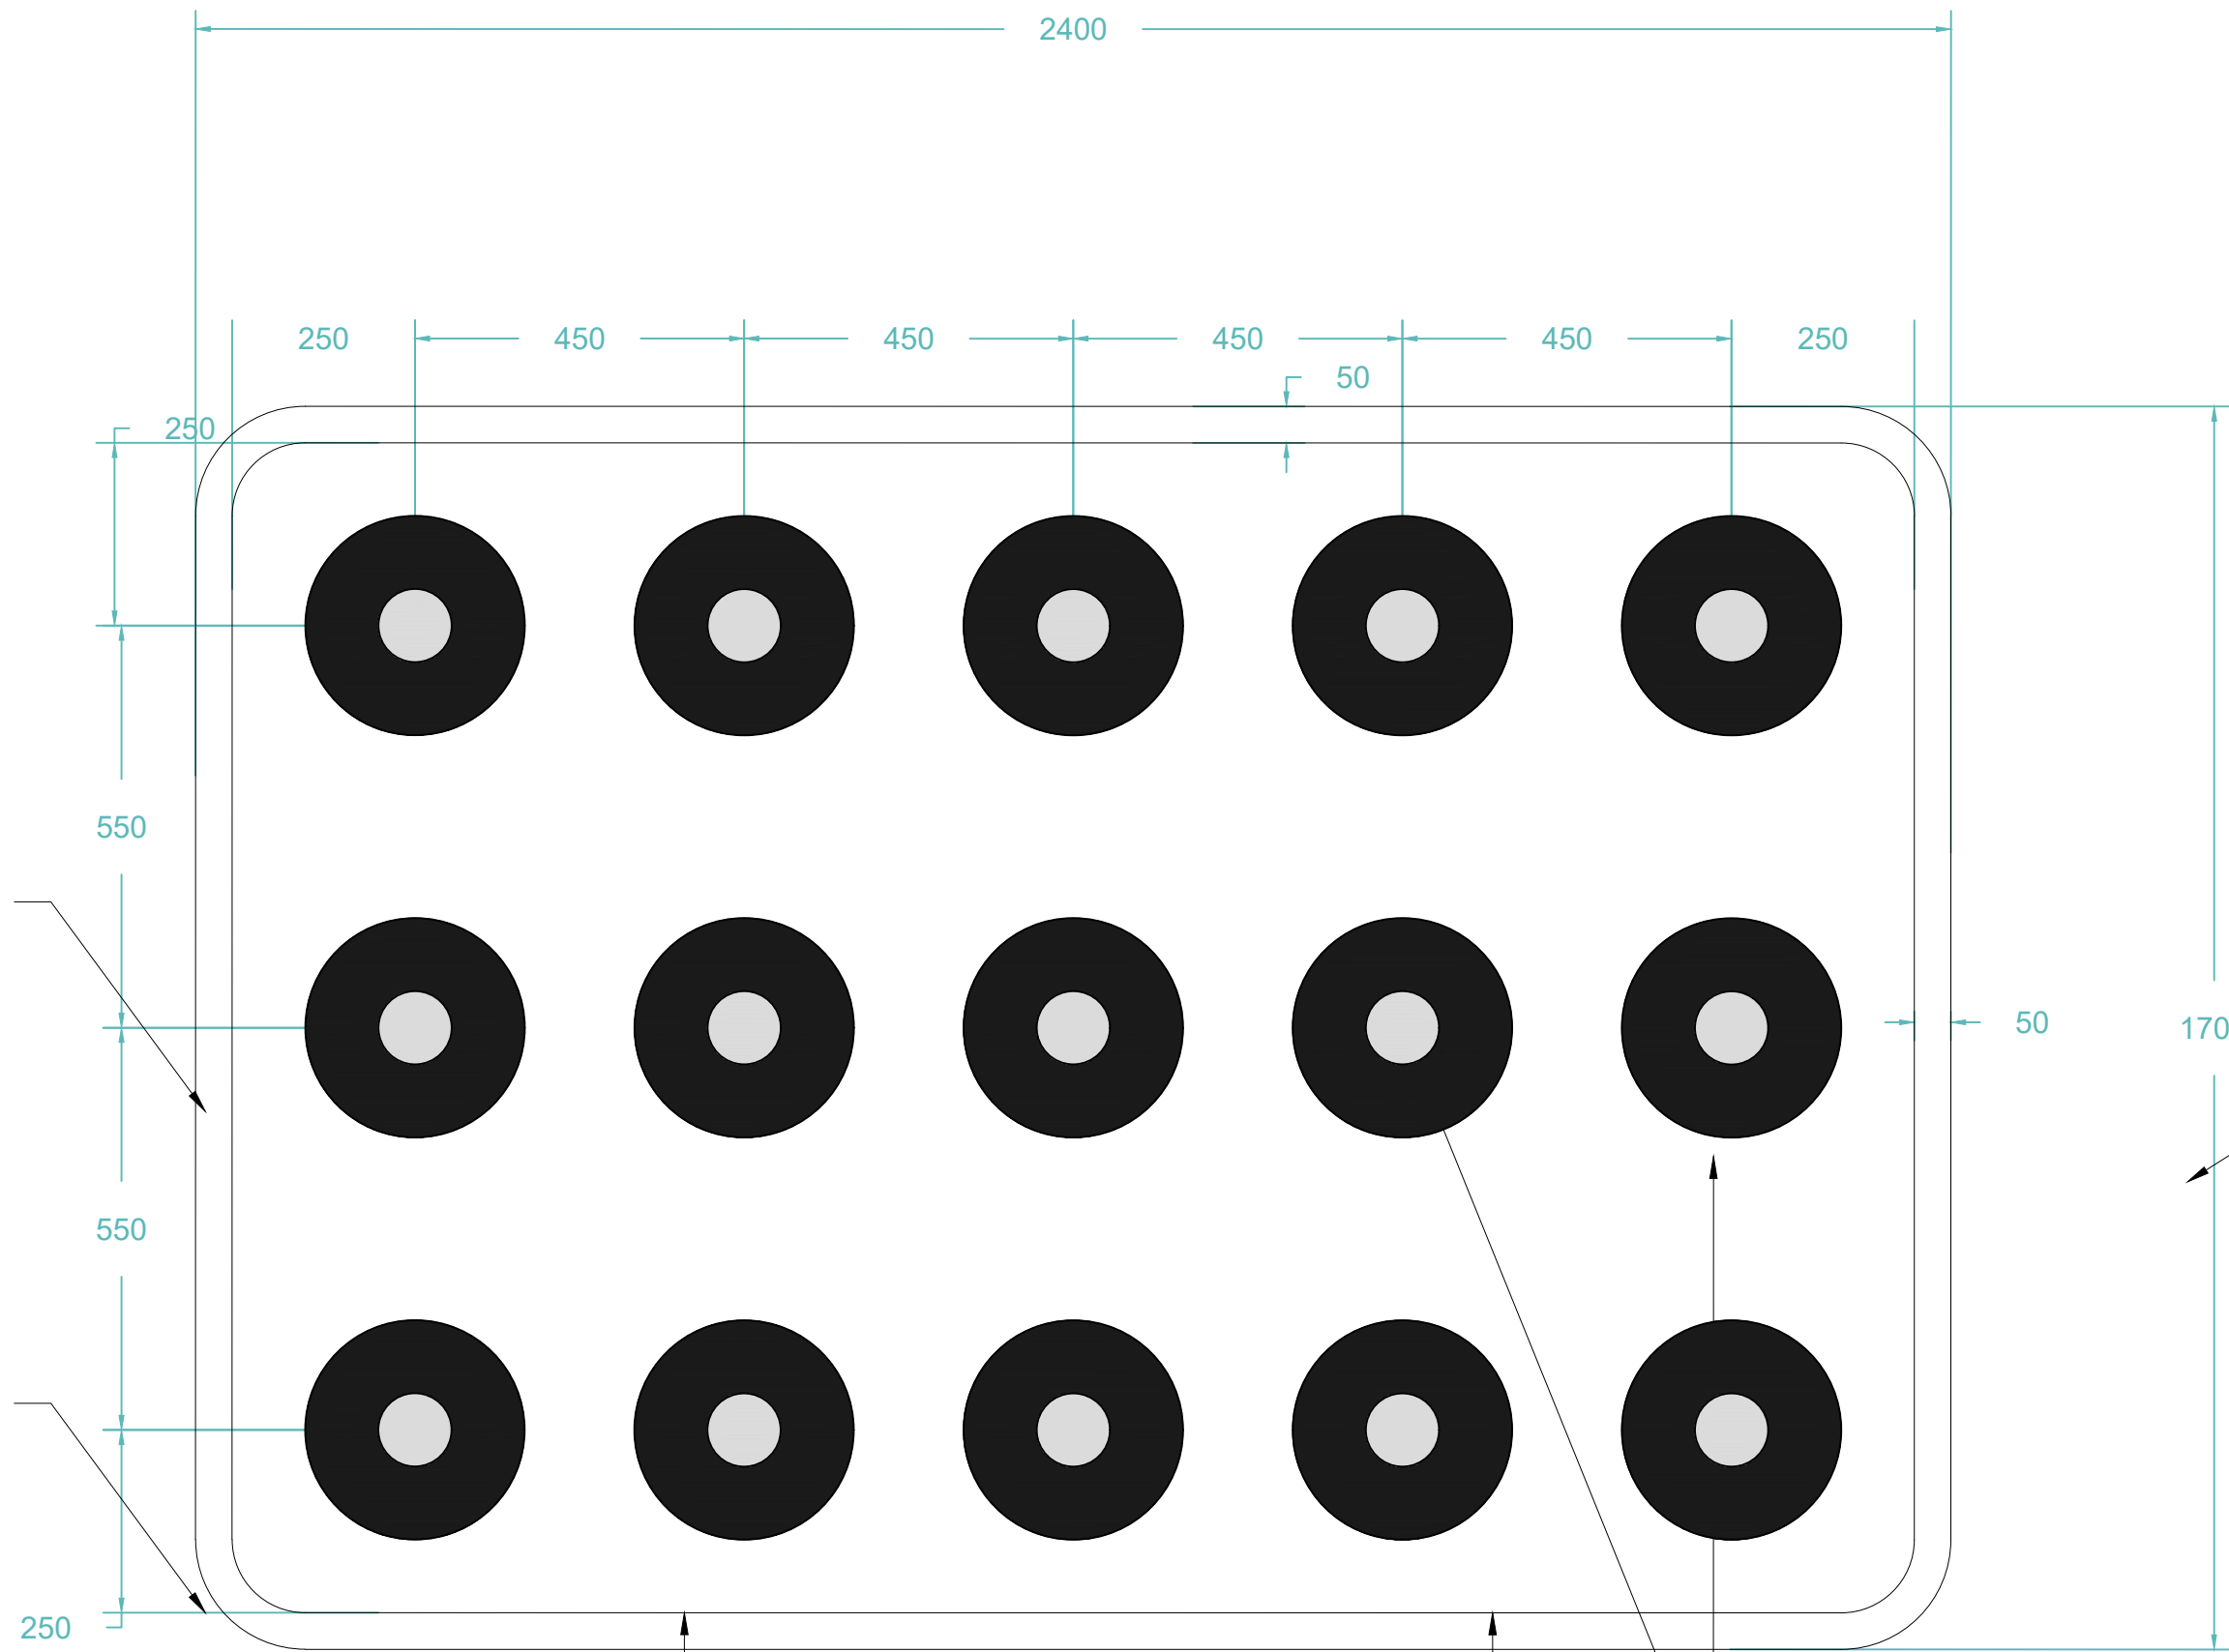

VINYL WALL
ELEVATION 1:10

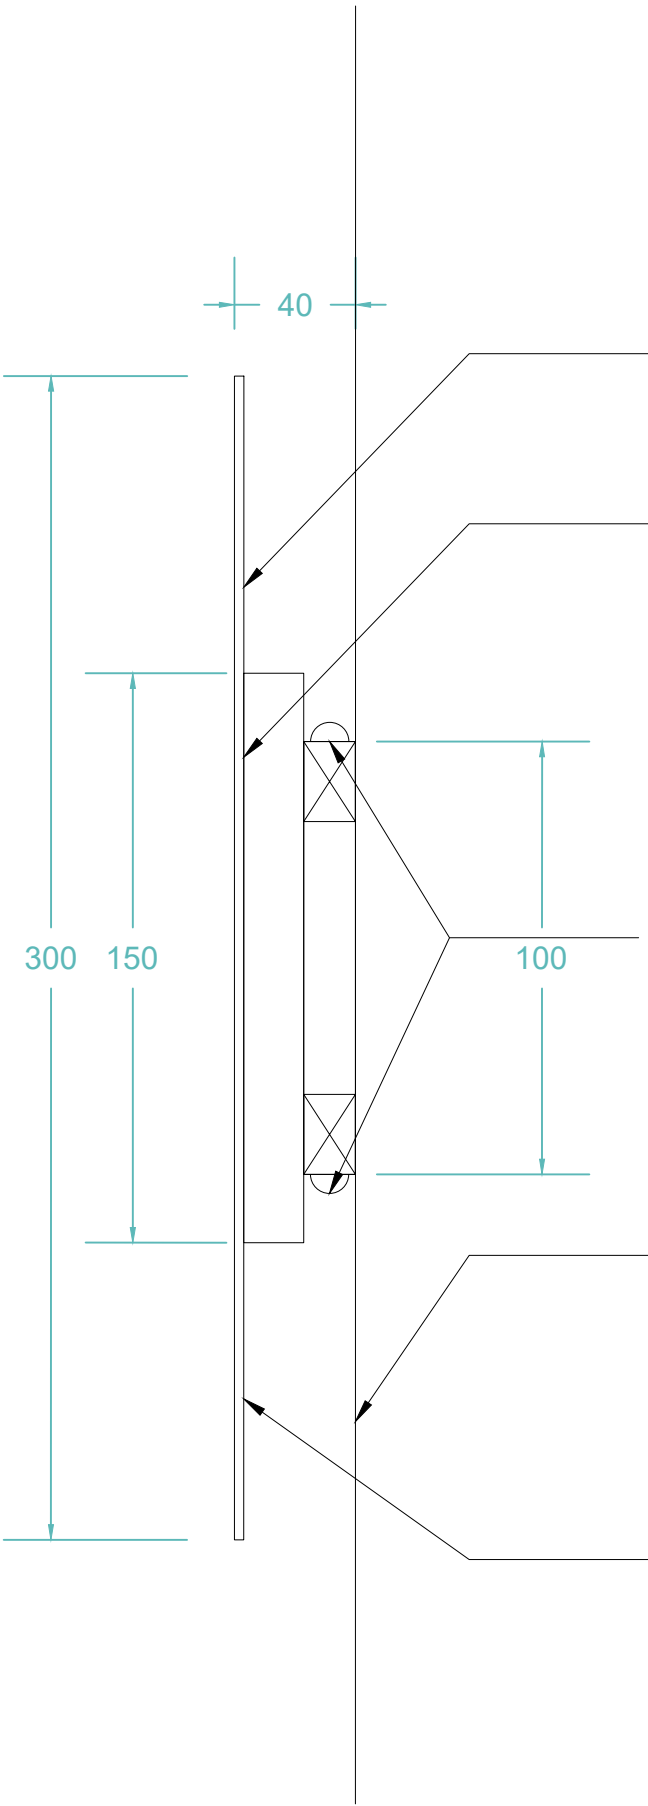


VINYL
SECTION 1:2

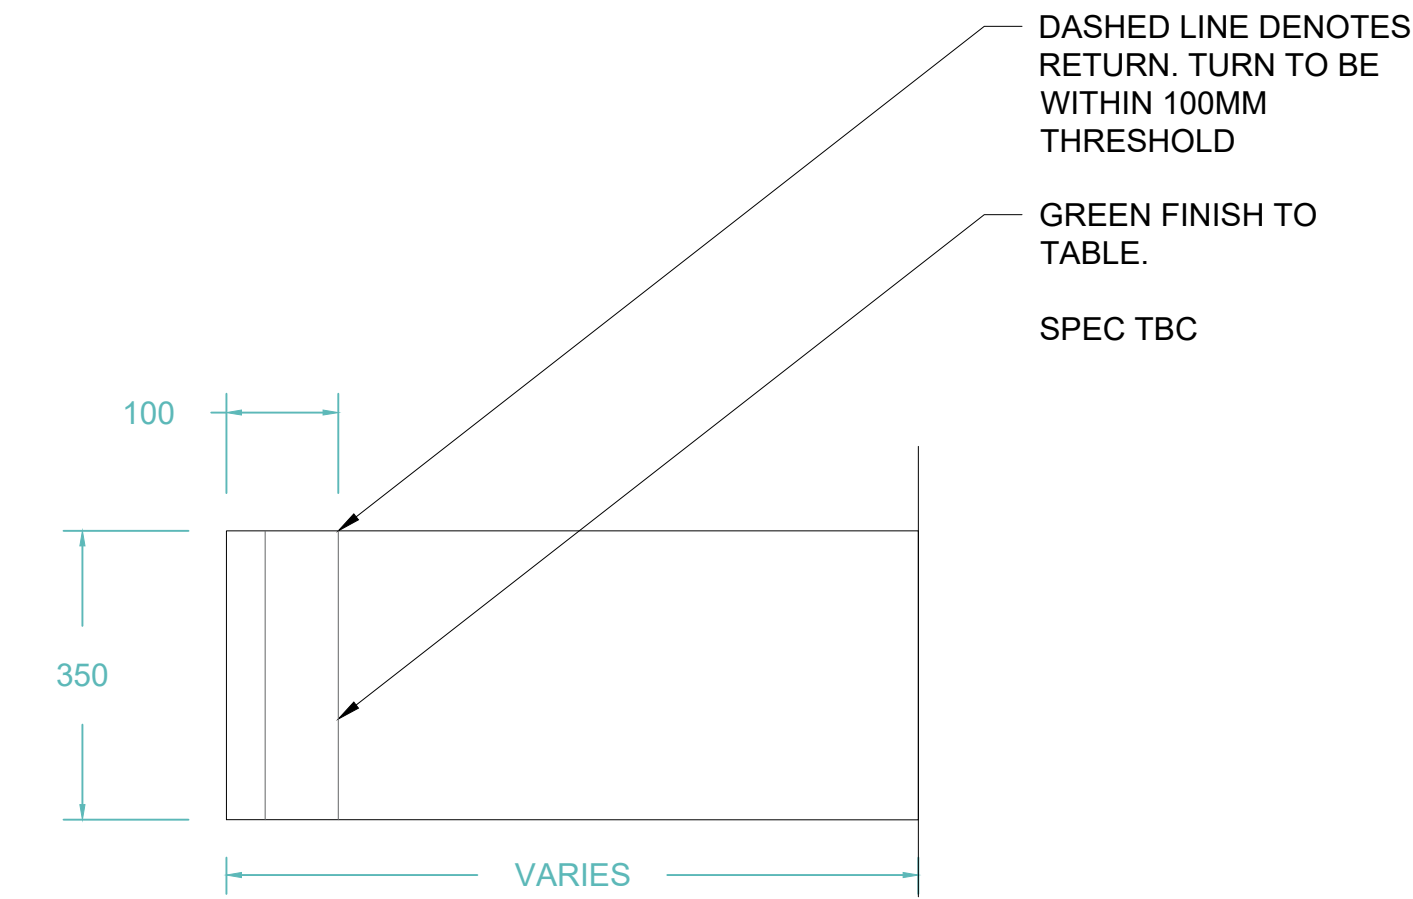


TYPICAL BENCH

PLAN	1:10
------	------

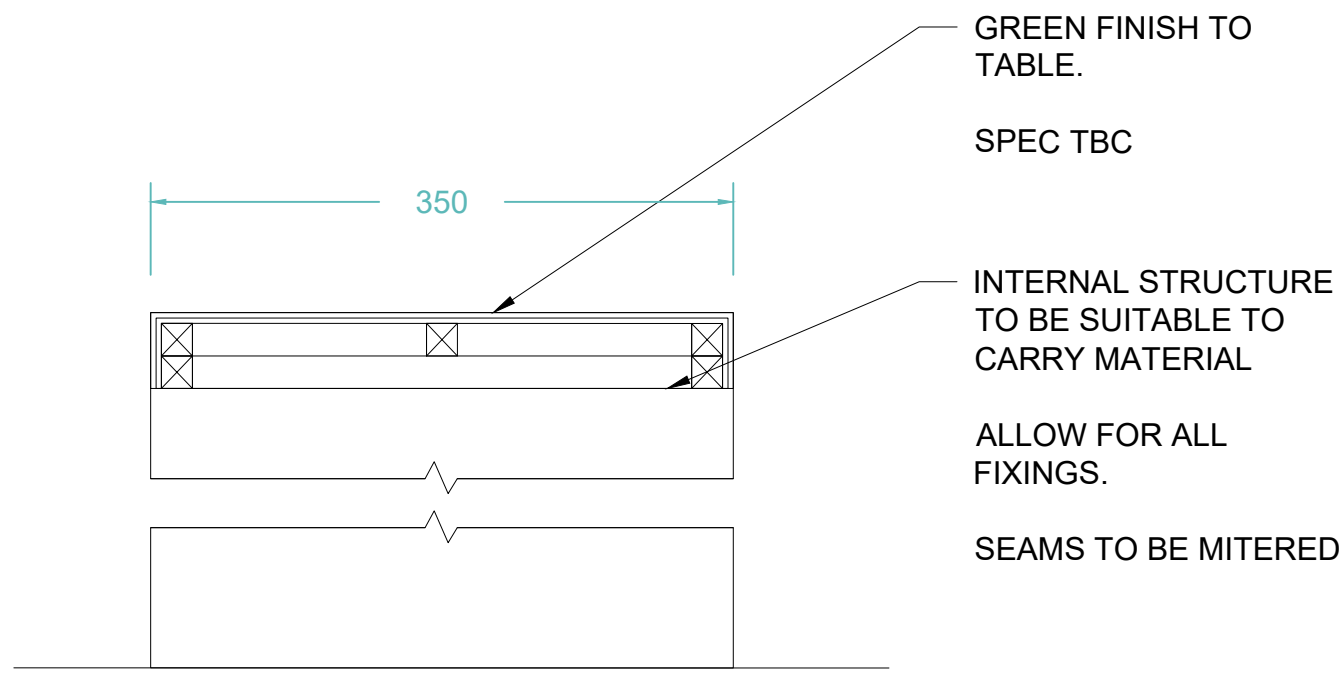


TYPICAL BENCH

SECTION	1:10
---------	------

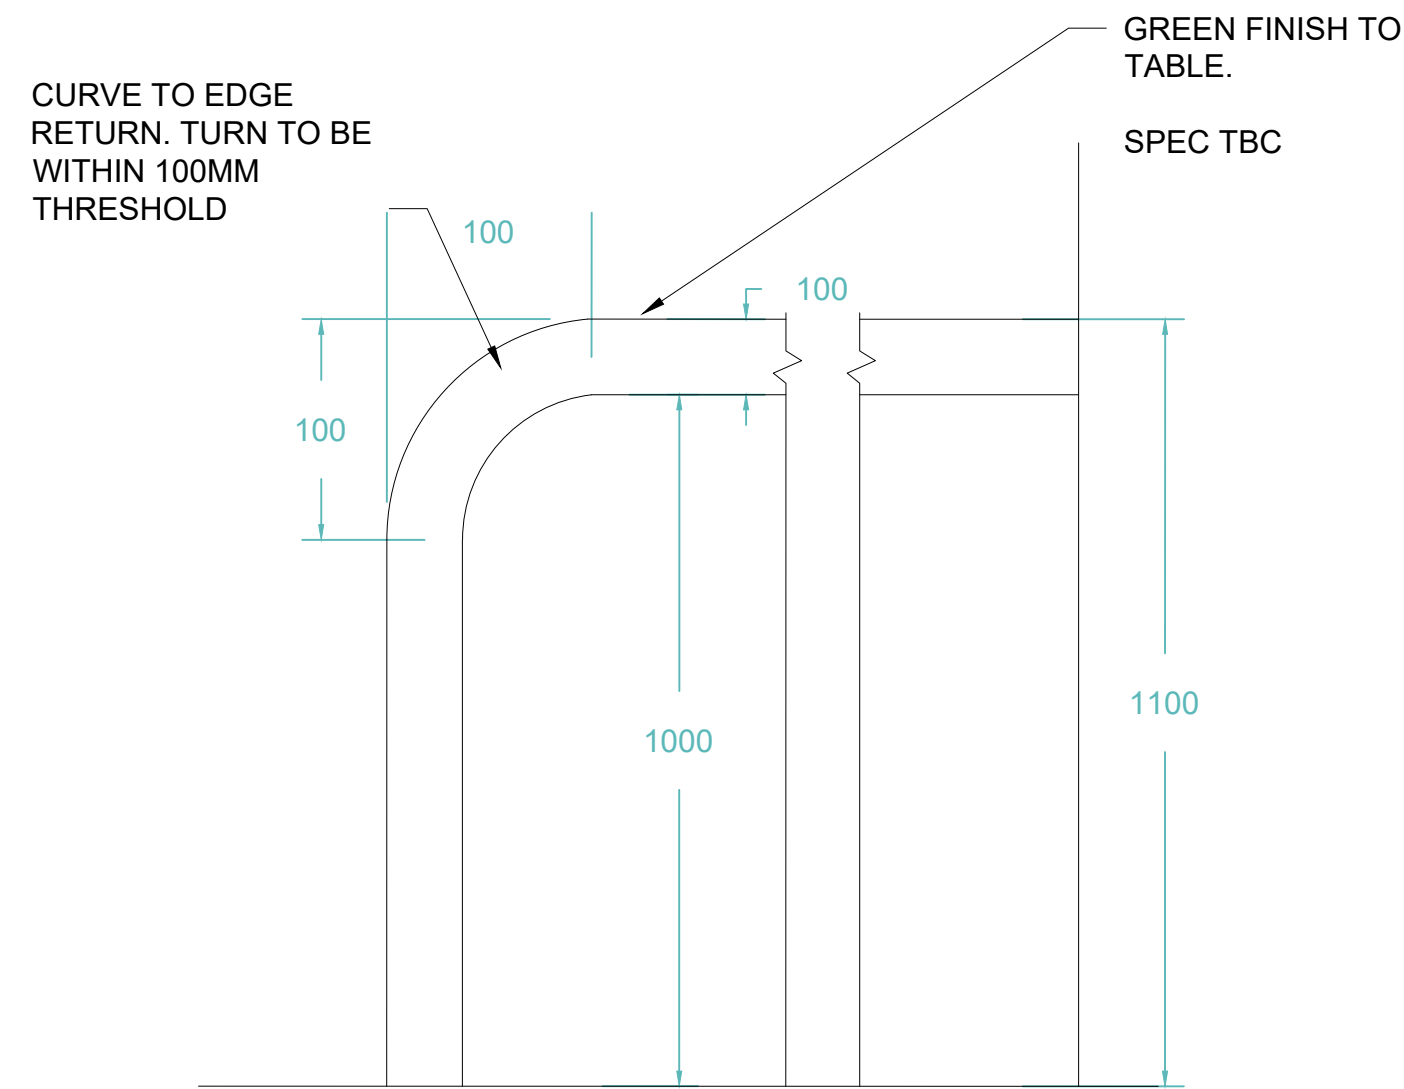




TYPICAL SIDE ELEVATION

ELEVATION	1:10
-----------	------

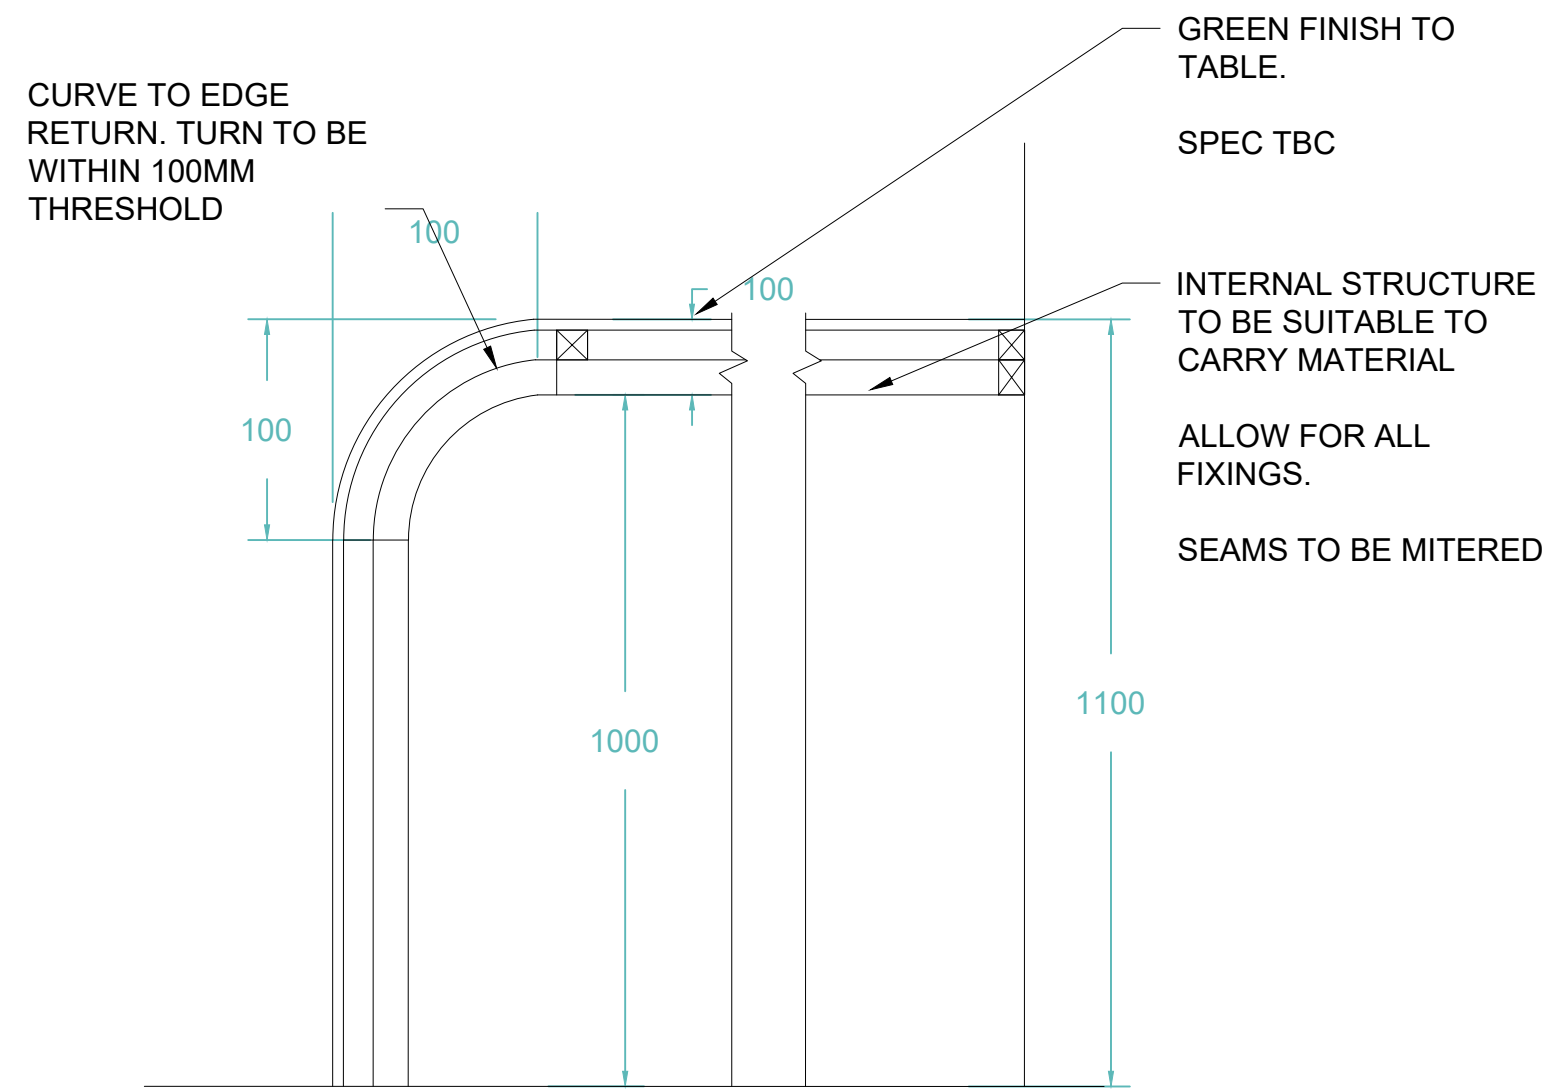

TYPICAL SIDE ELEVATION

SECTION	1:10
---------	------

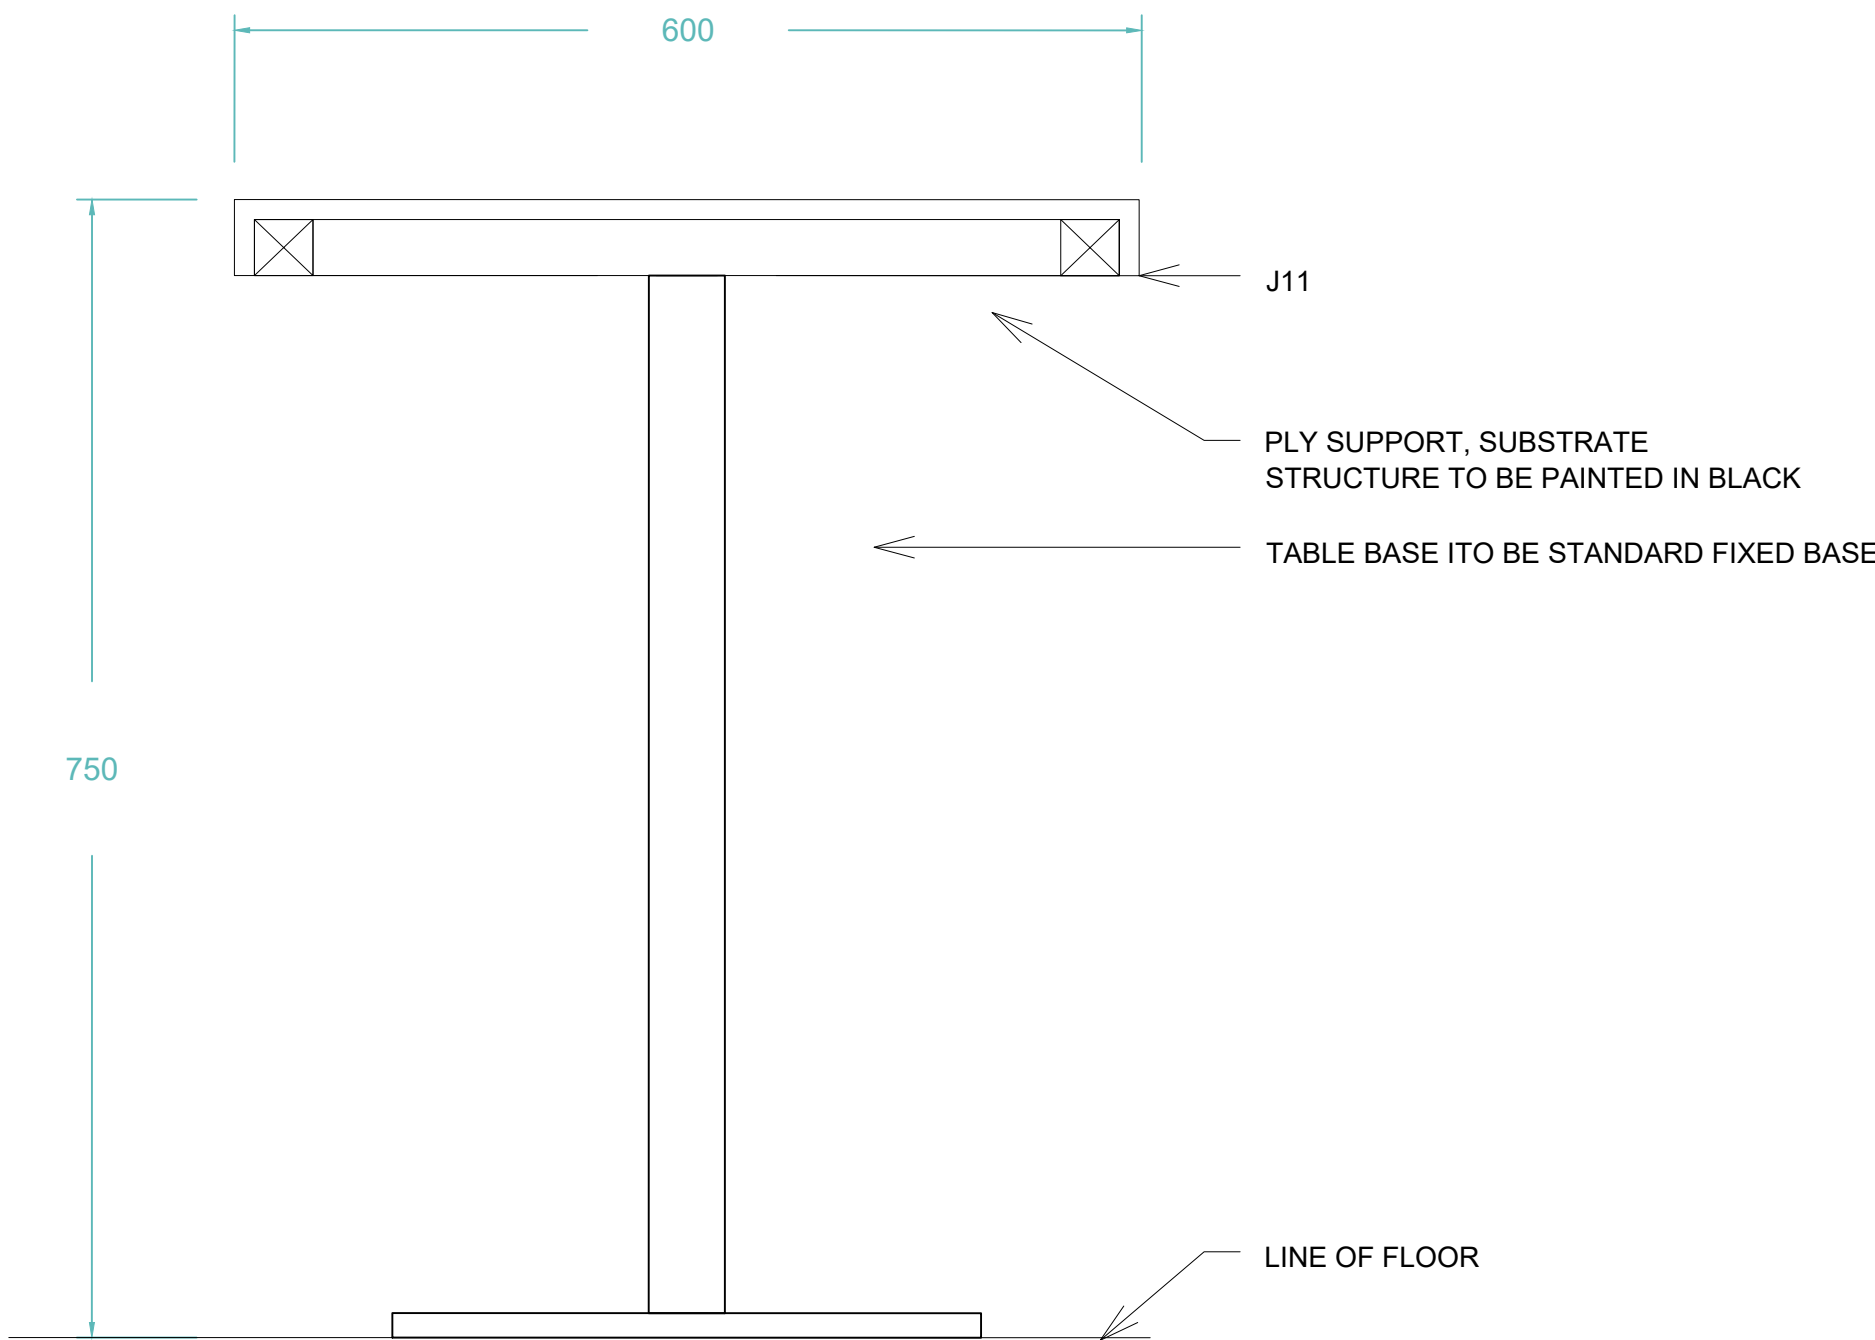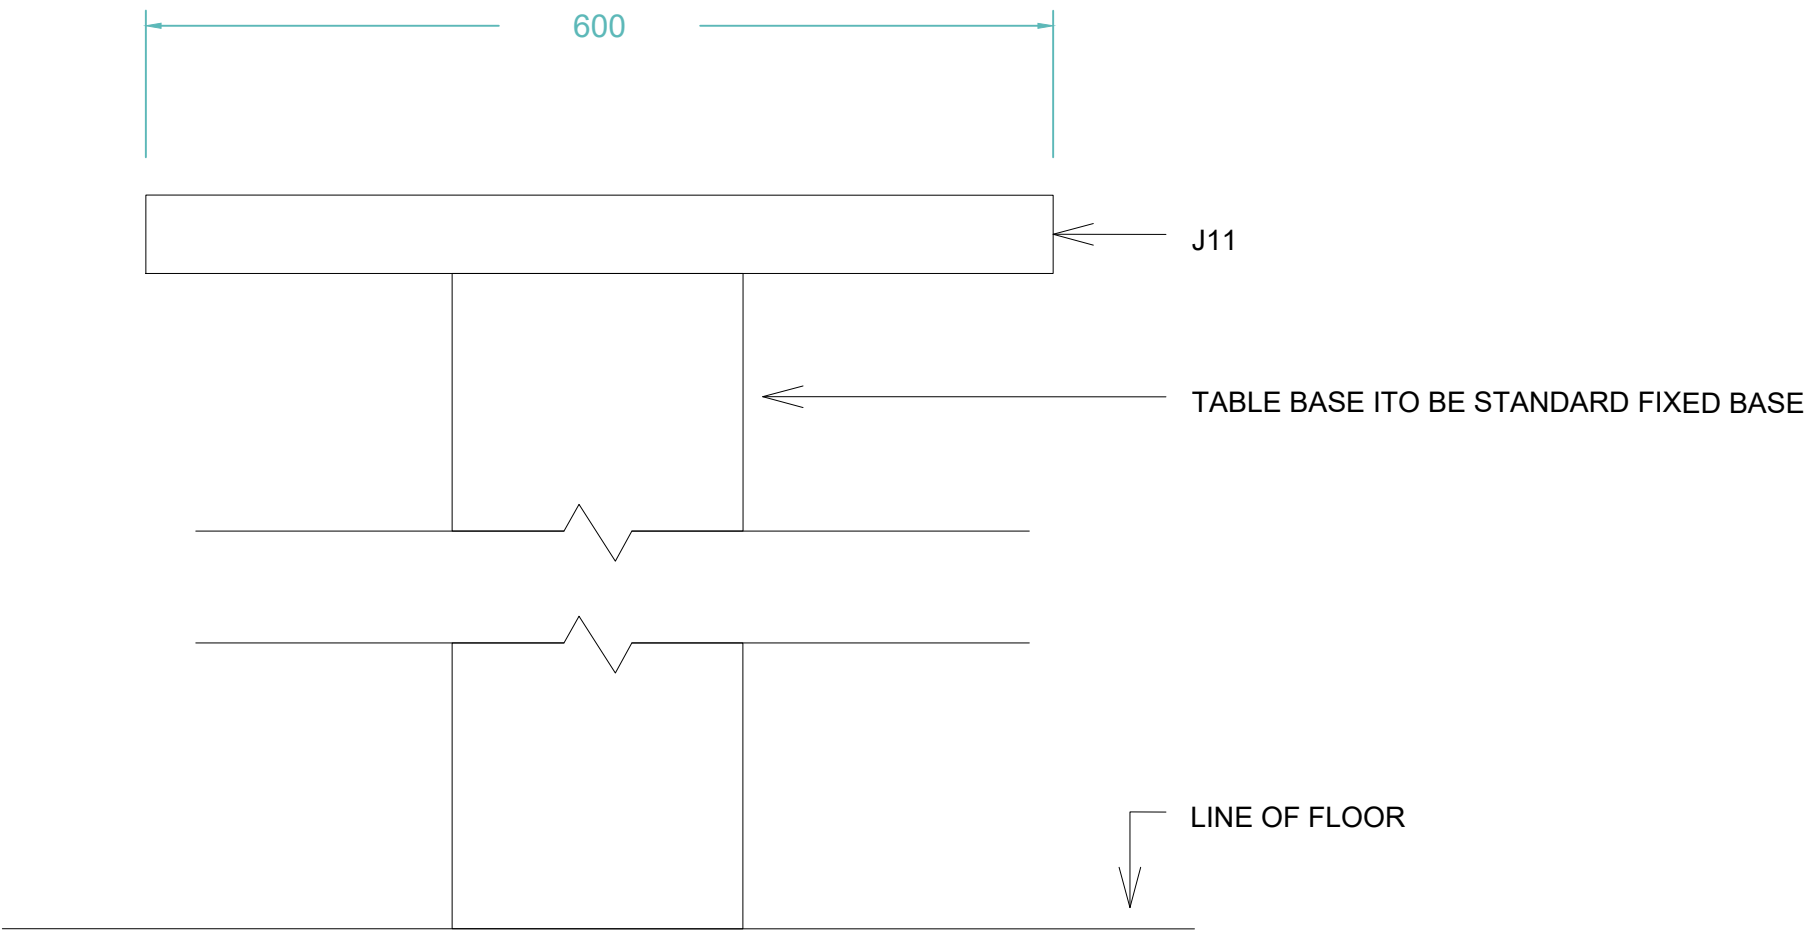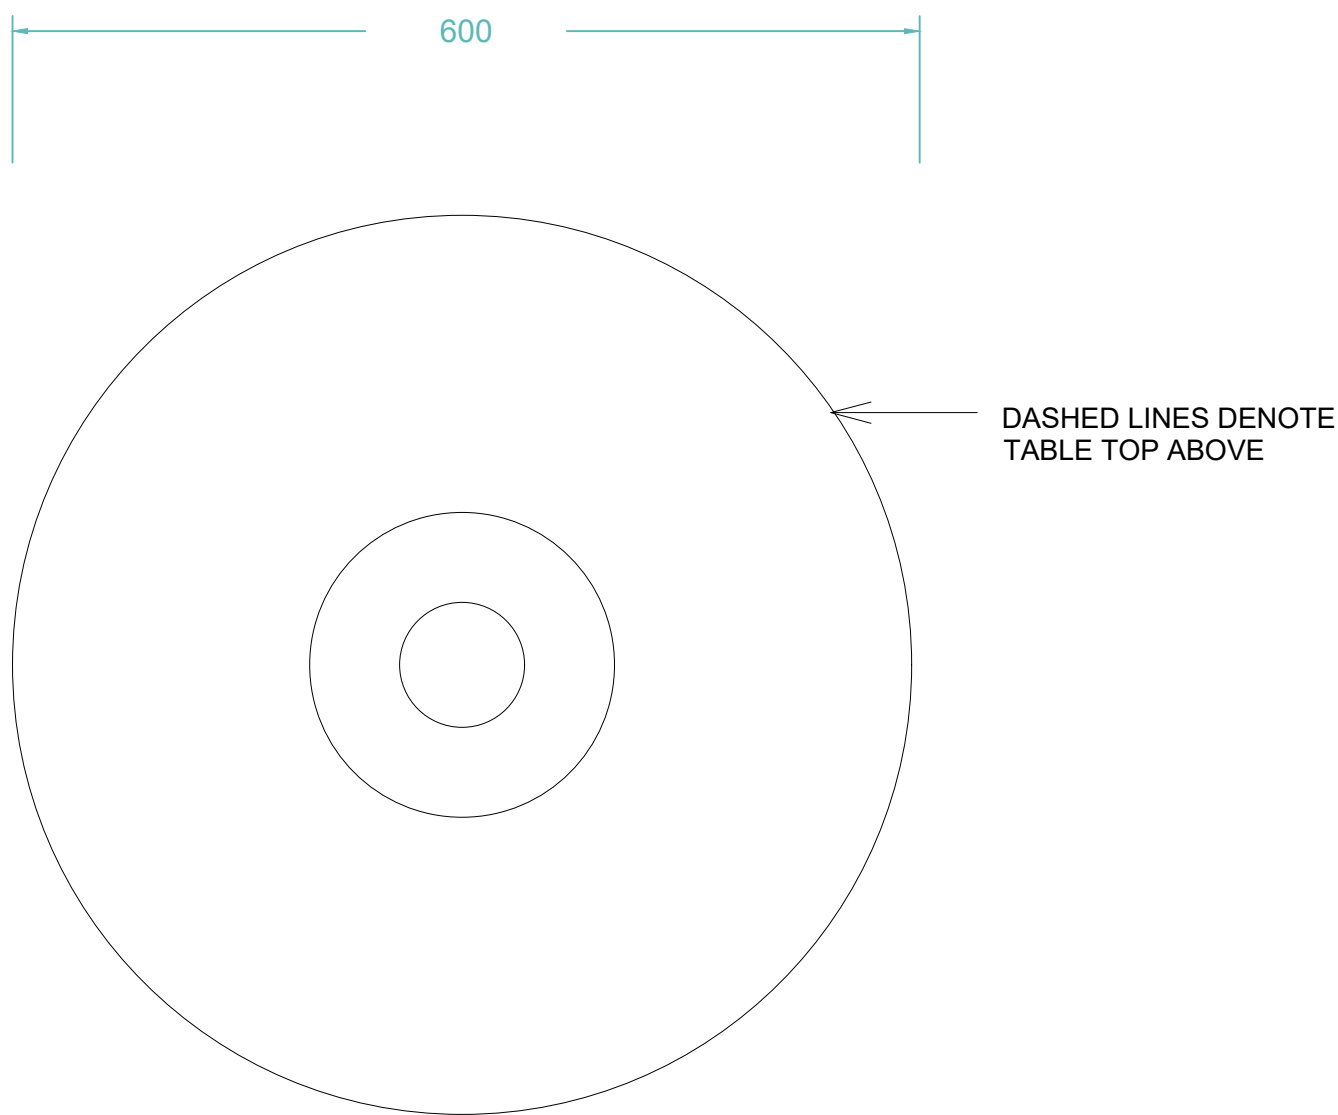

LOW TABLE


SECTION	1:5
---------	-----

LOW TABLE

ELEVATION	1:5
-----------	-----

LOW TABLE


PLAN	1:5
------	-----

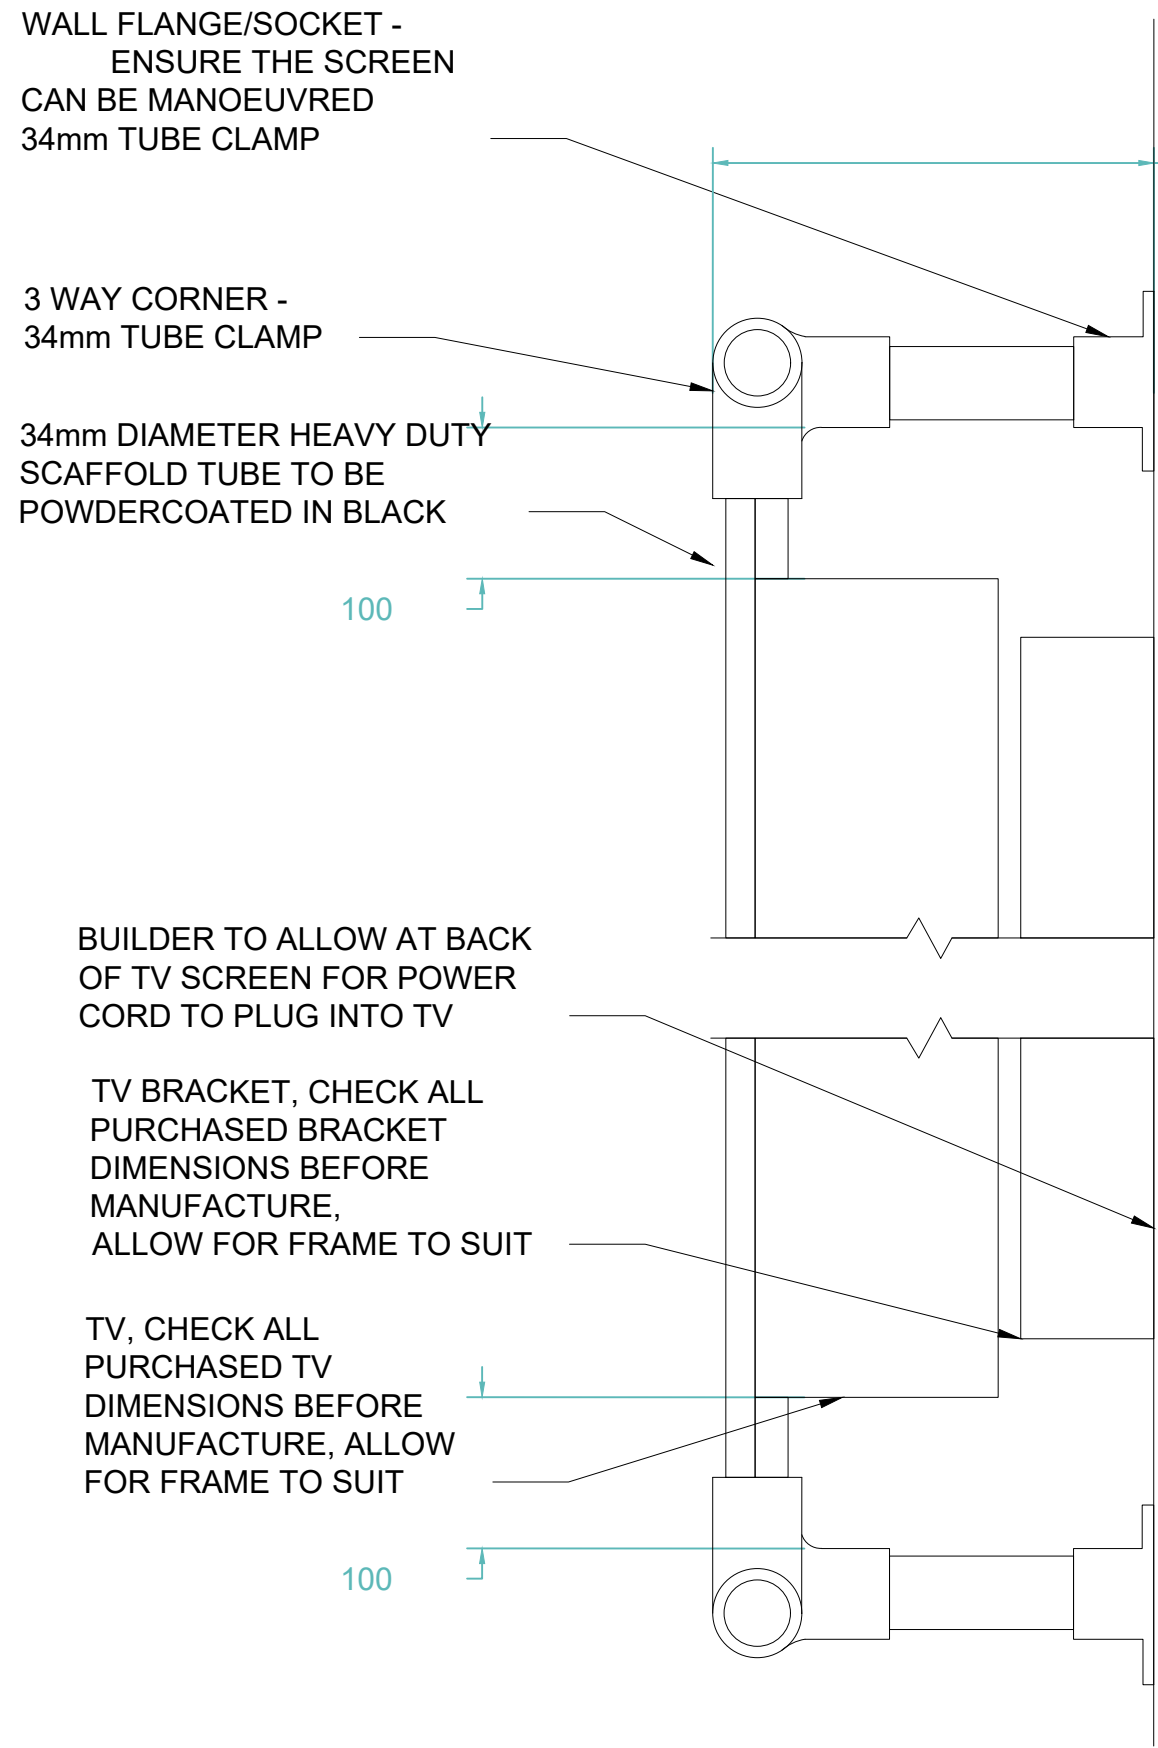

COS SCREEN & BRACKETS THICKNESS

TYPICAL SCREEN DETAIL

ELEVATION	1:5
-----------	-----

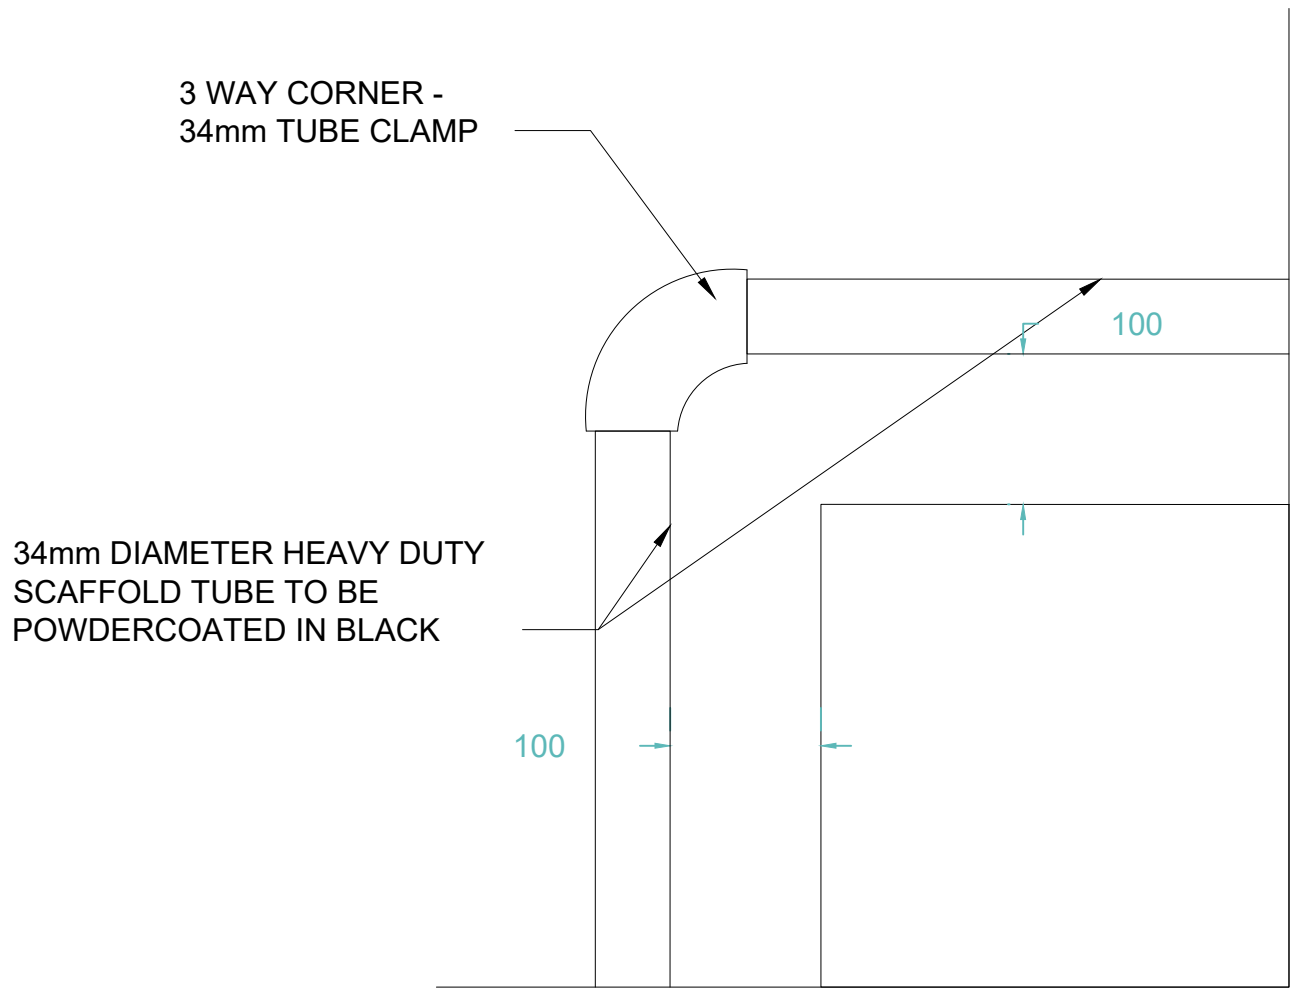

TYPICAL SCREEN DETAIL

ELEVATION	1:5
-----------	-----



Client:
ZAMBRERO

Project:
CROSS STREET

Title:
DETAIL 6: SCAFFOLD

Drawing No: 400.07
Job No: 0195

Scale: 1:5 @A1

Drawn: LK
Reviewed: JM

Revision: R3 A

Date: 20.03.24


All drawings have been prepared from a digital survey or existing drawings provided by others. accuracy cannot be assumed. It is the contractors responsibility to carry out site dimension checks and produce production drawings. Details will be subject to approval of production drawings and site strip out.

This drawing is to be read in conjunction with all other architects drawings, specifications and all other consultants' information.


All proprietary systems shown on this drawing are to be installed strictly in accordance with the manufacturers / suppliers recommended details.

Any discrepancies between information shown on this drawing and any other contract information or manufacturers / suppliers recommendations is to be brought to the attention of the designer.


This drawing is the property of block1: design. copyright is reserved by them and the drawing issued on condition that it is not copied either wholly or in part without the consent of BLOCK1: DESIGN ltd

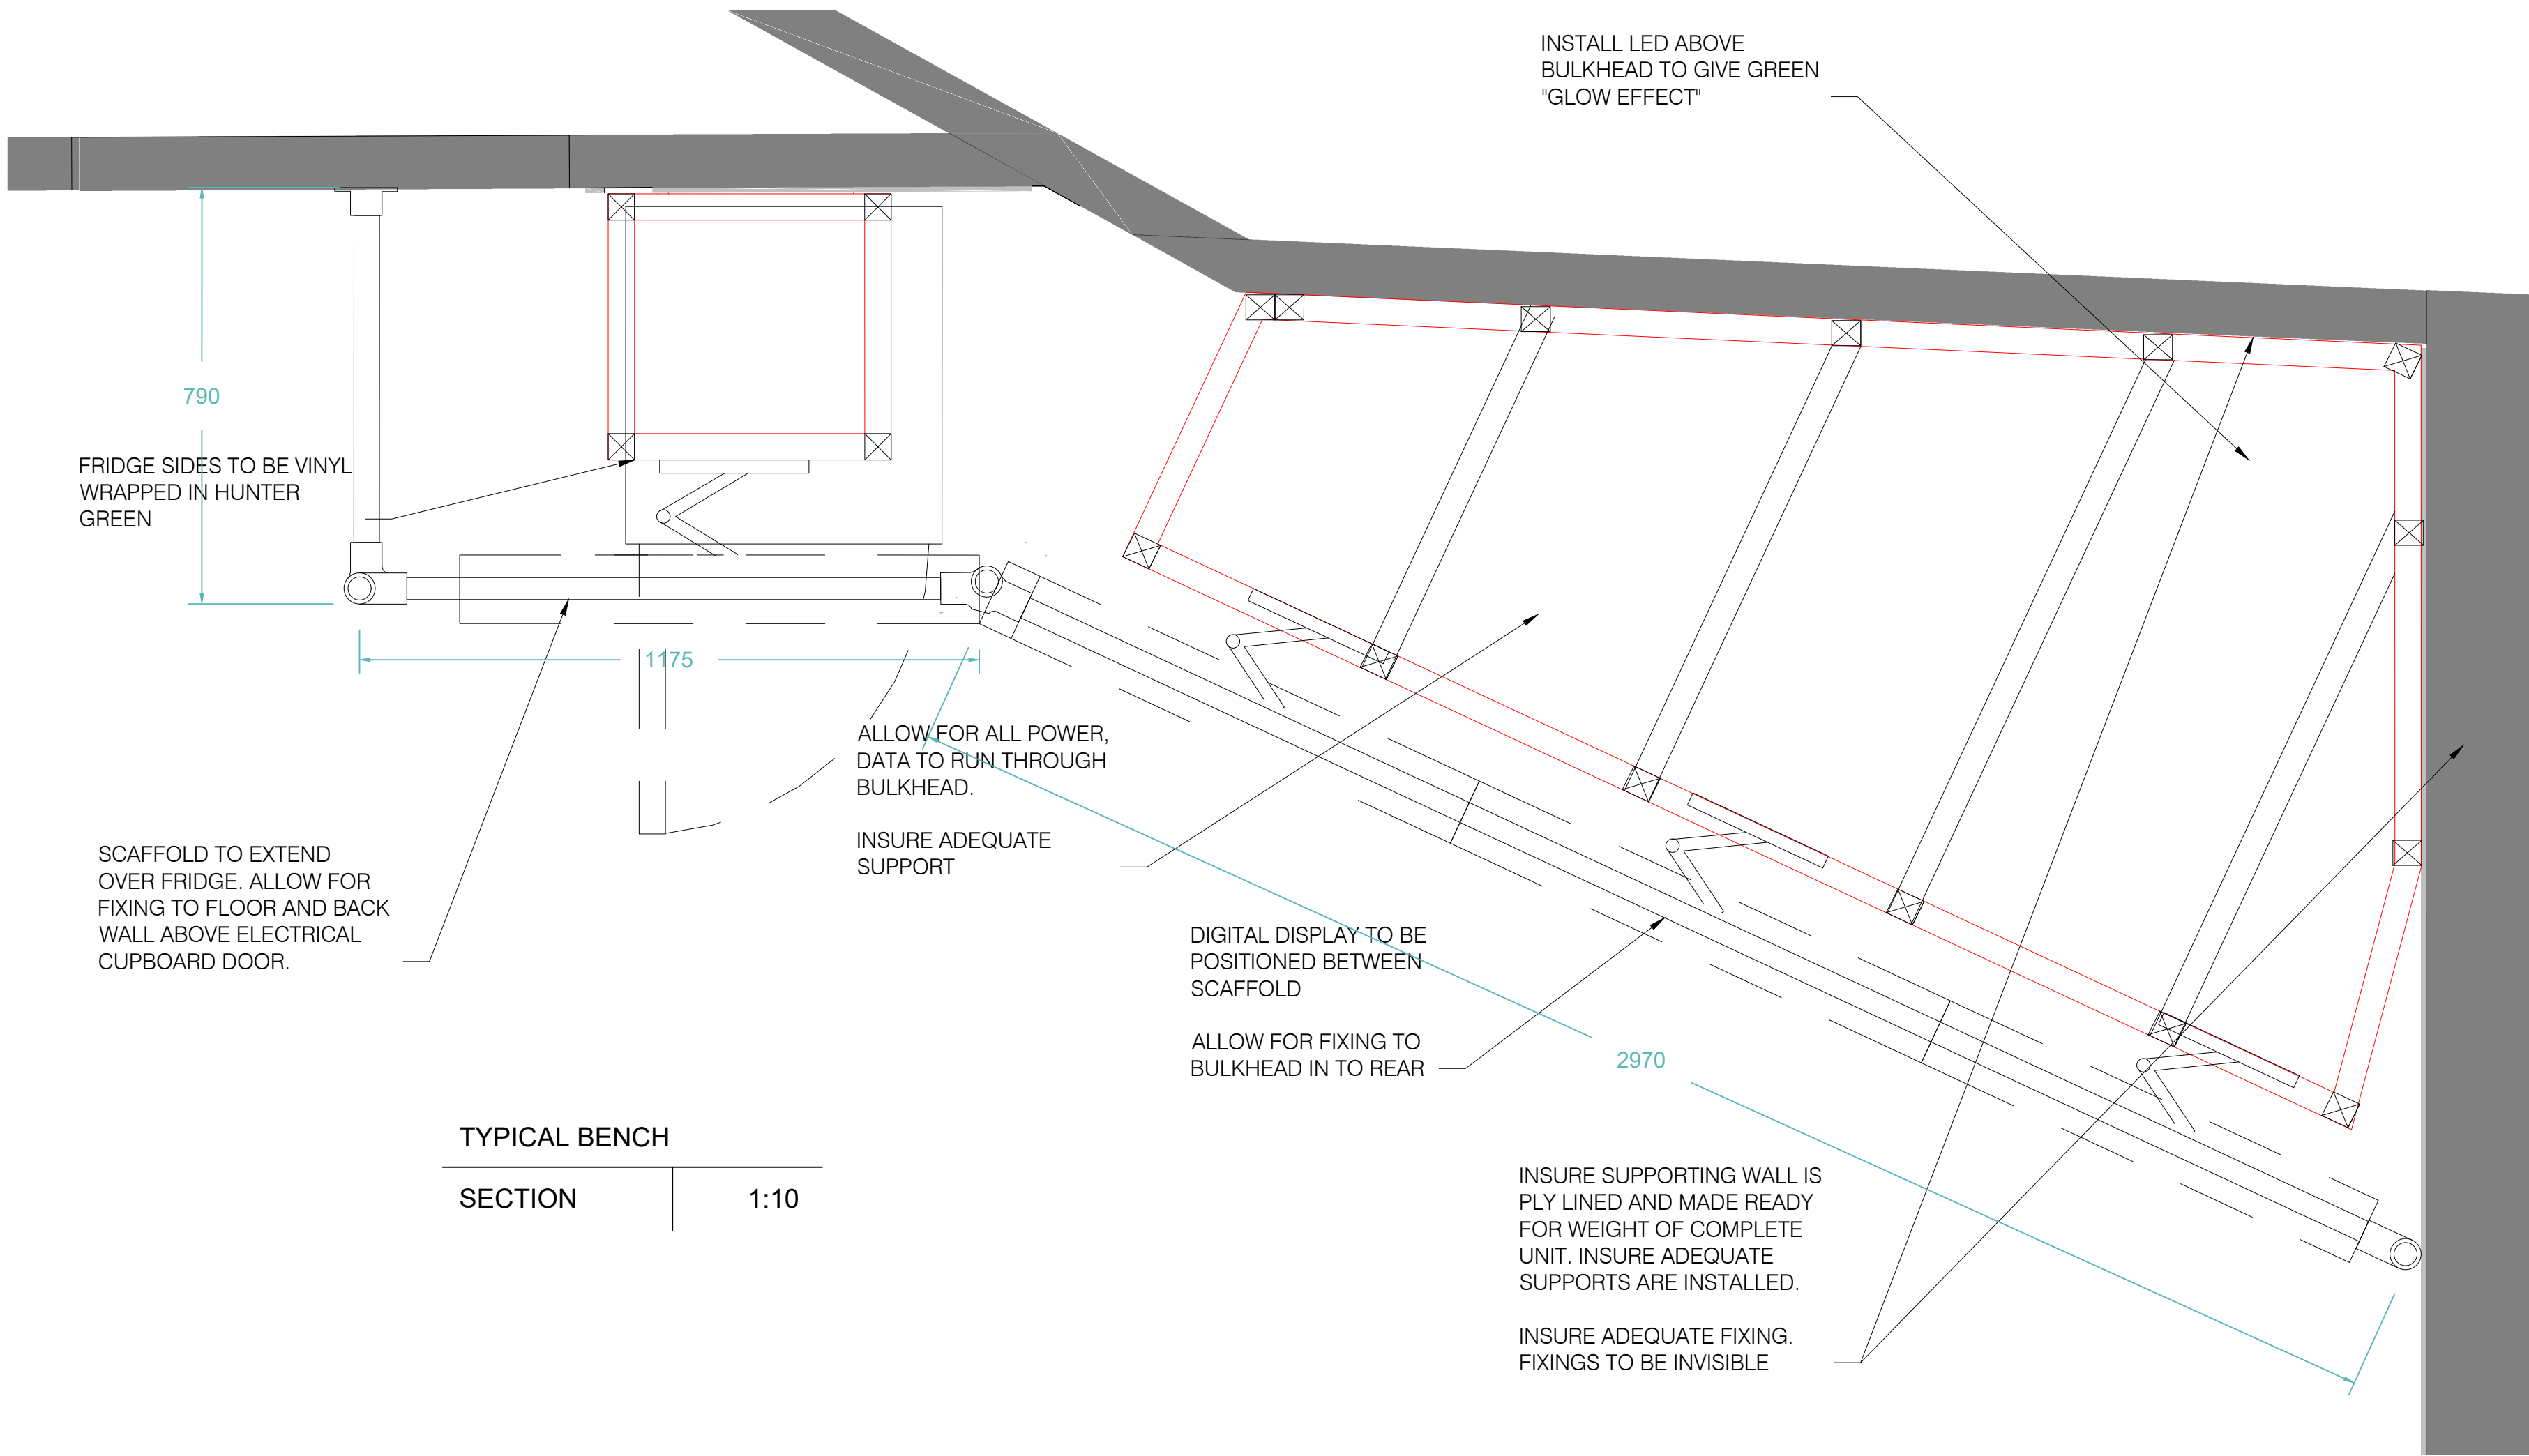



TYPICAL BENCH
SECTION 1:10

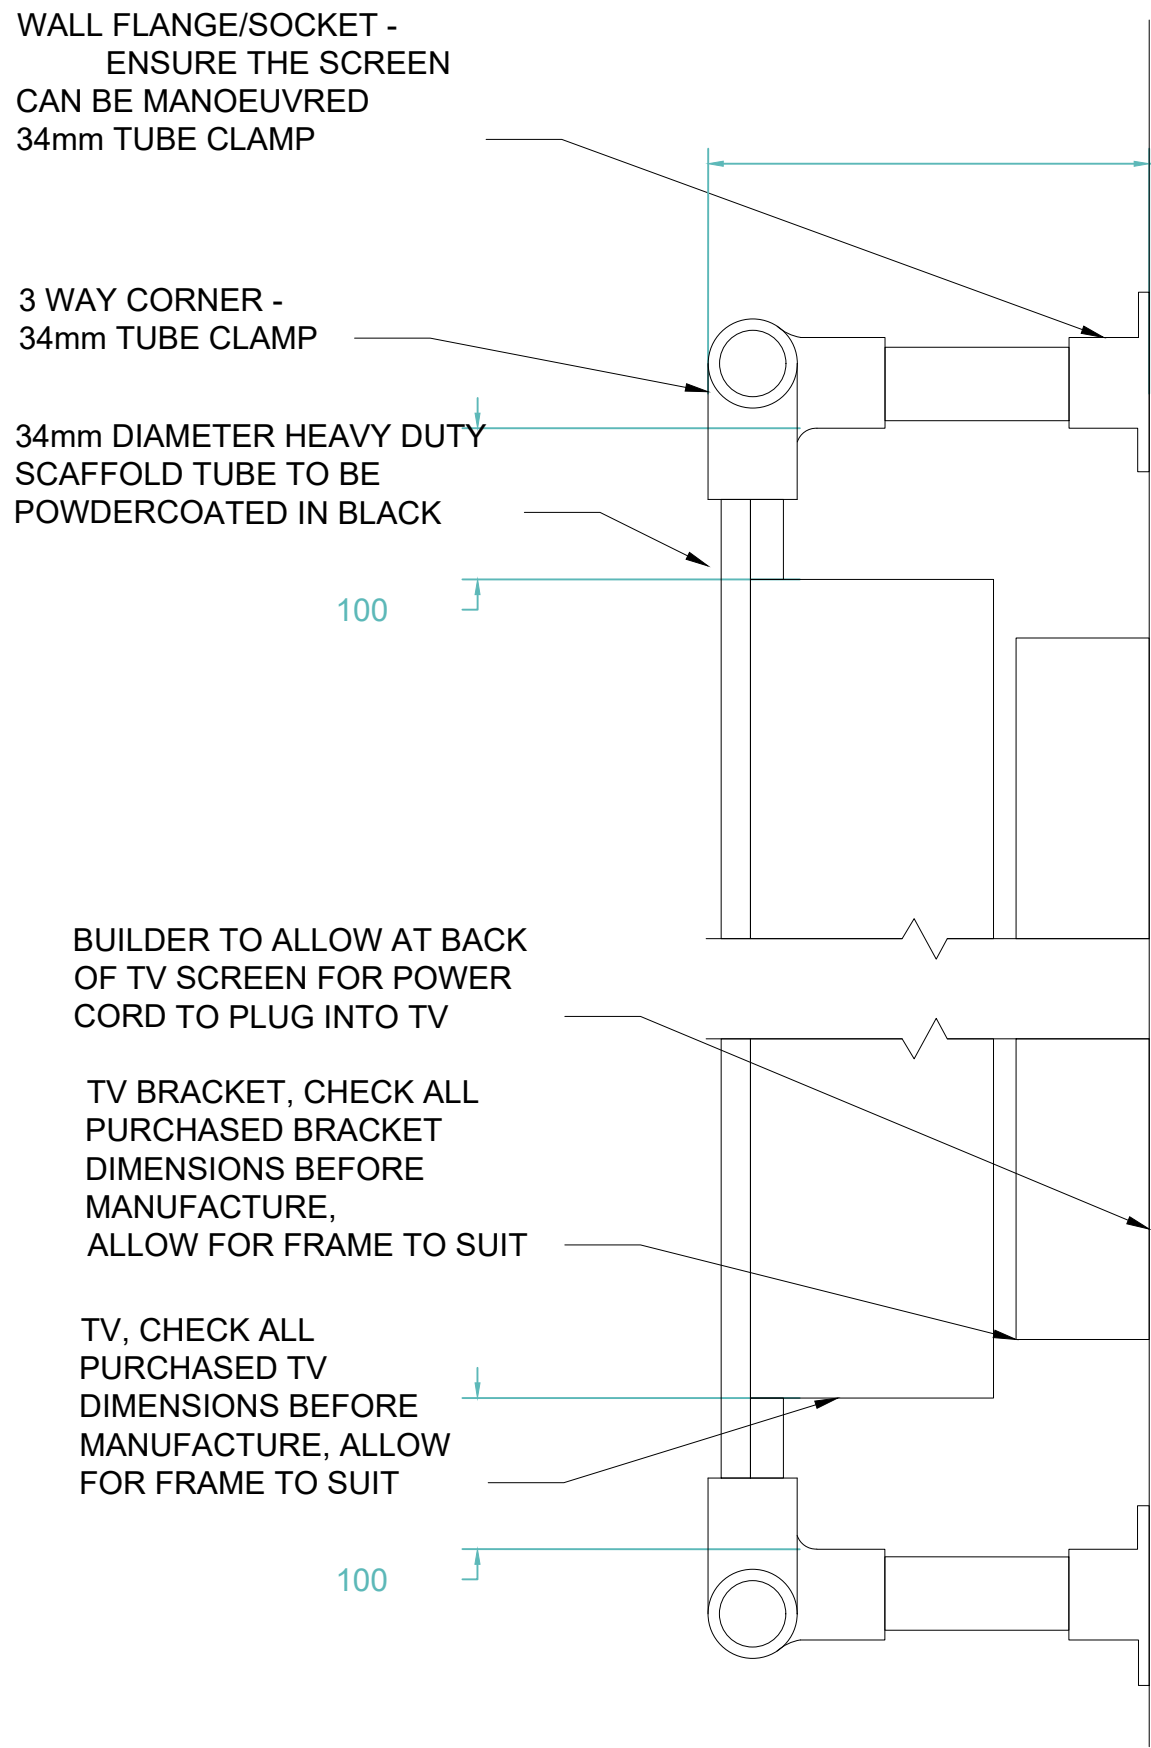

TYPICAL SCREEN DETAIL
ELEVATION 1:5

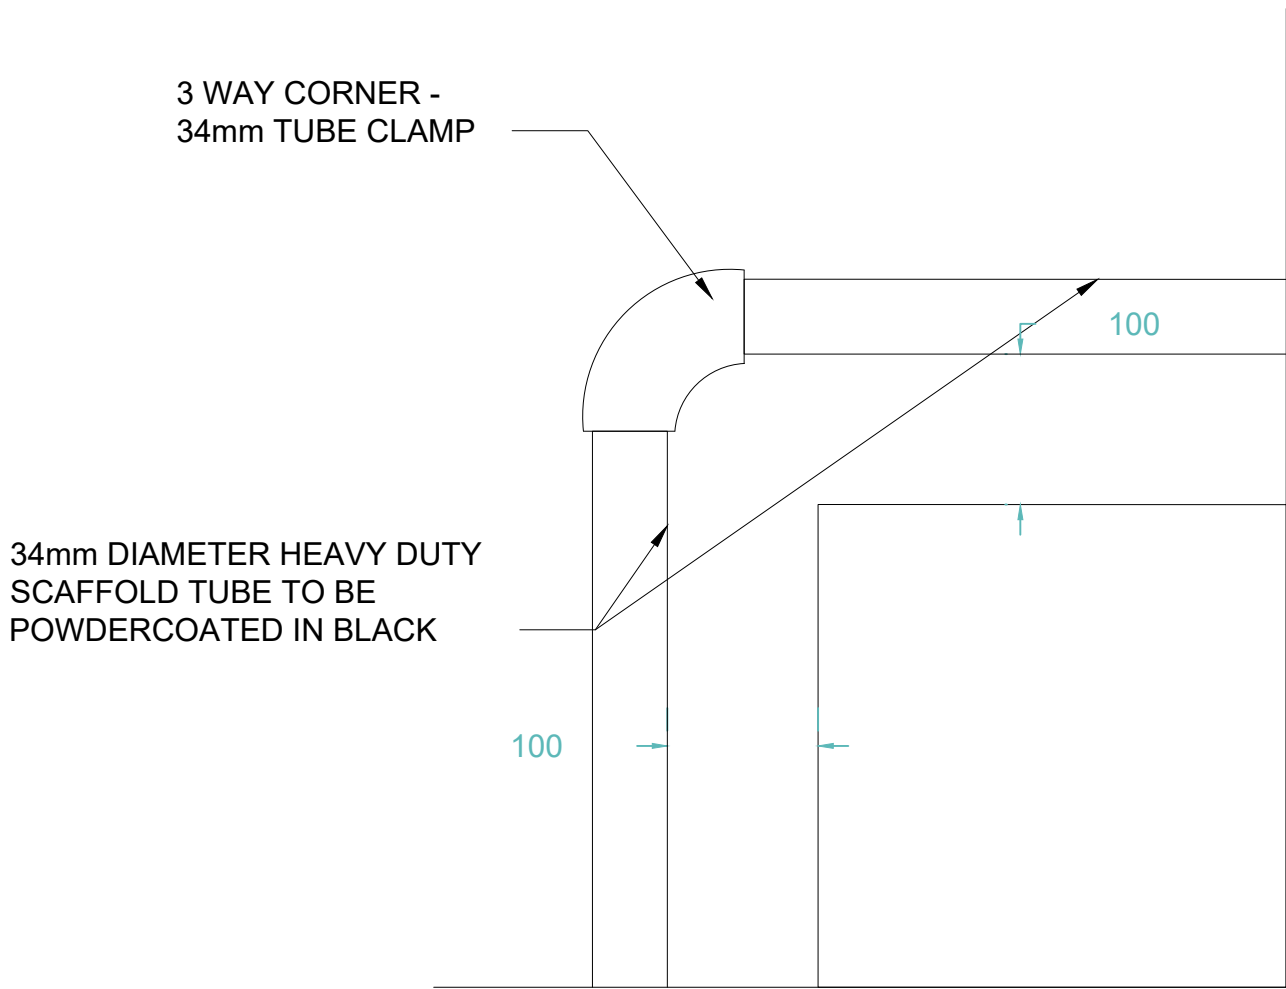

TYPICAL SCREEN DETAIL
ELEVATION 1:5

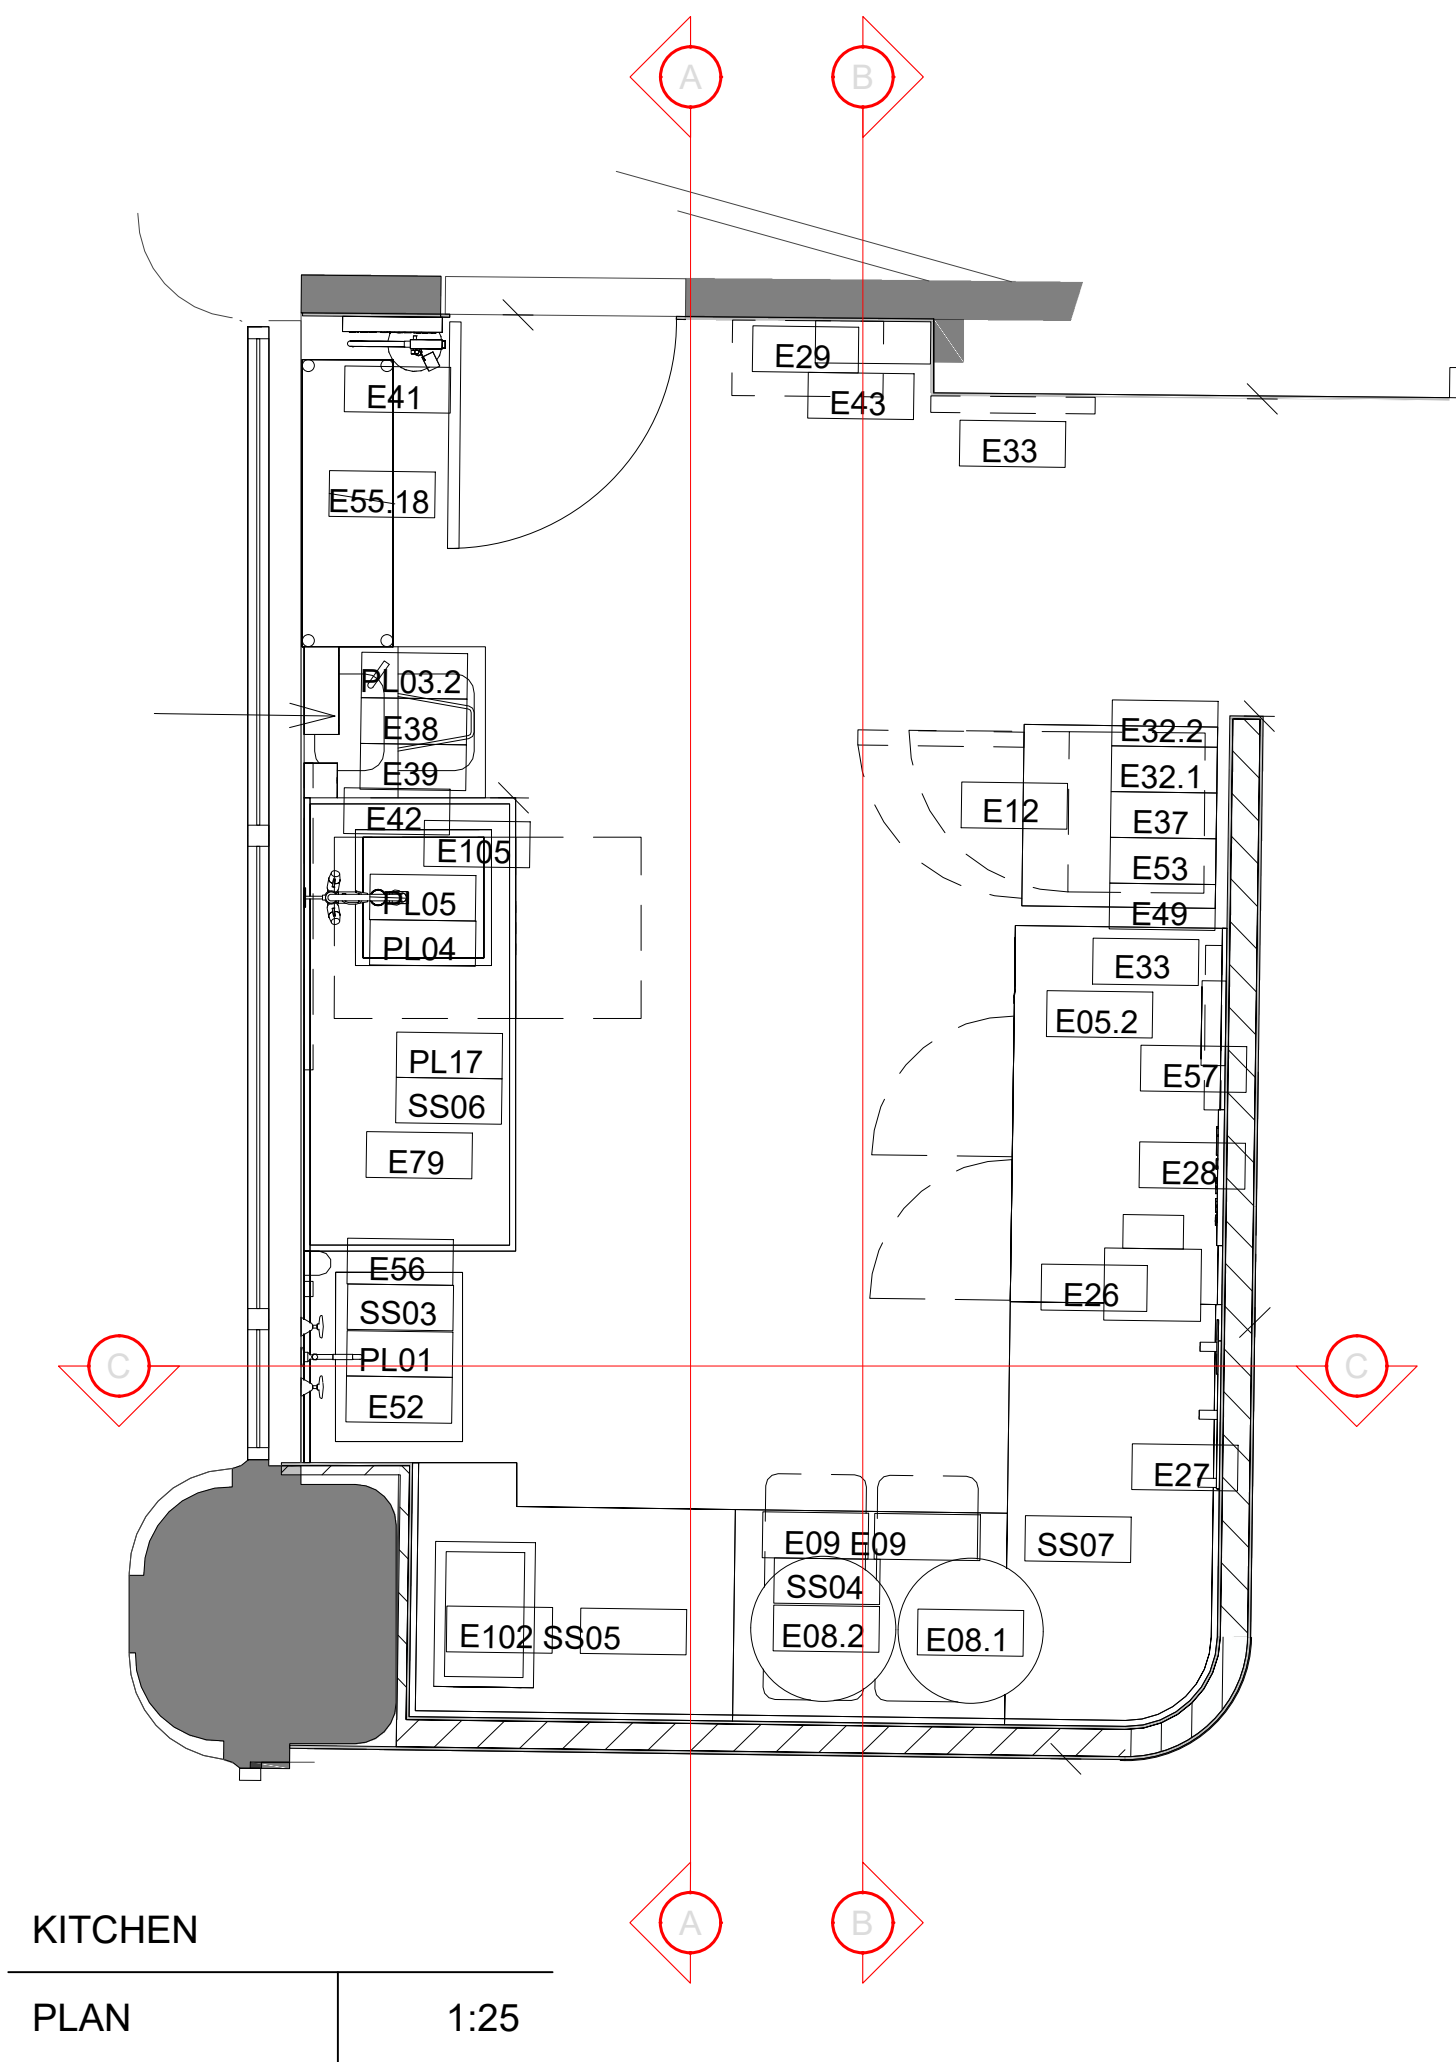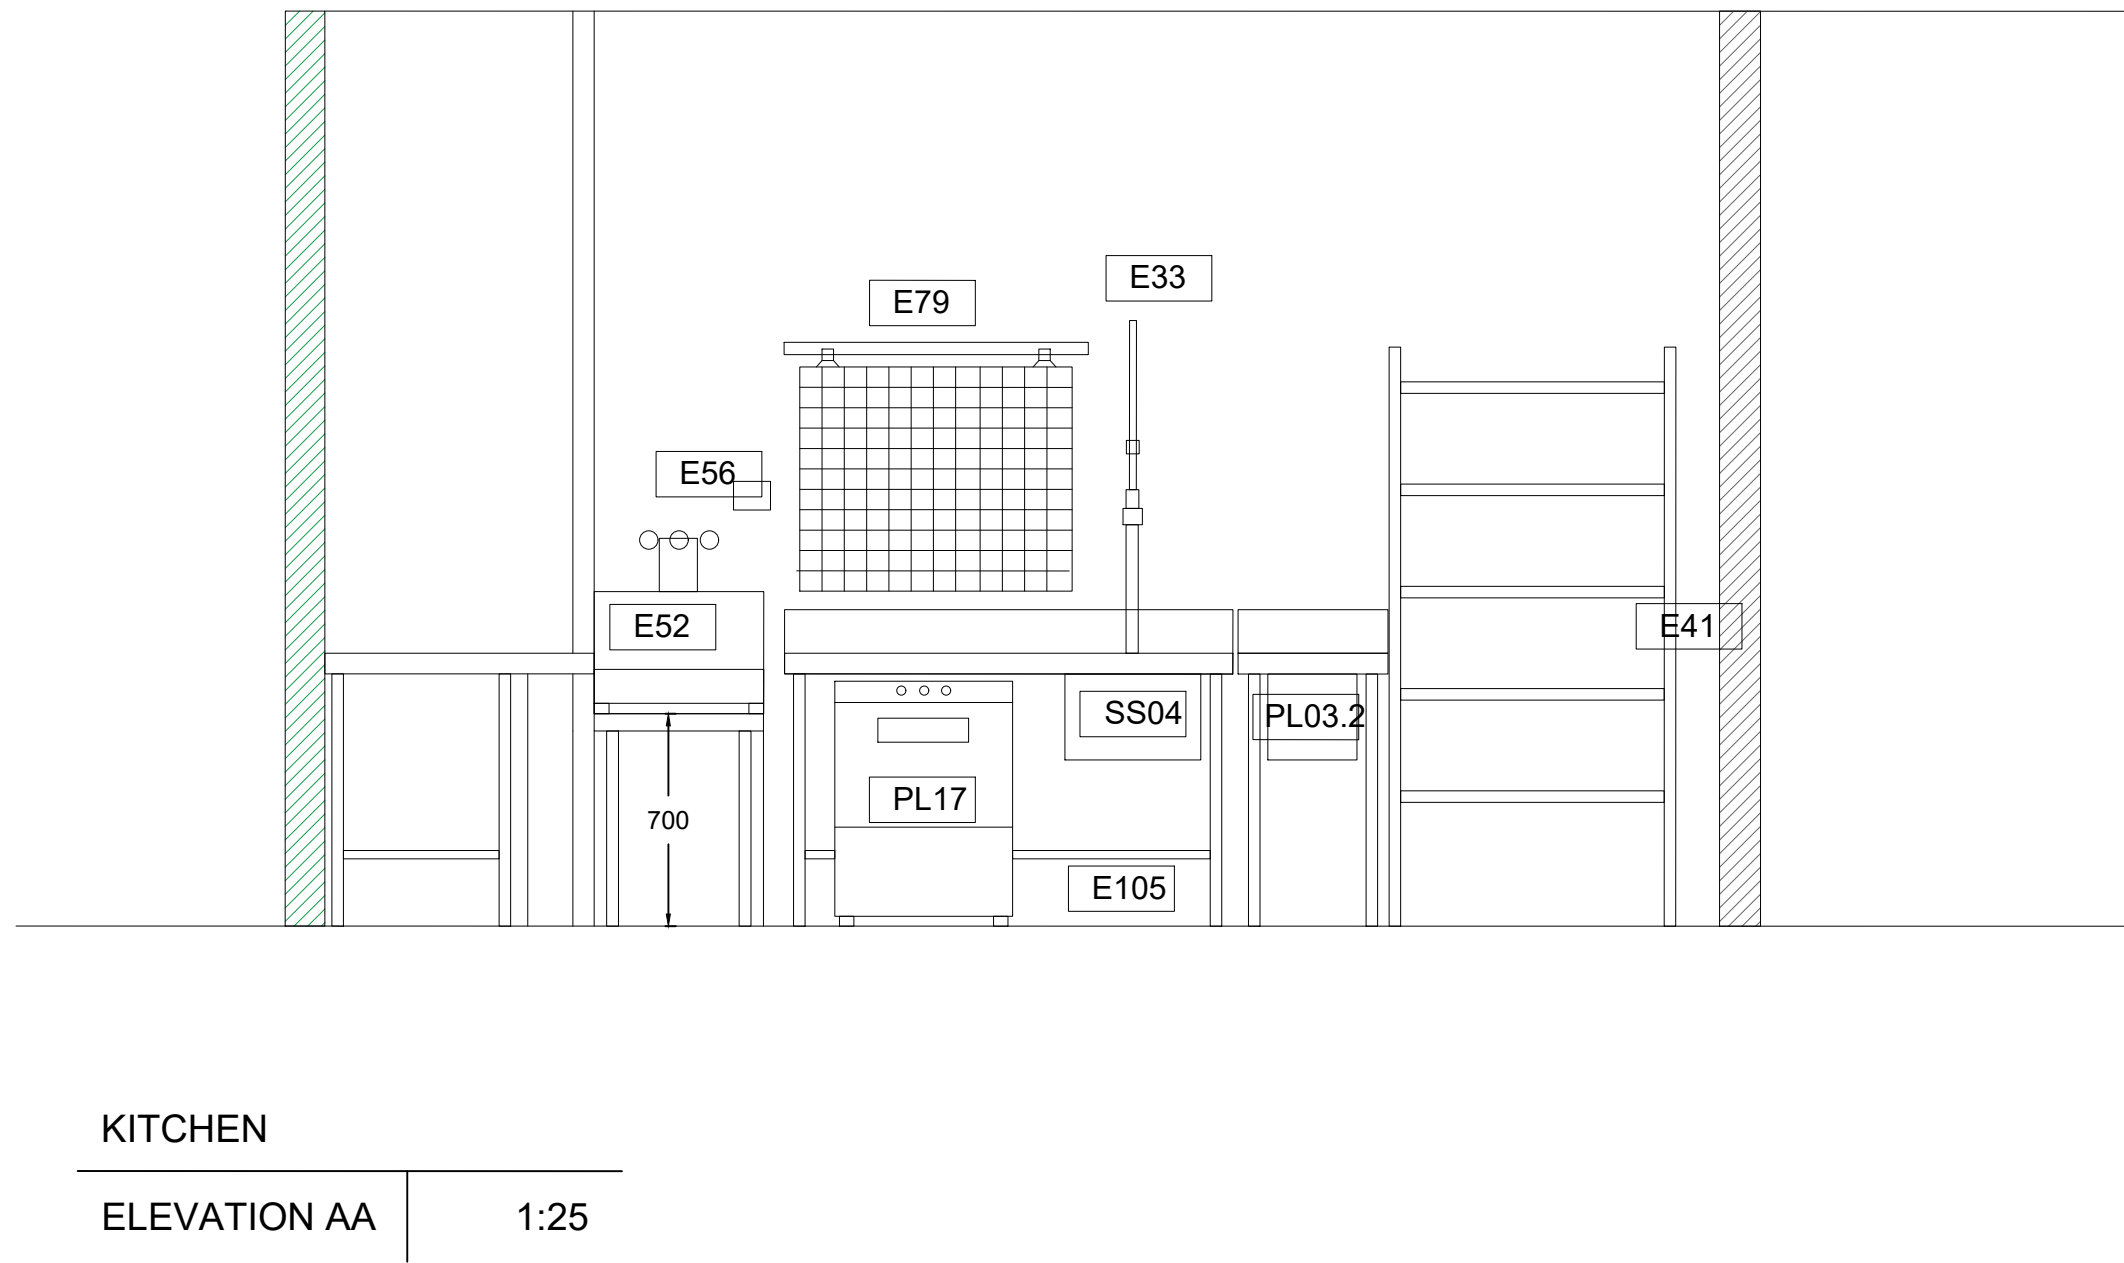

Client:

ZAMBRERO

Project:

CROSS STREET

Title: KITCHEN PLAN

Drawing No:

500.00

Job No:

0195

Scale:

1:25

Drawn:

LK

Reviewed:

JM

Revision:

R3 A

Date:

20.03.24

All drawings have been prepared from a digital survey or existing drawings provided by others. accuracy cannot be assumed. It is the contractors responsibility to carry out site dimension checks and produce production drawings. Details will be subject to approval of production drawings and site strip out.

This drawing is to be read in conjunction with all other architects drawings, specifications and all other consultants' information.

All proprietary systems shown on this drawing are to be installed strictly in accordance with the manufacturers / suppliers recommended details.

Any discrepancies between information shown on this drawing and any other contract information or manufacturers / suppliers recommendations is to be brought to the attention of the designer.

This drawing is the property of block1: design. copyright is reserved by them and the drawing issued on condition that it is not copied either wholly or in part without the consent of BLOCK1: DESIGN ltd