




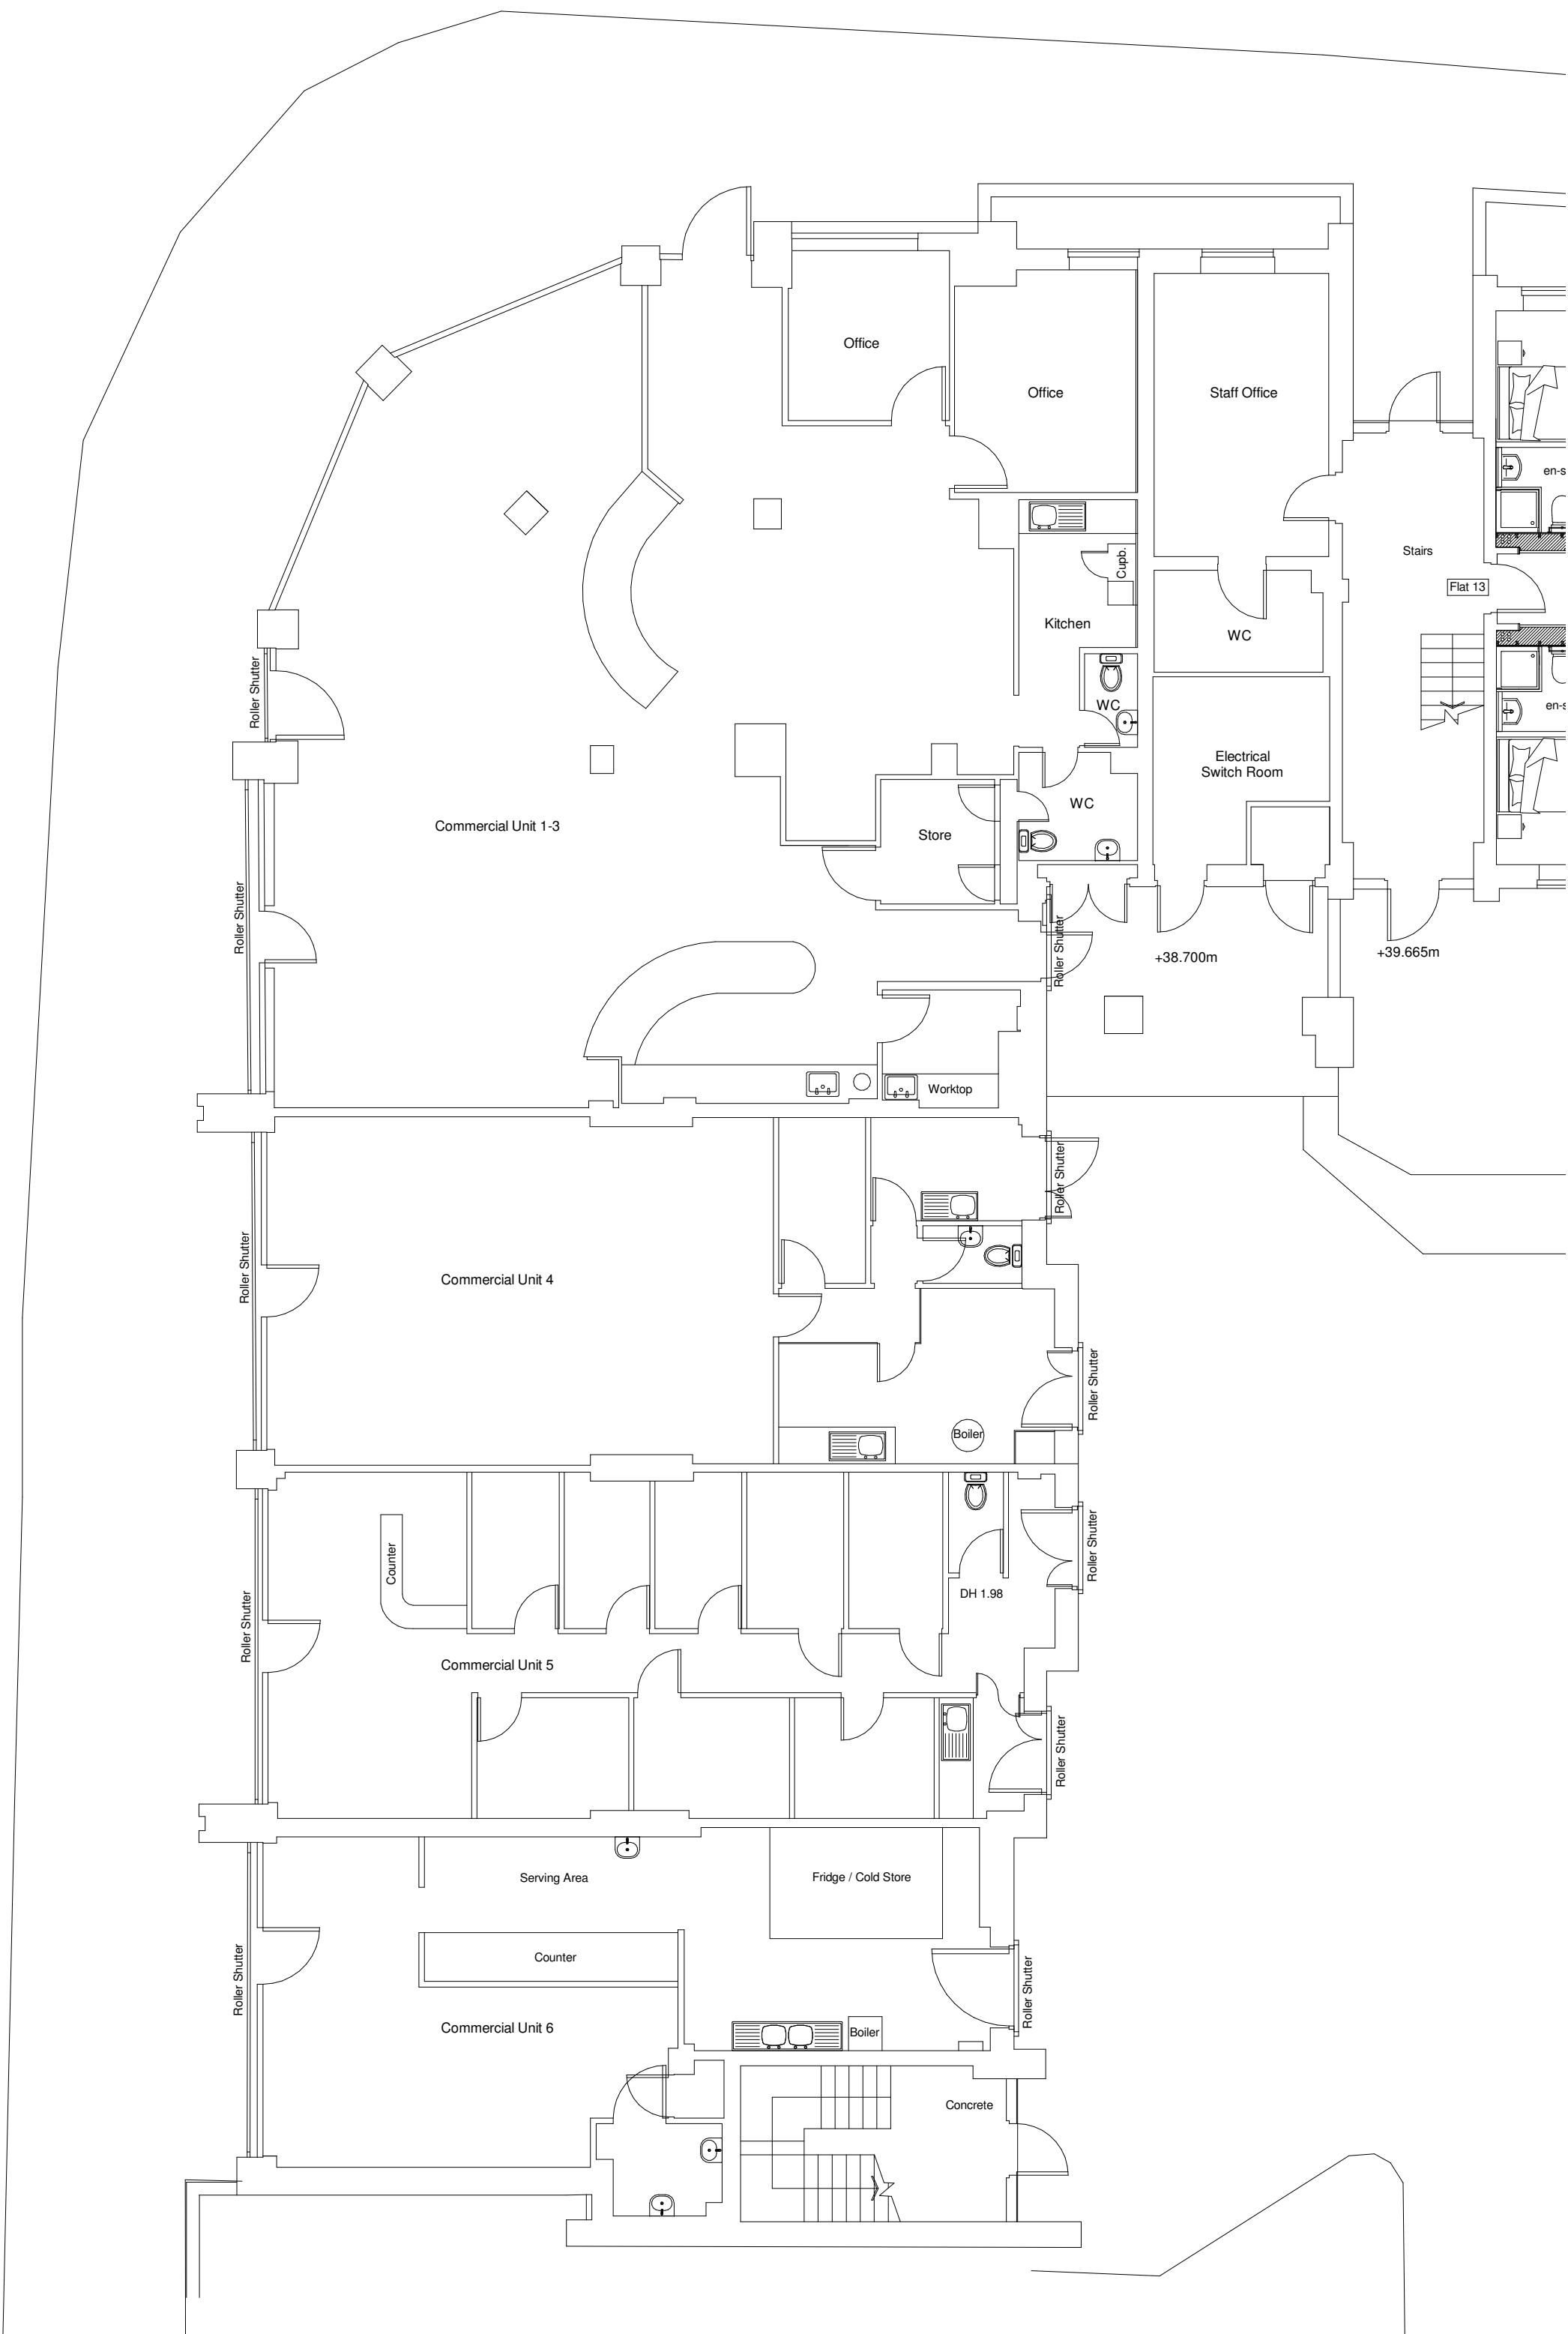

1 Ground floor plan - Existing
1 : 100

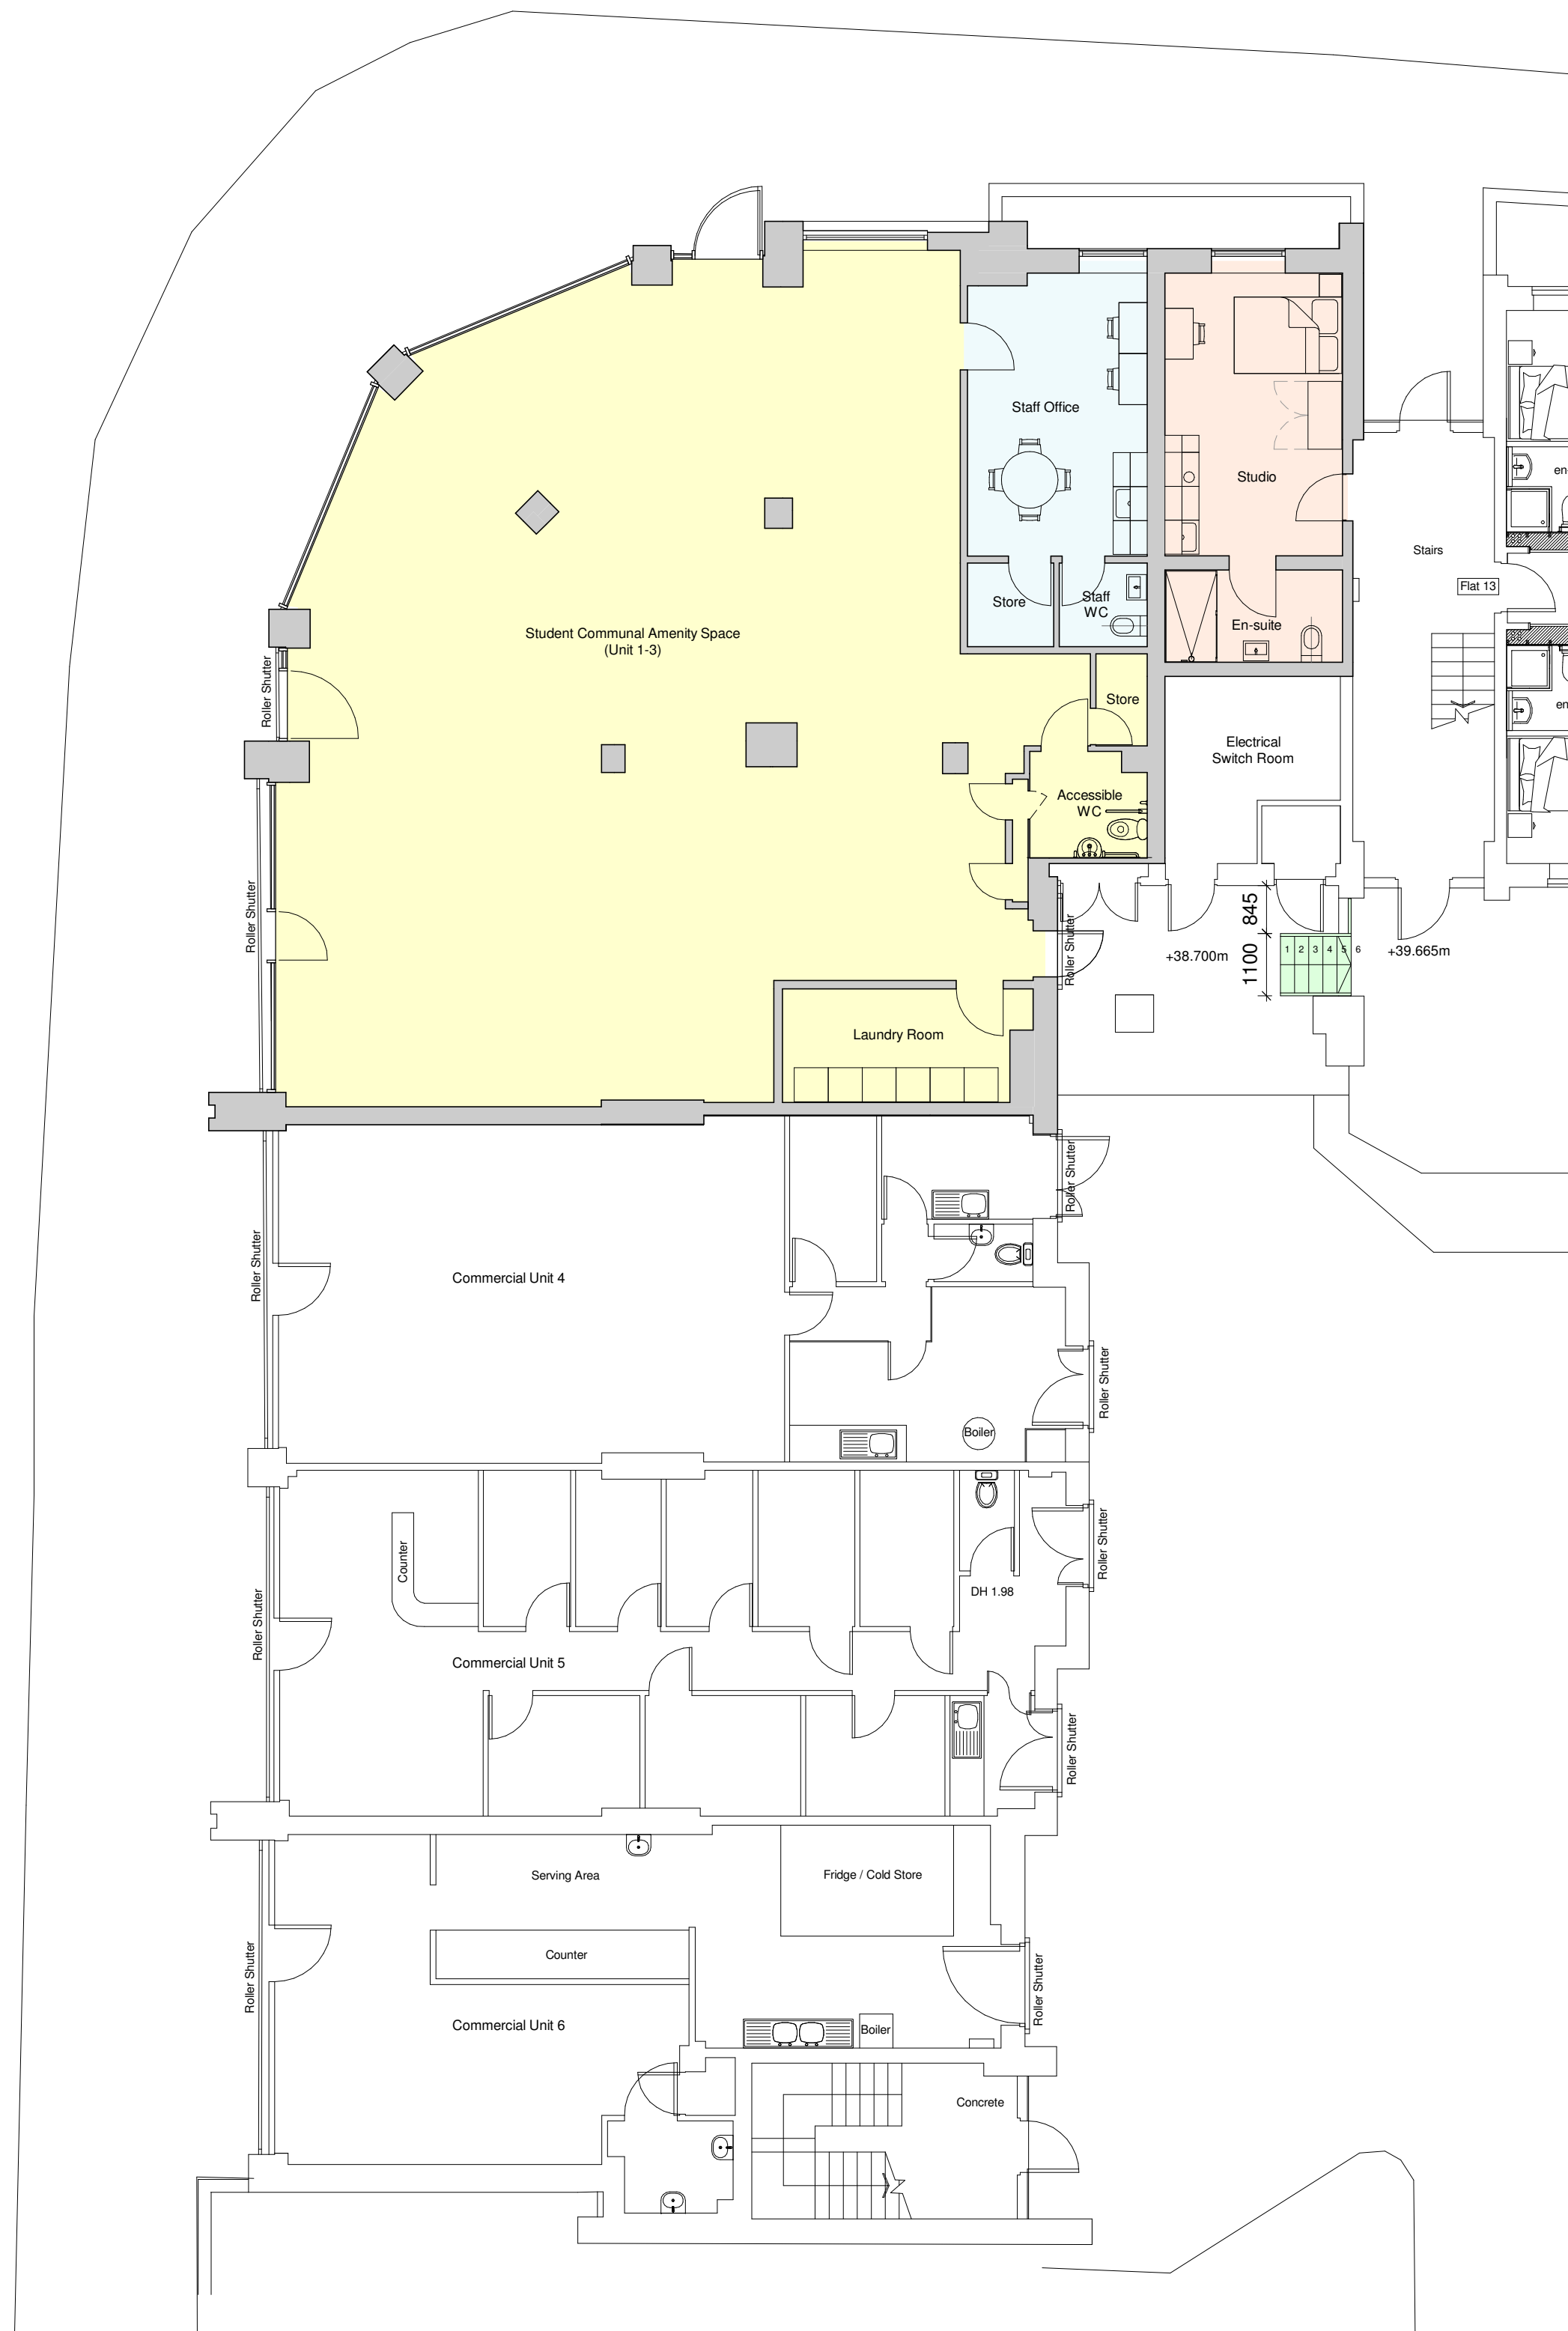

2 Ground floor plan - Proposed
1 : 100

 

General Notes

1. Dimensions are in millimetres unless stated otherwise.
2. Levels are in metres AOD unless stated otherwise.
3. Dimensions govern. Do not scale off drawing.
4. All dimensions to be verified on site before proceeding.
5. All discrepancies to be notified in writing to BAL Architecture Ltd.

©BAL Architecture Ltd 2023

Note:

- Drawing based on latest available OS survey information and site survey information produced and compiled by others
- Any furniture shown is indicative and for illustrative purposes only

00	05/09/23	For Planning	
REV	Date	Reason For Issue	Chk

Planning


DRAWING STATUS

BAL
Architecture

www.balarchitecture.com

Client

Bluesky Student Ladybarn House Limited

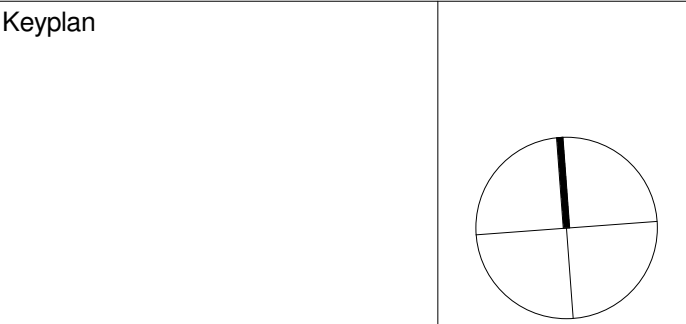

Project

Ladybarn House

Drawing Title

Ground Floor Plan - Existing and Proposed

Scale at A1	Date
1 : 100	05/09/23
Project No.	Rev No.
028	00
Drawing No.	
P1000	