



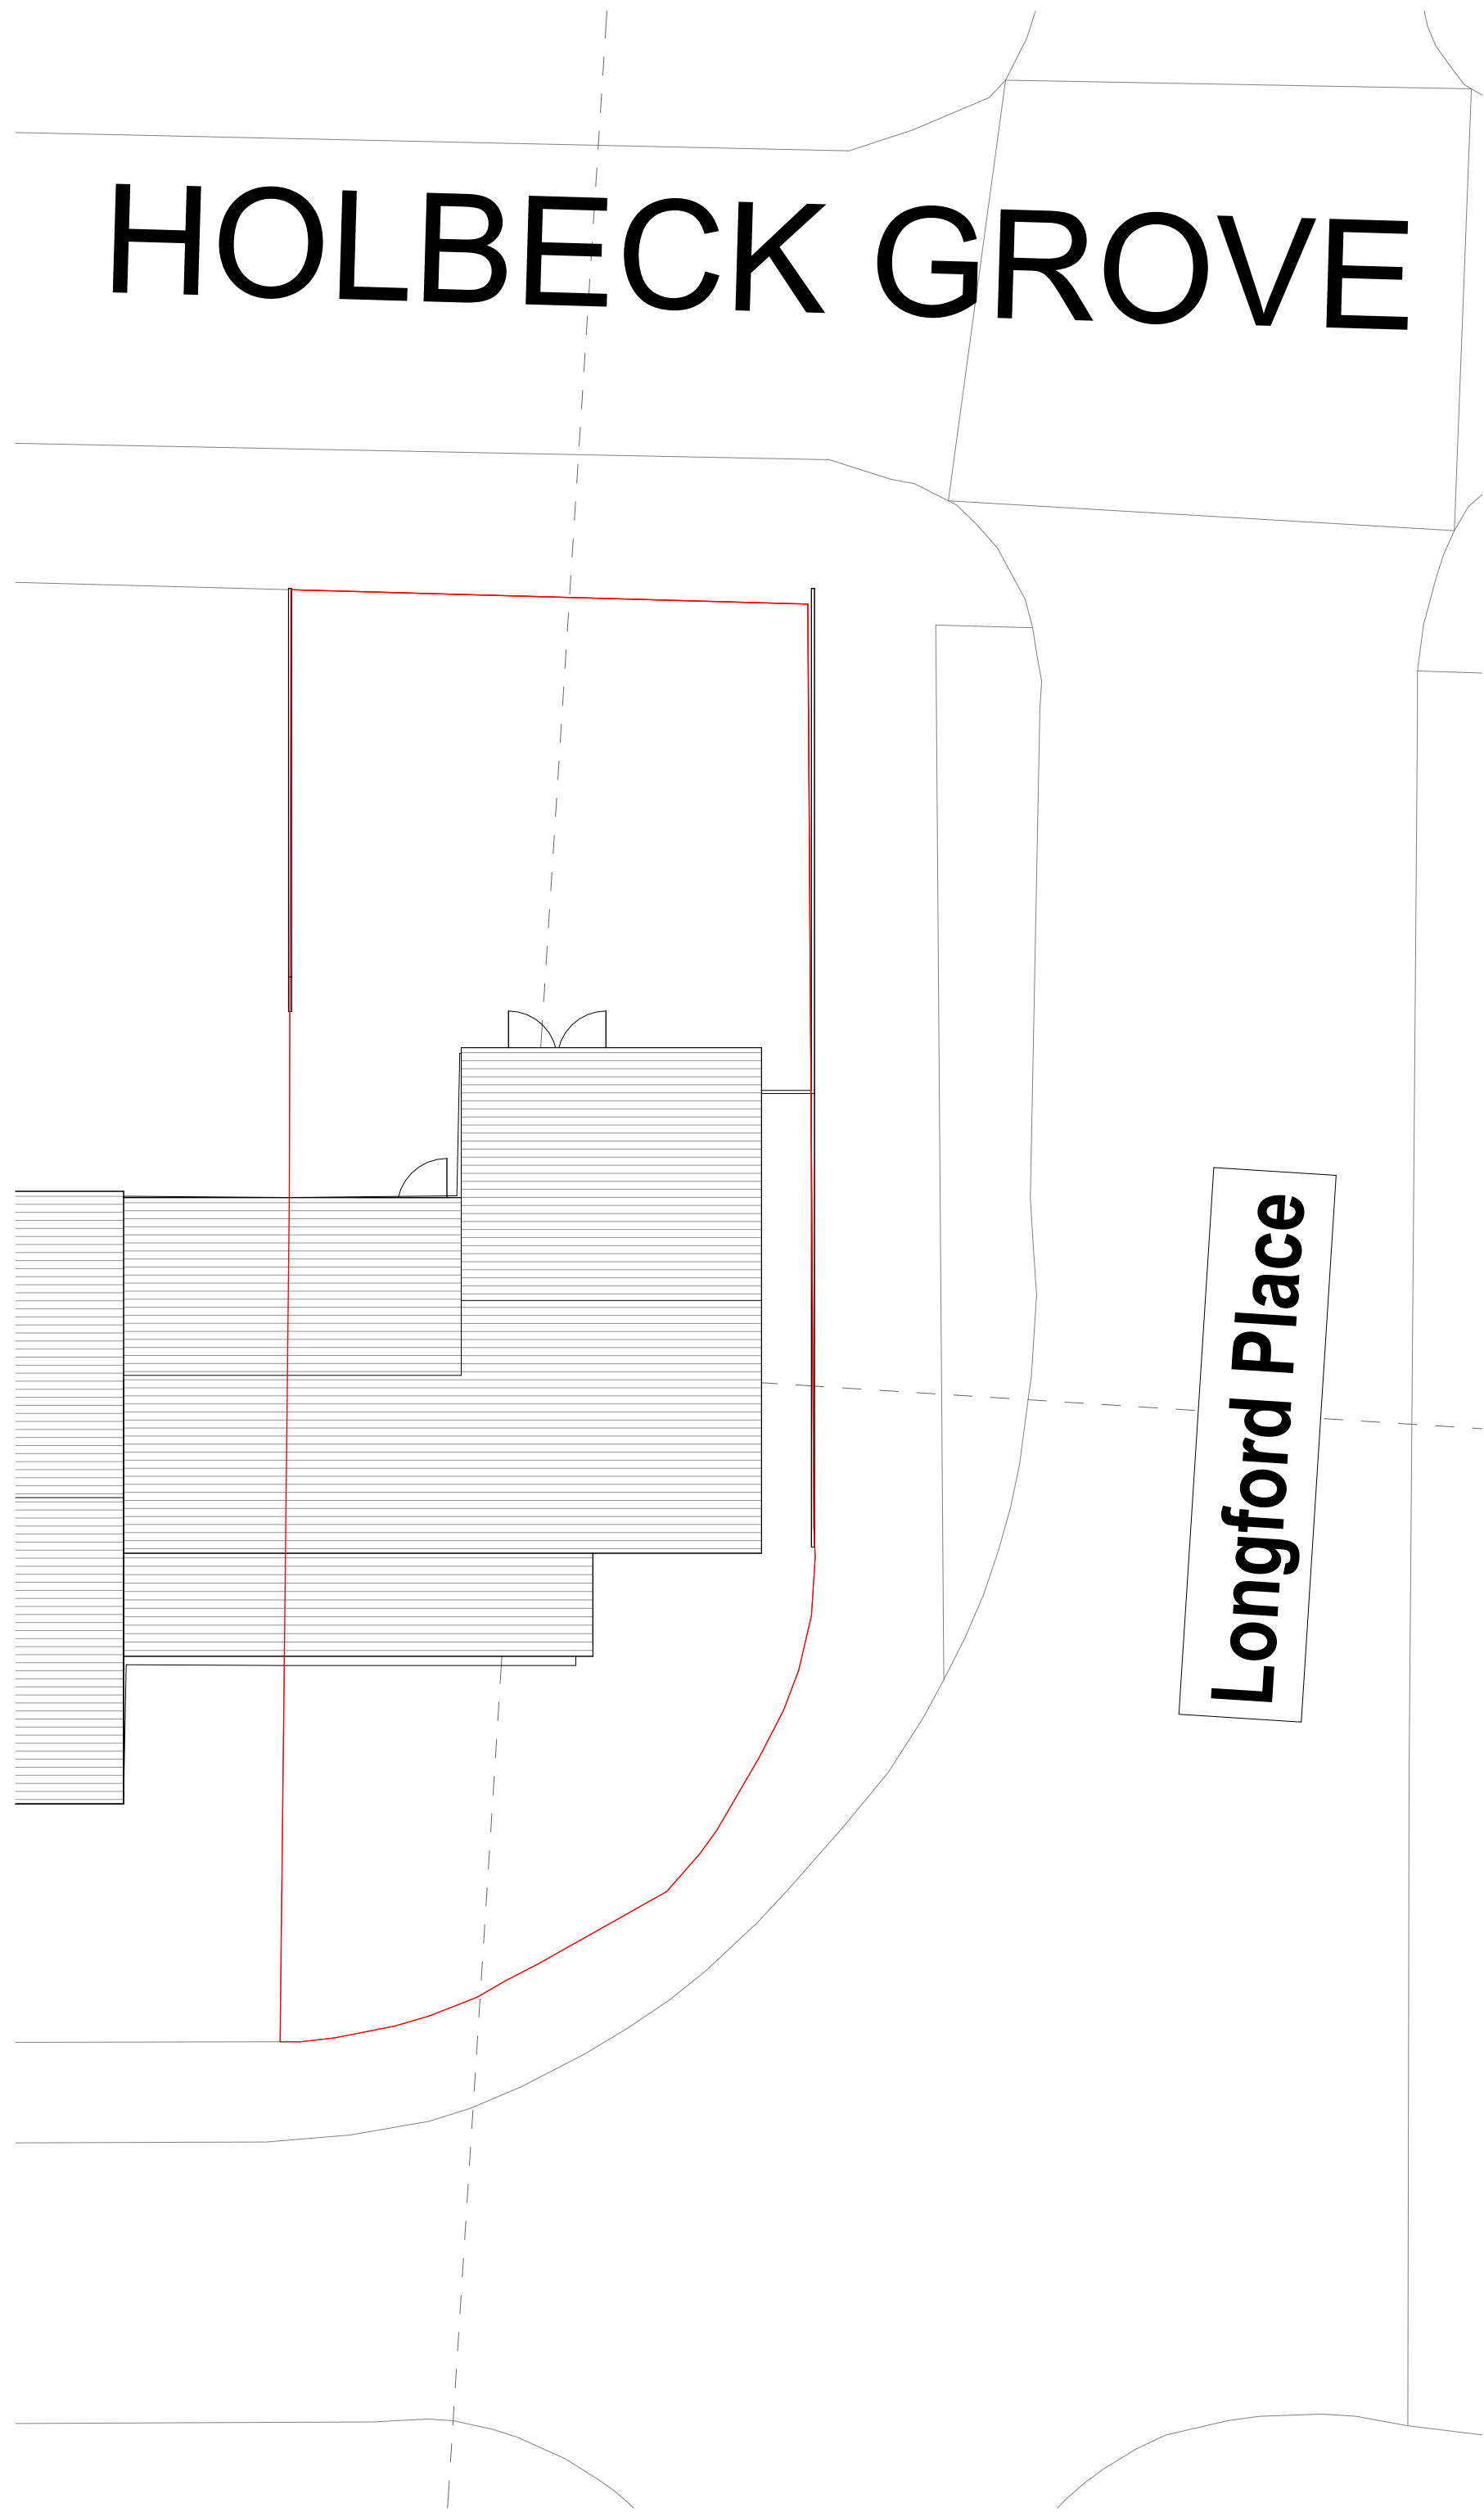


1 Existing Site Plan
1 : 100

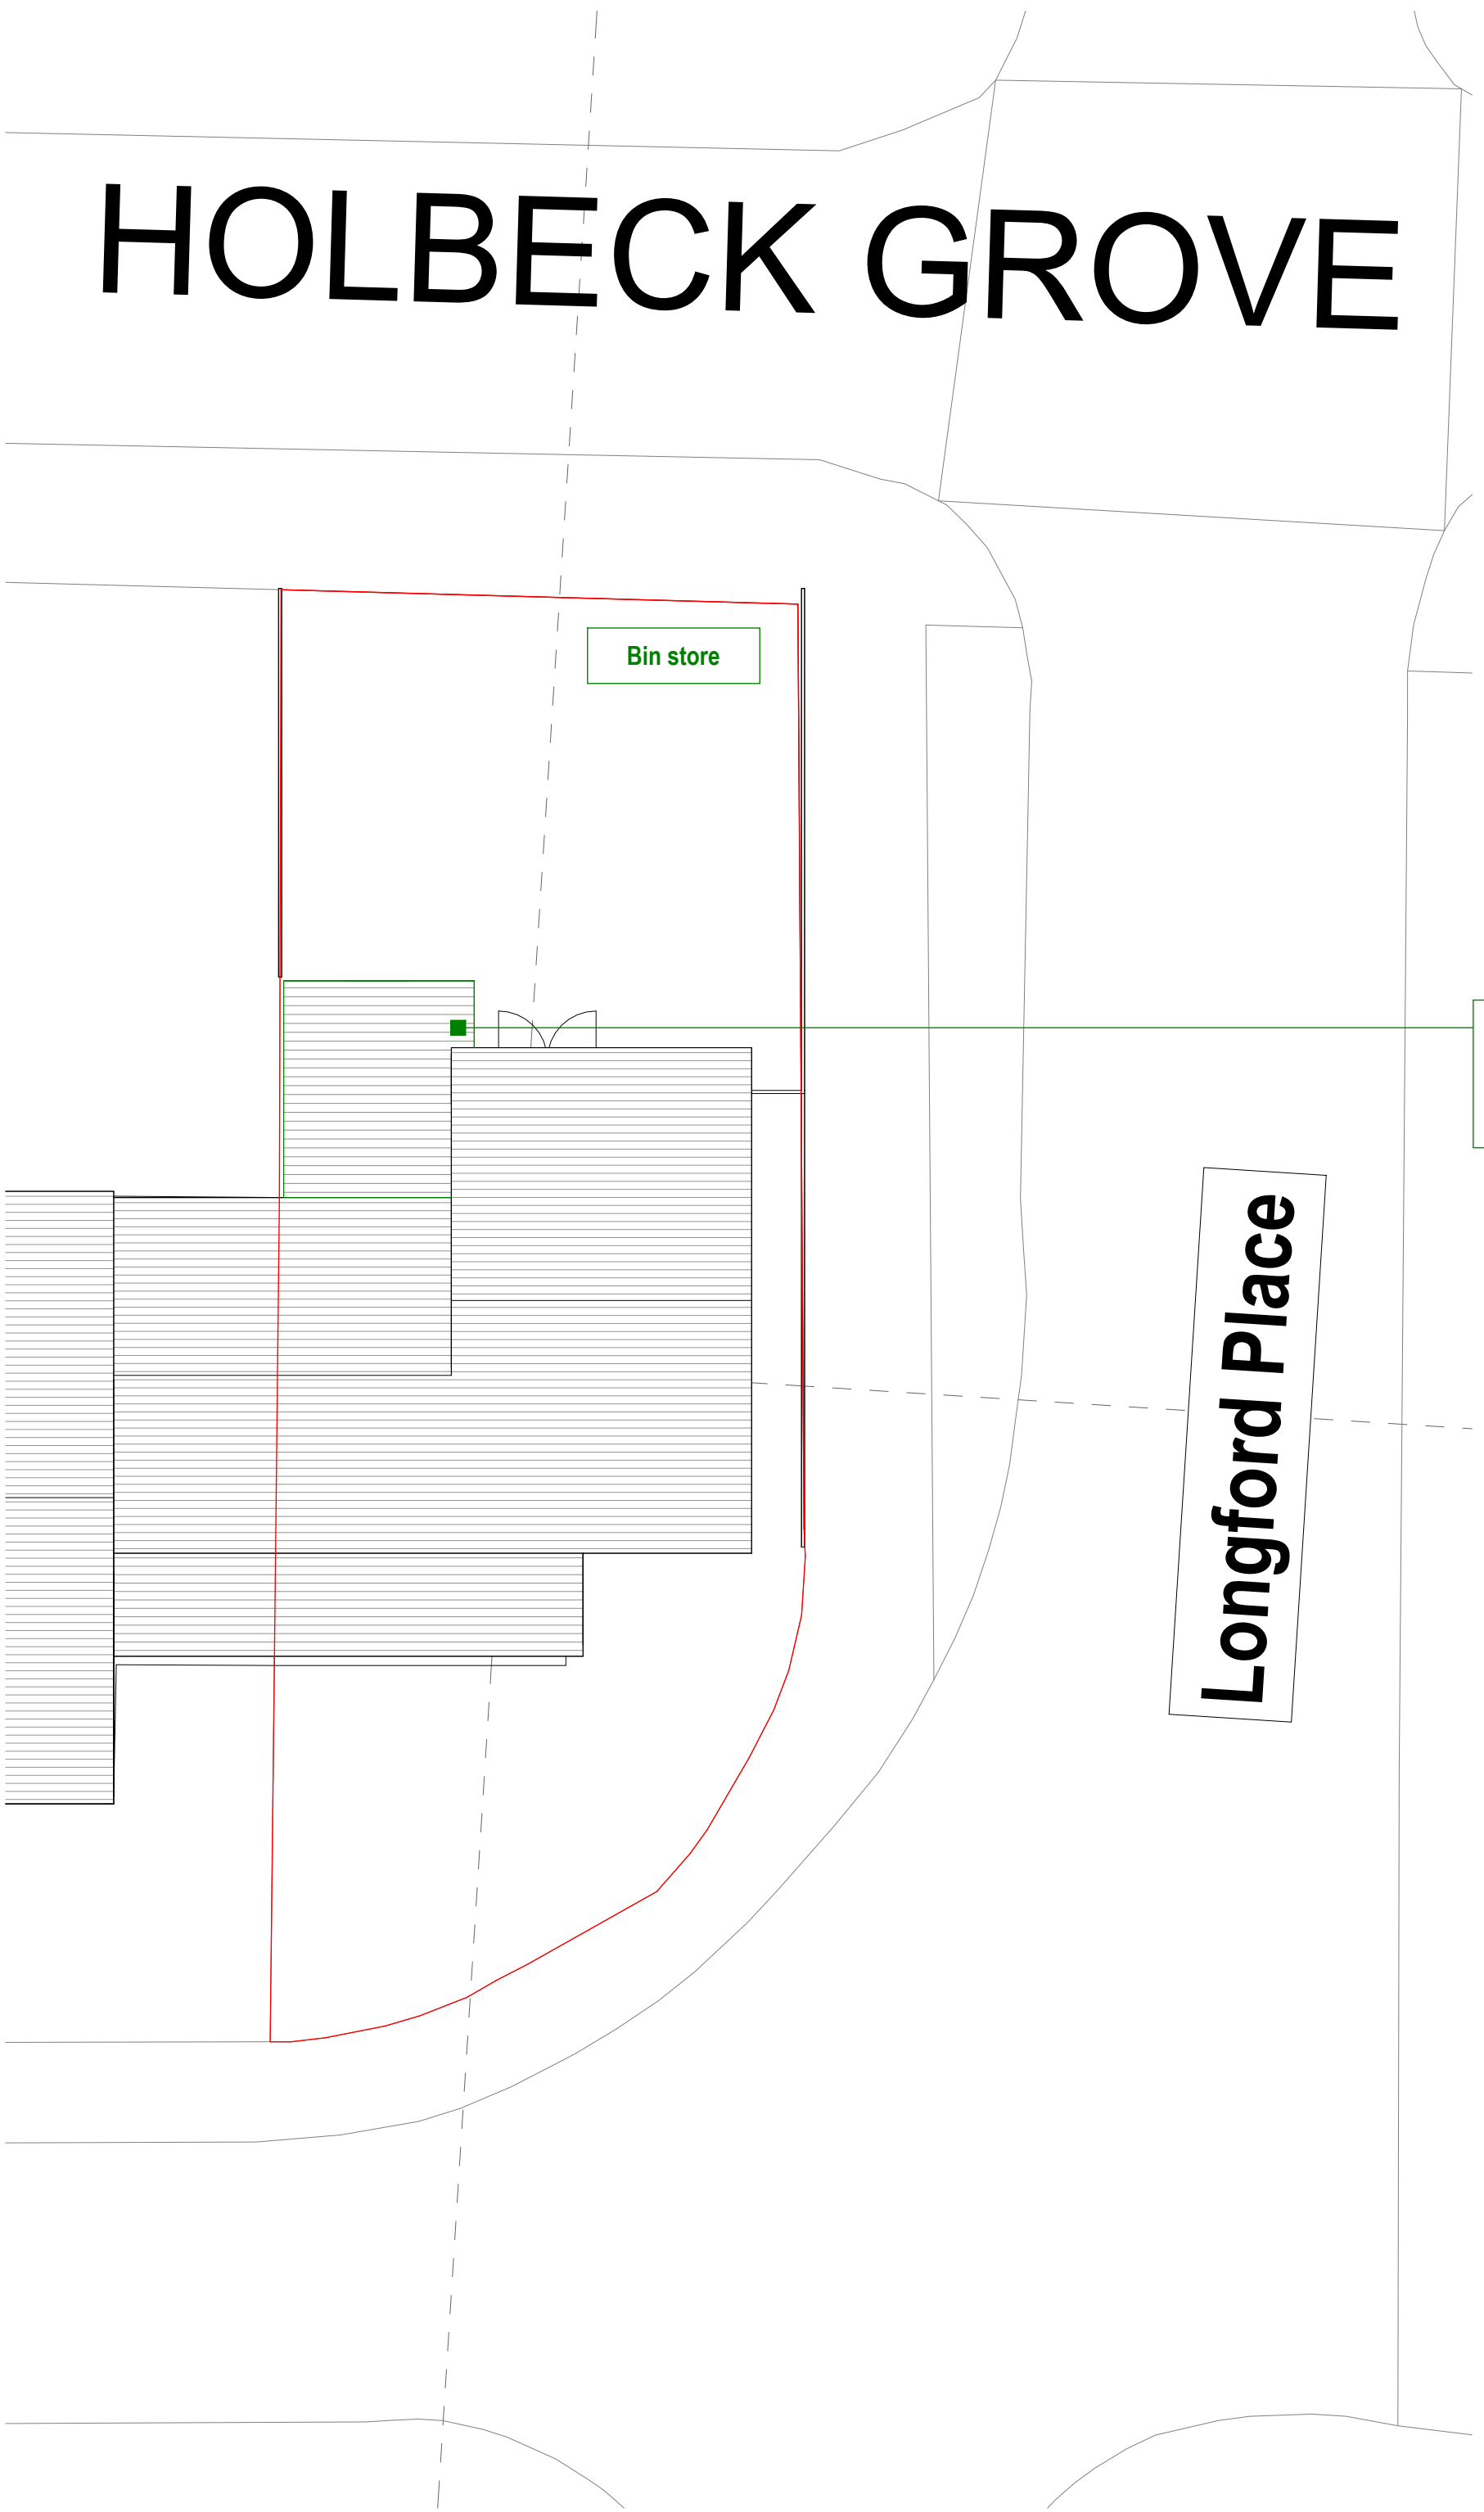

2 Proposed Site Plan
1 : 100



VISUAL SCALE 1:100 @ A1

 

1 Revised walls within site boundary 03.11.23 RM	
Status	PLANNING
Client	Mr Seymaab Akhtar
Project Title	44 LONGFORD PLACE MANCHESTER M14 5GG
Drawing Title	Existing and Proposed Site Plan A1
Project No.	2019_001
Drawing No.	002-SI-XX-00-DR-I-P2
Drawing Date	1
Created By	Rakesh M
m83 Associates Ltd	
187 Water Street, Manchester, M3 4JD Telephone: 07470 671 234 Email: rakesh@m83associates.com	
arb Architects Registration Board REG NO: 130844A	RIBA Chartered Practitioner