
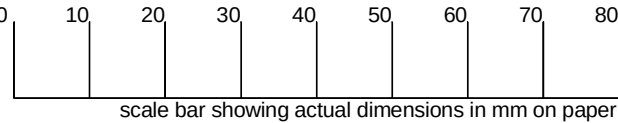


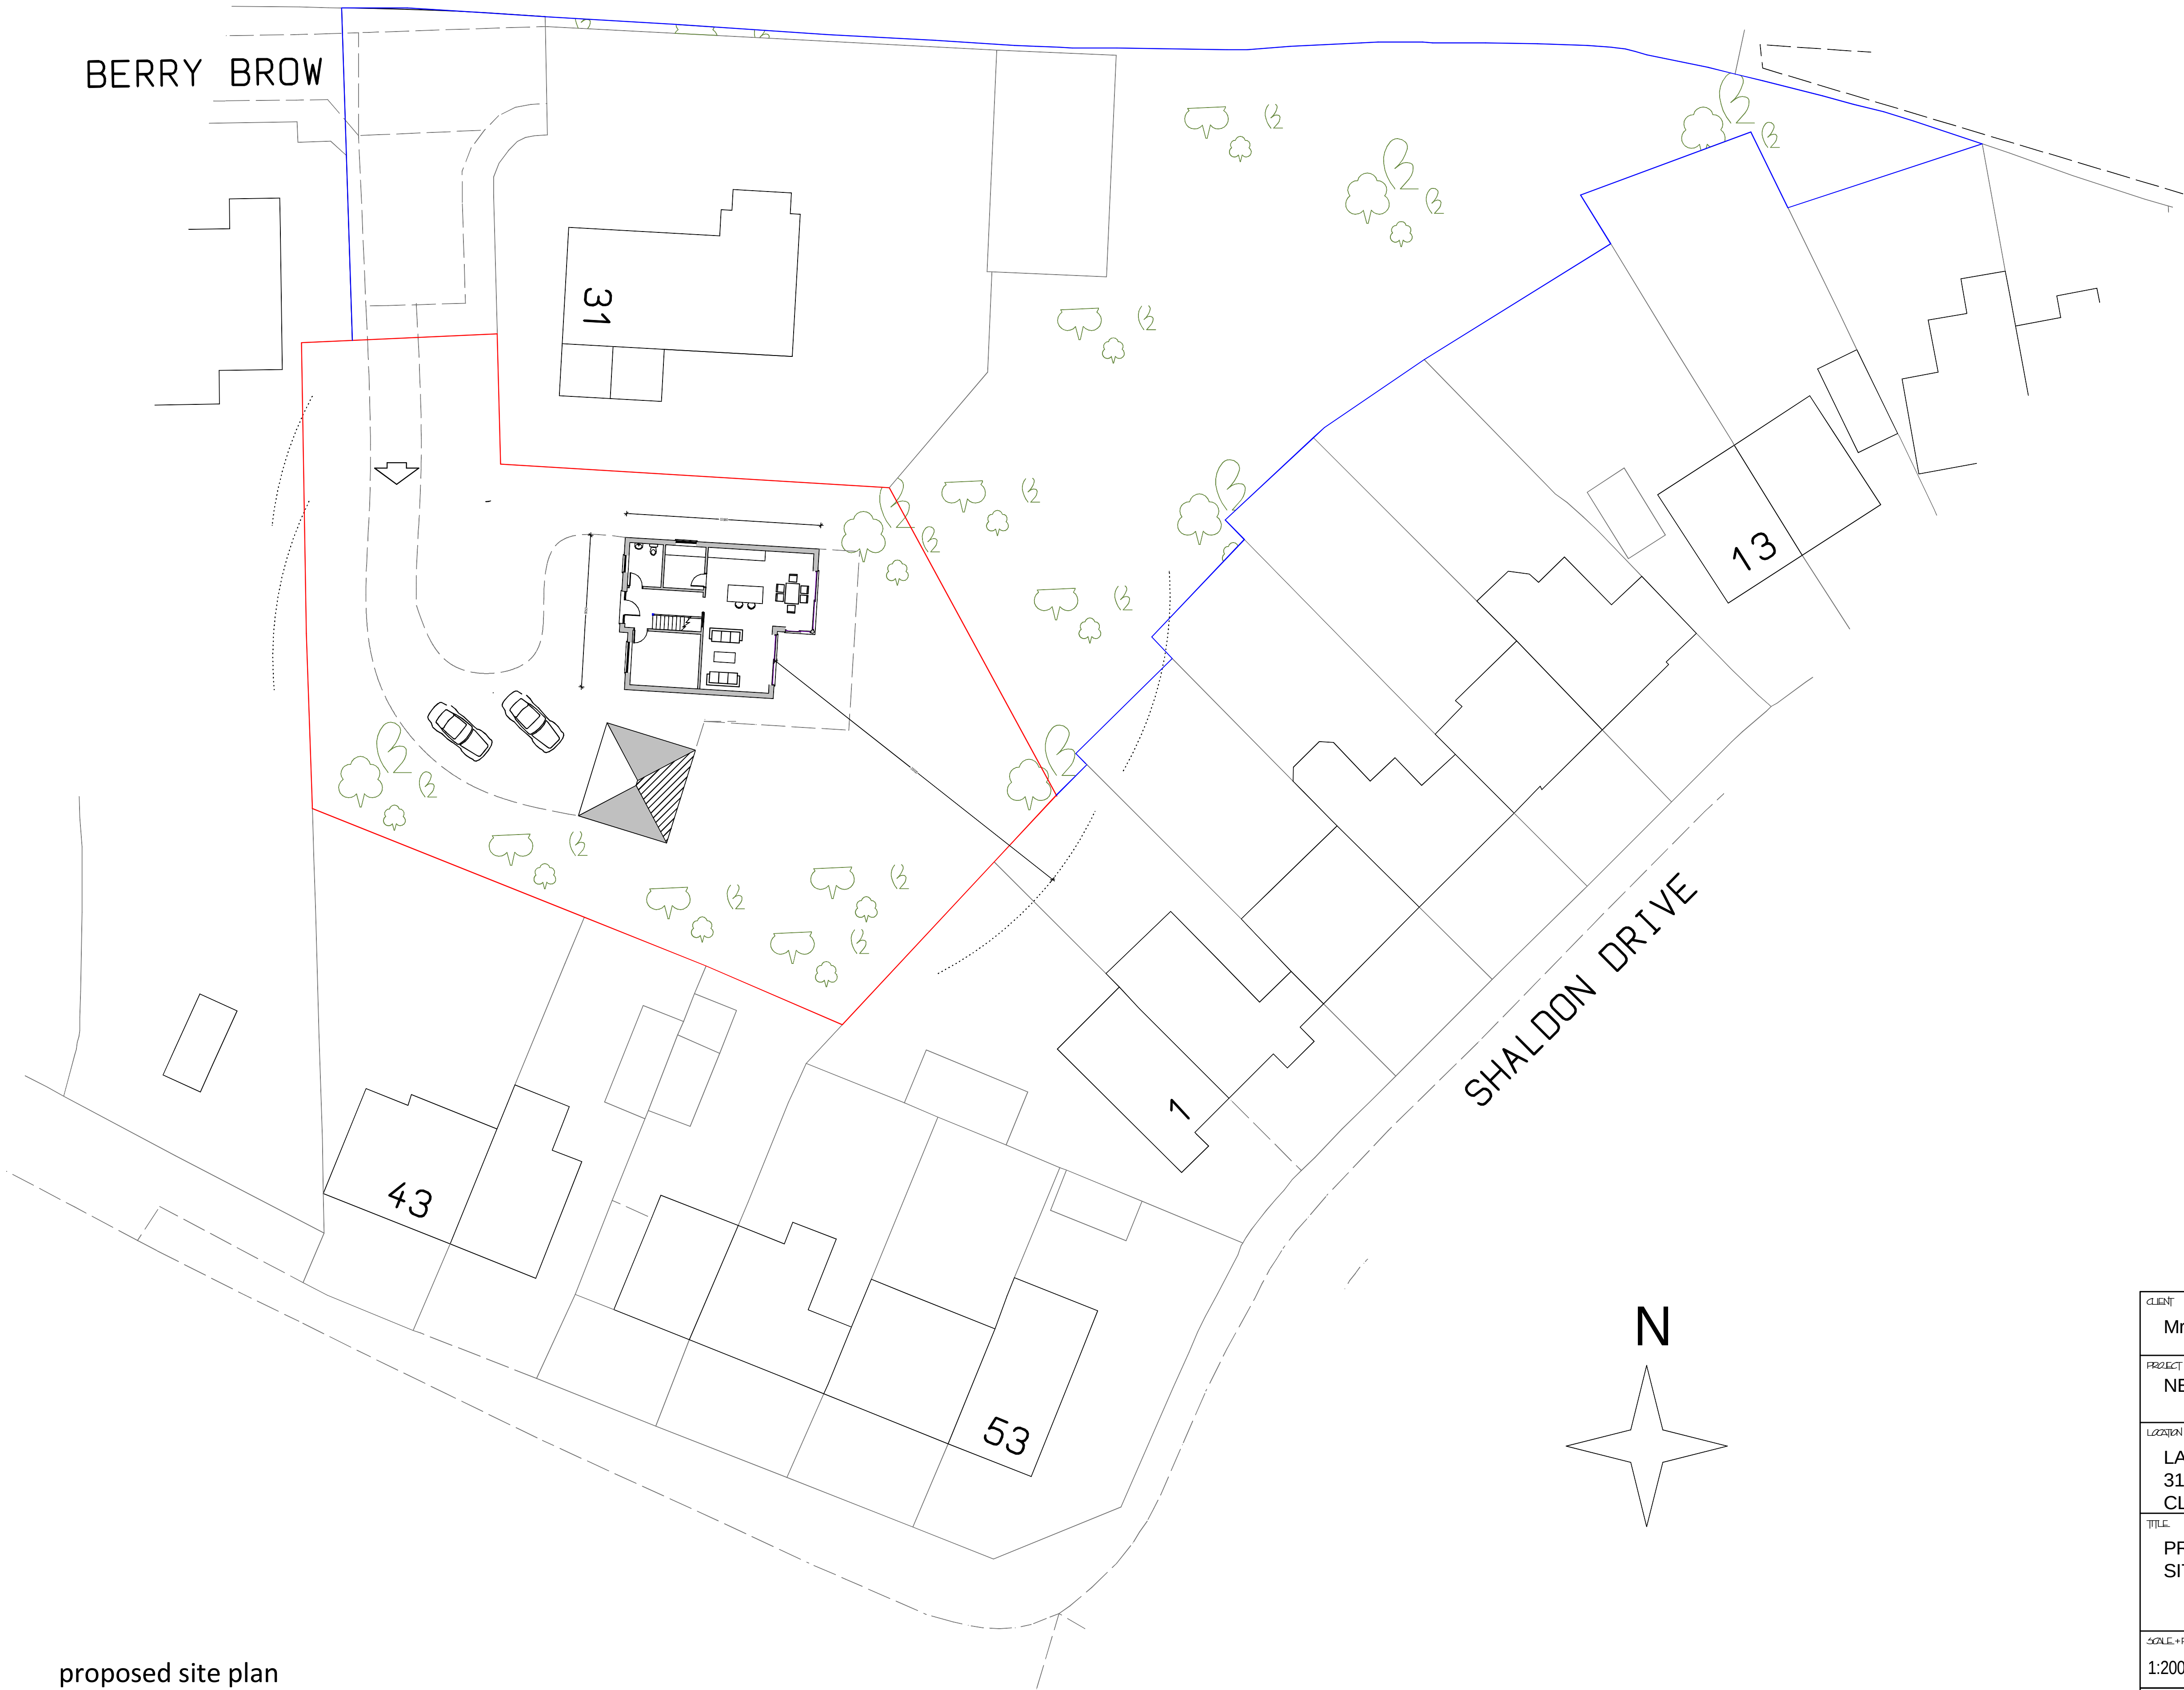

proposed site plan

CLIENT Mr A Pagett		
PROJECT NEW HOUSE		
LOCATION LAND TO REAR OF 31 BERRY BROW CLAYTON BRIDGE		
TITLE PROPOSED SITE PLAN		
SCALE + PAPER SIZE 1:200 @ A1	DATE MAR '20	DRAWN BY <i>lan</i>
DRAWN 1249	REVISION 1	REVISION

HEATON DESIGN LTD
ARCHITECTURAL DESIGN

153
WOODSMOOR LANE
WOODSMOOR
STOCKPORT
CHESHIRE
SK3 8TH
PHONE + FAX
0161 - 456 7766
MOBILE
07973 - 208126
EMAIL
info@heatondesign.com