





PROPOSED FRONT ELEVATION
NO CHANGE

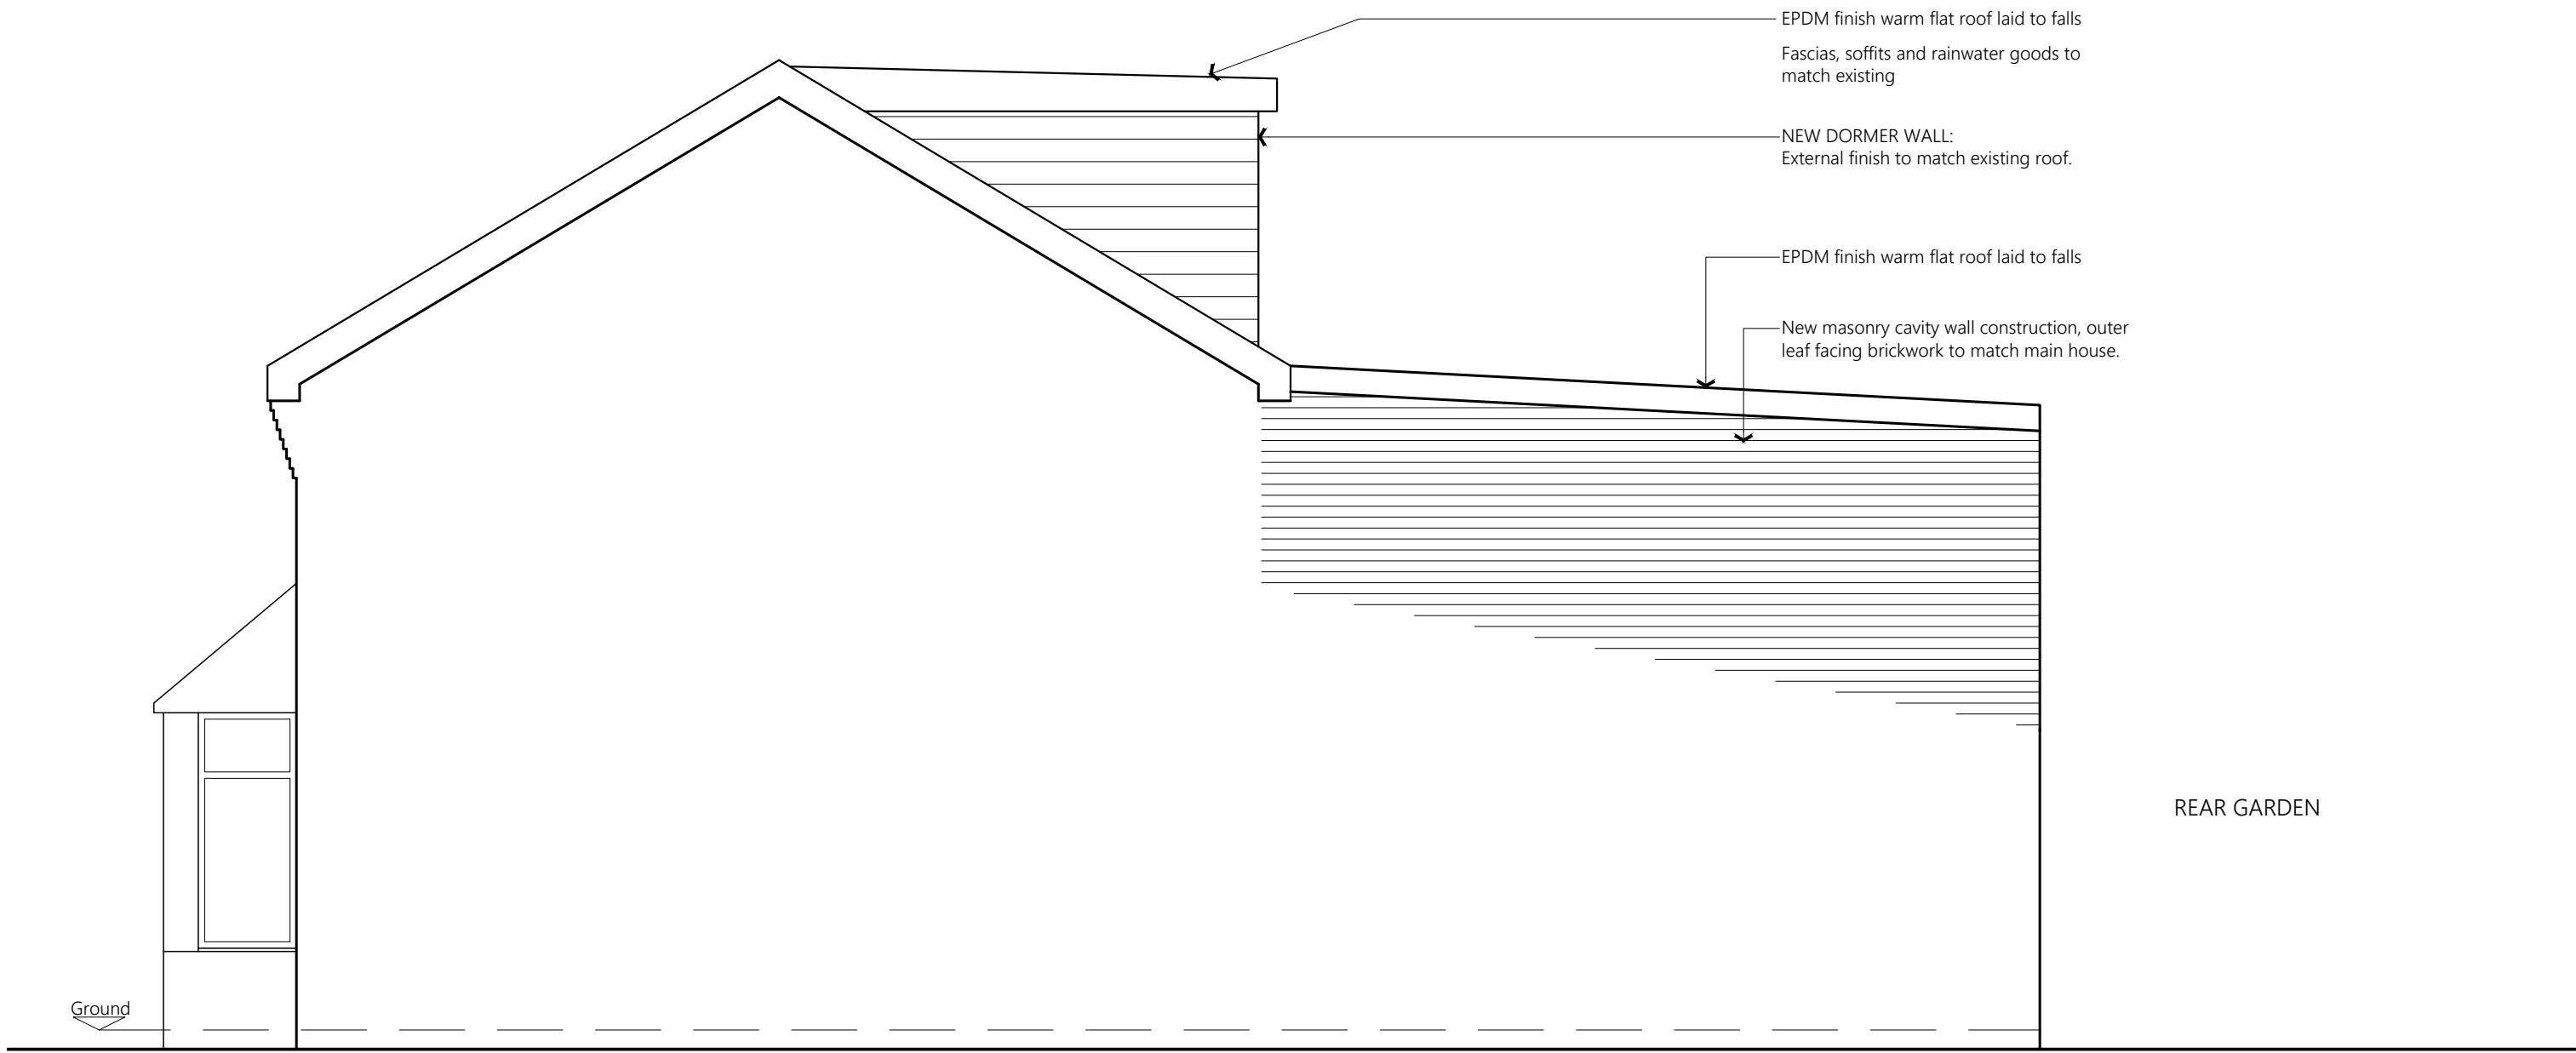

PROPOSED SIDE ELEVATION



PROPOSED REAR ELEVATION

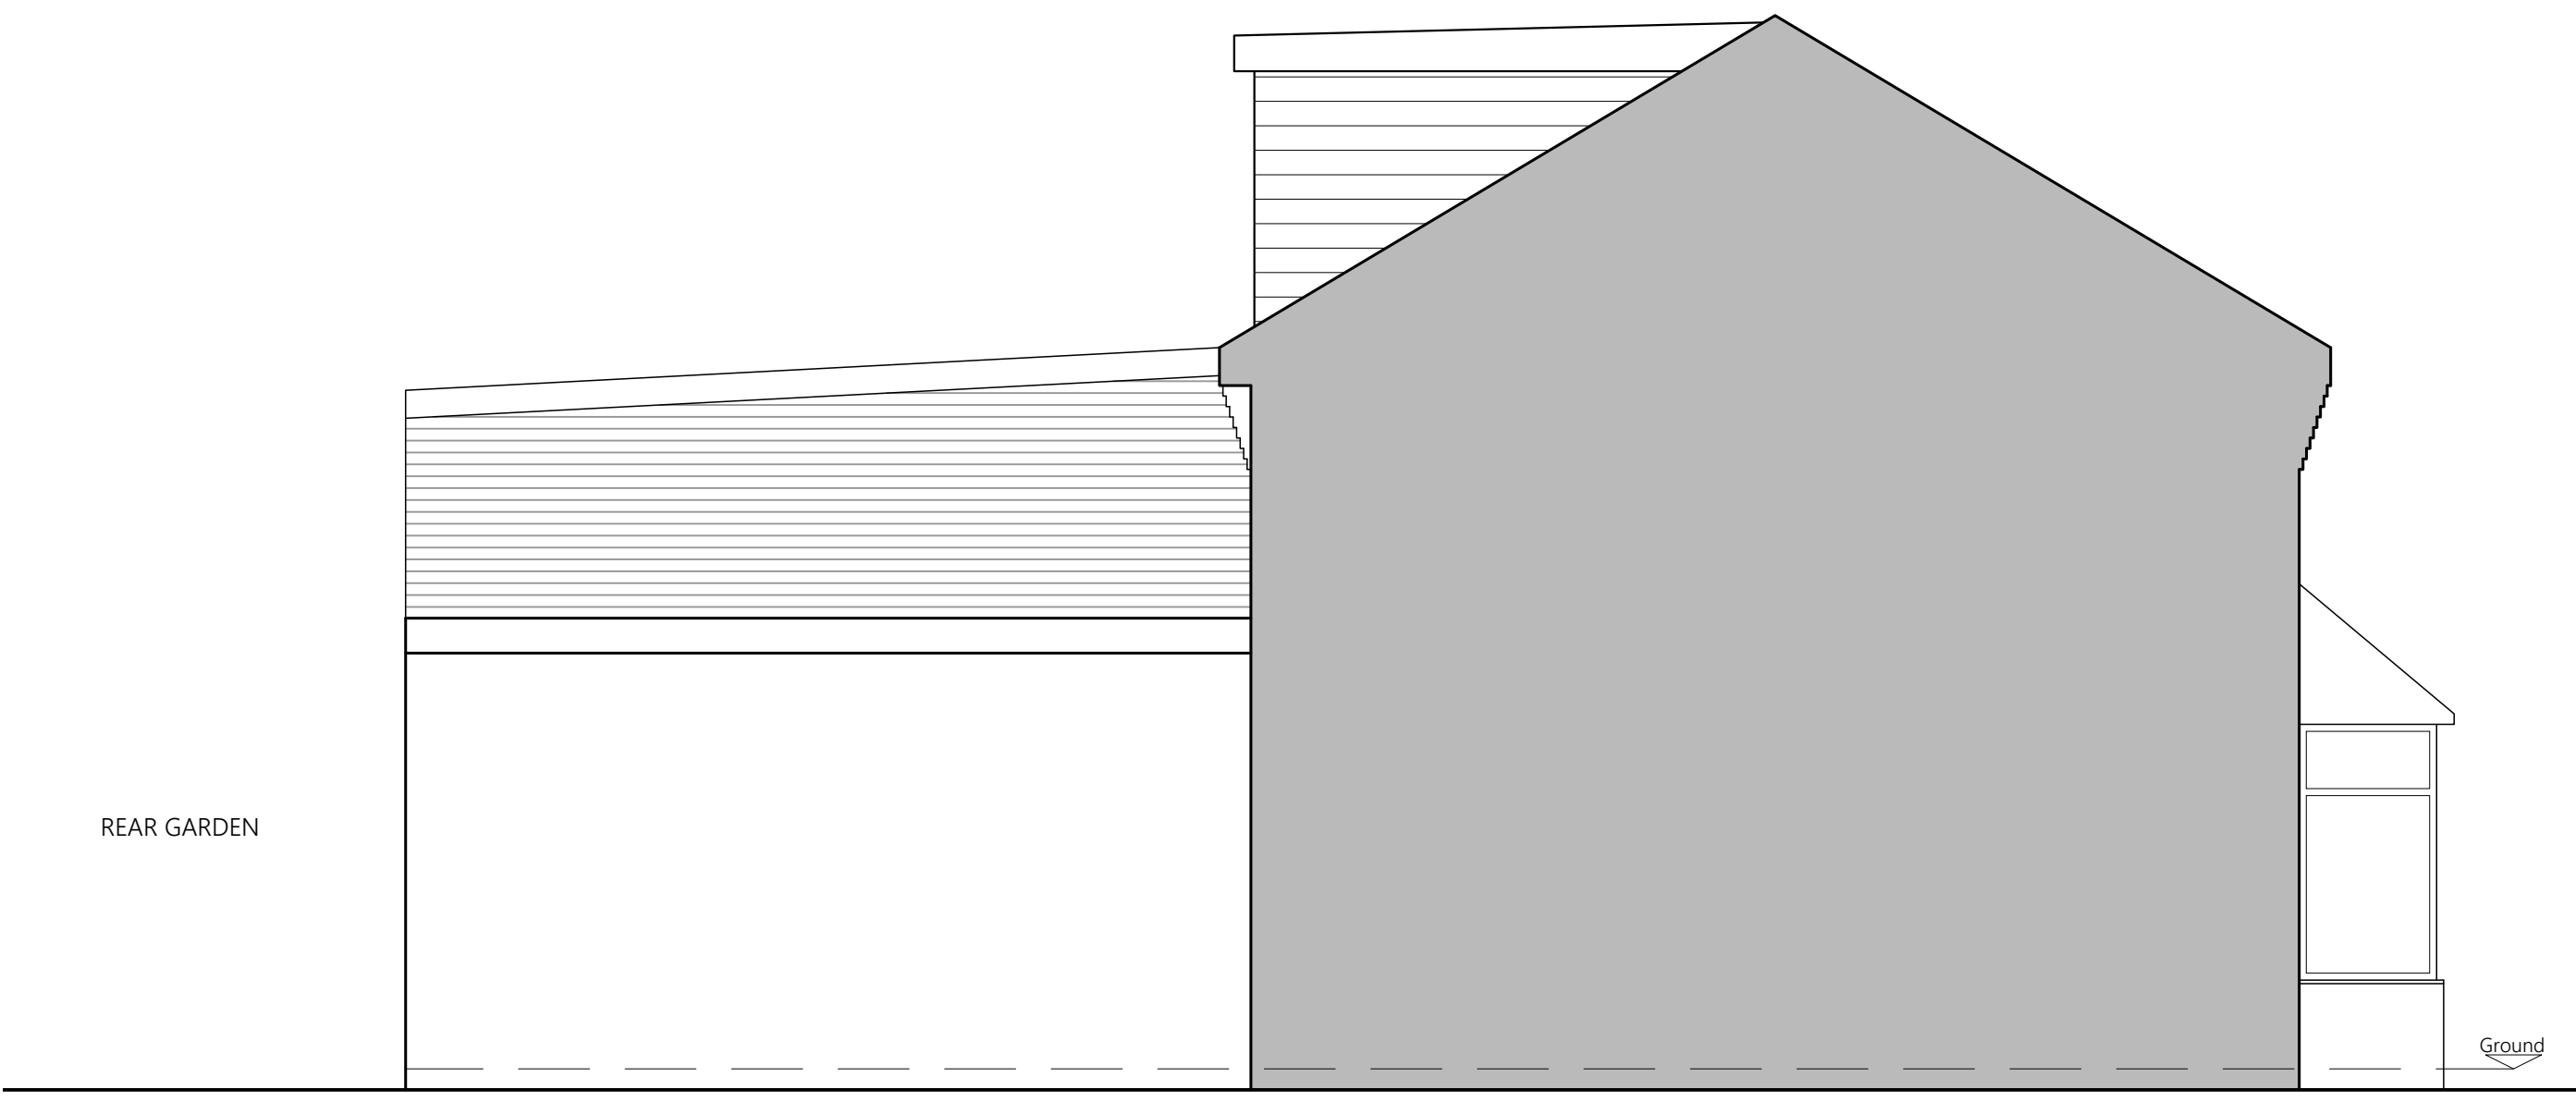

PROPOSED SIDE ELEVATION

0 1 2 3
Scale Bar 1:50 Metres

PROJECT	48 Norman Road Manchester M14 5LE		
CLIENT	H Rahman		
STATUS	Information		
DRAWING	Proposed Elevations		
DWG No.	2436-05	REV	
SCALE	1:50@A1	DATE	July '24
AGB CAD SERVICES			
website: www.agbcad.co.uk email: info@agbcad.co.uk telephone: 07912 090 125 DO NOT SCALE FROM THIS DRAWING			