




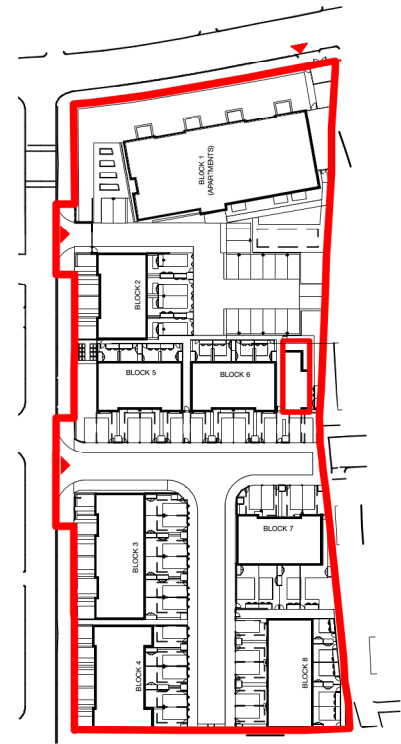


KEY SITE PLAN

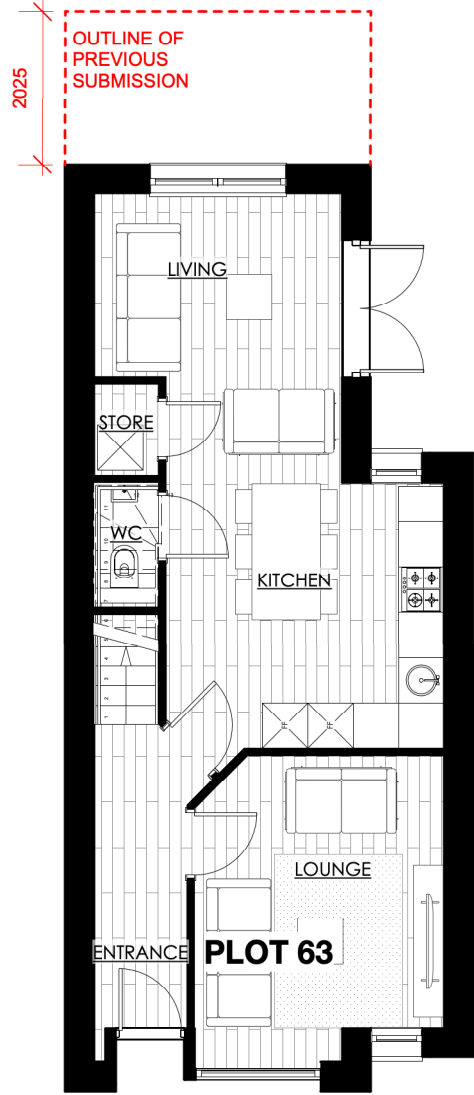

HOUSE TYPE 6A
PROPOSED GROUND FLOOR PLAN

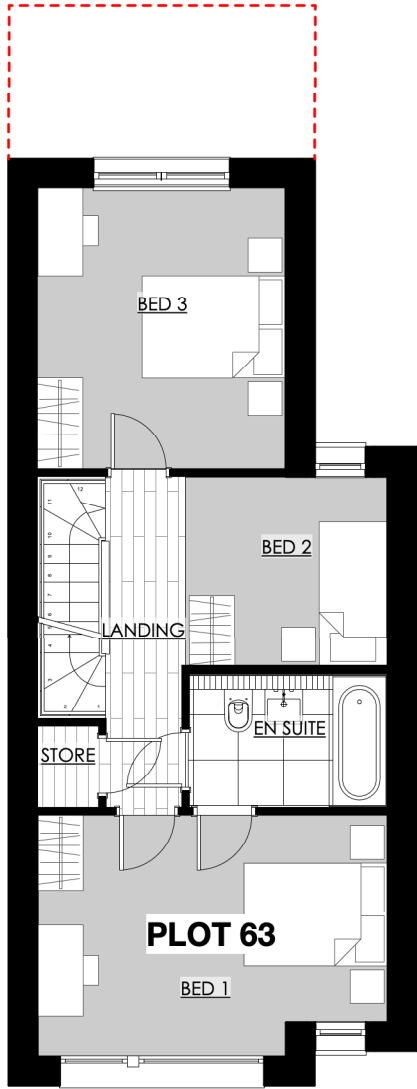

HOUSE TYPE 6A
PROPOSED FIRST FLOOR PLAN

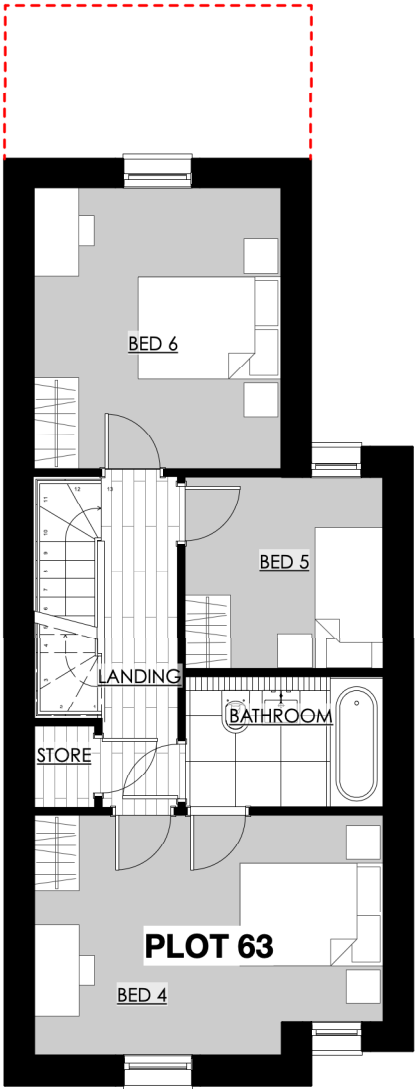

HOUSE TYPE 6A
PROPOSED SECOND FLOOR PLAN

NIA: 162.0sqm
/1744.2sqft

HOUSE TYPE 6A - FLOOR PLANS GA
1:100 @A3

G	25/04/24	REDUCED EXTENSION HEIGHT BY ONE STOREY
F	25/03/24	AMENDED LAYOUT
E	16/11/23	ADDED DIMENSIONS
D	16/11/23	REVISED HOUSE TYPE 6A LAYOUT
REVISION	DATE	DESCRIPTION

CLIENT: BRITANNIA GROUP	
PROJECT: PROPOSED RESIDENTIAL DEVELOPMENT	
ADDRESS: VICTORIA PARK PROBATION CENTRE	
DRAWING TITLE: HOUSE TYPE 6A - FLOOR PLANS GA	
SCALE: 1:100 @A3	DATE: AUGUST 2023
DRAWING NO: A662_P_156G	

OLLIER SMURTHWAITE ARCHITECTS
40 King Street, Manchester, M2 6BA
T 0161 883 0838
F 0161 883 0839
E mail@olliersmurthwaite.com