



All dimensions are to be checked on site. This drawing shall not be scaled to ascertain dimensions.

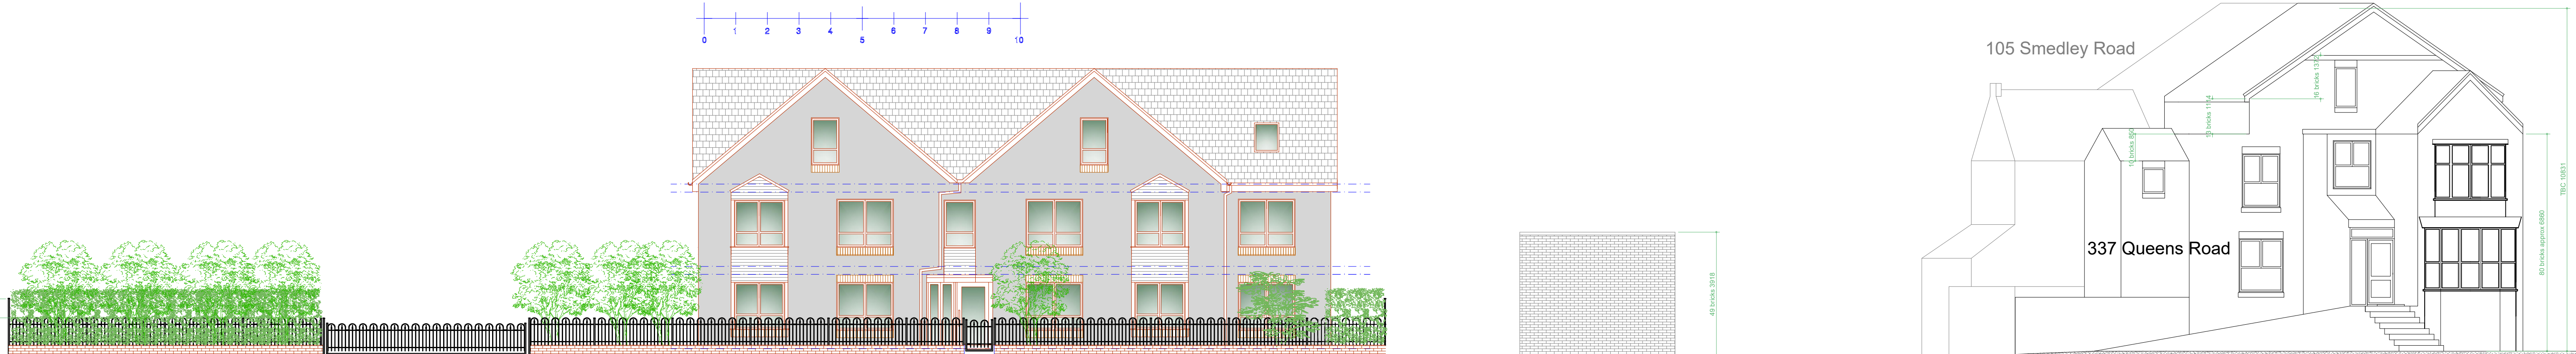


Proposed Street Scene Front Elevation
Scale 1:100

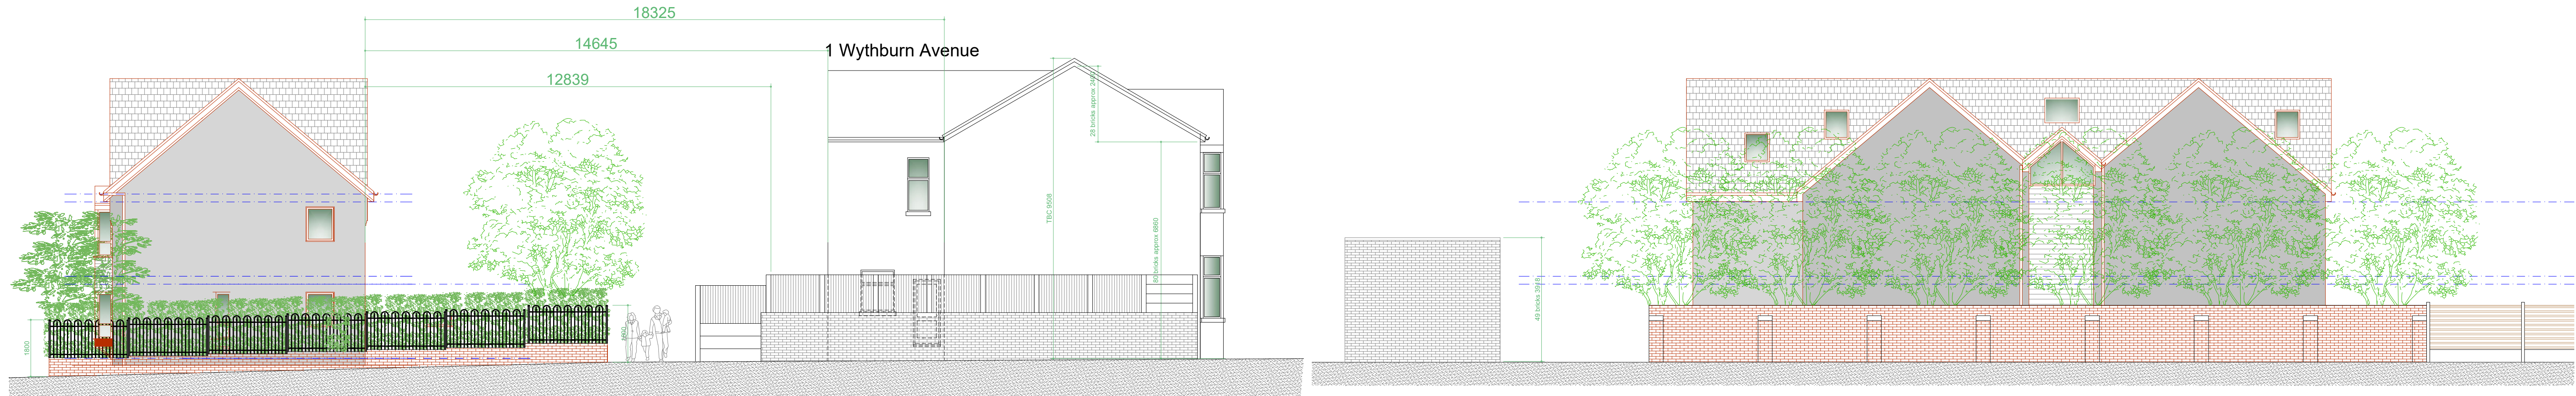

Proposed Street Scene Side Elevation
Scale 1:100

Proposed Street Scene Rear Elevation
Scale 1:100

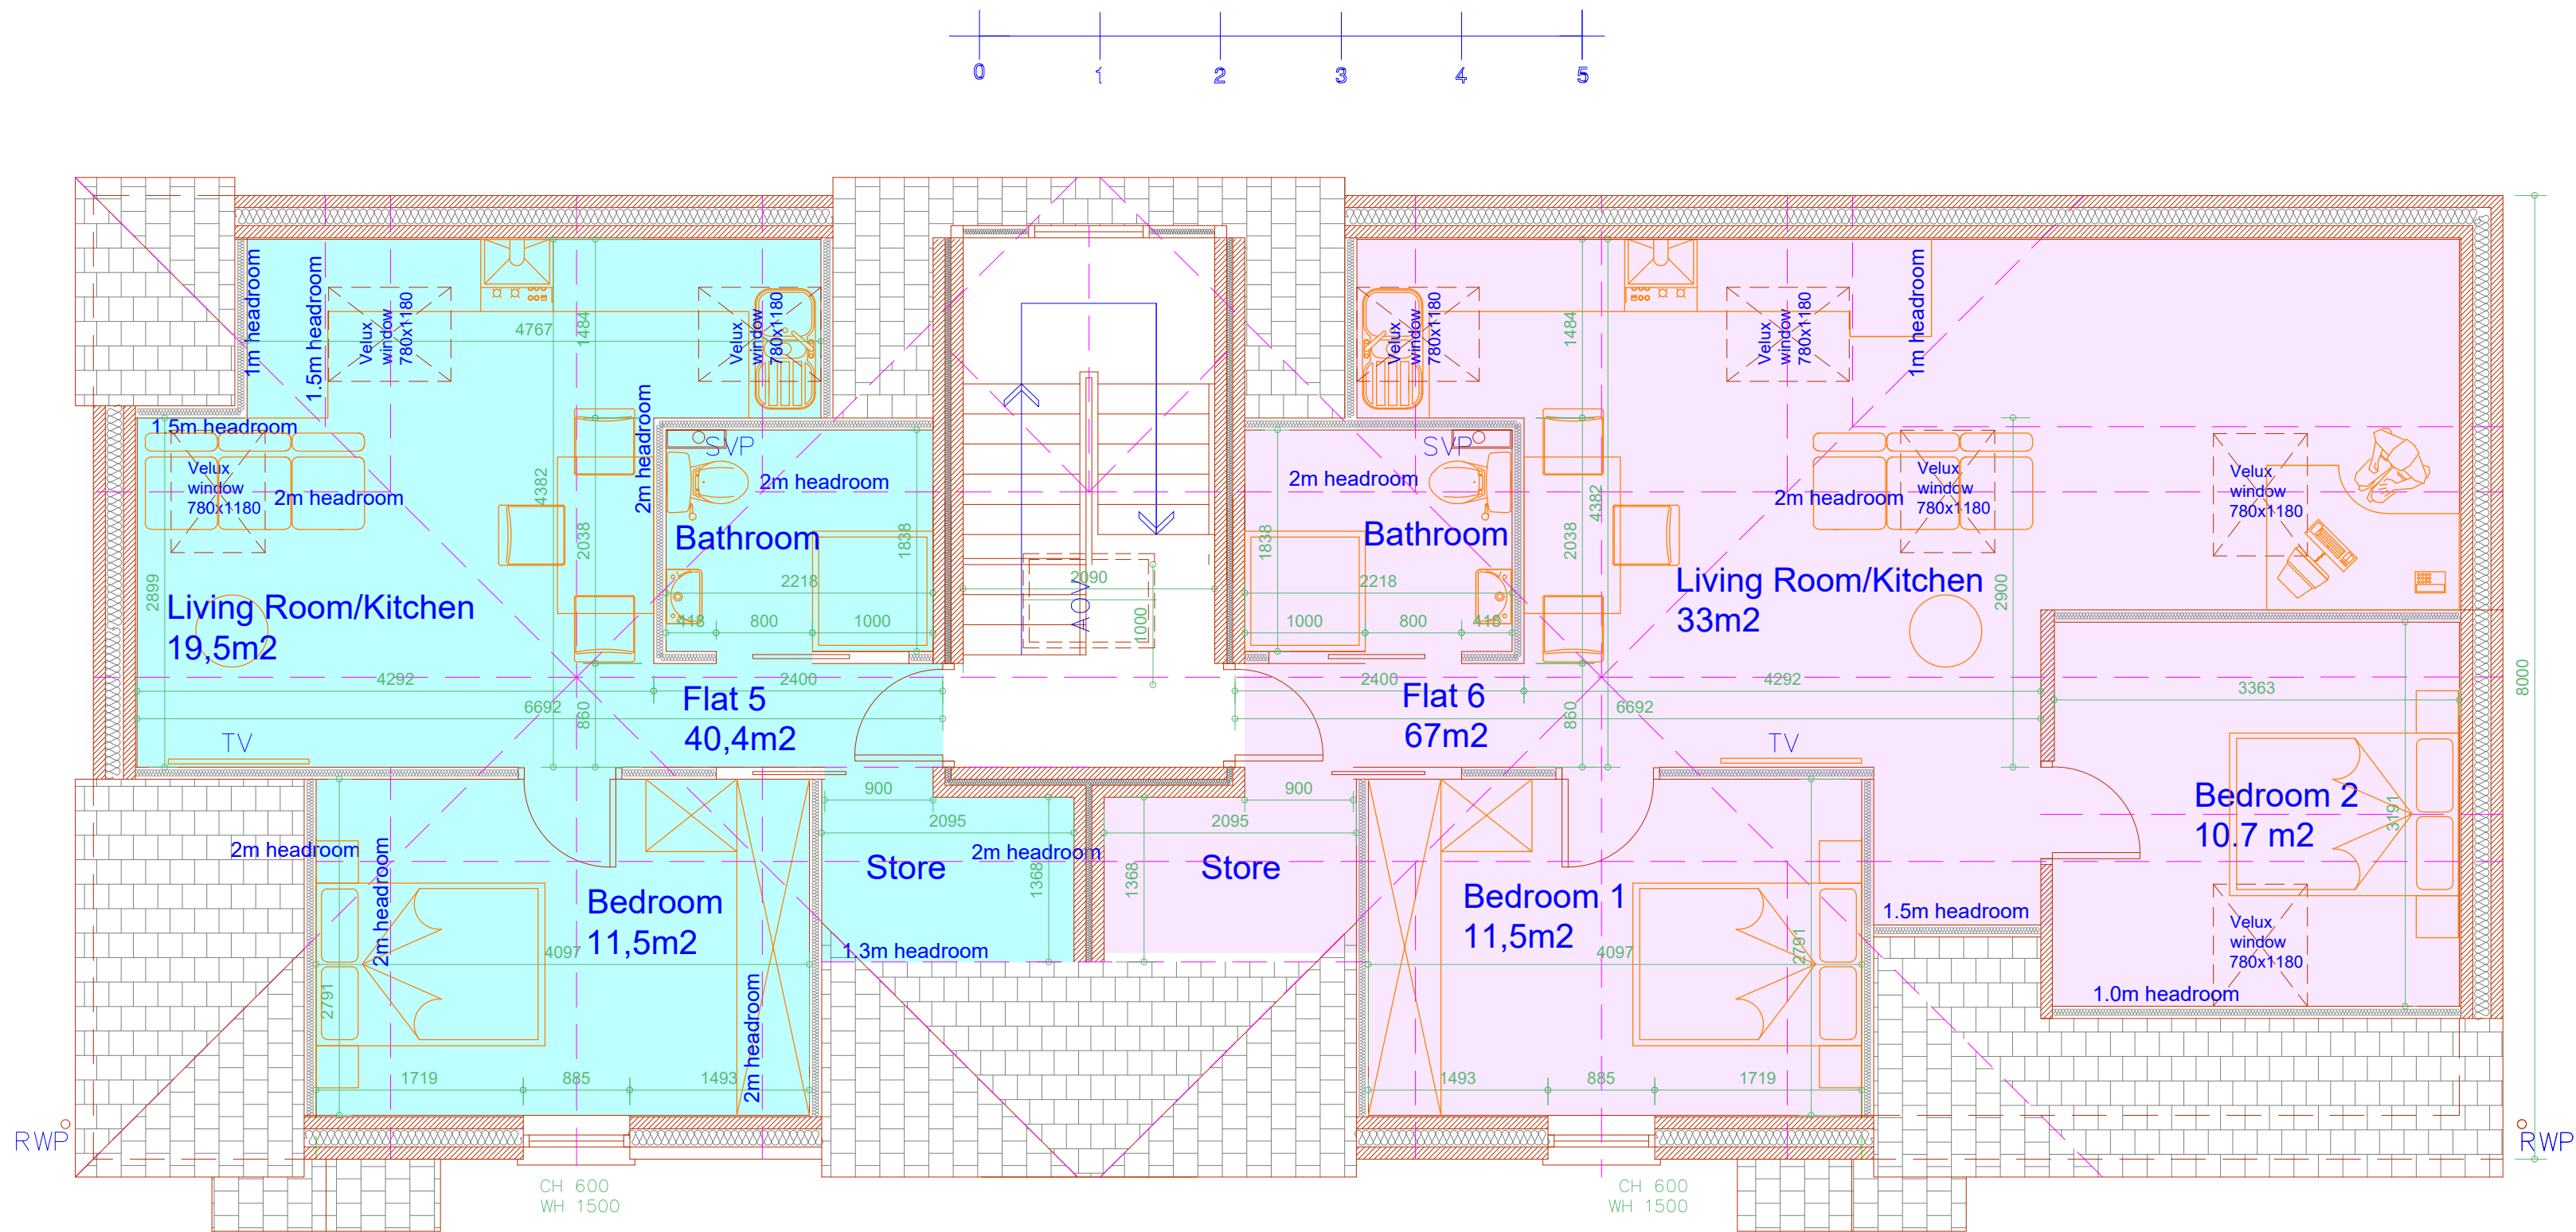

Second Floor Plan
Scale 1:50

Rev	Date	Description
Issued For : INFORMATION PURPOSES ONLY		
Client		
Mr. Hassen Lakhel		
Project		
Land at Queens Road, Cheetham Hill, Manchester, M8 0JL		
Proposed new build apartments.		
4 x two bedroom and 4 x one bedroom		
Scheme - Drawing Title		
Proposed Second Floor Plan and Street Scenes .		
02	Date	13.10.23
Drawing No.	Revision	Scale 1:50 @A1
		
Plans To Build It Ltd		
Tel: 0161 728 5730		
Mob: 07741175755		
www.planstobuildit.com		