




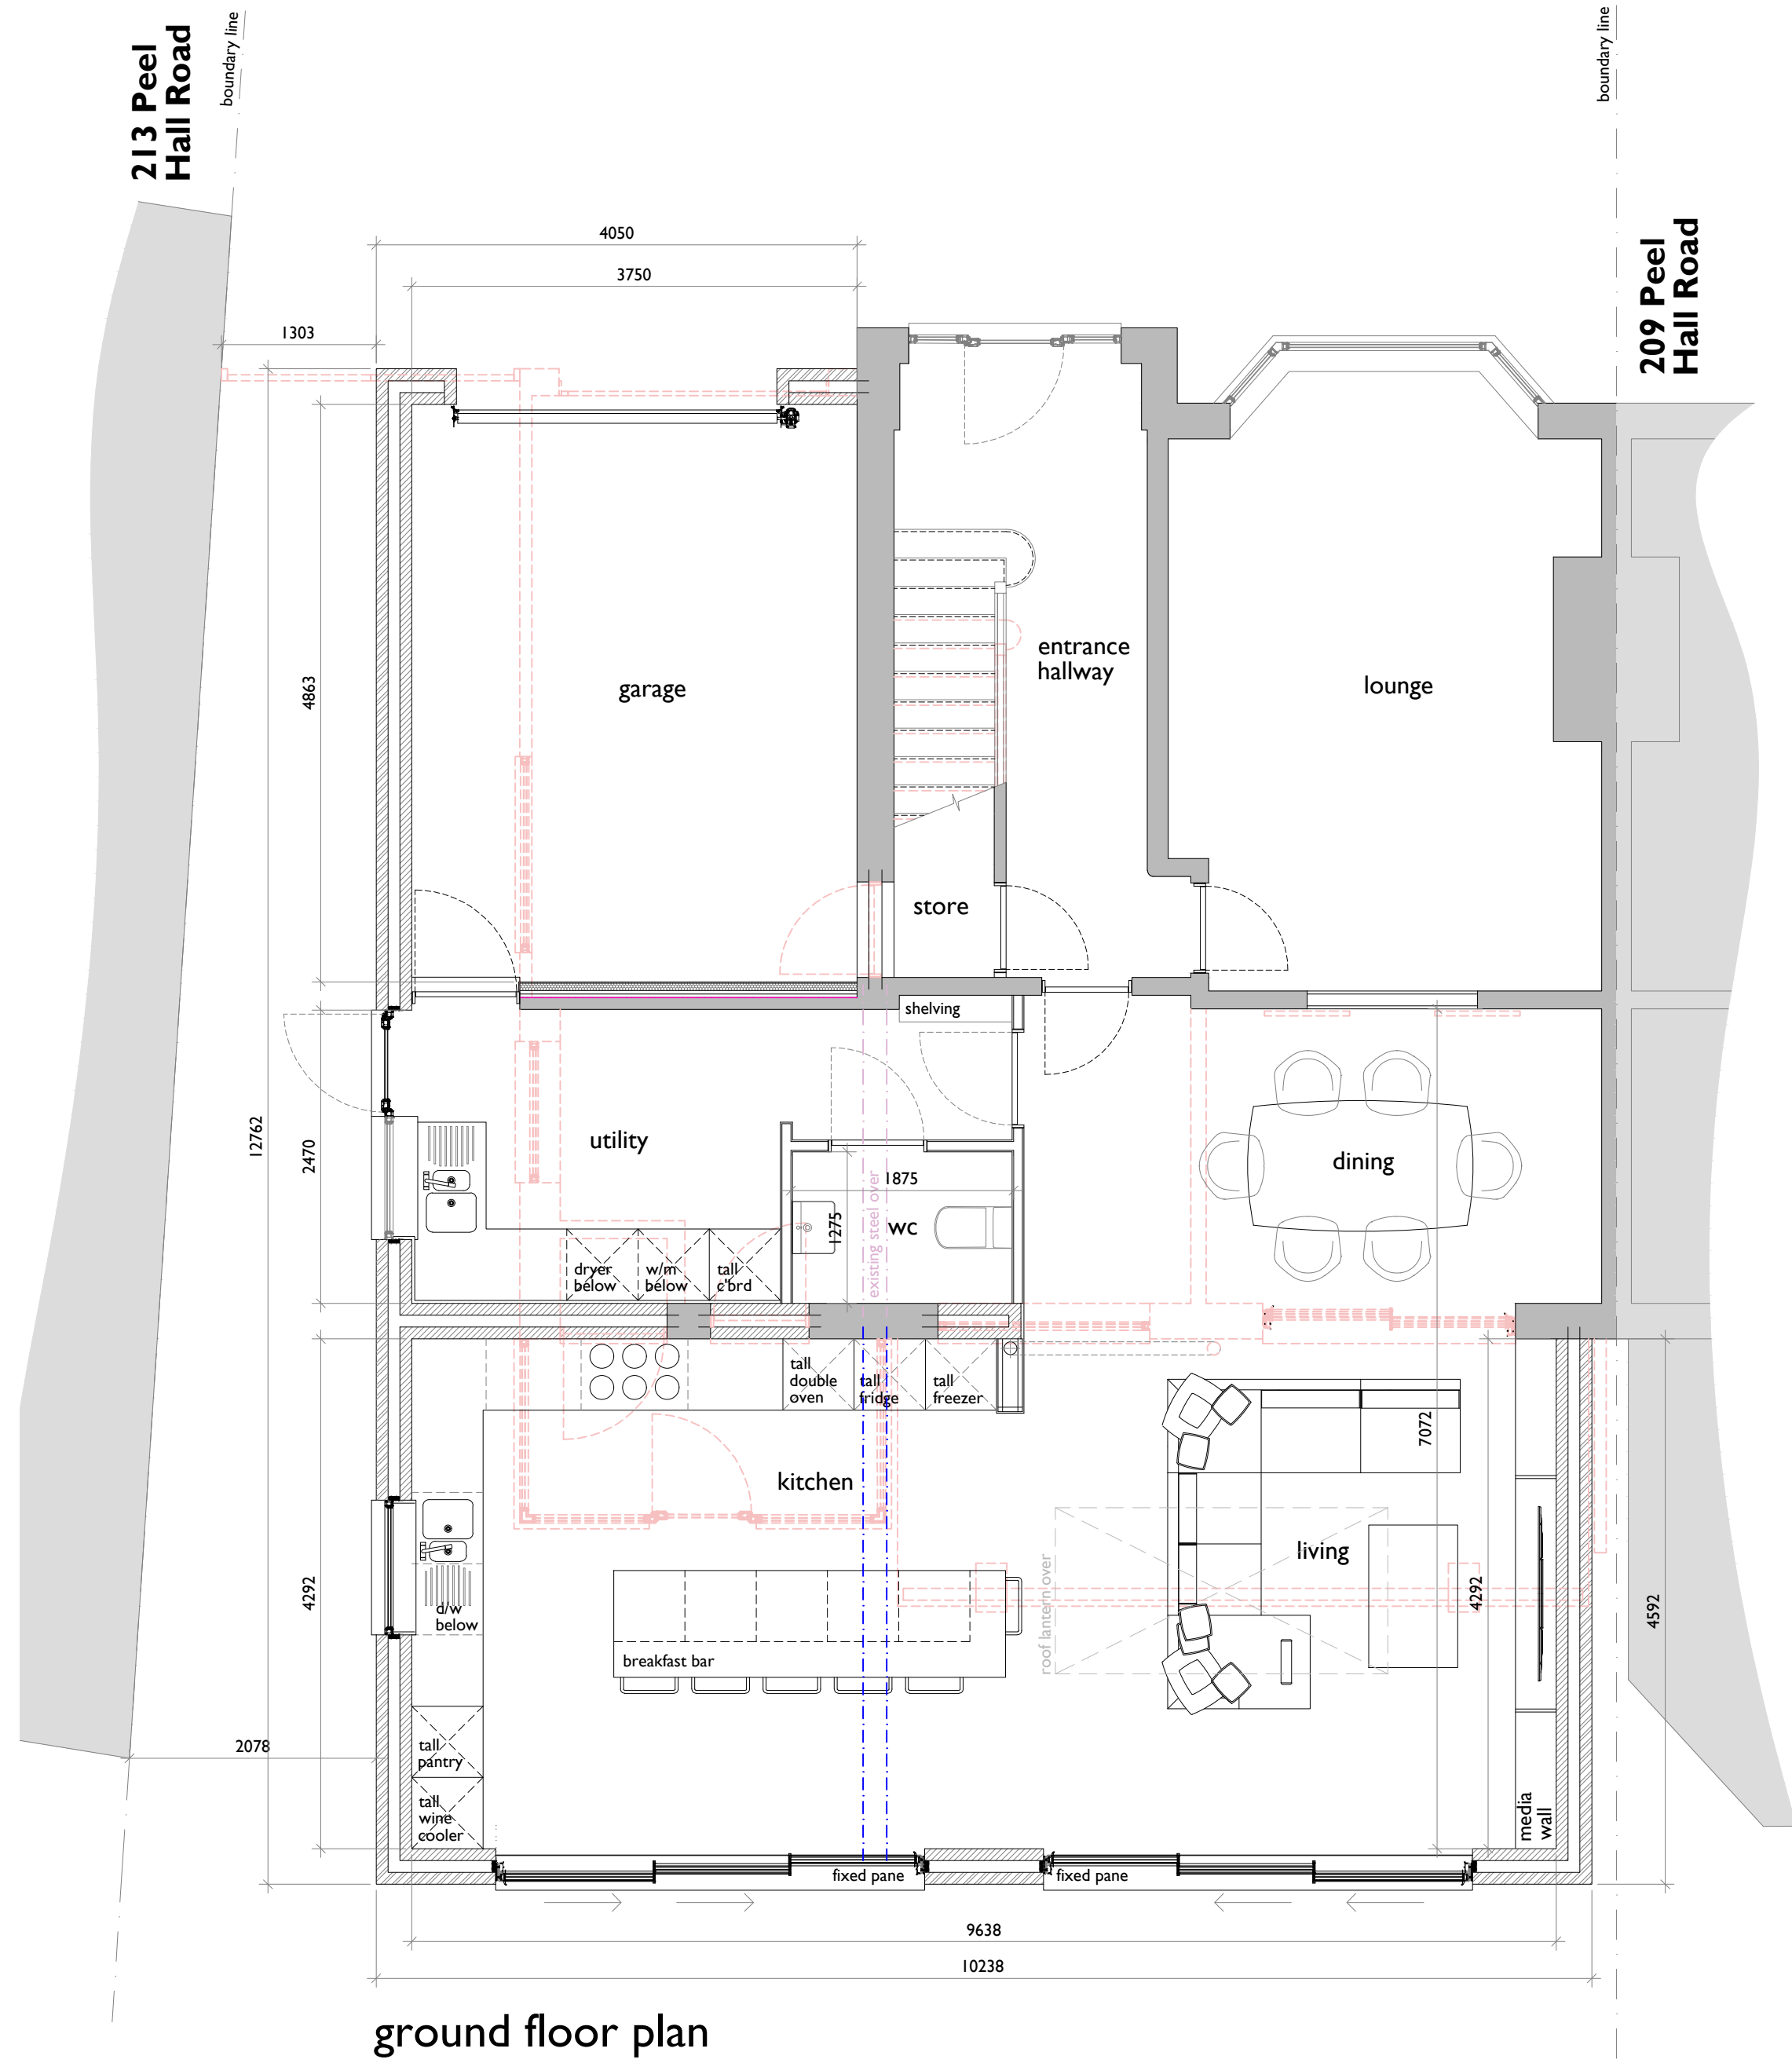


ground floor plan

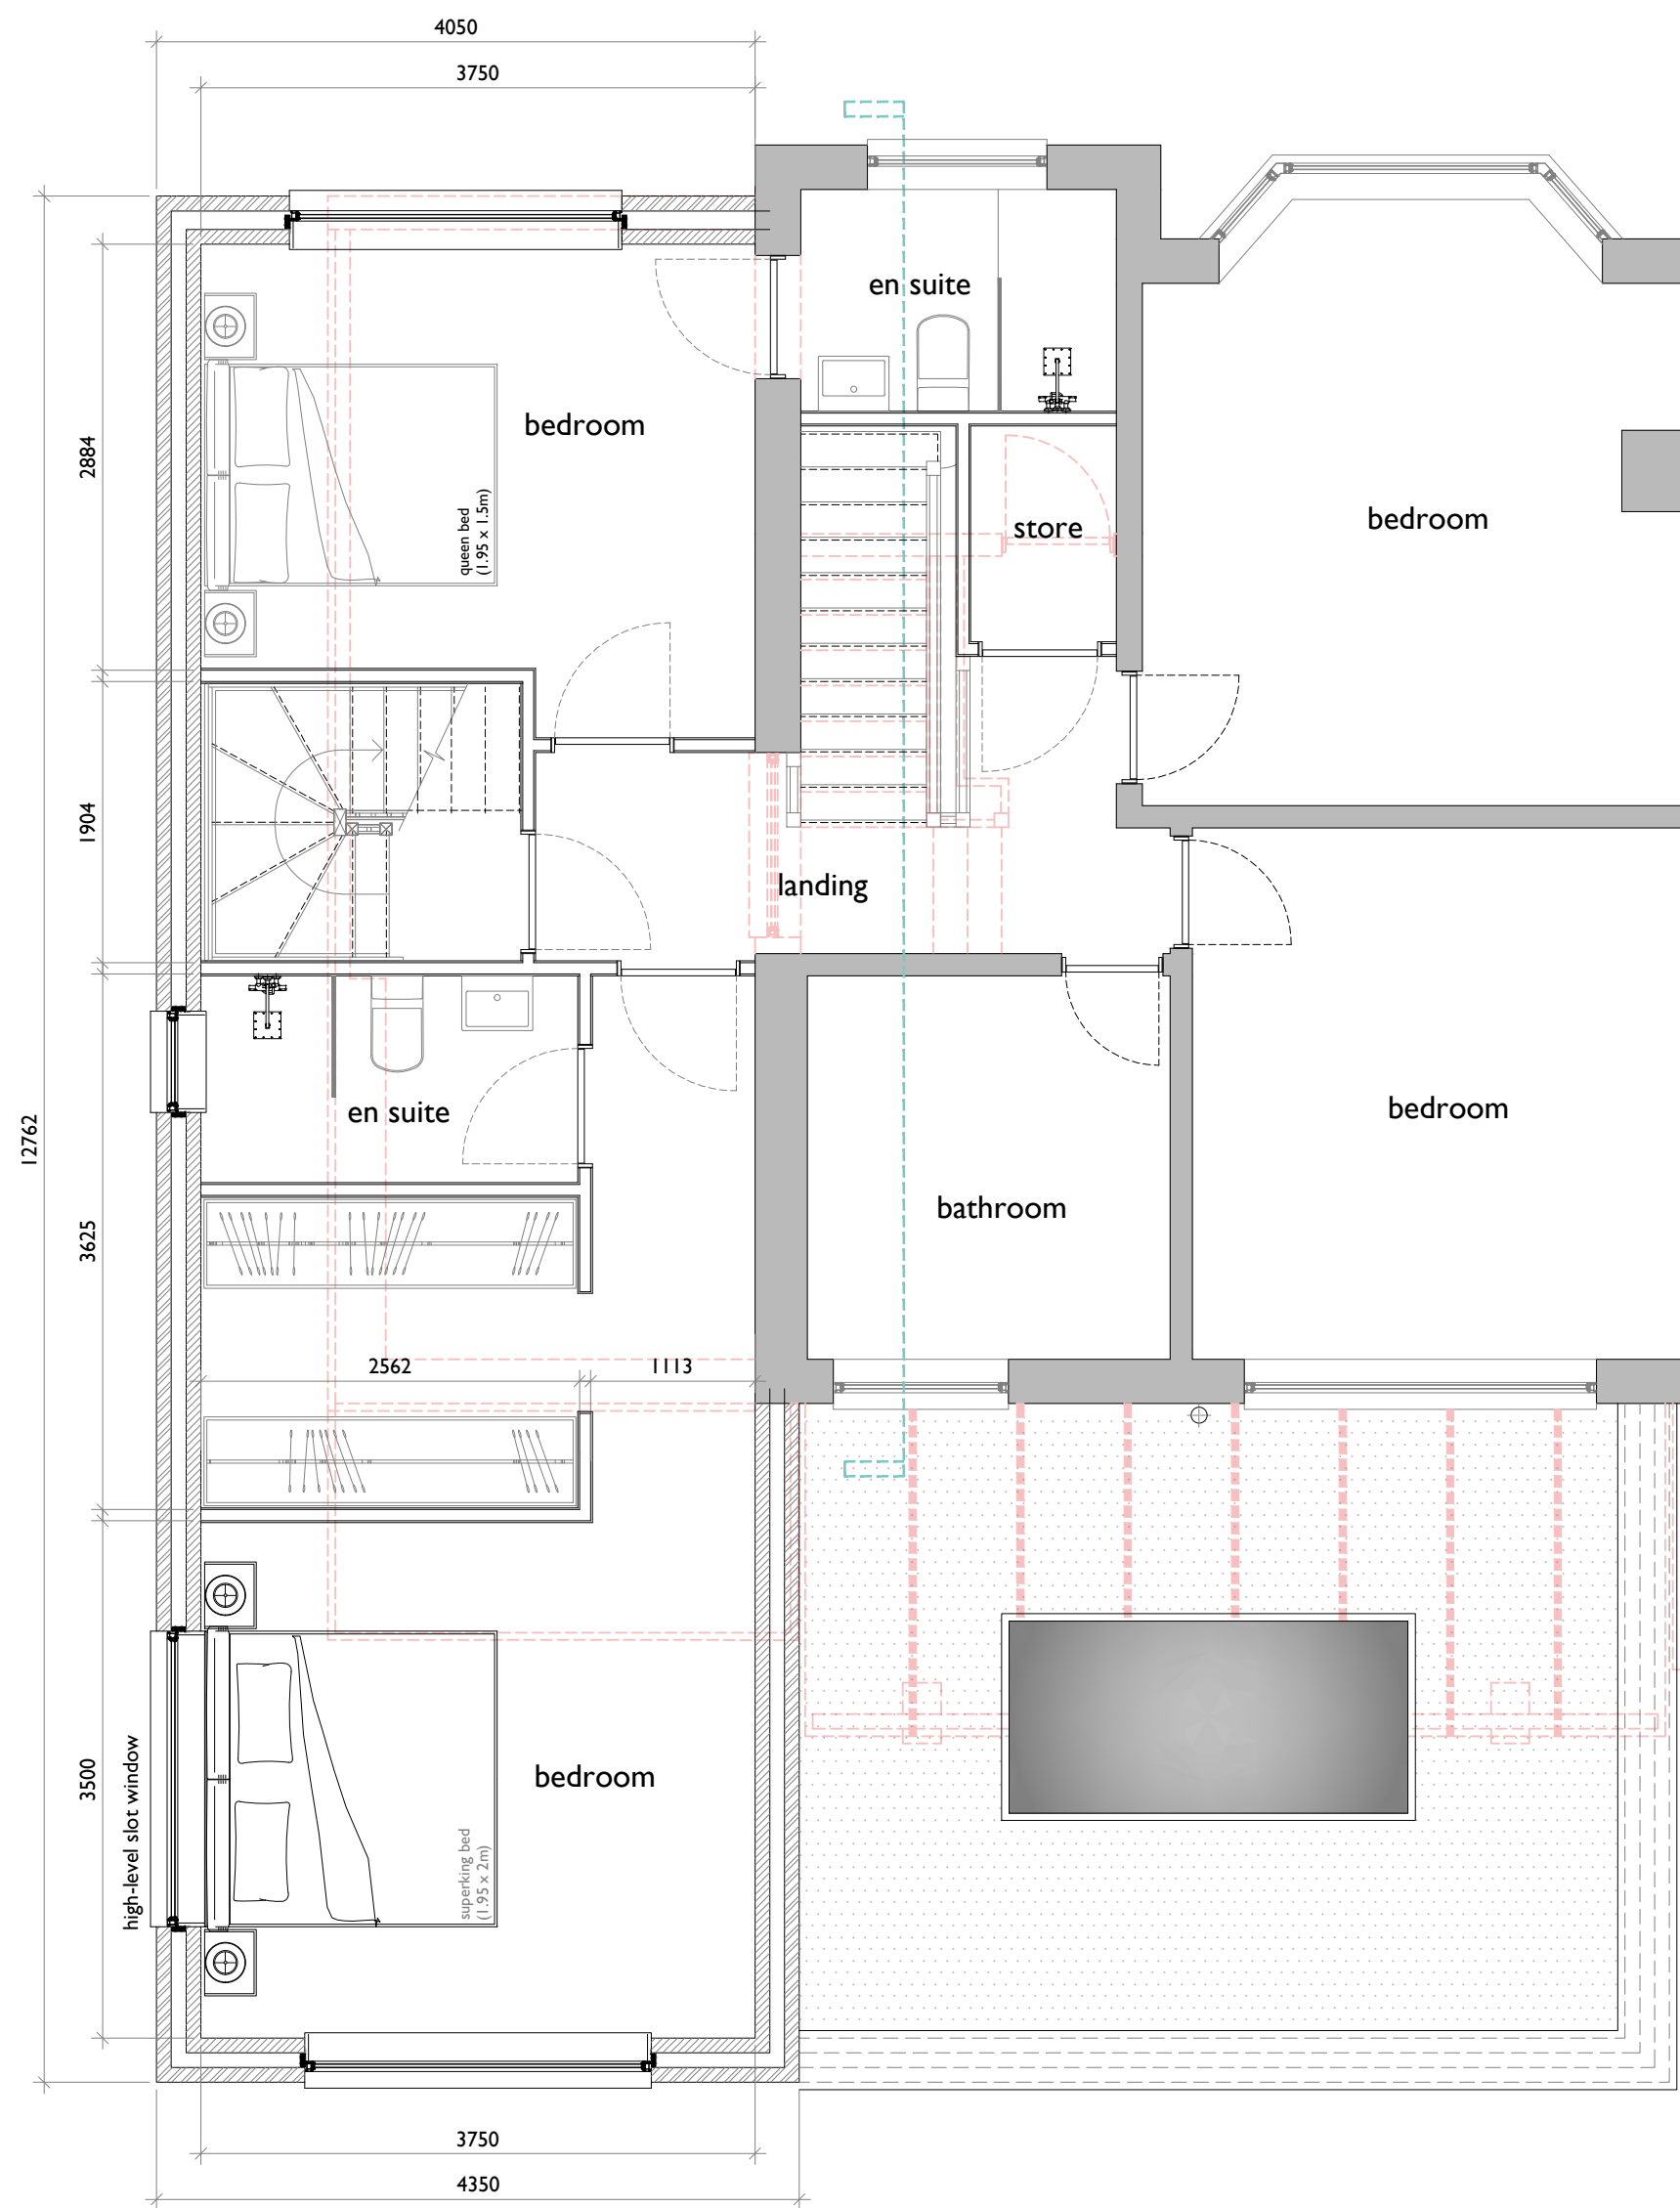


first floor plan

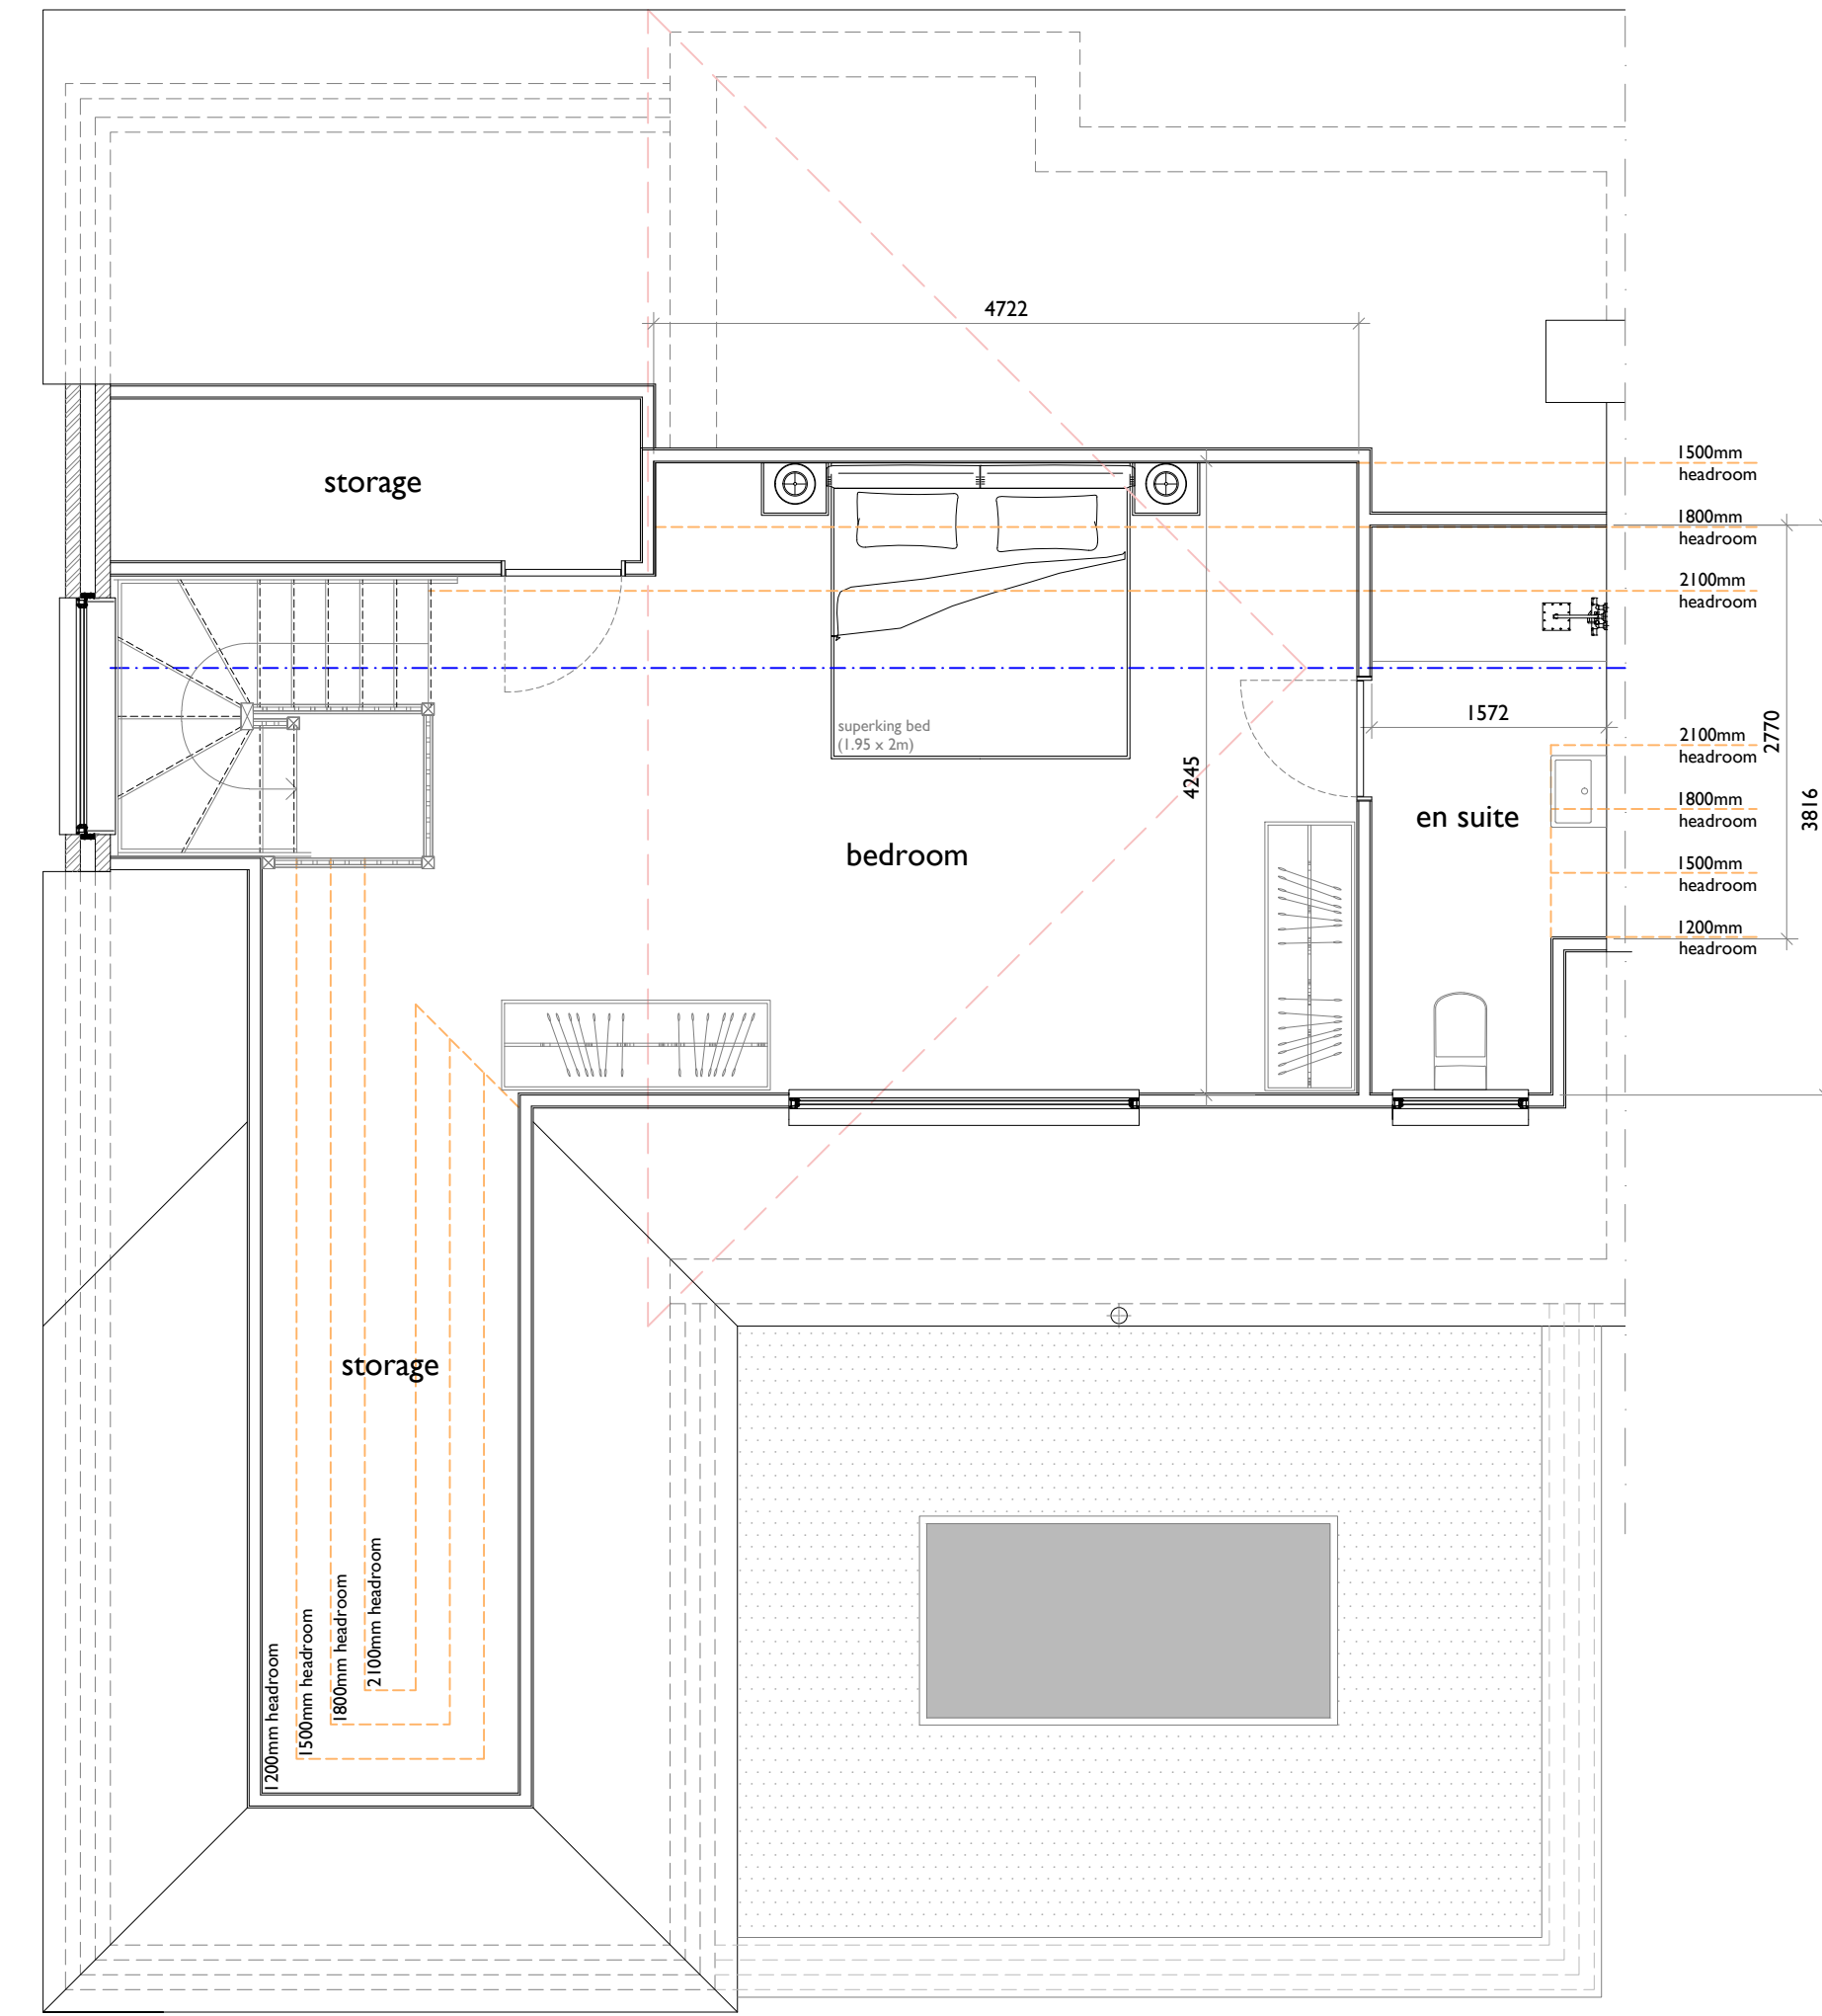


second floor plan

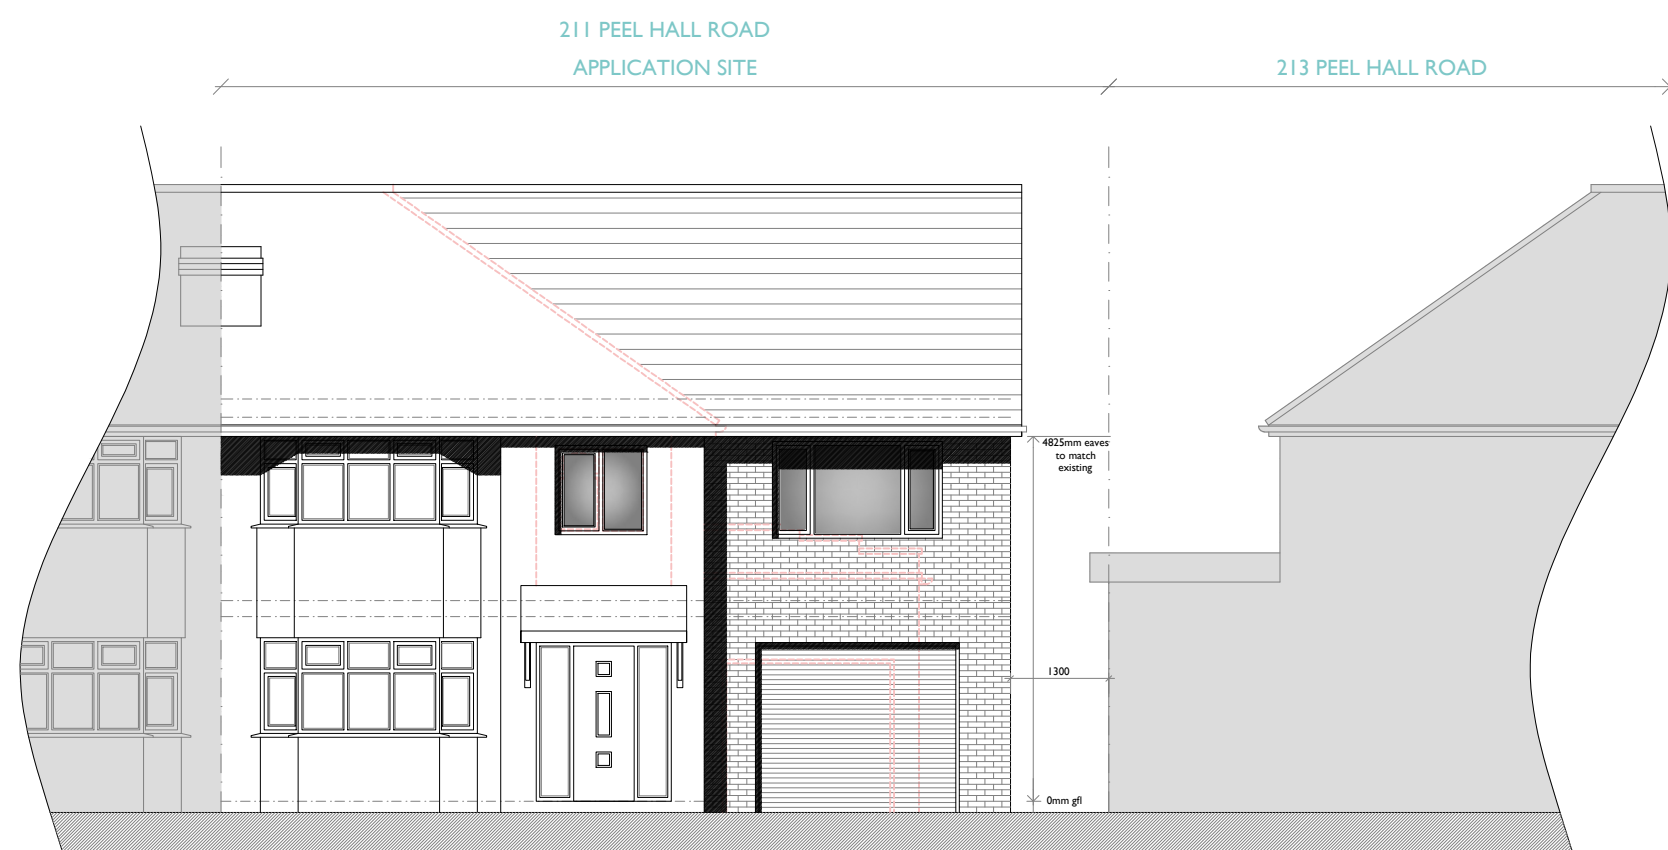

front elevation
(west facing)

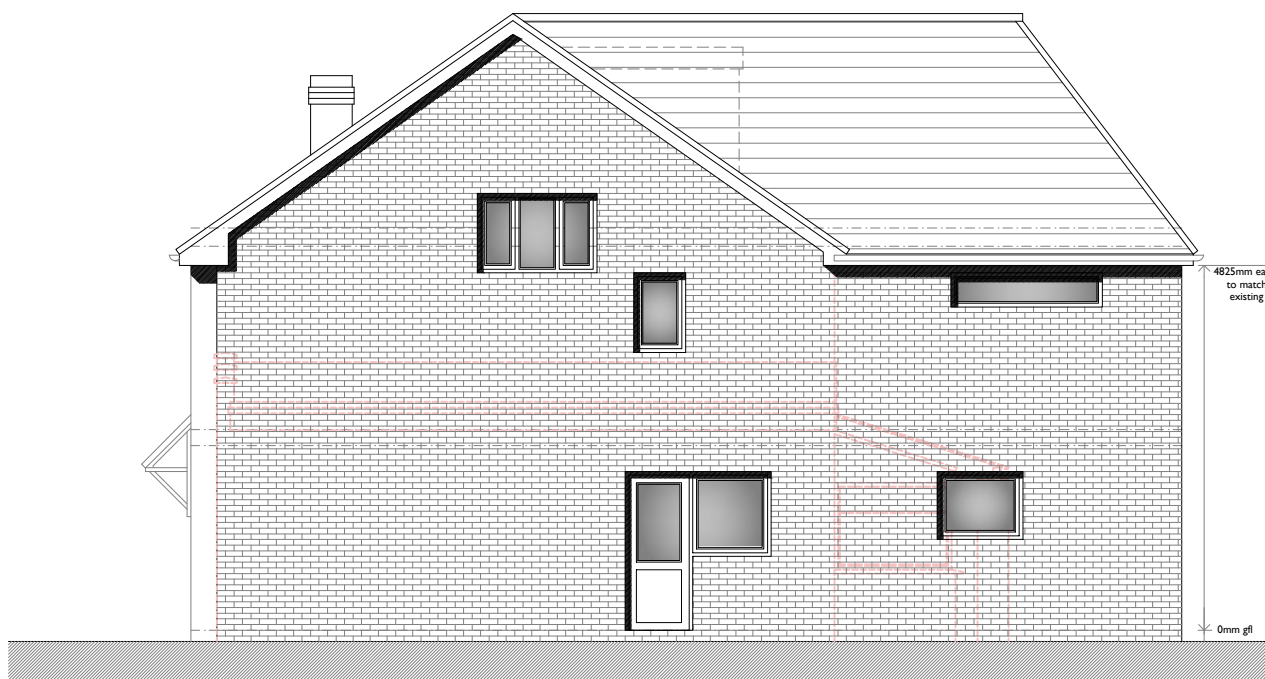

side elevation
(south facing)

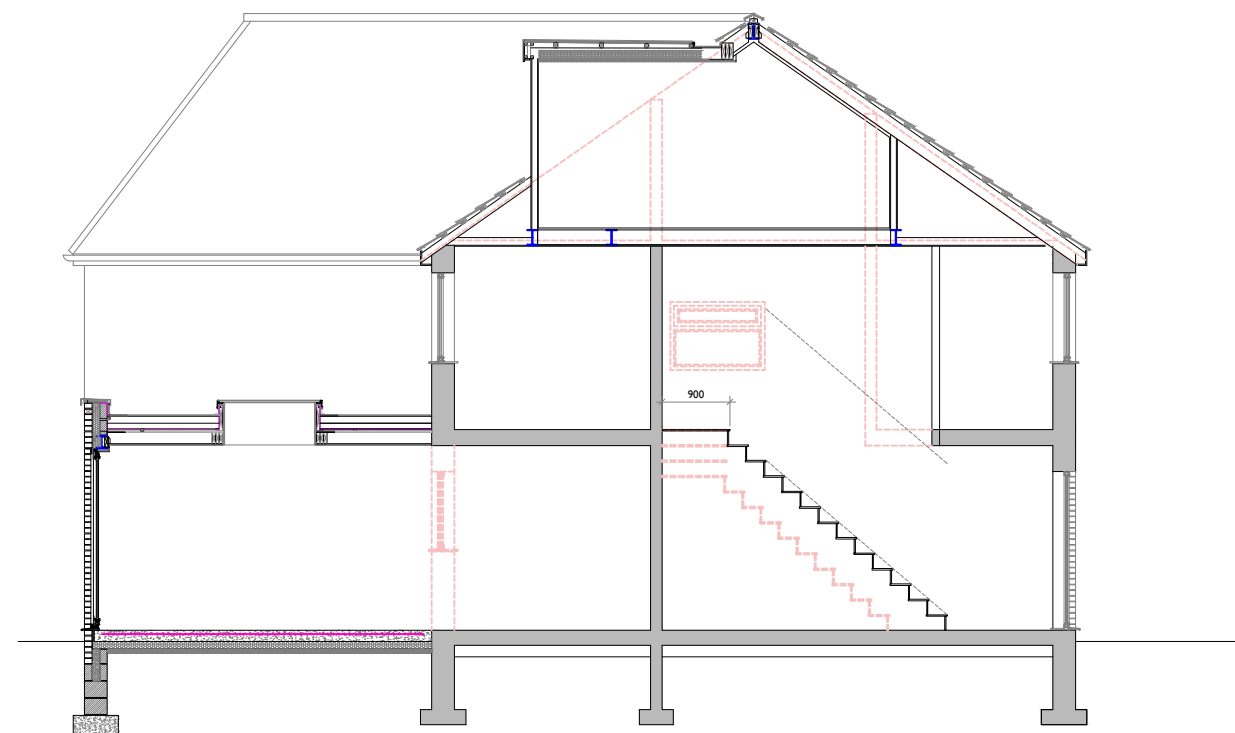

skeleton section



rear elevation
(east facing)

notes:

- red dashed lines indicate extent of existing construction to be removed
- shaded areas indicate extent of existing construction to be retained

SKY architecture, design & consulting	e: james@skyarchitecture.co.uk	Client	Mr. Andy Flynn	Drawing Title	Proposed Floor Plans	Job Number	24018	Date	May 2024	Paper Size	A1	Revision	A - Extent of proposed works reduced throughout - Aug '24 B - General updates to scheme throughout - Aug '24
	t: 07743644720	Site Address	211 Peel Hall Road, Wythenshawe, M22 5HJ			Drawing Number	102 revB	Stage	Planning	Scale	1:50		
	w: www.skyarchitecture.co.uk												