




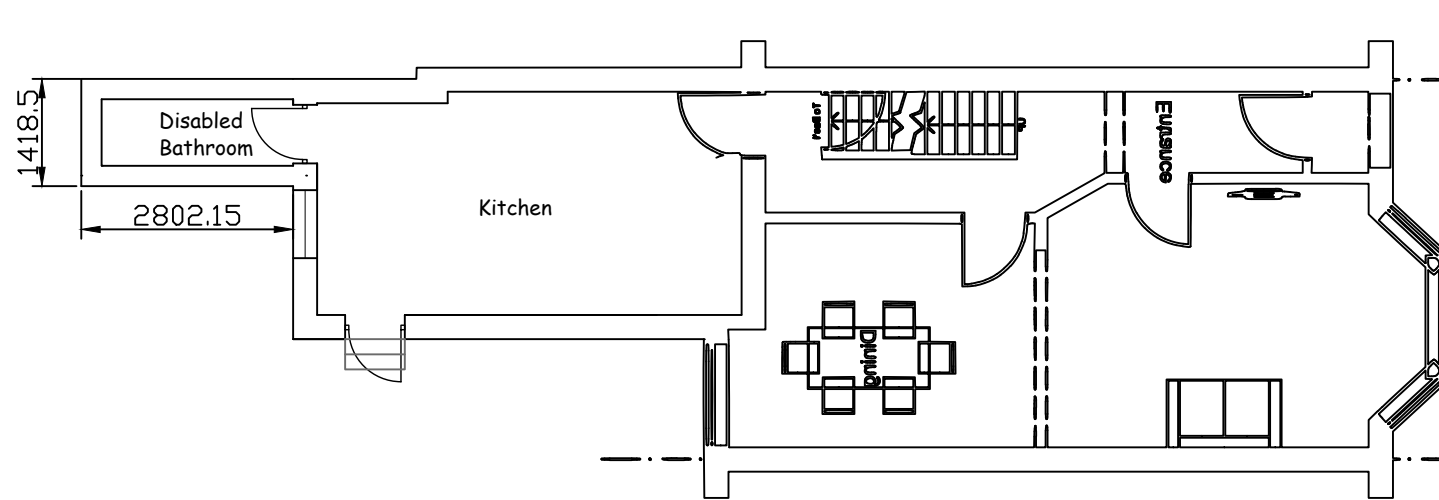


PROPOSED GROUND FLOOR scale 1:100

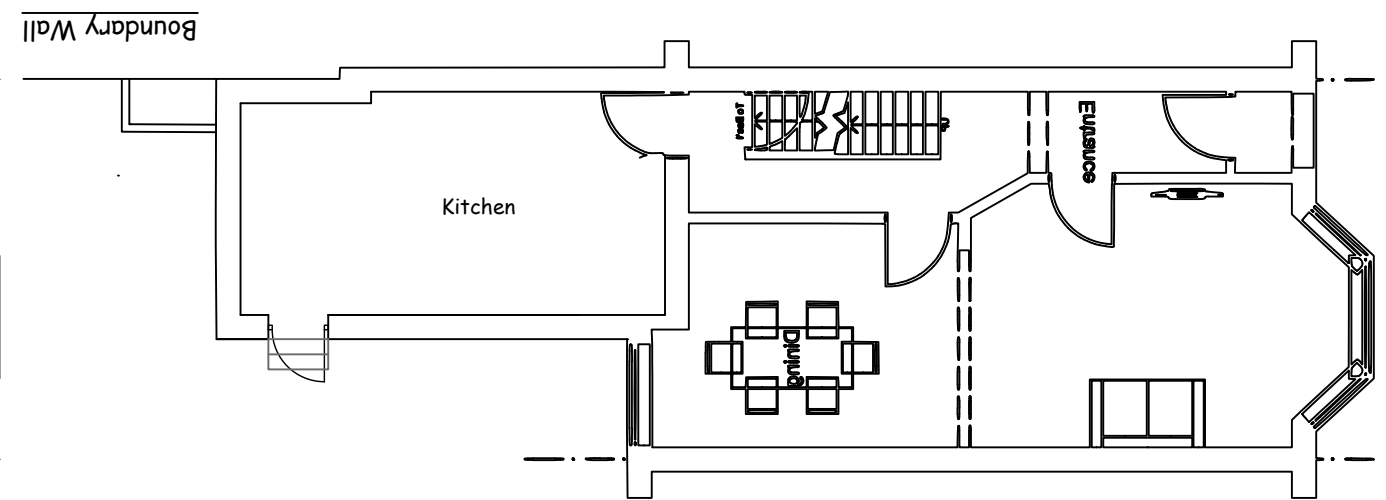

EXISTING GROUND FLOOR scale 1:100

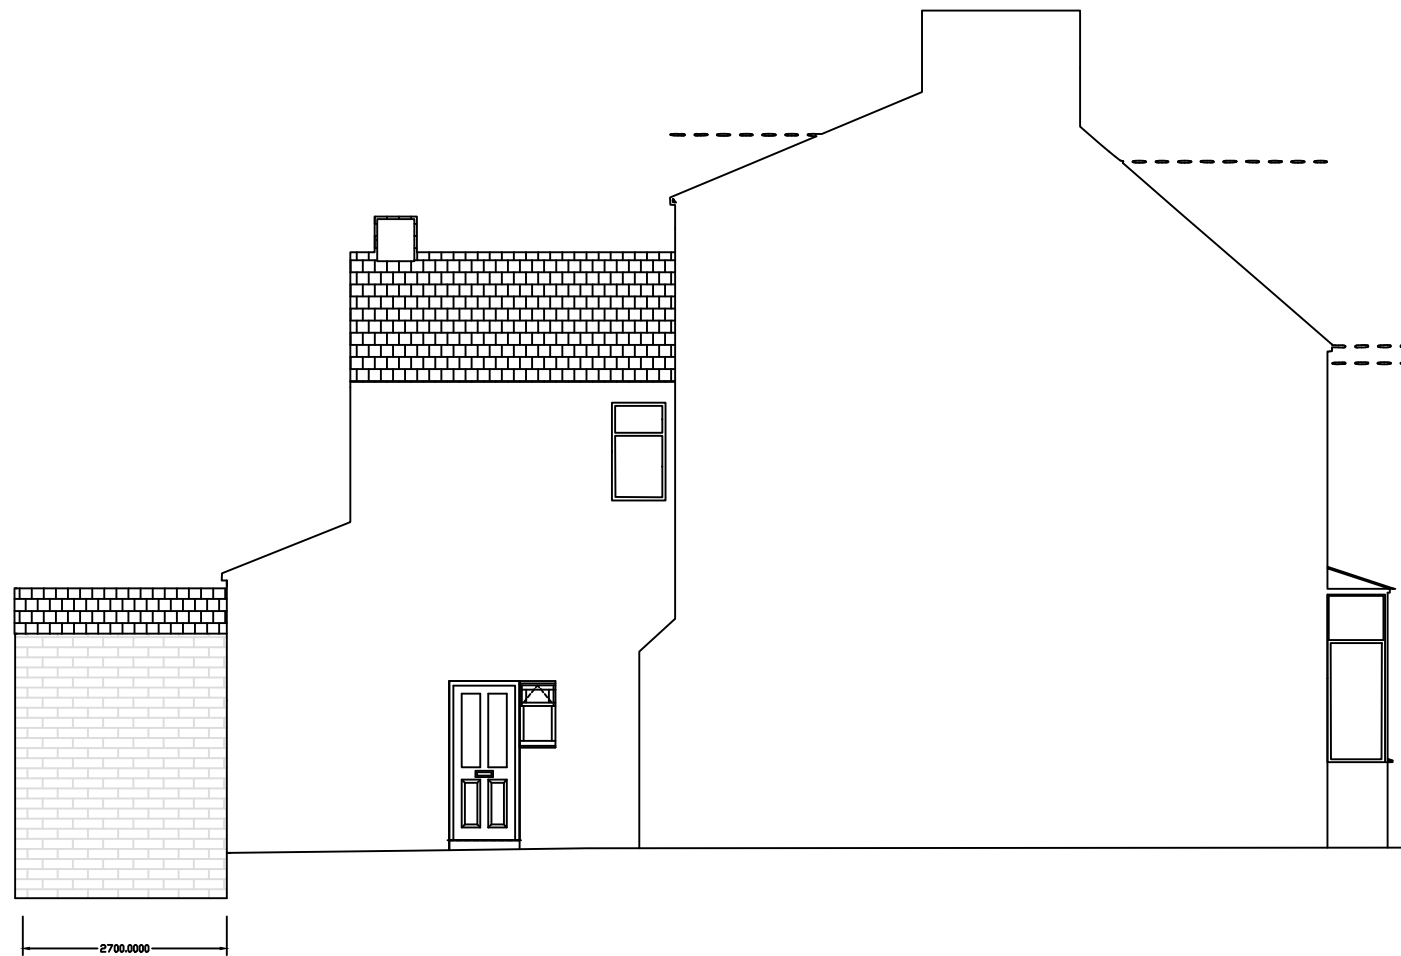

PROPOSED FRONT ELEVATION scale 1:100

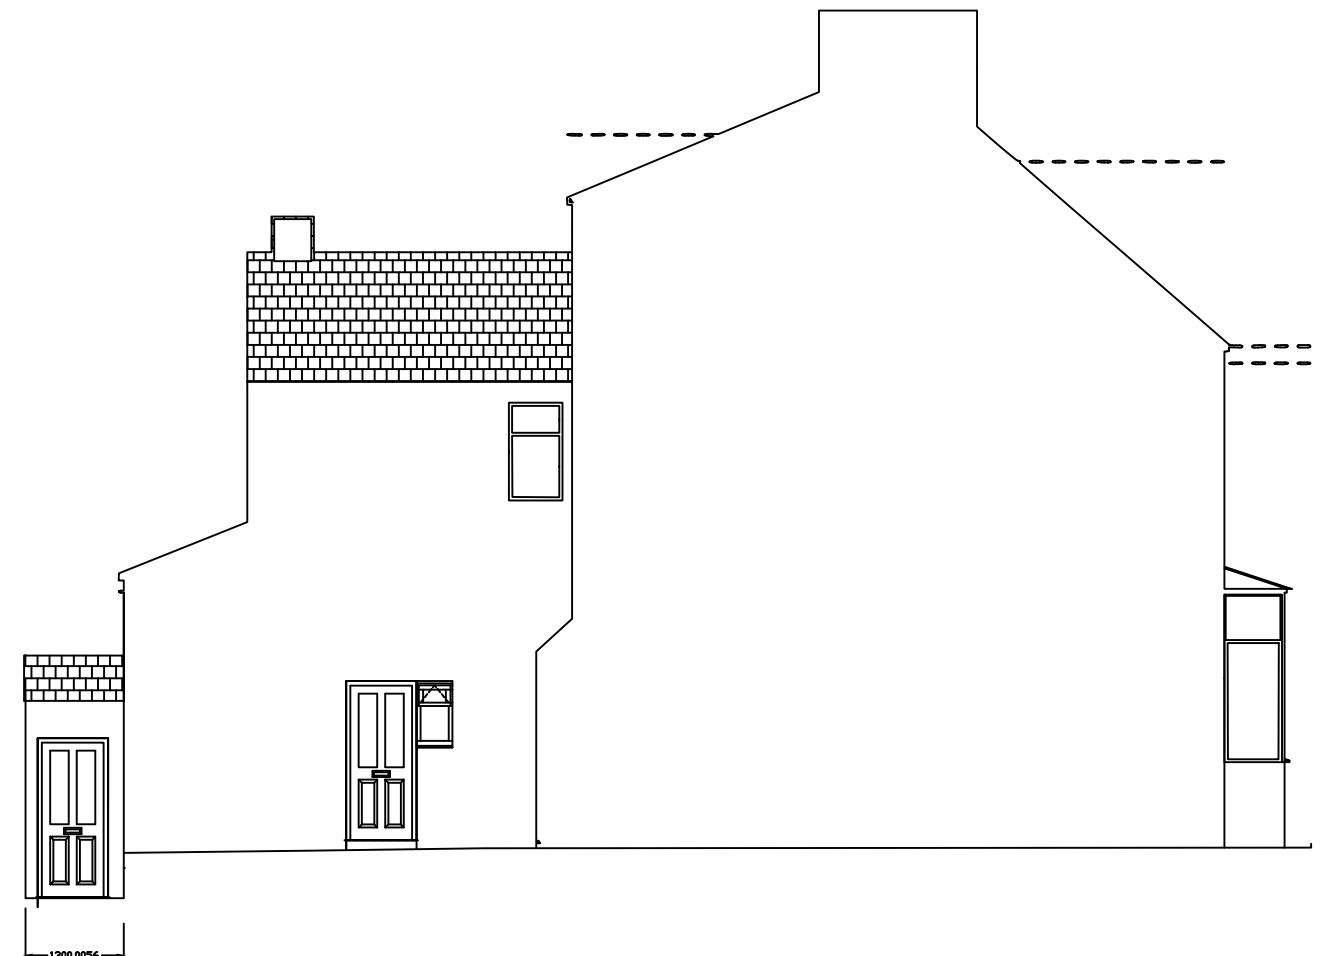

EXISTING FRONT ELEVATION scale 1:100