




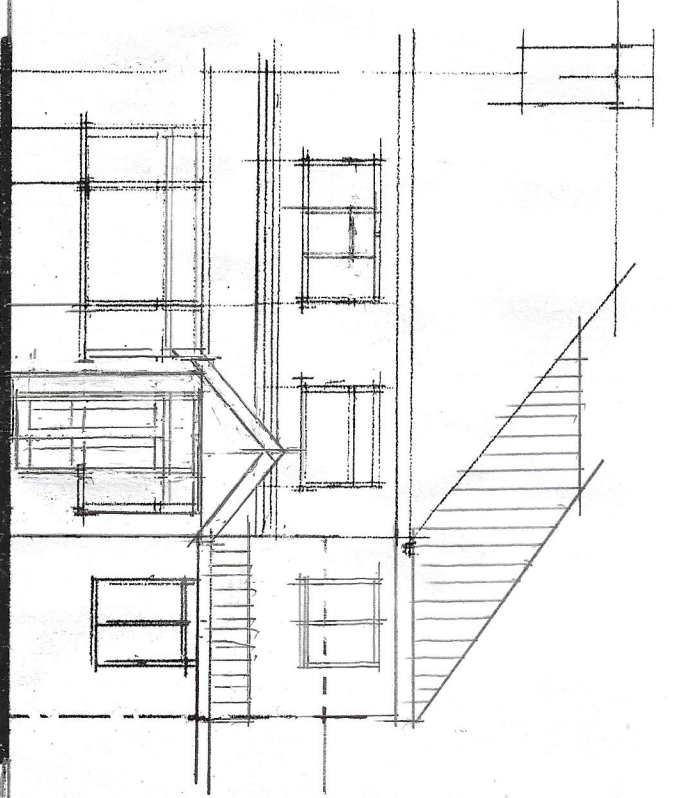


FRONT ELEVATION

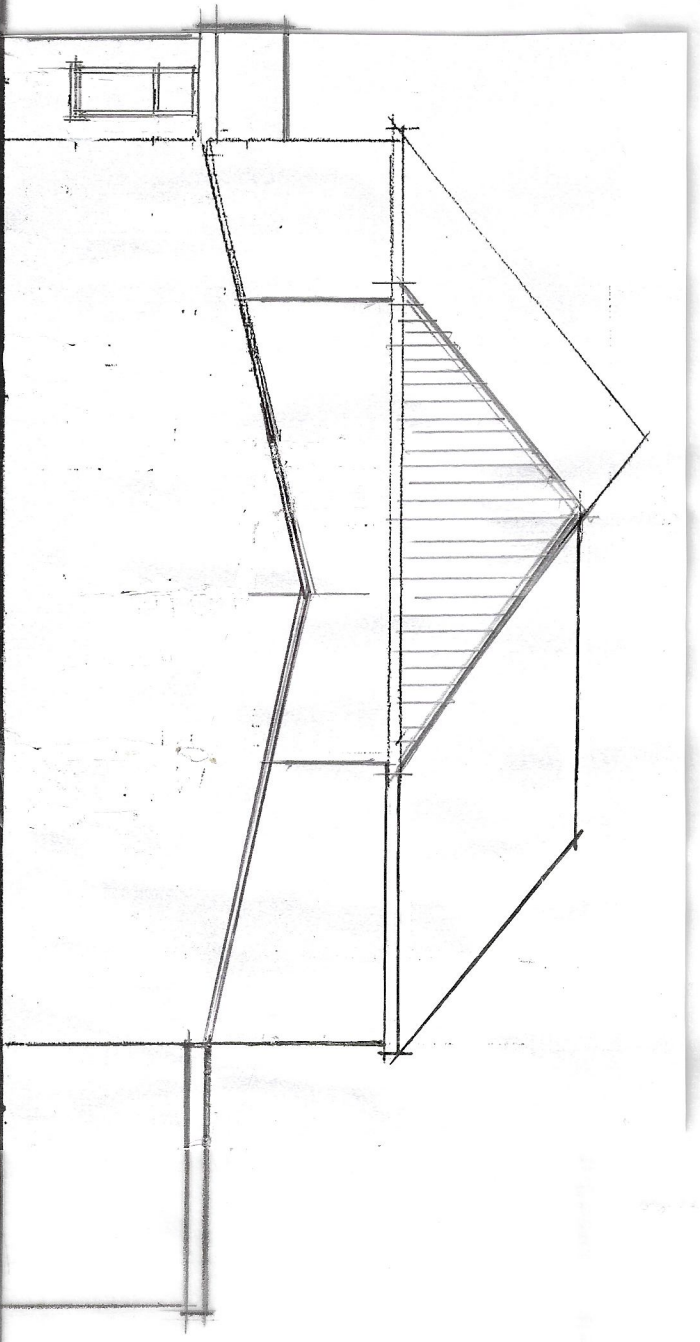


SIDE ELEVATION

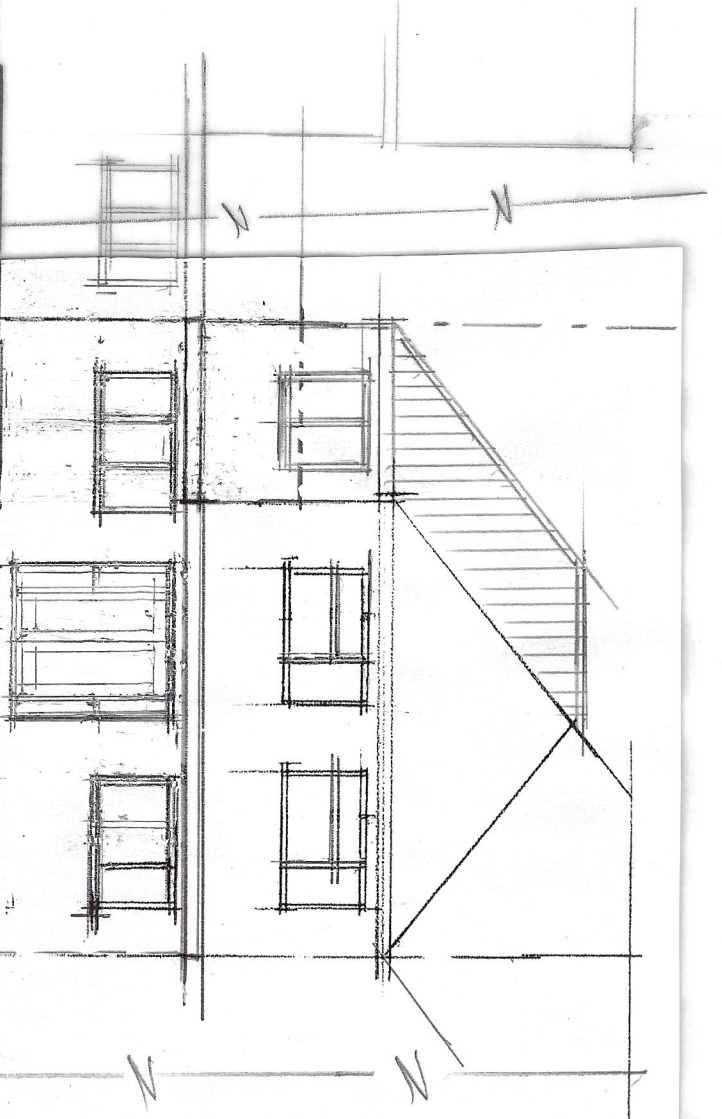

REAR ELEVATION

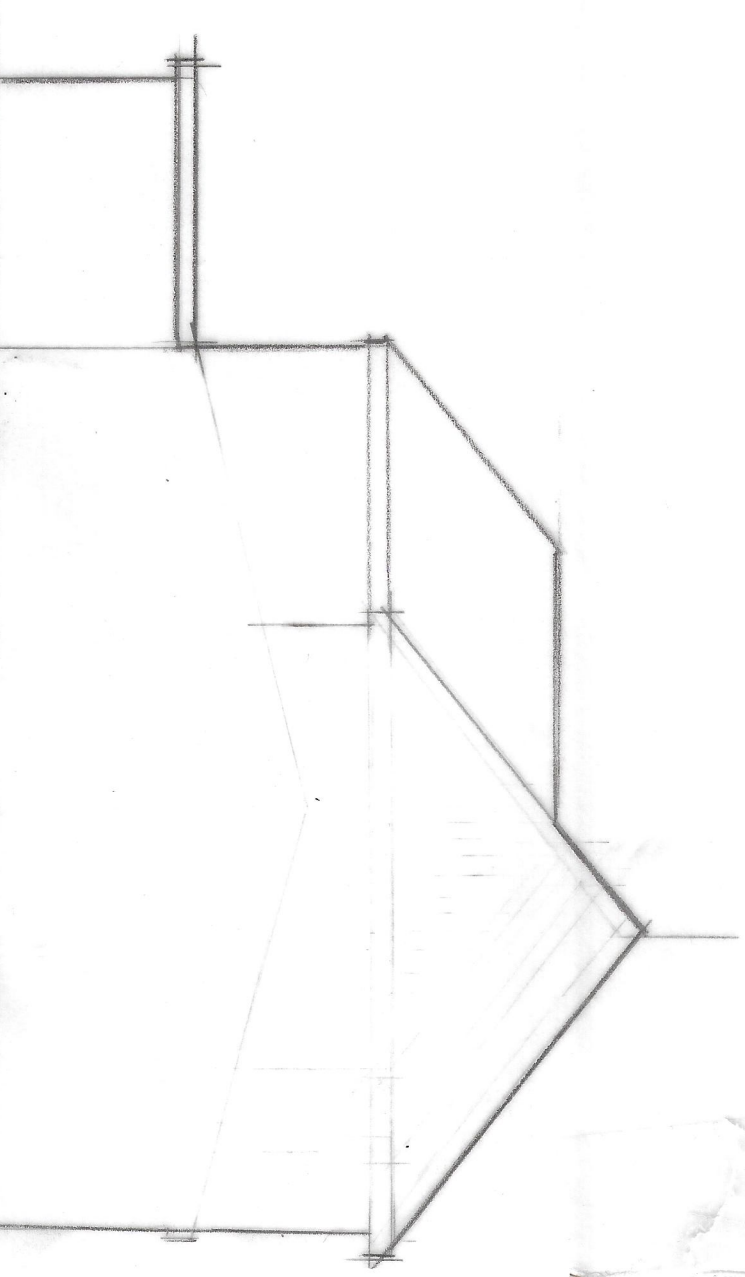

PART SIDE ELEVATION

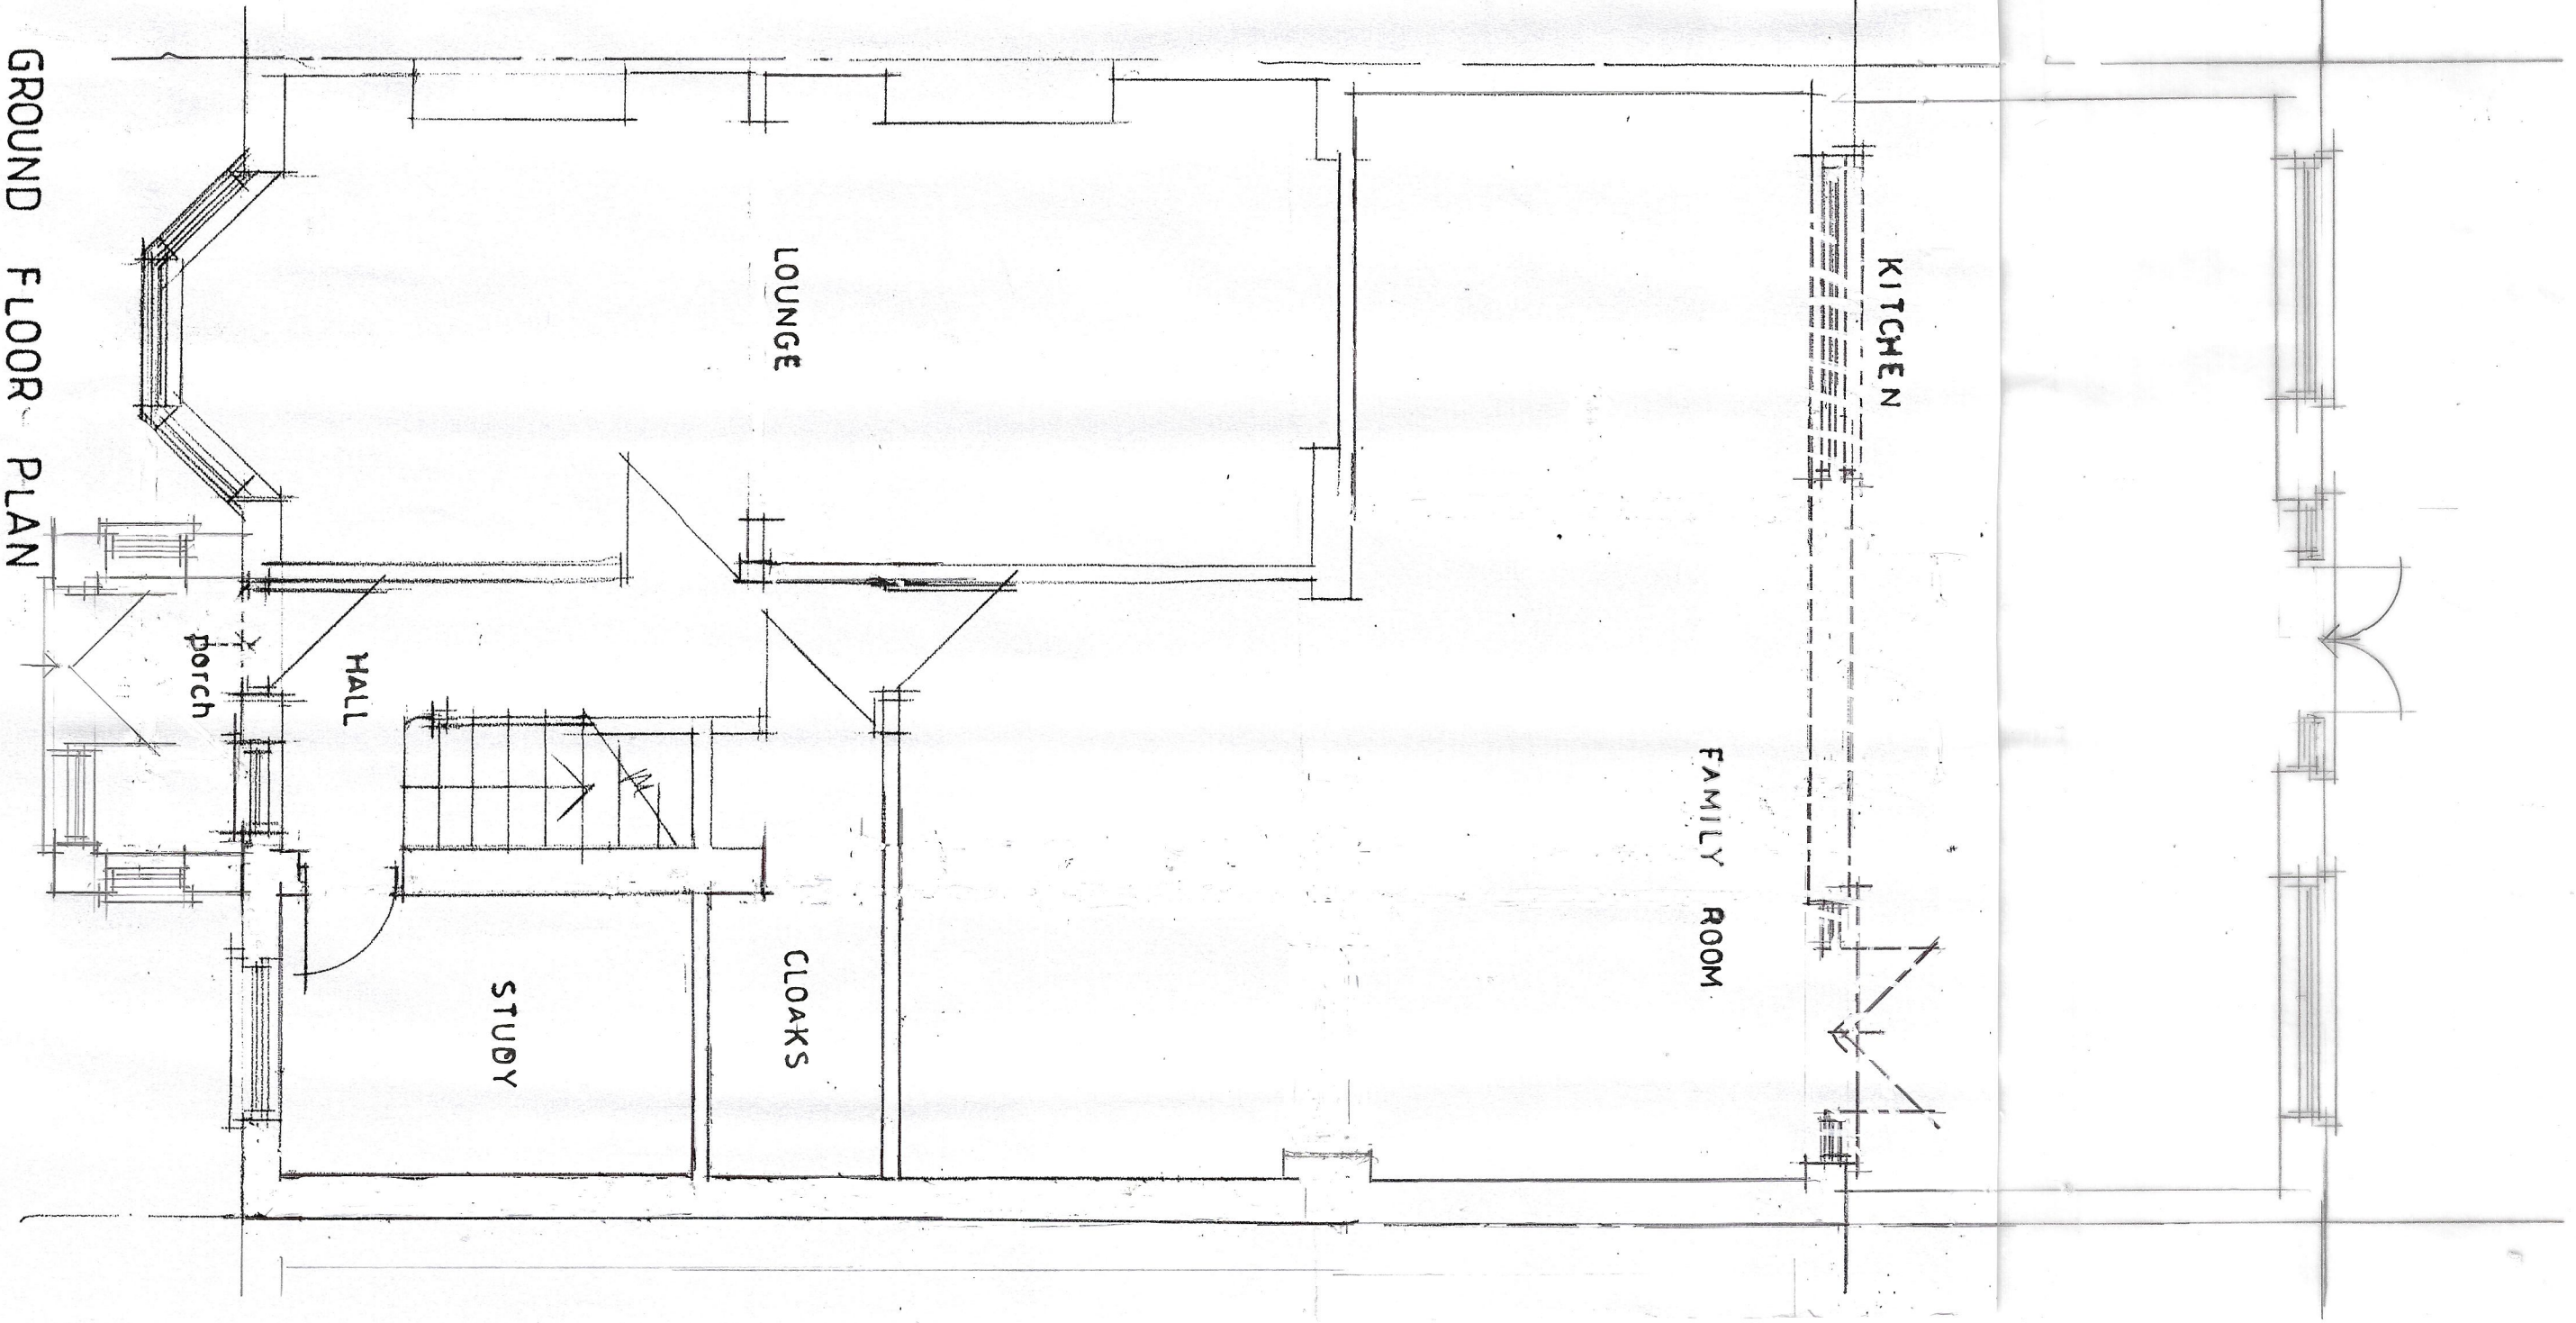

GROUND FLOOR PLAN



CLIENT		MR F KHAN 38 VAUGHAN ROAD MANCHESTER M21 0YU	
SITE ADDRESS		PROPOSED GROUND FLOOR REAR EXTENSION & 1ST FLOOR SIDE EXTENSION	
DRAWING TITLE		PLAN AND ELEVATIONS AS PROPOSED	
HOLBOROW + ORMESHER LIMITED		architectural & interior design	
COMPANY ADDRESS 33 OVERTON CLOSE MODDERWICH CHESHIRE CW4 0PZ PHONE: 07831 627734		DRAWING NUMBER 2338/24/02	