
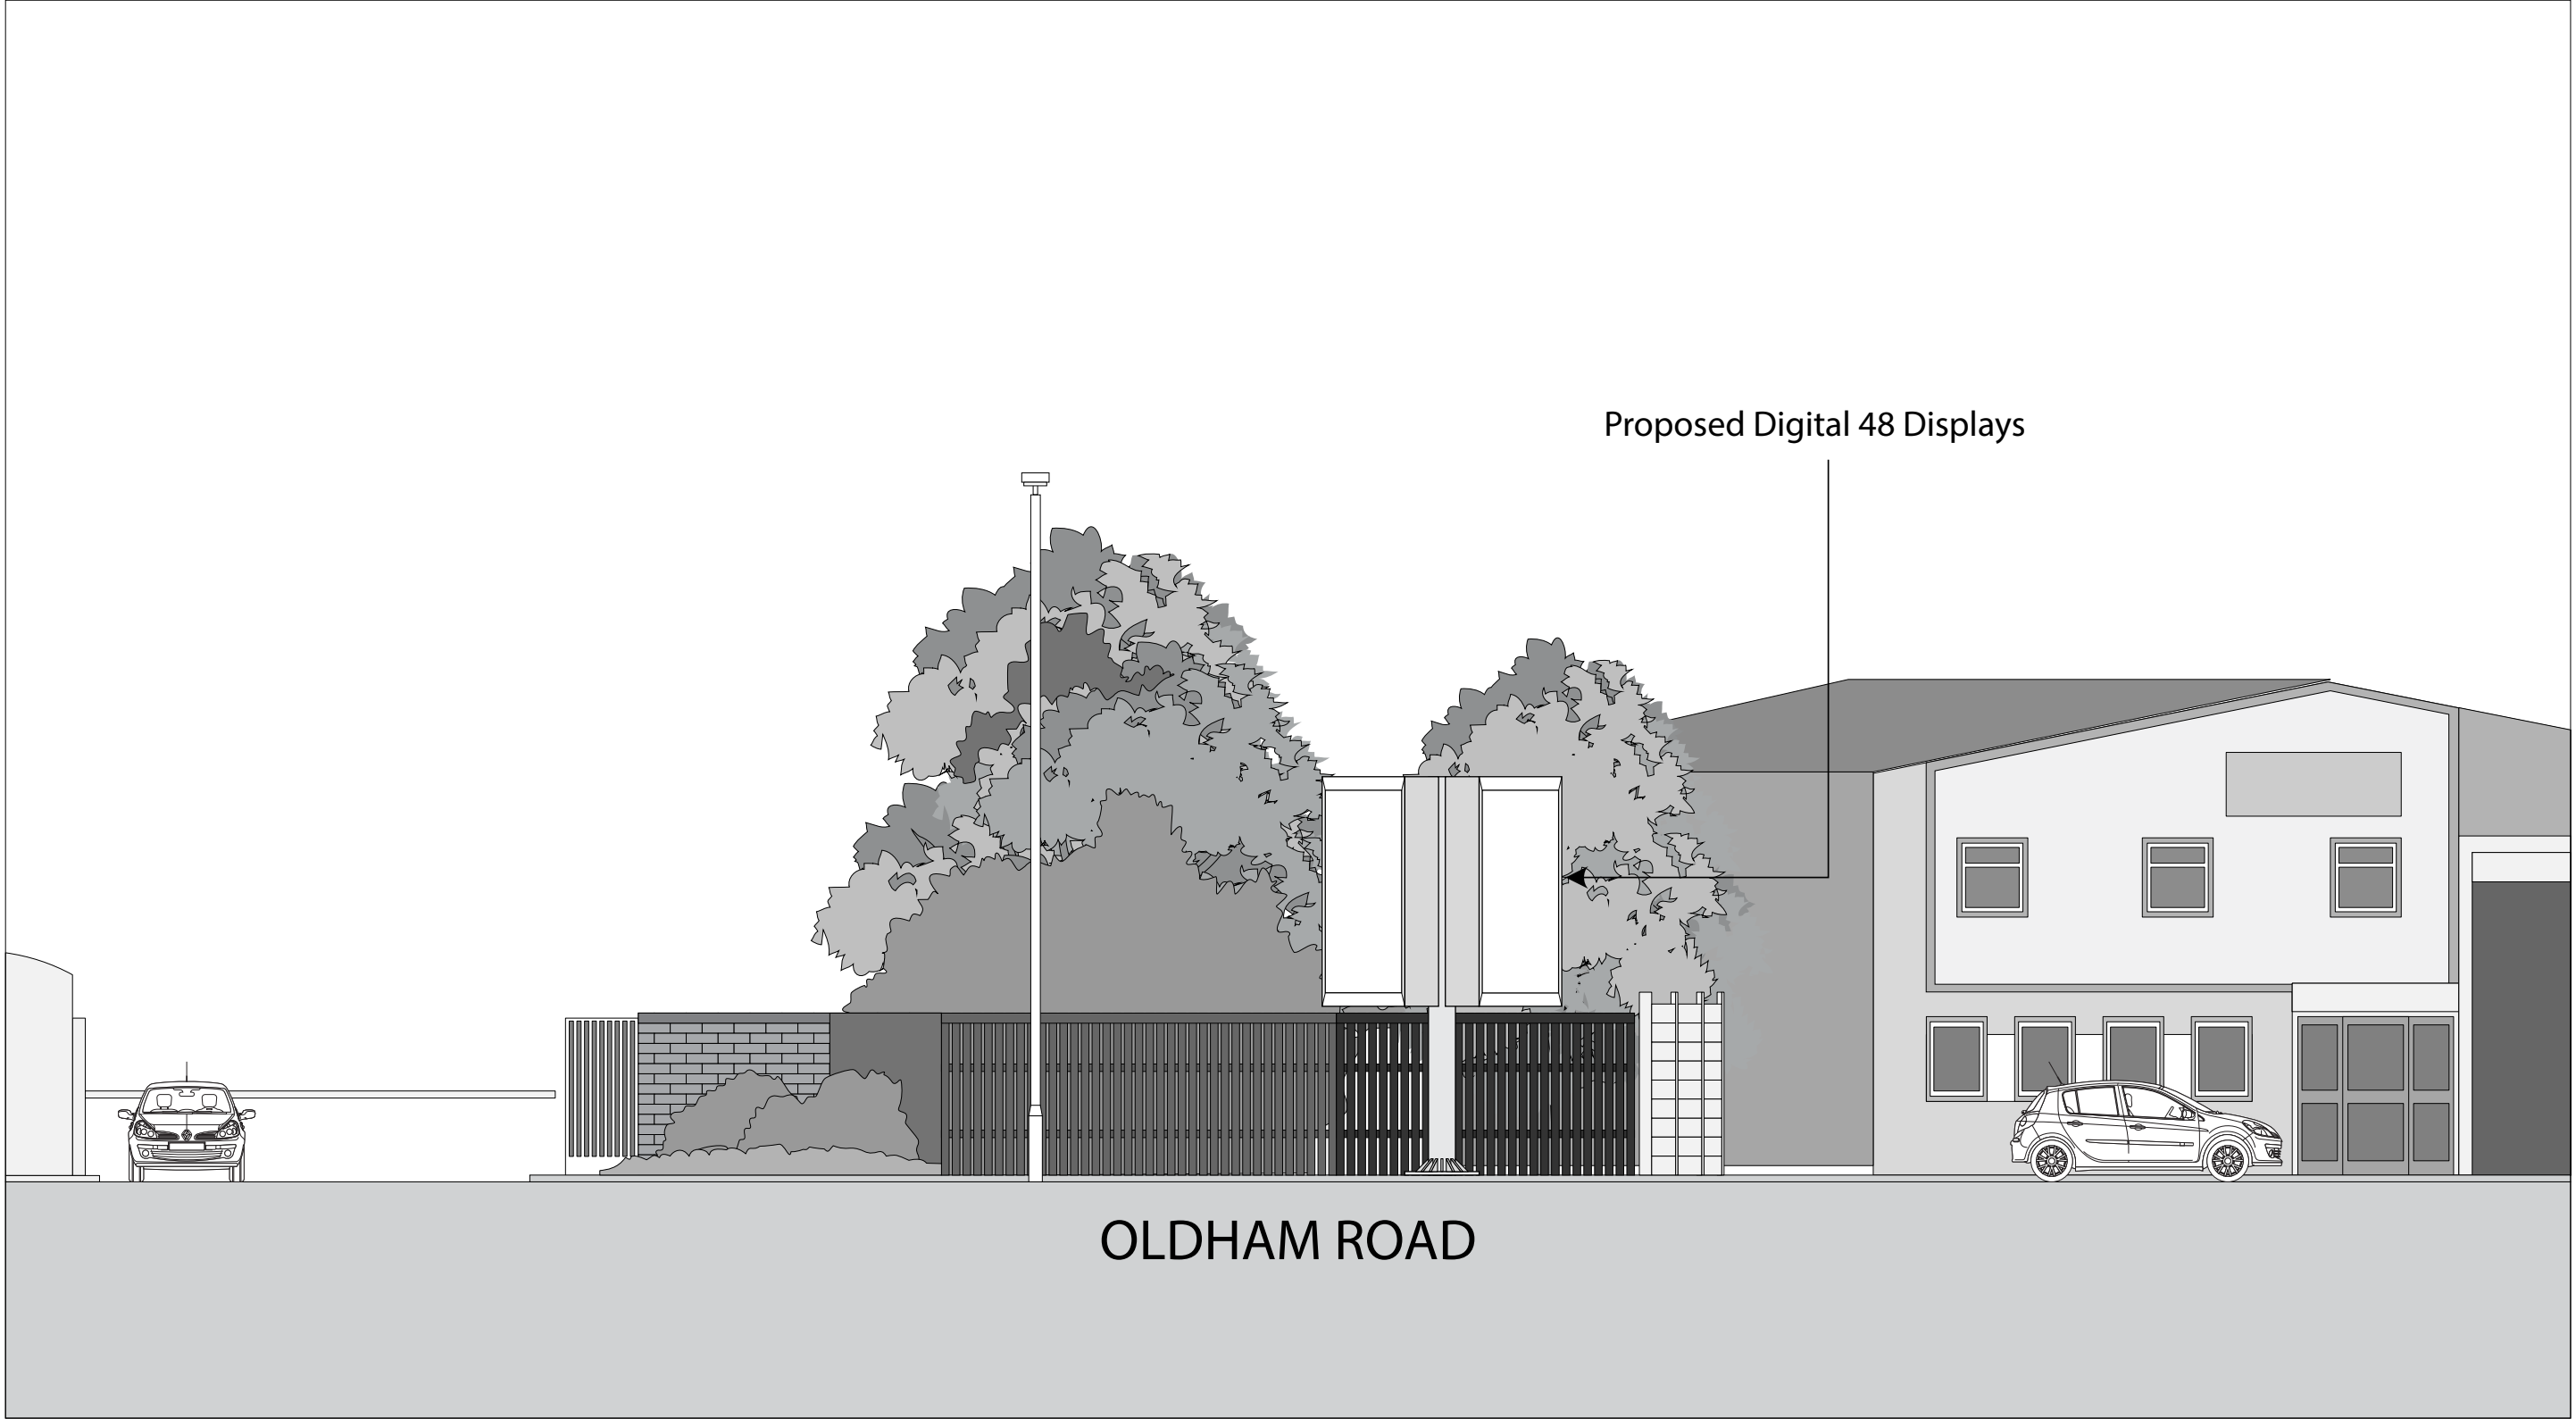


EXISTING SOUTHEAST ELEVATION

 

 the thomas partnership CHARTERED SURVEYORS 	Site: Oldham Road, corner with Cipher Street, Manchester M4 5HD	Proposal: 2 x Digital 48 Displays	Dwg: Existing Southeast Elevation	Date: 26/06/2024	Dwg. No: PY4663-014	Rev: A	Scale 1:100@A3 
--	--	---	---	--	---	--	--