



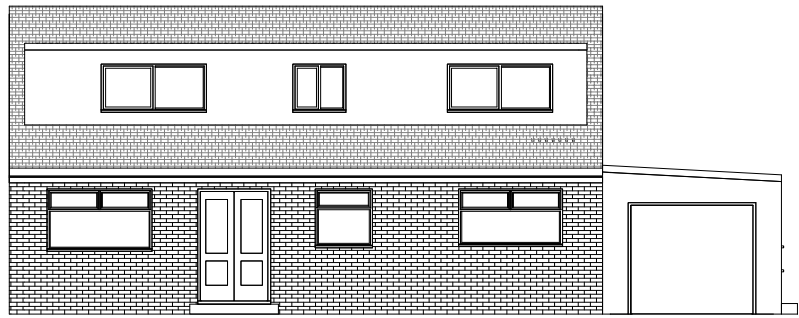


1 Existing Front Elevation A
1 : 50

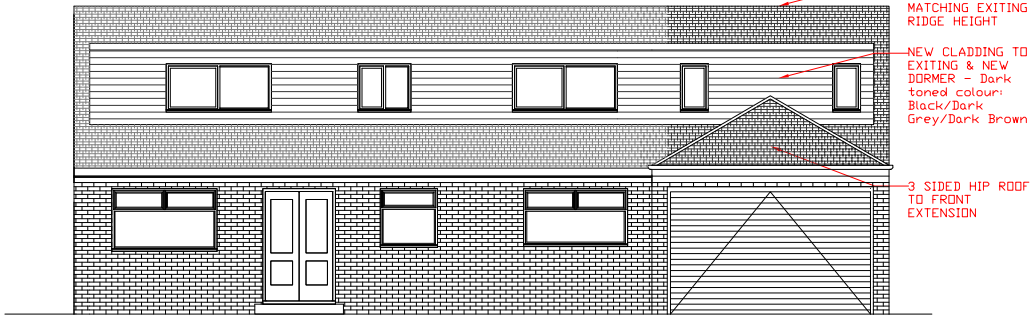


2 Proposed Front Elevation A
1 : 50



1 Existing Side A Elevation B
1 : 50

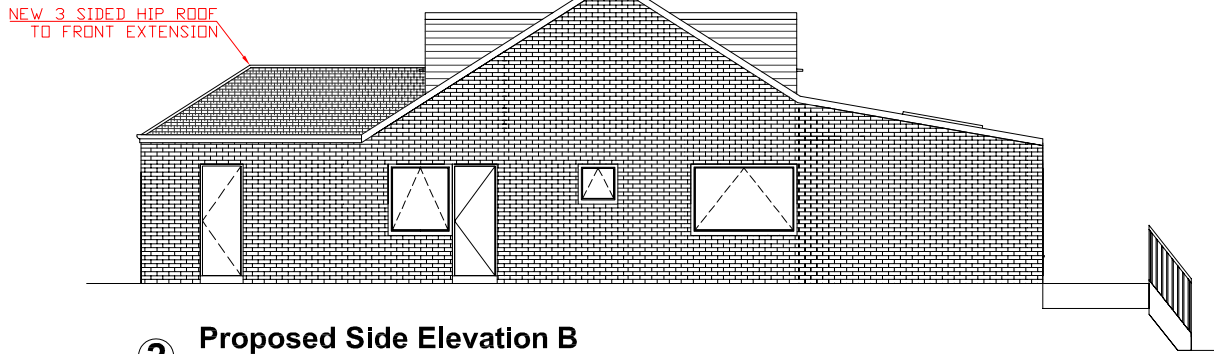


2 Proposed Side Elevation B
1 : 50

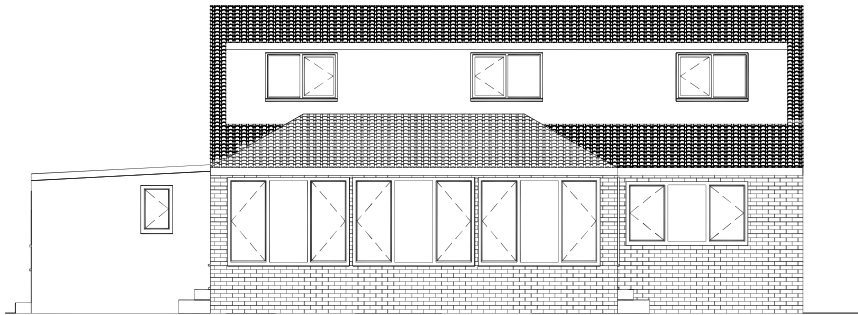


1 Existing Rear Elevation C
1 : 50




2 Proposed Rear Elevation C
1 : 50

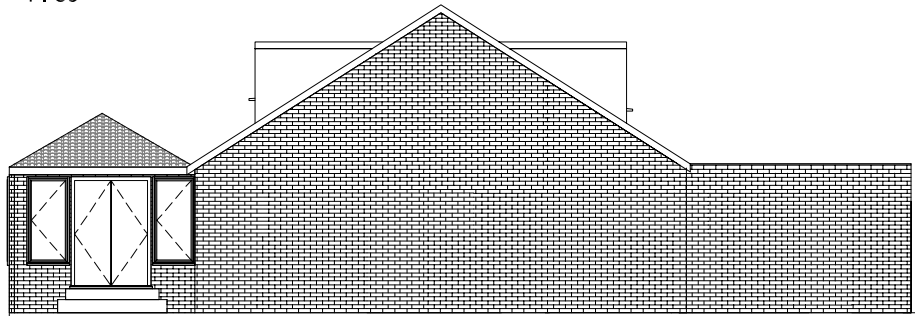

1 Existing Side Elevation D
1 : 50

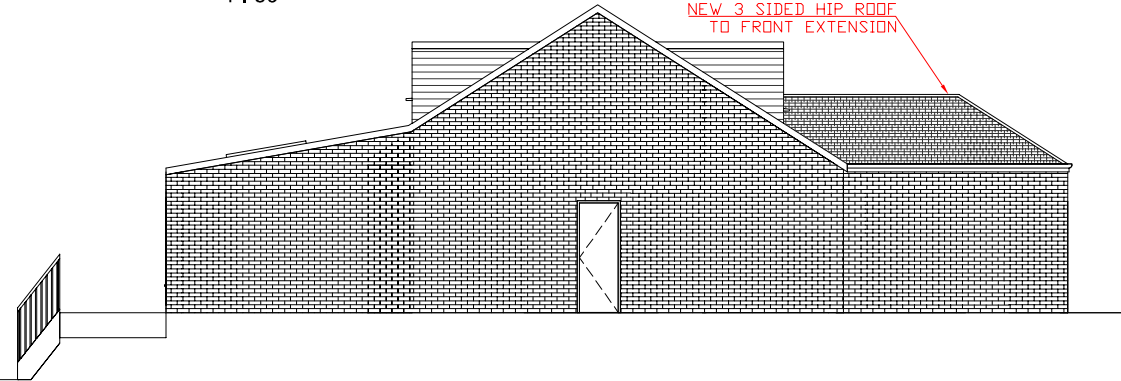

2 Proposed Side Elevation D
1 : 50

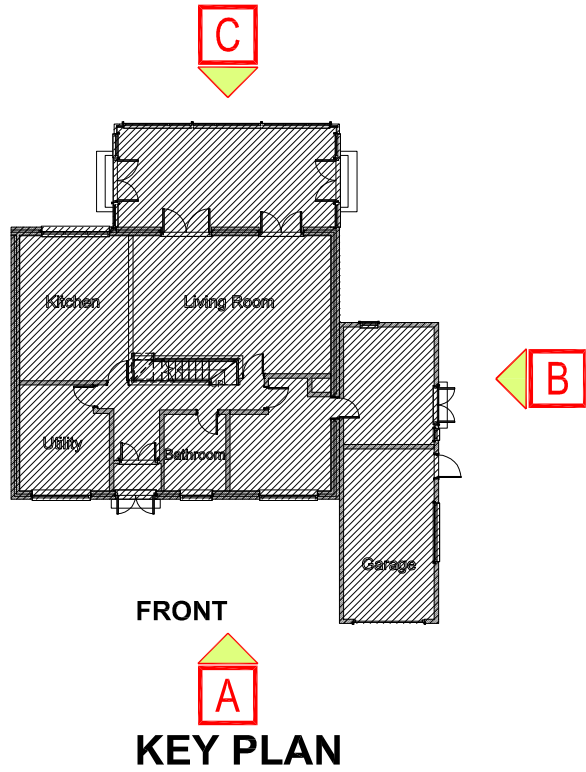

* Plans to be considered in conjunction with submitted planning statement

- DO NOT SCALE FROM DRAWING - ALL MEASUREMENTS ARE TO BE CHECKED ON SITE
- ALL PARTY WALL ISSUES ARE TO BE DEALT WITH BY THE APPLICANT IN ACCORDANCE WITH PARTY WALL ACT 1996
- APPLICANT TO SEEK PLANNING APPROVAL AND BUILDING REGULATION APPROVAL BEFORE PROCEEDING WITH ANY WORK
- PROPERTY OF ALL PLANNING SERVICES - NOT TO BE USED OR DISTRIBUTED WITHOUT PERMISSION

PROJECT
144 Nuthurst Road, M40 3WG

TITLE:
Revised Scheme for
Approved Application 137311/FH/2023
Existing & Proposed Elevations

Date August 2024	Project number 200928	Scale 1:50	
Drawn by PBC	DRAWING NUMBER 200928-05		REV
Checked by PBC			01