


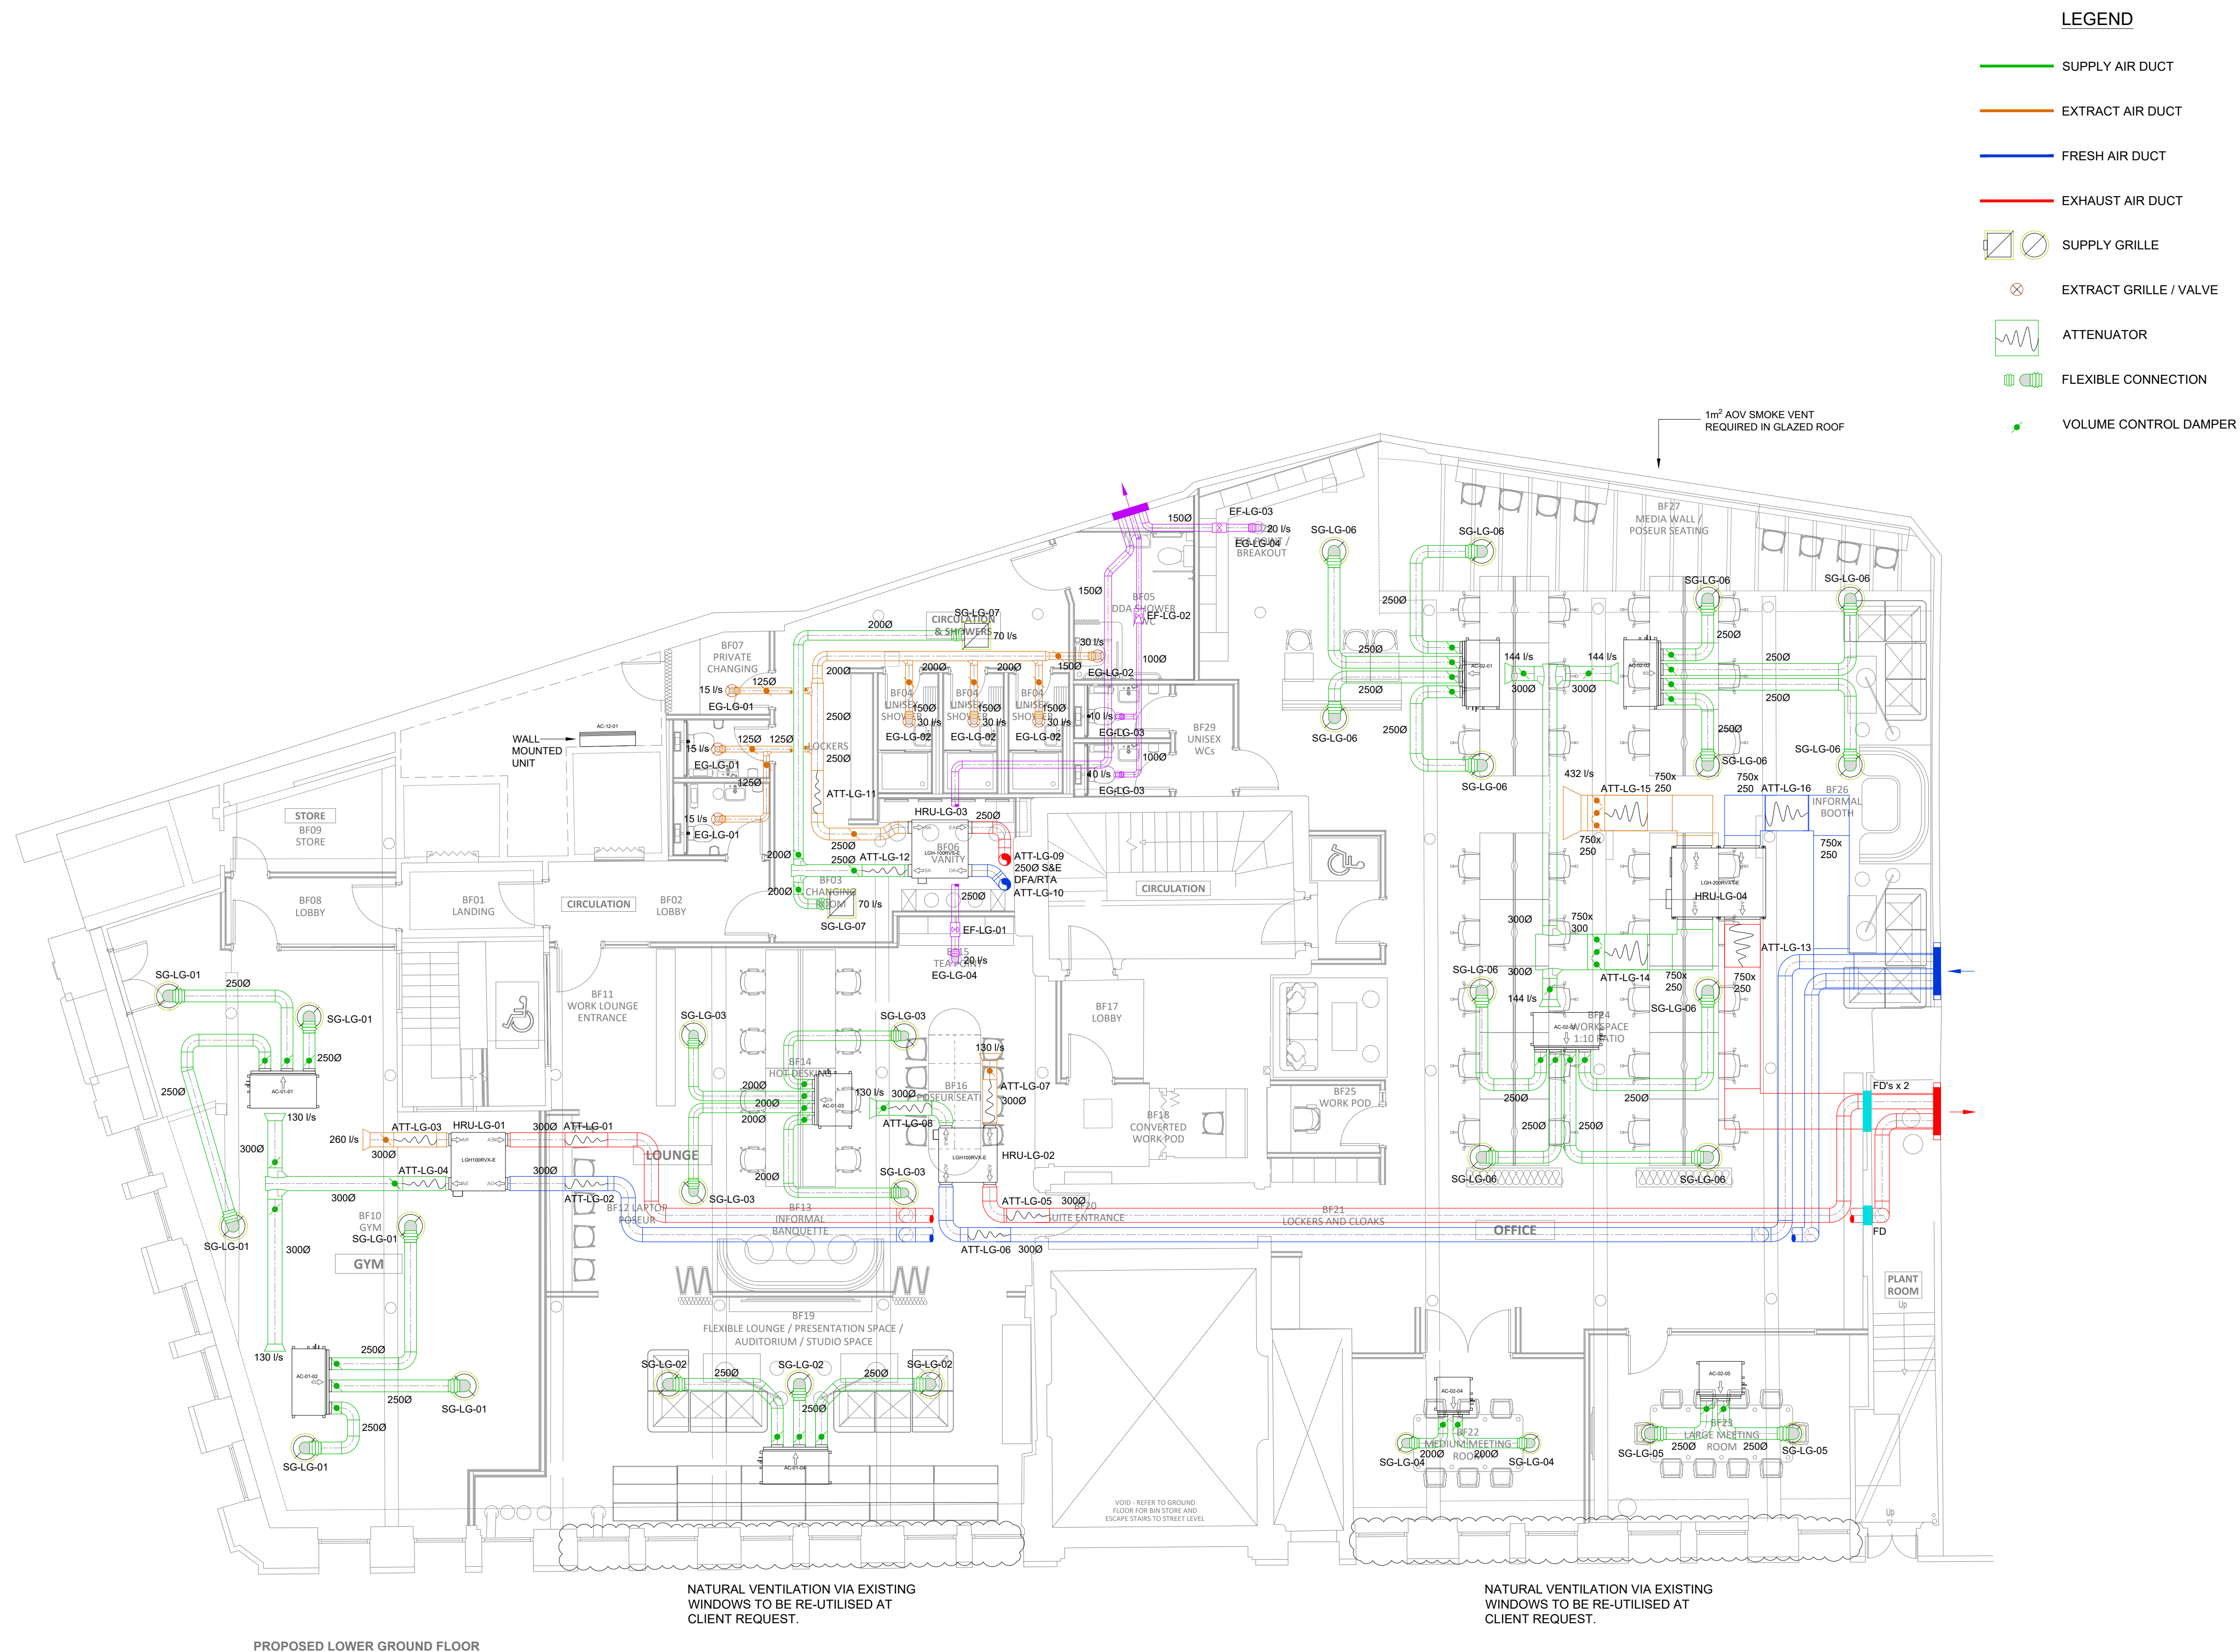


PROPOSED LOWER GROUND FLOOR

NATURAL VENTILATION VIA EXISTING
WINDOWS TO BE RE-UTILISED AT
CLIENT REQUEST.

NATURAL VENTILATION VIA EXISTING
WINDOWS TO BE RE-UTILISED AT
CLIENT REQUEST.

P1	ISSUE FOR PLANNING	SR	17.05.24
REV	DESCRIPTION	BY	DATE

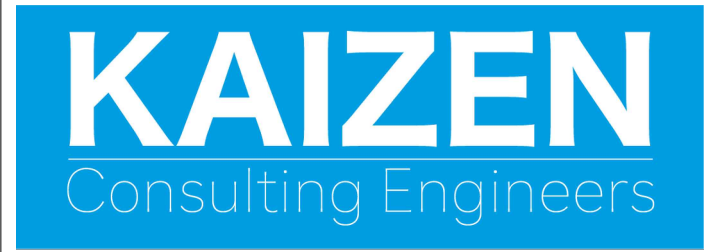

www.kaizen-ce.com e: info@kaizen-ce.com

CLIENT

bruntwood
SciTech

ARCHITECT

A X I

PROJECT
117-119 PORTLAND STREET
MANCHESTER

DRAWING TITLE
**MECHANICAL SERVICES
LOWER GROUND FLOOR
VENTILATION LAYOUT**

CHECKED	DATE	DRAWN	SCALE
SR	FEB 24	MN	1:75@A1

STAGE 4

DRAWING NUMBER	STATUS	REV.
1168-KCE-ZZ-LG-DR-M-5700	S4	P1