

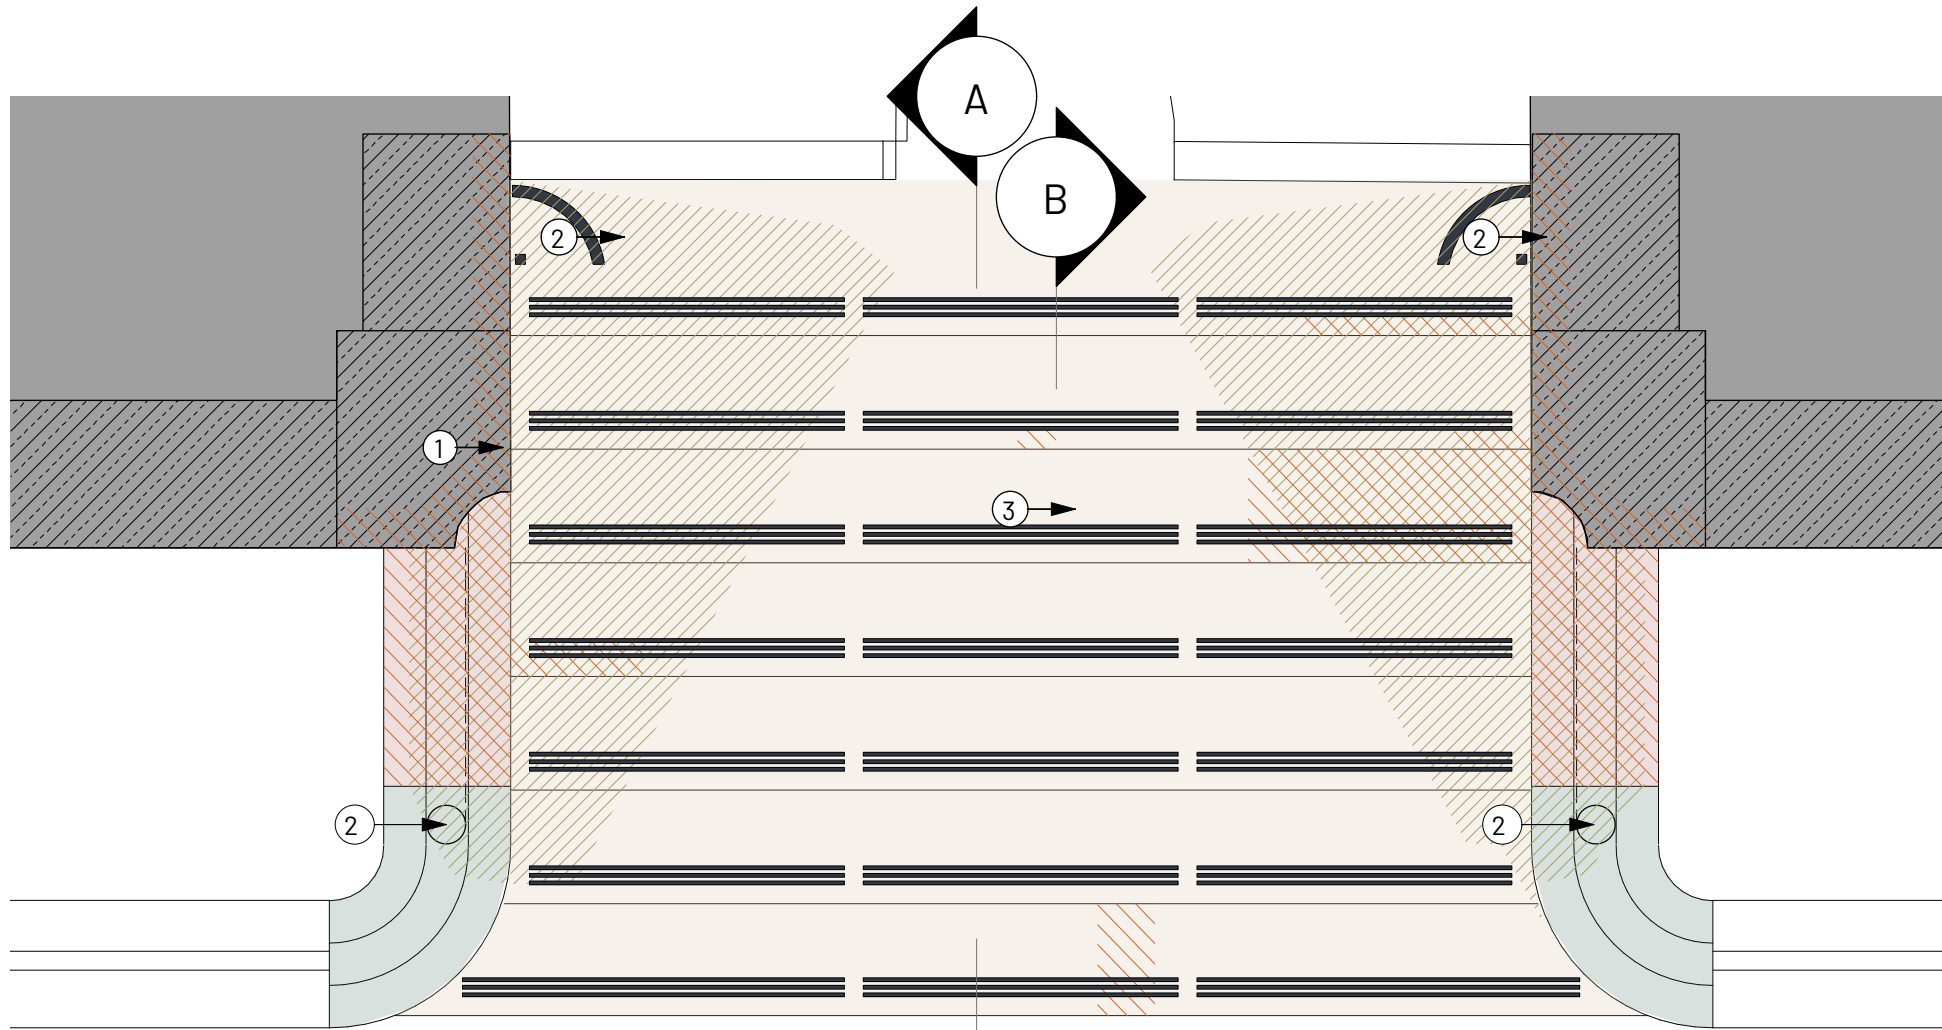


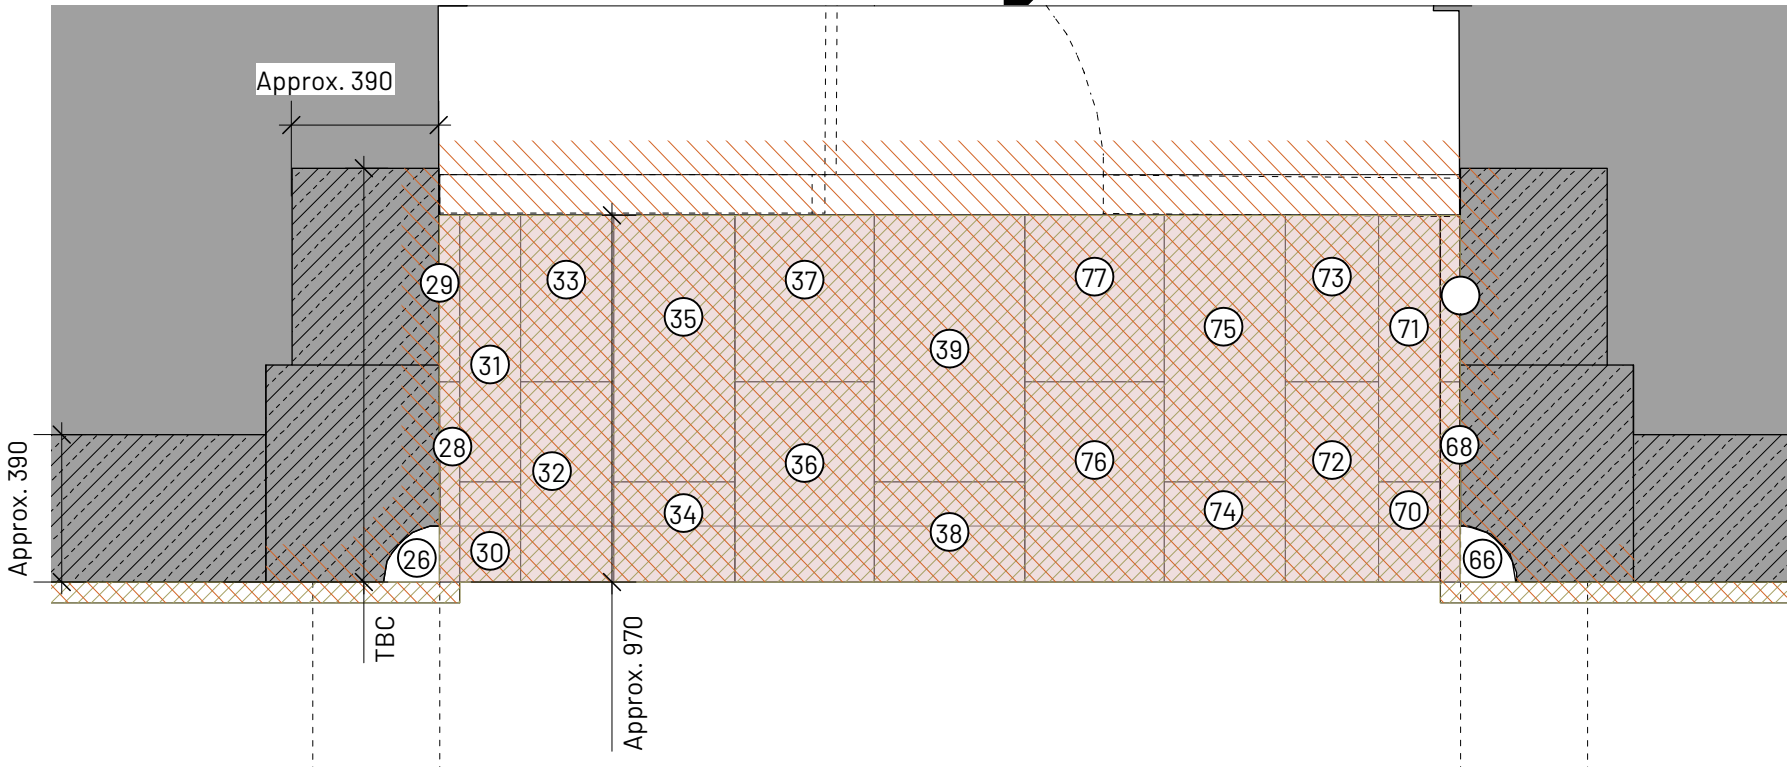

2 Localised Plan
Scale: 1:20

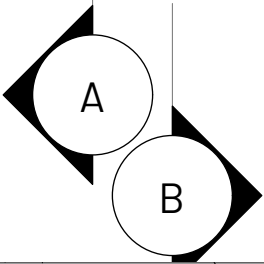

1 Reflected Ceiling Plan
Scale: 1:20

KEY

Repairs

- AtMB-Repair-Stone-Redress
Damaged Curved Surface
- AtMB-Repair-Stone-Clean
- AtMB-Repair-Stone-Indent
Repair to Steps
- AtMB-Repair-Stone-Indent
Repair

Material

- AMB-Existing
Elevation-Terracotta
- AMB-Stone-Dalbeattie
Granite
- AMB-Stone-Peterhead
Granite
- AMB-Stone-Portland
Limestone
- AMB-Stone-Shap Granite

Notes

- Stone depth varies from 390mm to over 500mm.
- Existing gate bracket recessed into stone - to be retained and cleaned.
- Replacement carborundum anti-slip inserts. Details TBC

Some data is interpolated as the measured survey provided was incomplete

All works zones and indent repairs are shown indicatively. Contractor is to design detailed proposals.

All given dimensions are approximate only and exclude mortar joints which are nom. 3mm to the face. Measurements must be taken on site prior to fabrication

REV	NOTE	DRN/CHK
-----	------	---------


Midland Hotel
West Elevation
for Leonardo Hotels

Schedule of Work - Plan

PROJECT REF.	2045
DRWG NO.	P(100)
REVISION	
SCALE	1:20
DATE 1st	Feb 24
DRAWN	HW

SK sketch E existing P proposed T tender C construction FI final issue

+44 161 236 0051
ARCHITECT@ATELIERMB.CO.UK

 

ATELIER.MB