
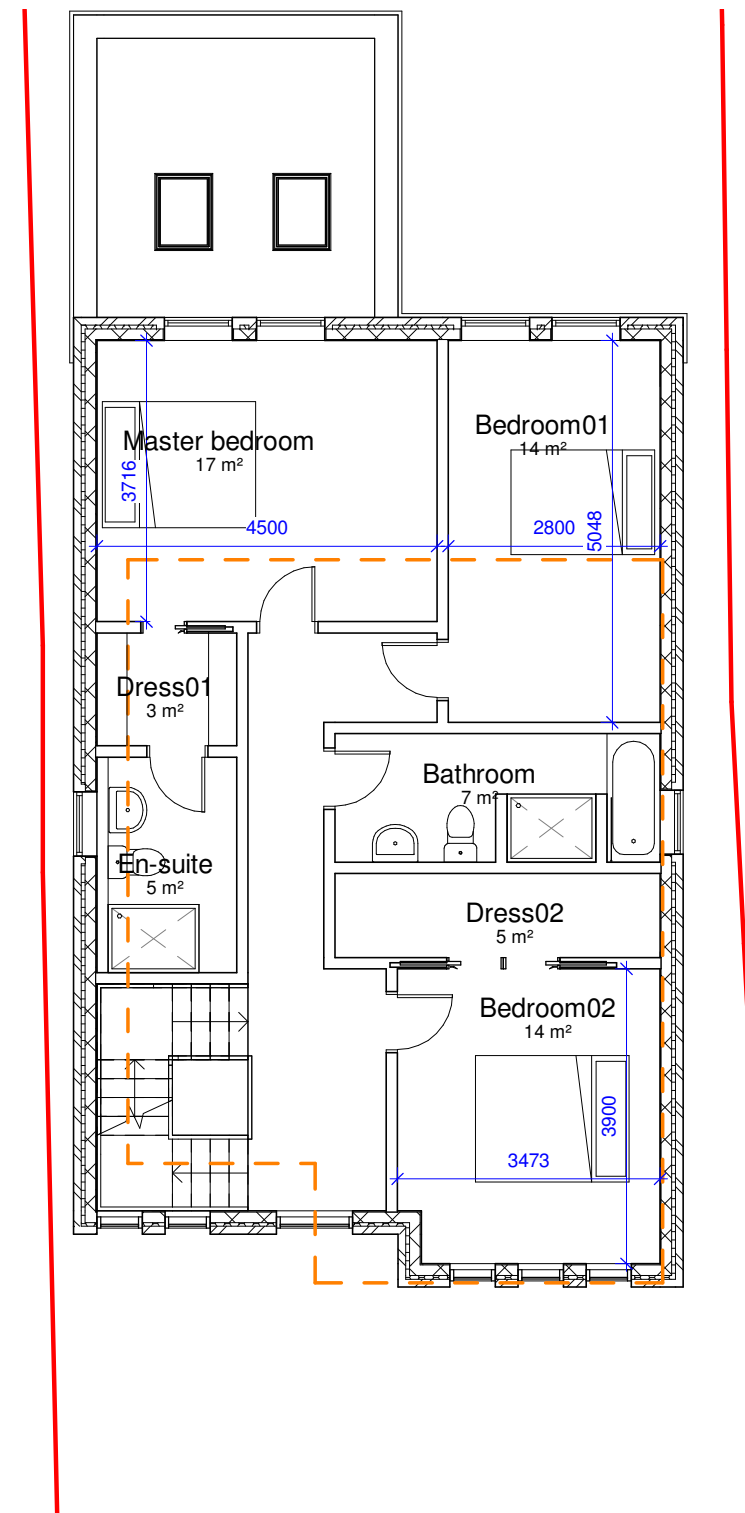


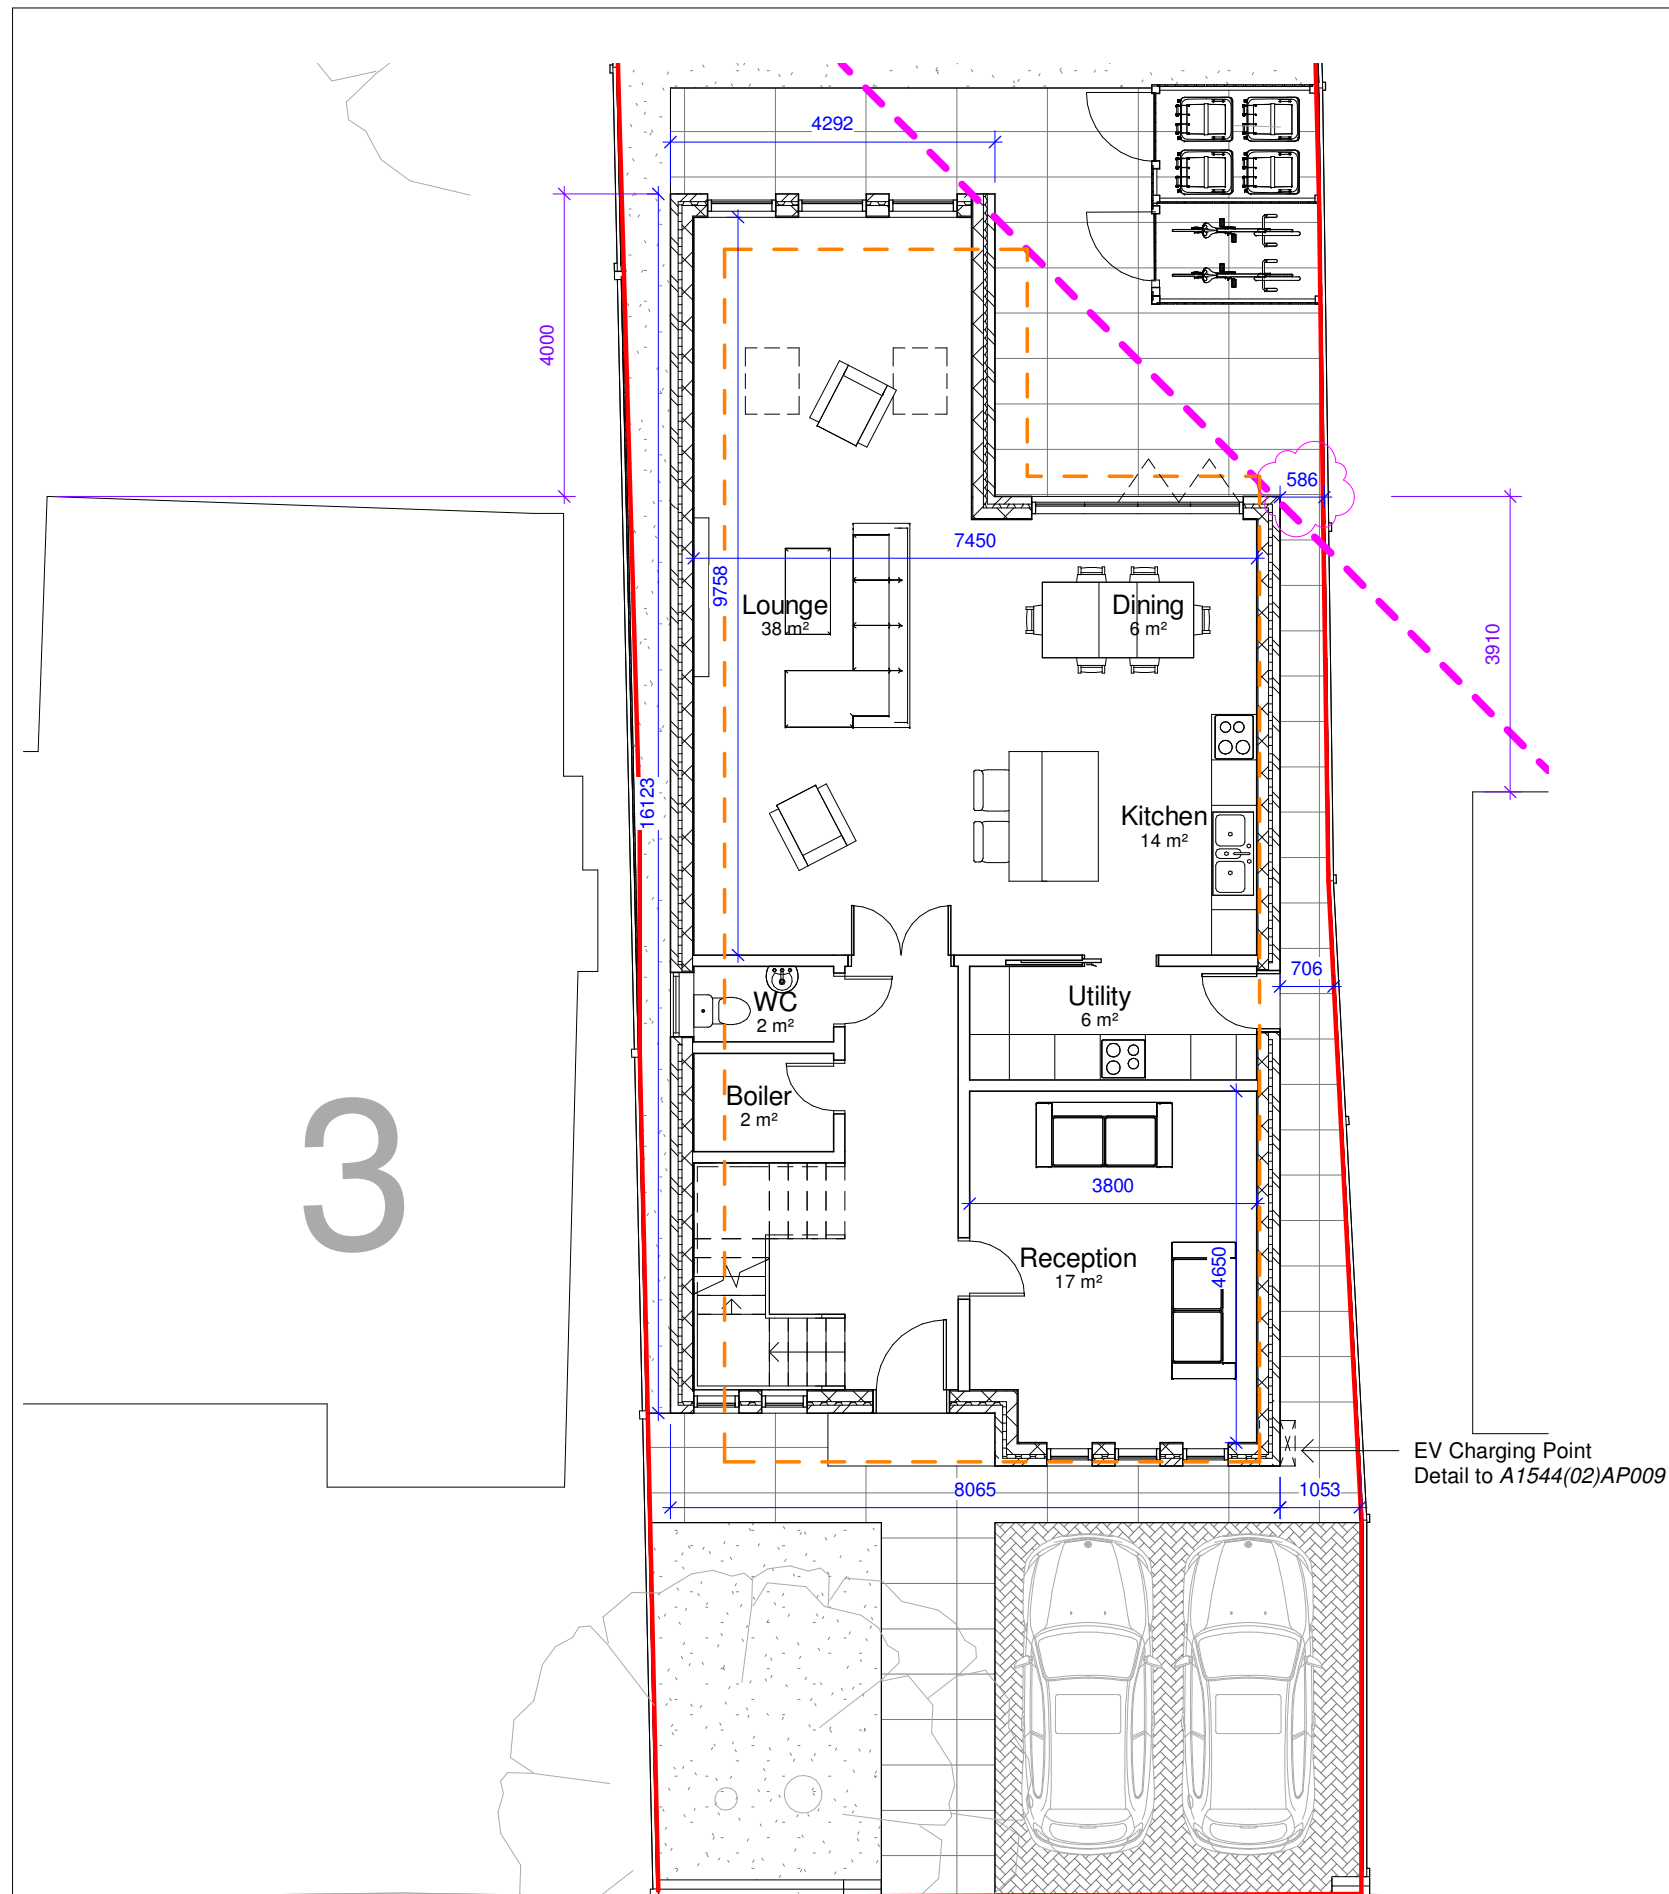

RIBA
Chartered Practice

General Notes

The Architect shall have no responsibility for any use made of this document other than for that which it was prepared and issued. All dimensions should be checked on site. To be read in conjunction with all other Consultant's drawings. The Architect to be immediately notified of any discrepancies.

Copyright on this drawing retained by the Architect.

LEGEND

- Site Boundary
 Approved
 134755/FO/2022

P2	03/04/24	SA		Amended Proposal
P1	26/03/24	SA		Initial Issue
No.	Date	Dwn	Chk	App
Revision or reason for issue				

Client
Twana Gardi

create **it** studios
Architects & Designers

Create It Studios (NW) Ltd
Universal Square
Devonshire Street North
Manchester M12 6JH

0161 974 6165
www.createitstudios.co.uk
info@createitstudios.co.uk

Project Title
Land to the rear of 8 Fairfax Ave,
Manchester M20 6AJ

Scale / North Point

1 : 100

Drawing Title

Proposed Floor Plans

Drawing Number	Revision
A1544(02)AP003	P2
Drawing Status	
Preliminary	