


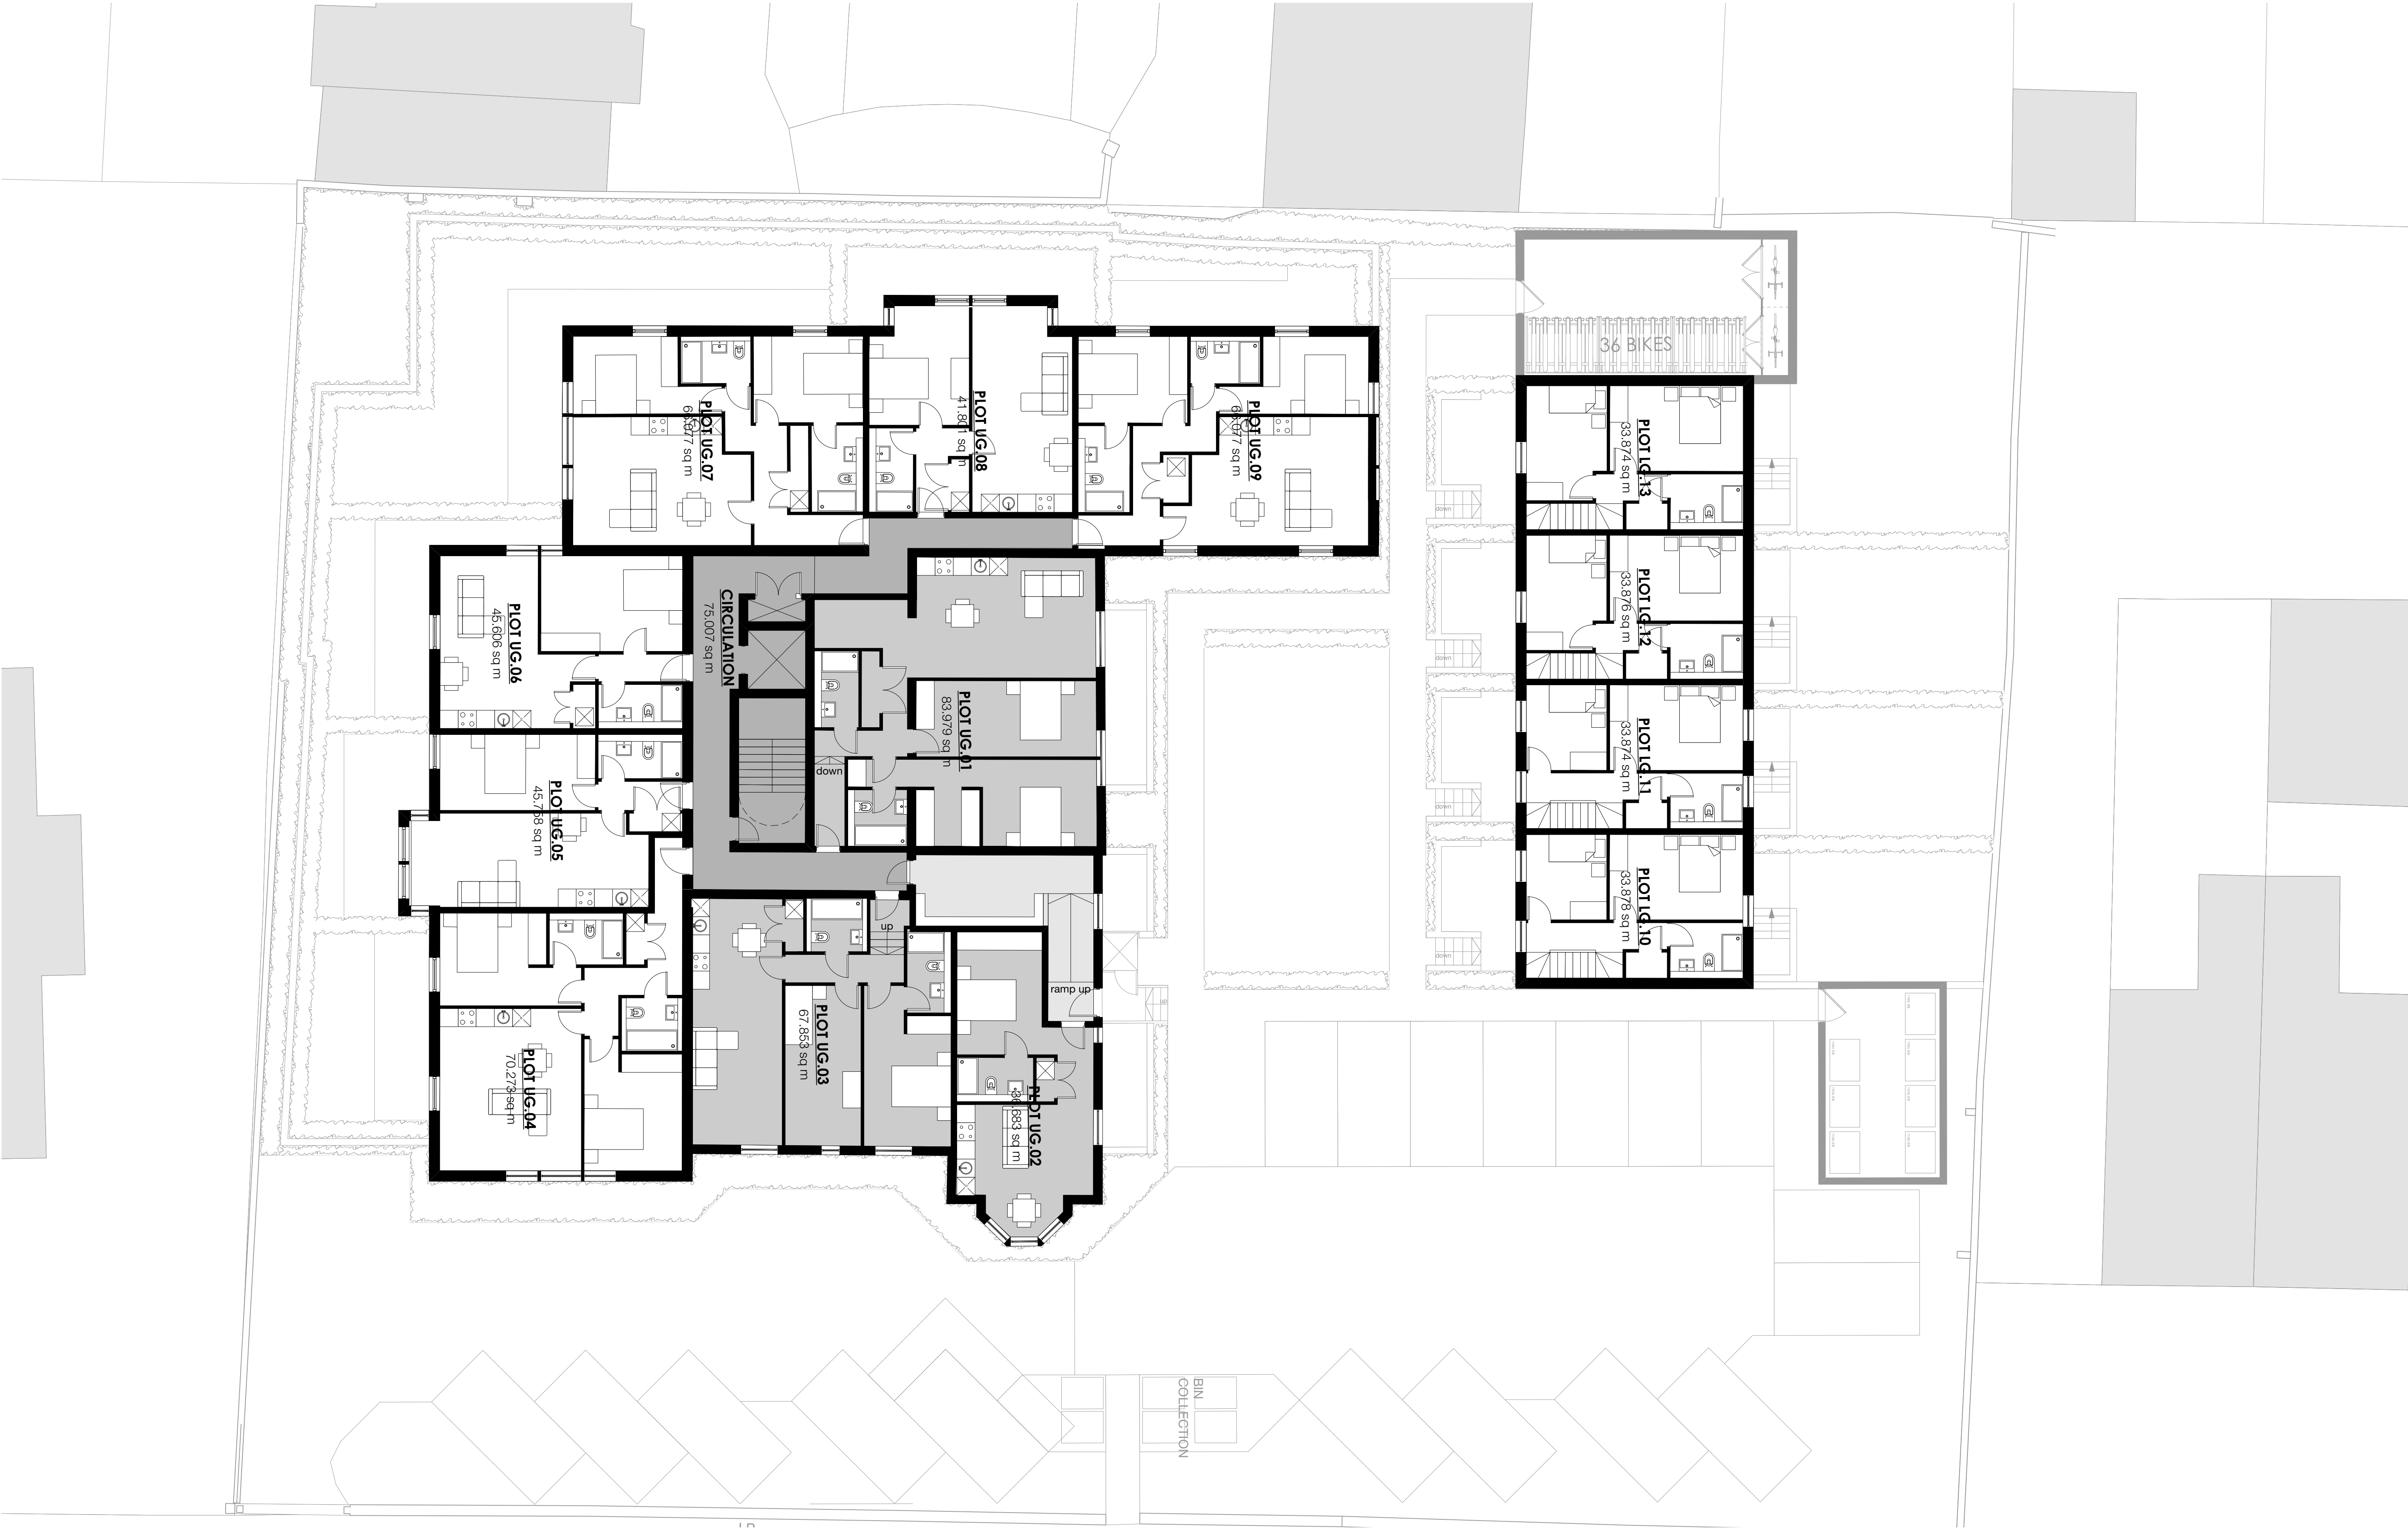

PROPOSED UPPER GROUND FLOOR PLAN
1:100@A1

0

5

10

15 M

© Copyright Ollier Smurthwaite Architects

IMPORTANT NOTES:

REVISION	DATE	DESCRIPTION
C	21/06/24	AMENDED HARD LANDSCAPING
B	25/04/24	REVISED SOUTH ELEVATION
A	08/02/24	REVISED LAYOUT

CLIENT: VIEWS	
PROJECT: PROPOSED RESIDENTIAL DEVELOPMENT	
ADDRESS: 136 WITHINGTON ROAD, MANCHESTER, M16 8FD	
DRAWING TITLE: PROPOSED UPPER GROUND FLOOR PLAN	
SCALE: 1:100@A1	DATE:
DRAWING NO: A686_P_101C	

OLLIER SMURTHWAITE ARCHITECTS
40 King Street, Manchester, M2 6BA
T 0161 883 0838
F 0161 883 0839
E mail@olliersmurthwaite.com