



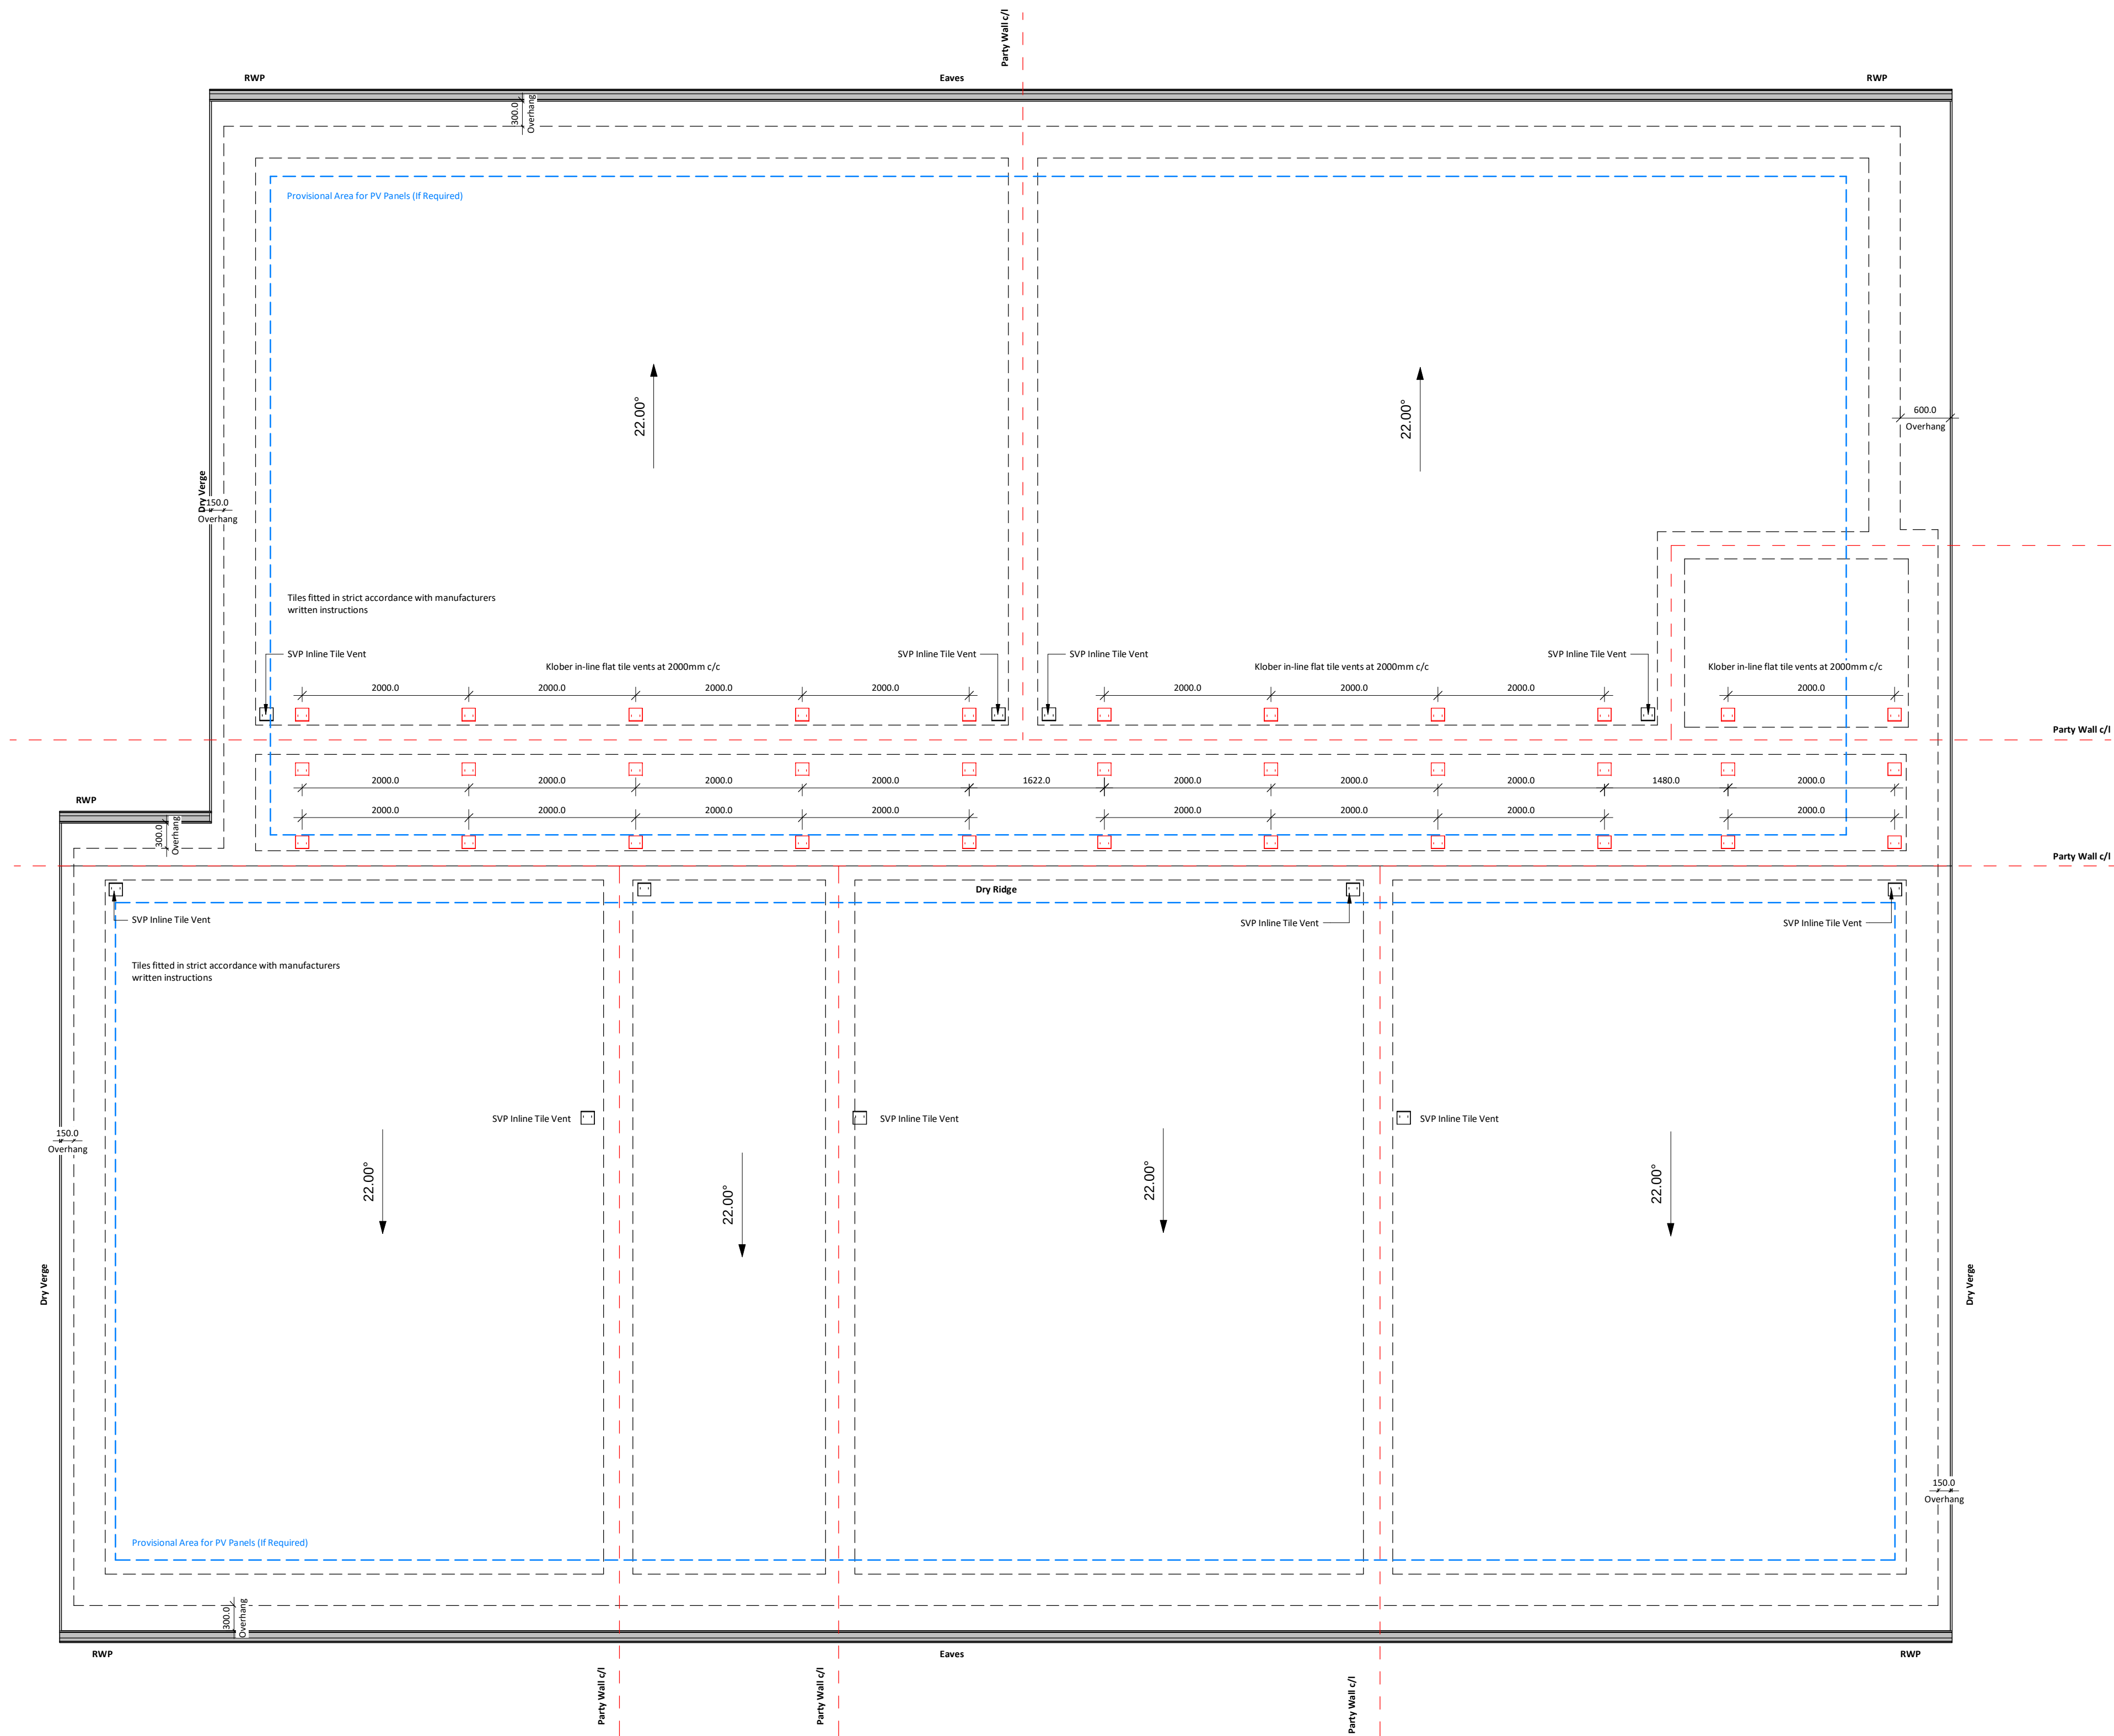

03 Roof Plan S/O

1 : 50

 

Rev	Date	Int	Description
-----	------	-----	-------------



CLIENT:
WCHG

PROJECT:
Greenbrow Social Club

DESCRIPTION:
Roof Plan Setting Out

PURPOSE OF ISSUE:
Building Regulations

DRAWN BY: ED CHECKED BY: MA DATE: 28.02.24 SCALE @ A1: 1 : 50

JOB NO: 3953 STATUS CODE: S2 DRAWING NO: 258

FILE IDENTIFIER:
GR-BTP-06-RF-DR-A-3953_258