



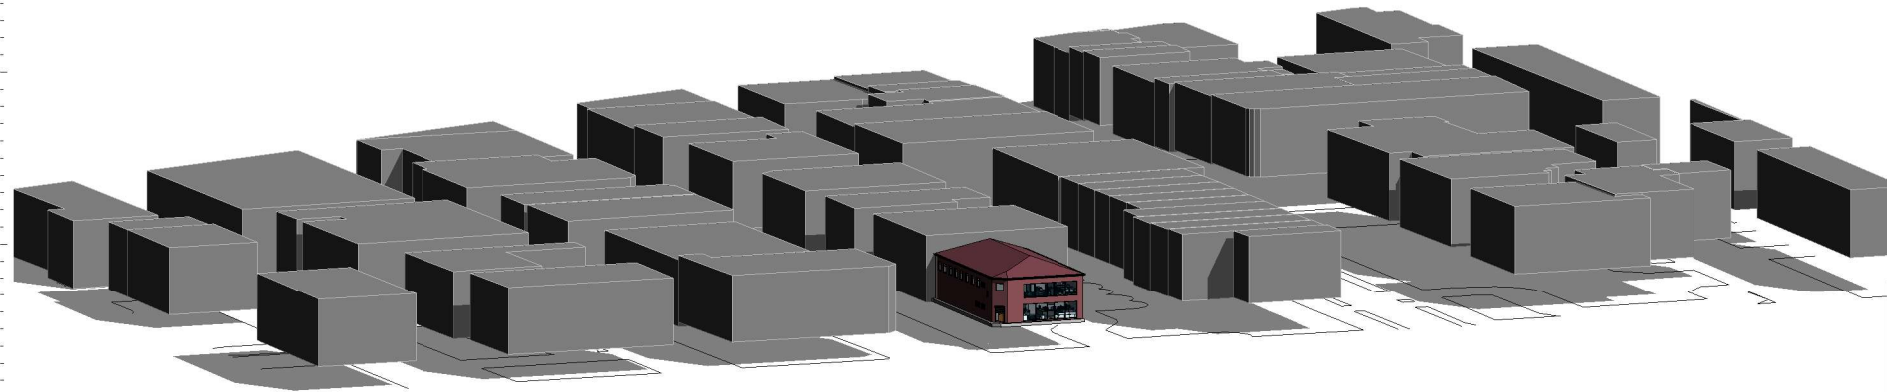

5 Building View



6 Elevation View

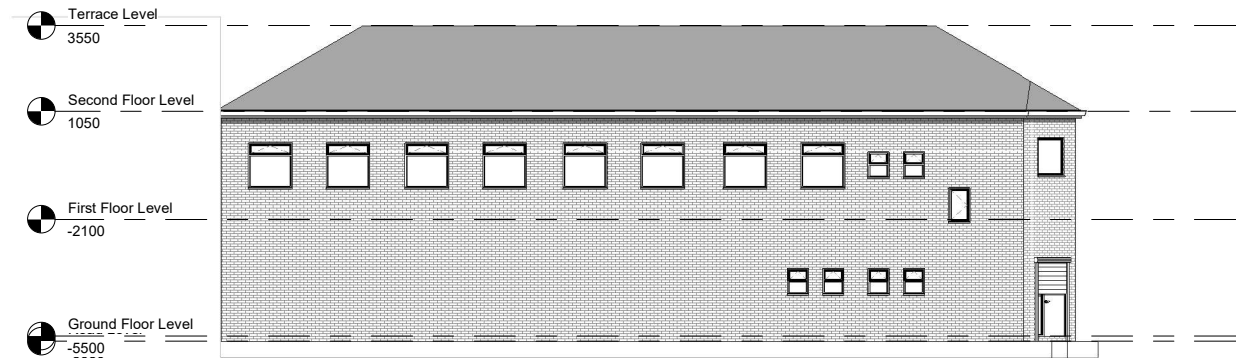

4 West Side Elevation
1 : 100



7 Elevation View 2



1 East Side Elevation
1 : 100



2 Front Elevation
1 : 100

Notes

This drawing is the property of Peak Architecture Ltd and copyright is reserved by them. This drawing is not to be copied or disclosed by or to any unauthorised persons without the prior written consent of Peak Architecture Ltd.

Do not scale from this drawing.

All dimensions are to be checked on site prior to construction, manufacture of any components and ordering of materials and equipment.

Any discrepancies are to be reported to the architect for clarification.

All materials and workmanship to be in accordance with the current British Standards and codes of practice.

Rev	Date	Design by	Comments
Client			
Project			
Office Building, 11 Derby Street Manchester			
Drawing			
Proposed Plans, Elevations & Views			
Date:	21.08.2024	Drawn by	SFM
Scale:	1:100	@	A1
Job No - Dwg No - Rev			
24040 - 03			
PEAK			
ARCHITECTURE			
Planning & Architectural Design Services			
22 Hedderley Road, Burnley, Lancashire, BB10 1NW			
Tel: 01282 123456 Mob: 07627289422 Email: info@peakarchitecture.co.uk Website: www.peakarchitecture.co.uk			