



Dimensioning

Figured dimensions only to be taken from these designs and drawings. Work to annotated dimensions only. All dimensions to be checked on site. Architectural designers to be informed immediately of any discrepancies before work proceeds. Drawings are to be read in conjunction with relevant specifications, structural engineers and service engineers' drawings.

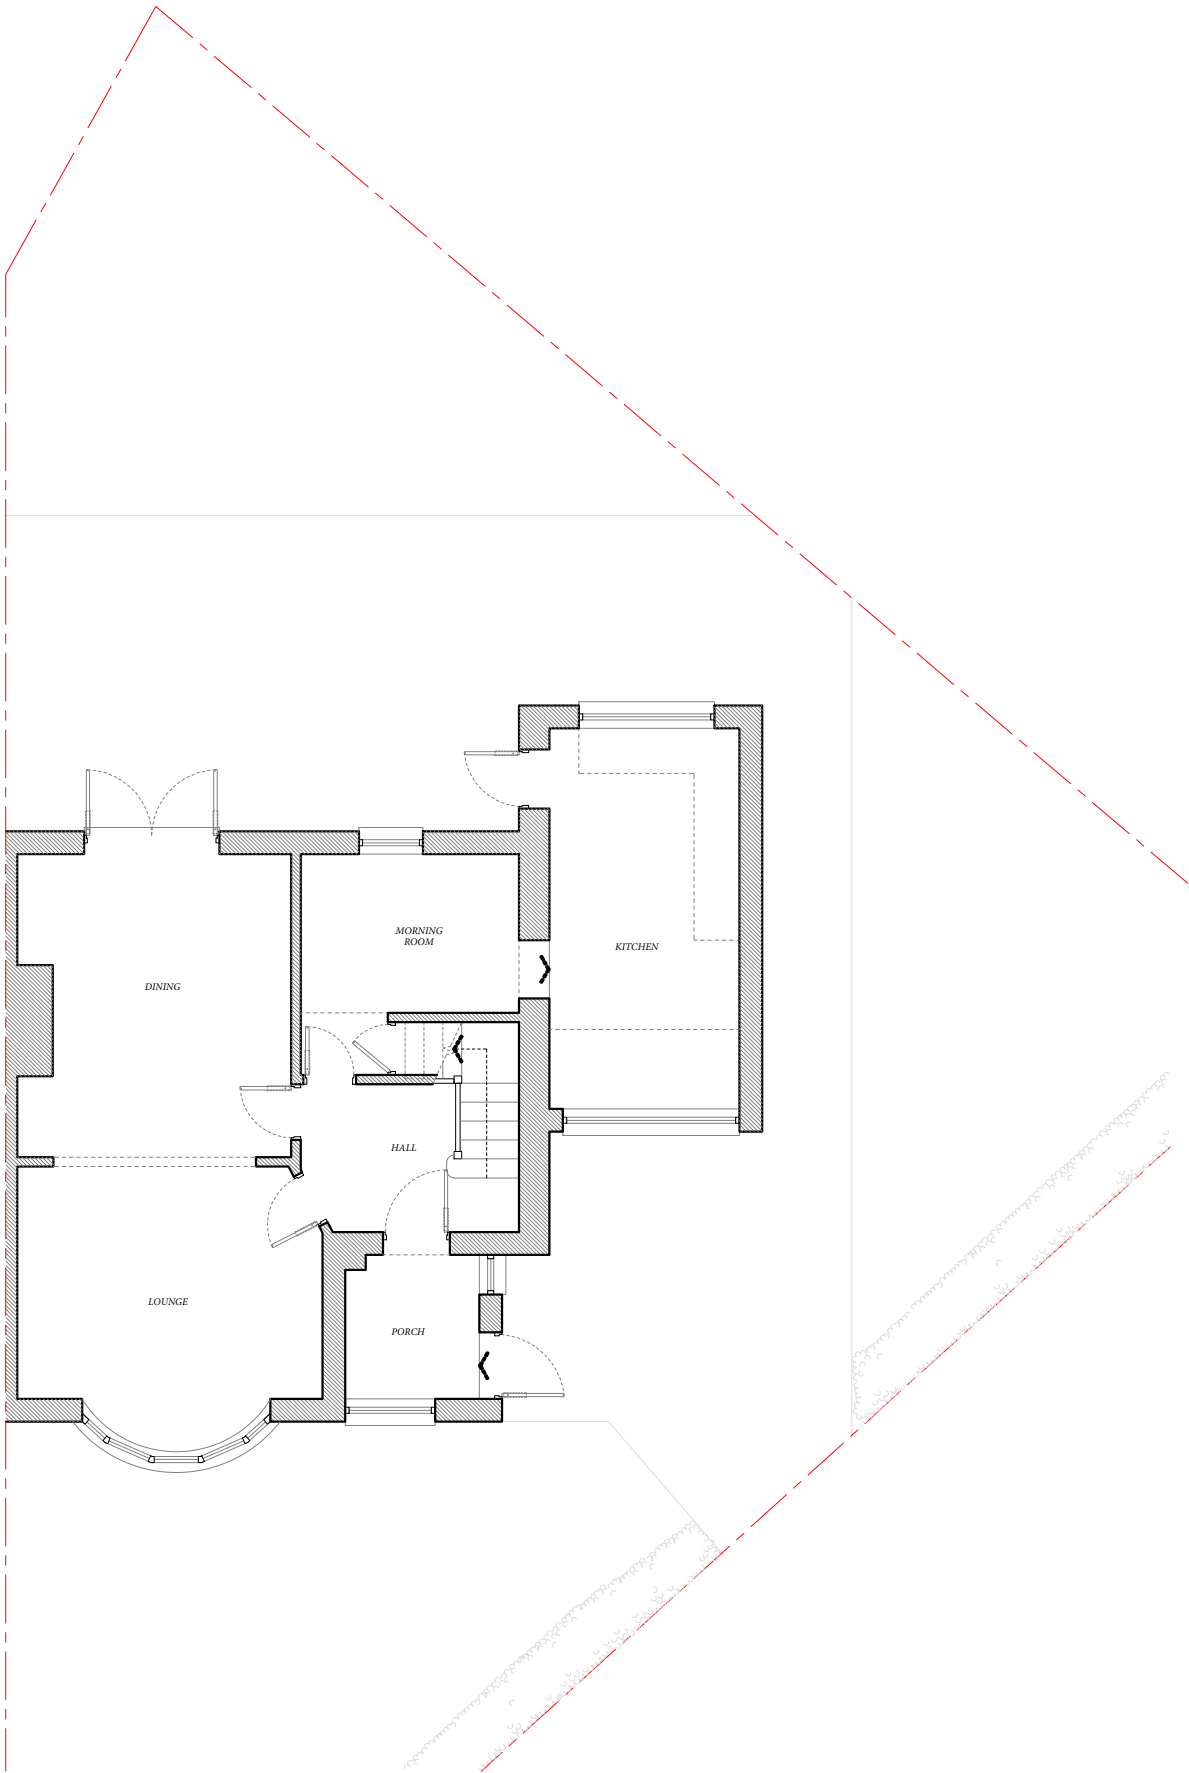

EXISTING GROUND FLOOR PLAN
1:100 @ A3

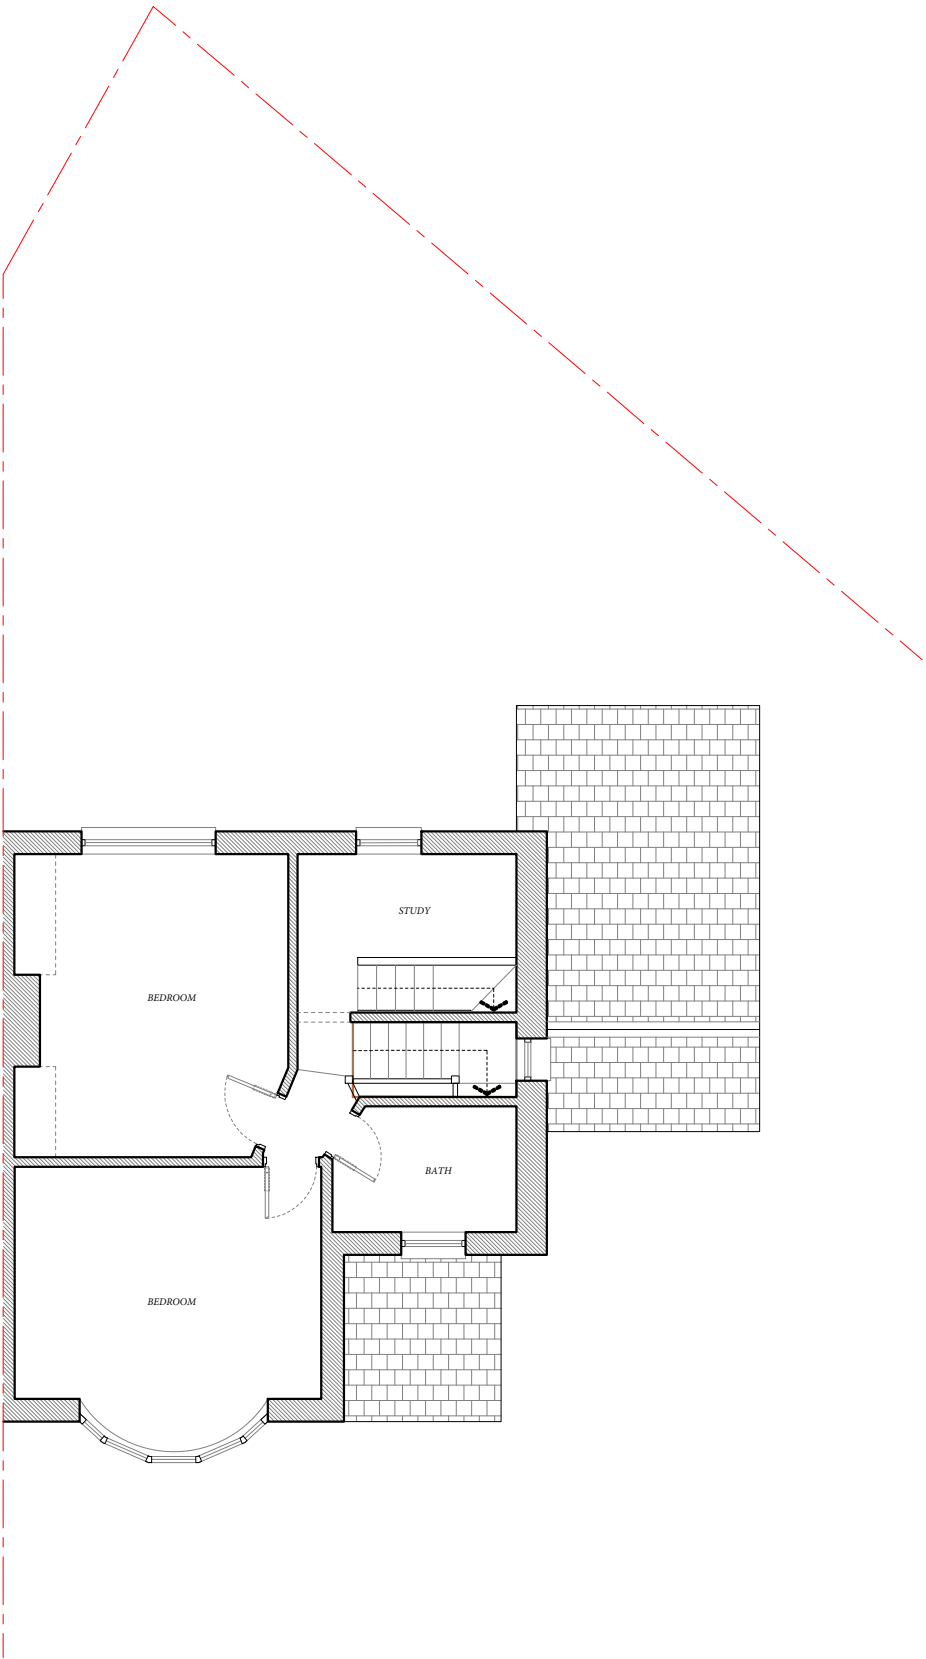

EXISTING FIRST FLOOR PLAN
1:100 @ A3



Rev	Date	Description
-	16/07/24	Issued to client for comments



S A L E E M
ARCHITECTS

Architecture | Masterplanning | Graphics

CLIENT:
Homeowner

PROJECT:
32 Highclere Road
Crumpsall
M8 4FG

TITLE:
Existing Plans

SCALE:
1:100 @ A3

DRAWING NO.
Sheet 2


REV:

DATE:


July 2024

Dimensioning

Figured dimensions only to be taken from these designs and drawings. Work to annotated dimensions only. All dimensions to be checked on site. Architectural designers to be informed immediately of any discrepancies before work proceeds. Drawings are to be read in conjunction with relevant specifications, structural engineers and service engineers' drawings.

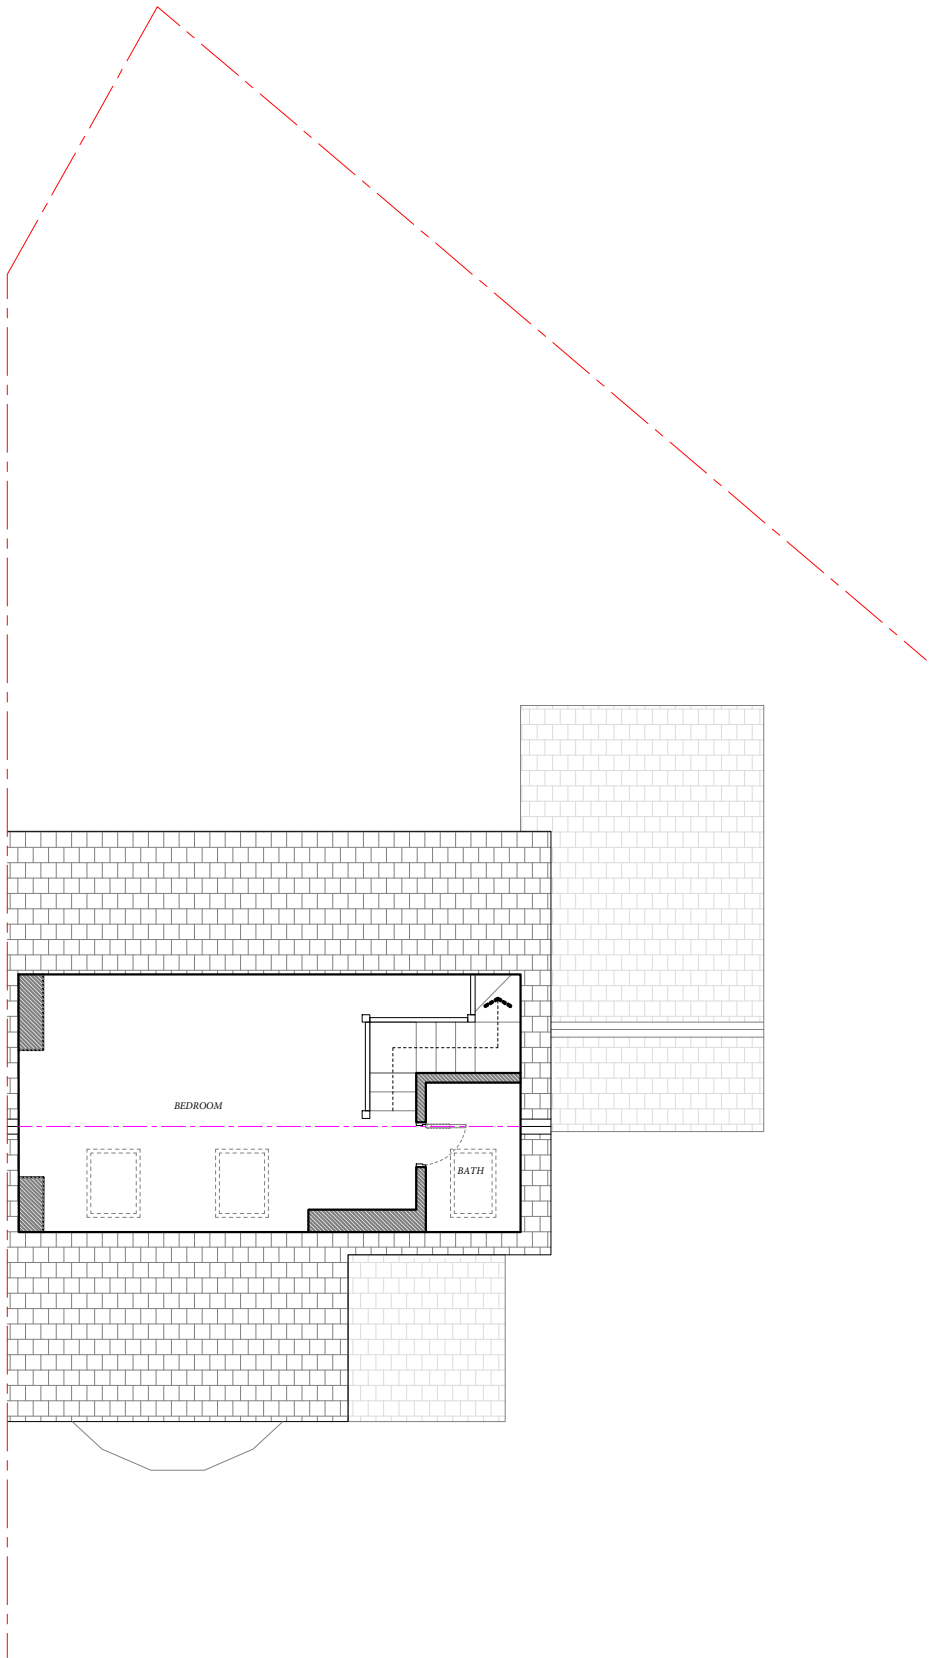

EXISTING LOFT PLAN
1:100 @ A3

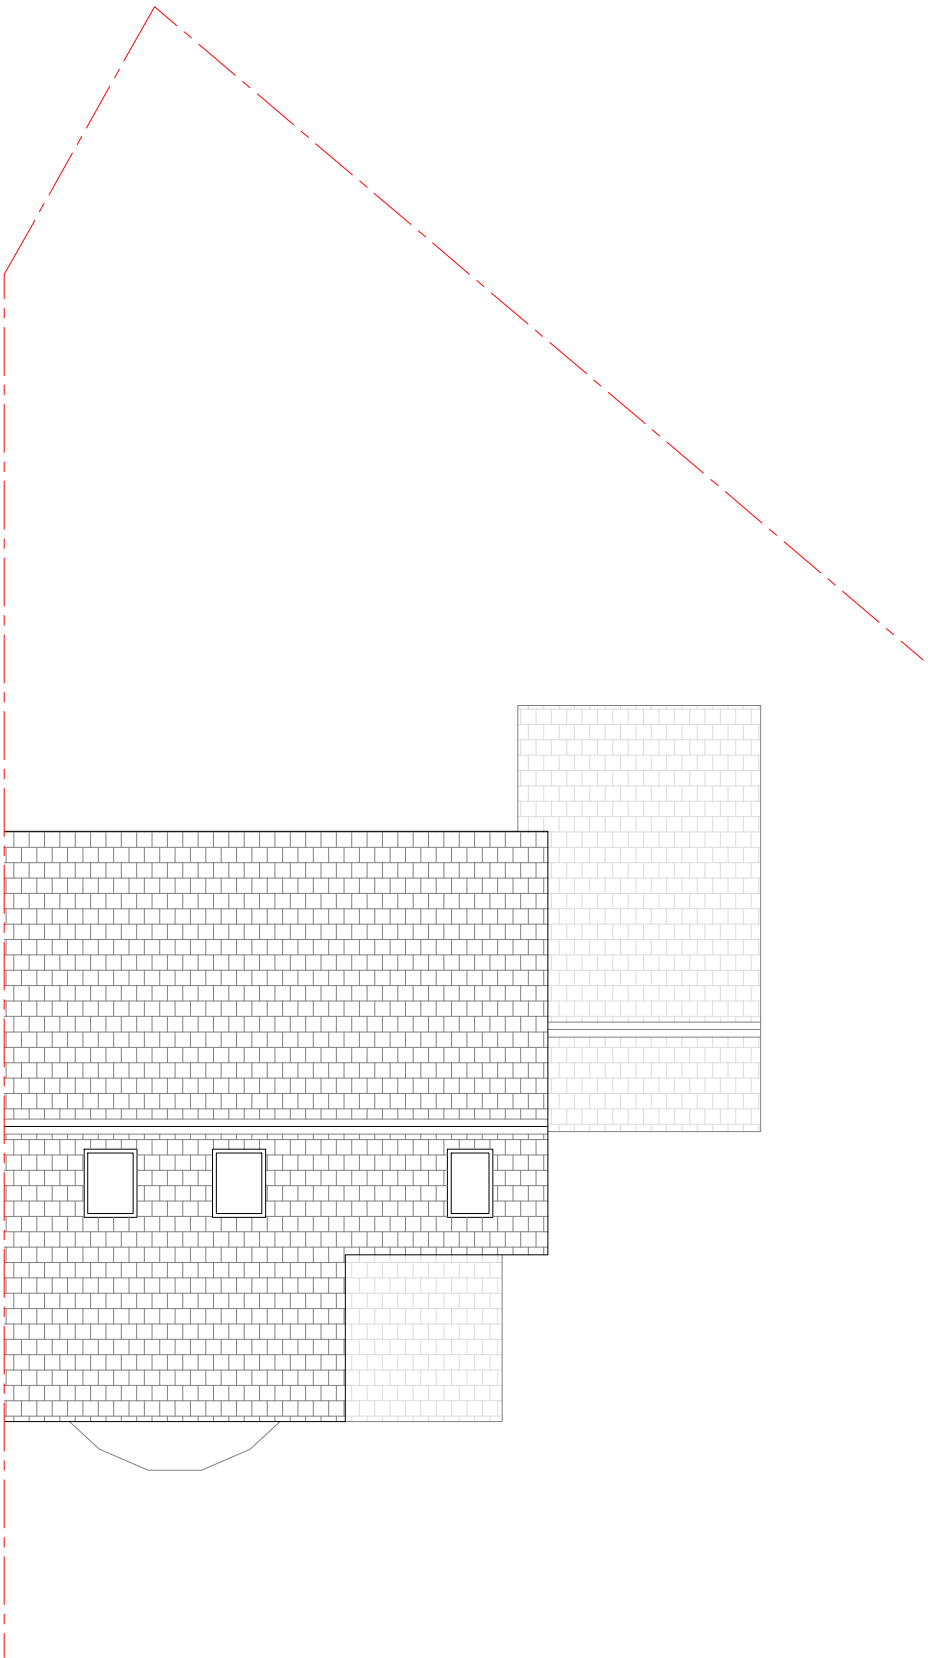

EXISTING ROOF PLAN
1:100 @ A3



Rev	Date	Description
-	16/07/24	Issued to client for comments



S A L E E M
A R C H I T E C T S

Architecture | Masterplanning | Graphics

CLIENT:
Homeowner

PROJECT:
32 Highclere Road
Crumpsall
M8 4FG

TITLE:
Existing Plans

SCALE:
1:100 @ A3

DRAWING NO.
Sheet 3

REV:

DATE:

July 2024

Dimensioning


Figured dimensions only to be taken from these designs and drawings. Work to annotated dimensions only. All dimensions to be checked on site. Architectural designers to be informed immediately of any discrepancies before work proceeds. Drawings are to be read in conjunction with relevant specifications, structural engineers and service engineers' drawings.




EXISTING FRONT ELEVATION
1:100 @ A3
0m 1m 3m 5m



EXISTING SIDE ELEVATION
1:100 @ A3

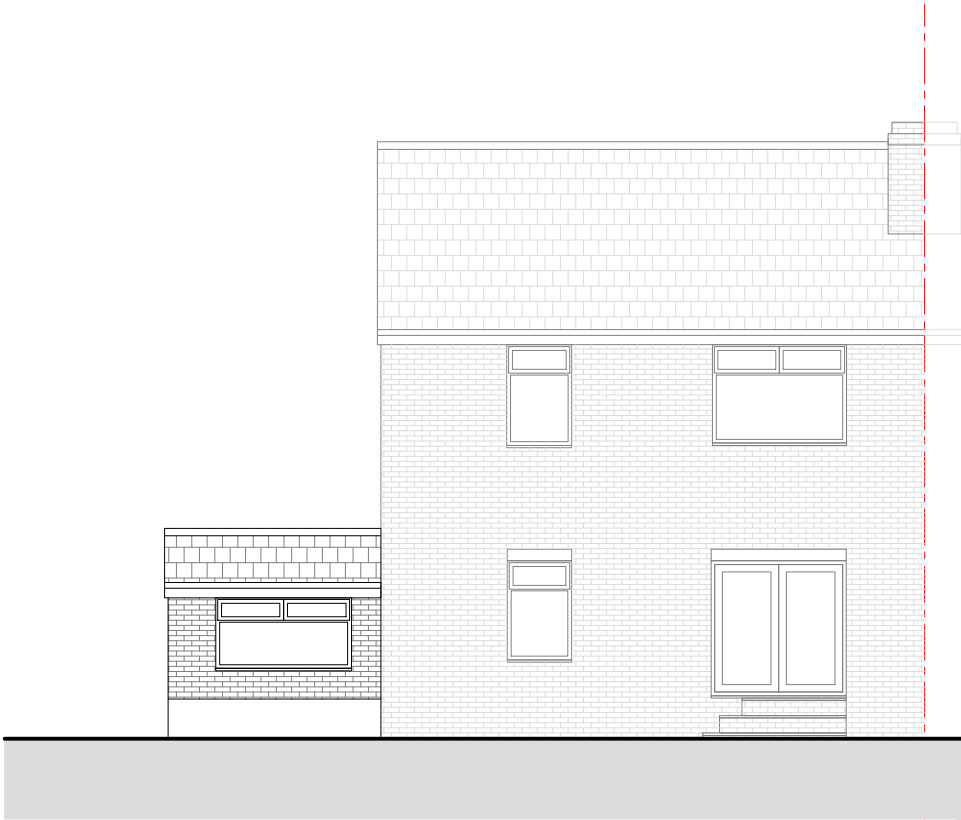

EXISTING REAR ELEVATION
1:100 @ A3

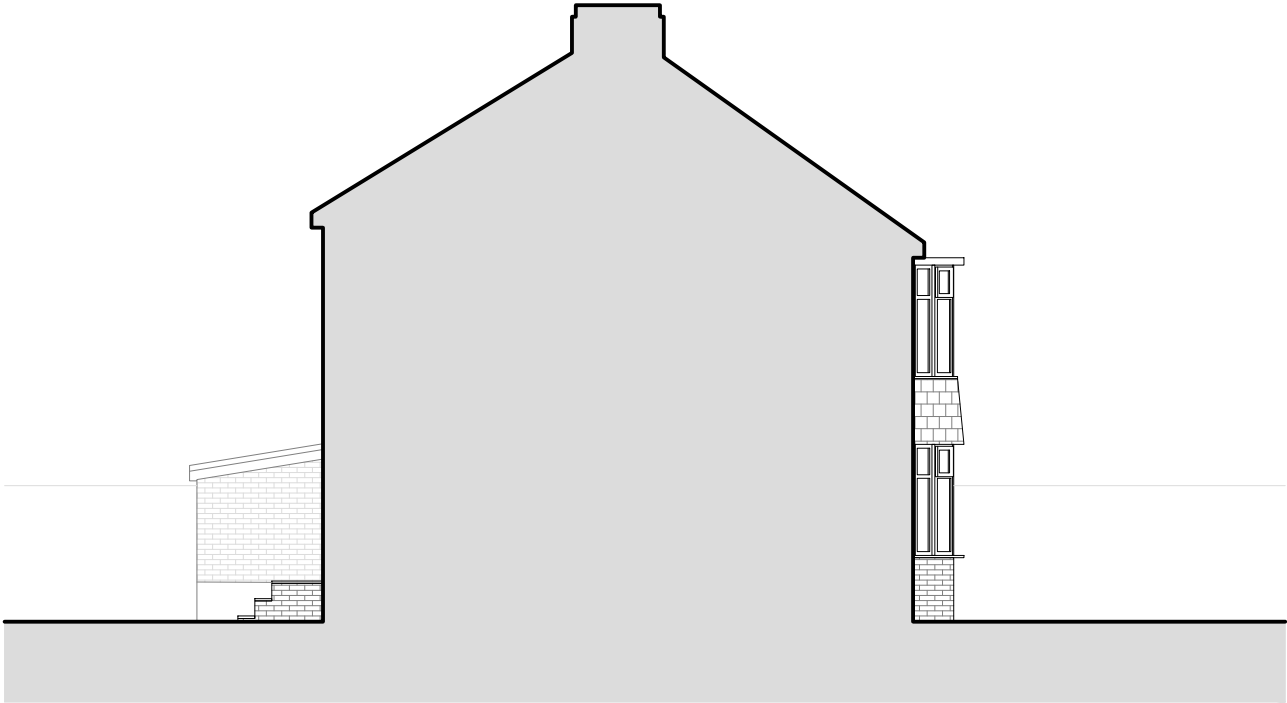

EXISTING SIDE ELEVATION
1:100 @ A3

Rev	Date	Description
-	16/07/24	Issued to client for comments



S A L E E M
ARCHITECTS

Architecture | Masterplanning | Graphics

CLIENT:
Homeowner

PROJECT:
32 Highclere Road
Crumpsall
M8 4FG

TITLE:
Existing Elevations

SCALE:
1:100 A3

DRAWING NO.
Sheet 4

REV:

DATE:

July 2024