


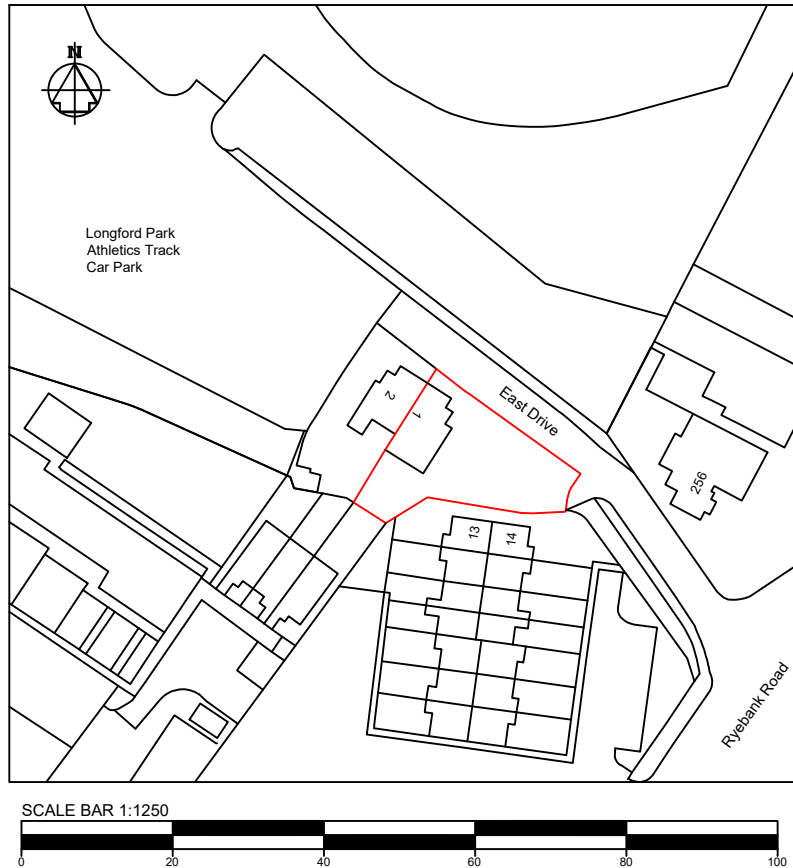


This Plan includes the following Licensed Data: OS MasterMap Black and White PDF Location Plan by the Ordnance Survey National Geographic Database and incorporating surveyed revision available at the date of production. Reproduction in whole or in part is prohibited without the prior permission of Ordnance Survey. The representation of a road, track or path is no evidence of a right of way. The representation of features, as lines is no evidence of a property boundary. © Crown copyright and database rights, 2022. Ordnance Survey 0100031673

Scale: 1:1250, paper size: A4


ORDNANCE SURVEY
LICENCES MAPPING

emapsite™
plans

Title	Location Plan
Project	Proposed Single Storey Rear Extension
Location	1 East Drive, Chorlton-cum-Hardy, Manchester. M21 9LF.

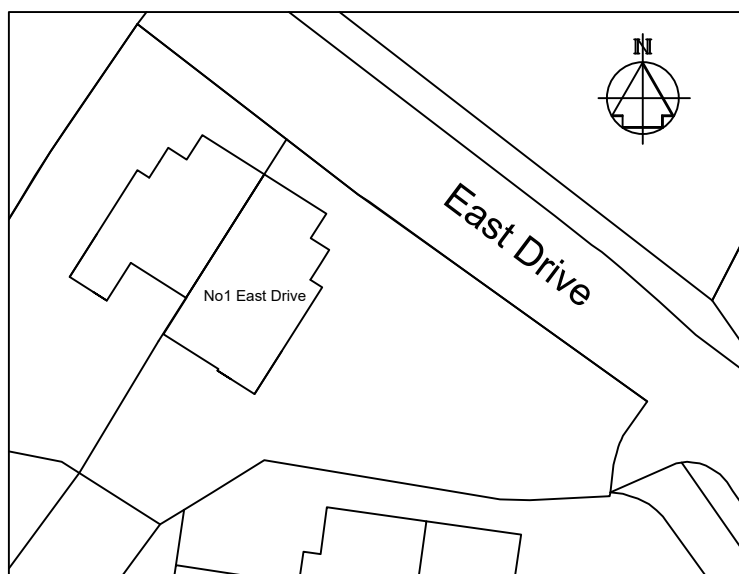


Existing Site Plan

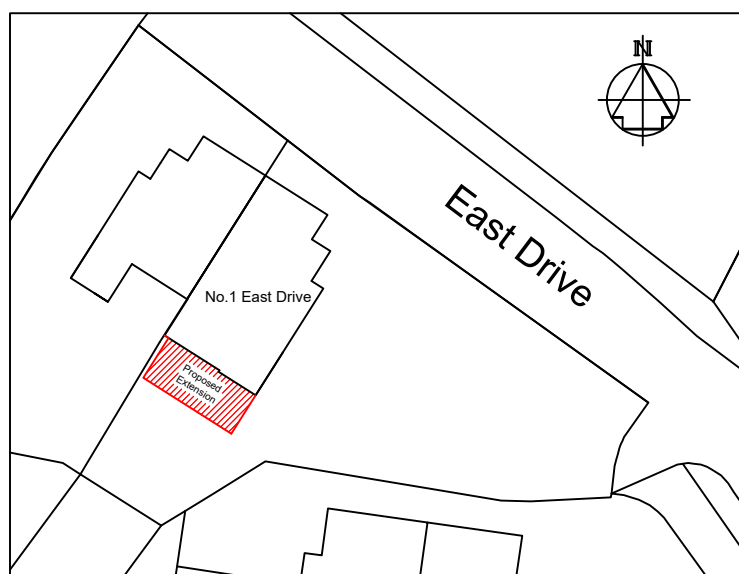


Proposed Site Plan



Title	Proposed Rear Extension Existing & Proposed Site Plans	Scale	1:500 @ A4	Date	17th August 2024
Project	Proposed Single Storey Rear Extension	Drawn by		Client	Mr & Mrs Paul Lyons
Location	1 East Drive, Chorlton-cum-Hardy, Manchester. M21 9LF.	Local authority	MANCHESTER		
		Drawing number	04	Revision	A

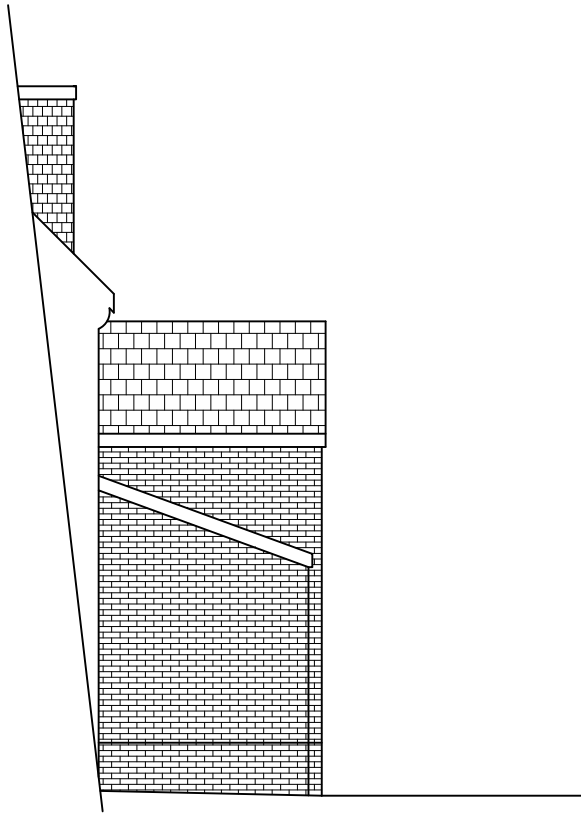

Existing Part
Side Elevation
as viewed from NW

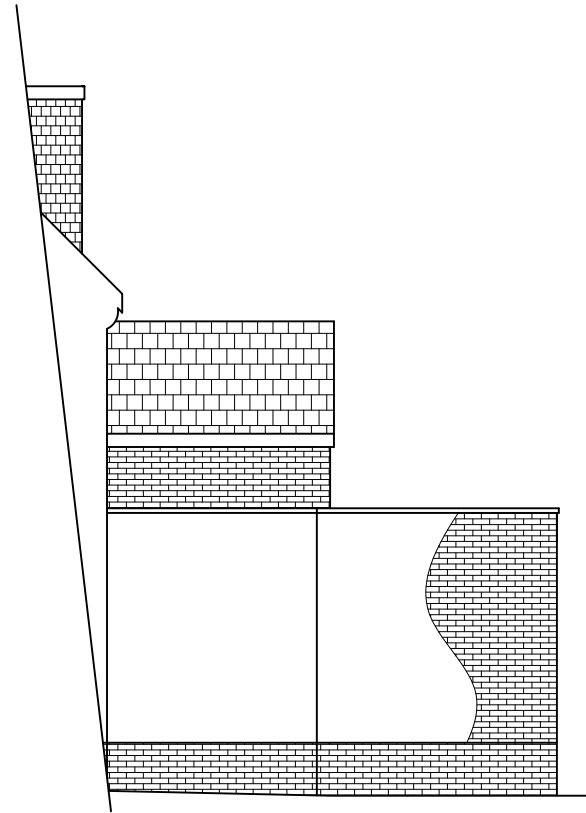

Proposed Part
Side Elevation
as viewed from NW

Title	Proposed Rear Extension Proposed Part Side Elevation	Scale 1:100@A4	Date 17th August 2024	
	Project	Proposed Single Storey Rear Extension	Drawn by	Client Mr & Mrs Paul Lyons
Location	1 East Drive, Chorlton-cum-Hardy, Manchester. M21 9LF.	Local authority MANCHESTER		
		Drawing number 03		Revision A




Proposed Front Elevation




Proposed Side Elevation




Proposed Rear Elevation

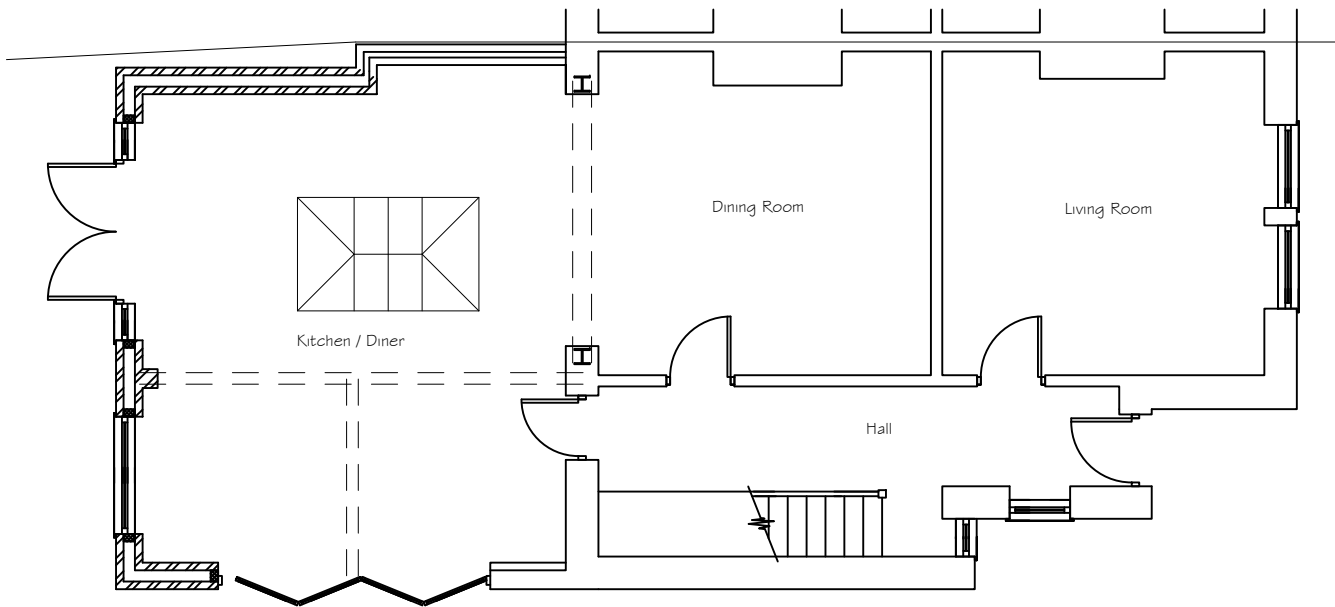

Proposed Ground Floor Plan

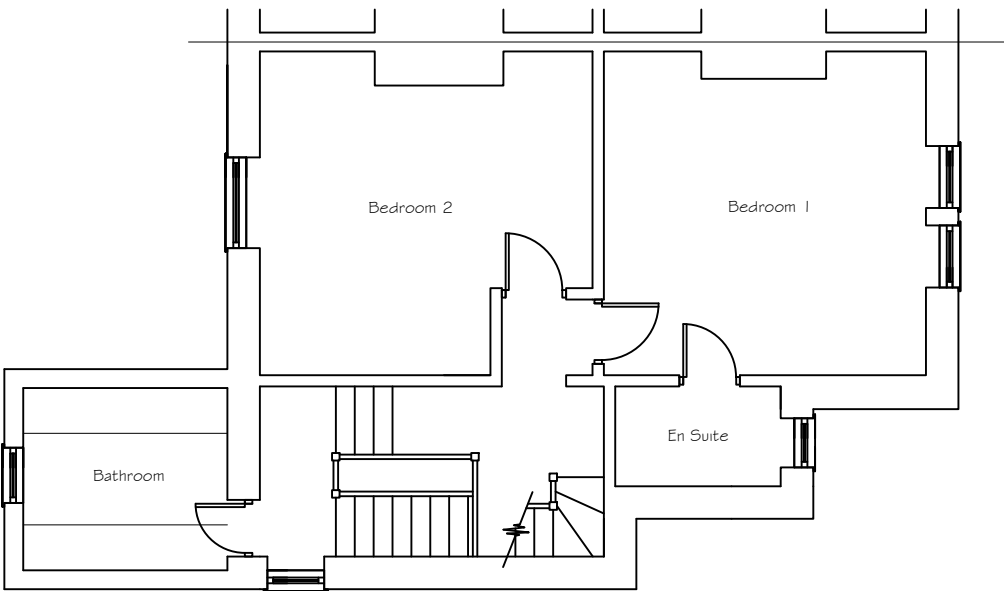


Proposed First Floor Plan

 


Title	Proposed Rear Extension Proposed Plans & Elevations	Scale	1:100 @ A3	Date	17th August 2024
Project	Proposed Single Storey Rear Extension	Drawn by		Client	Mr & Mrs Paul Lyons
Location	1 East Drive, Chorlton-cum-Hardy, Manchester. M21 9LF.	Local authority	MANCHESTER		
		Drawing number	02	Revision	A




Existing Front Elevation

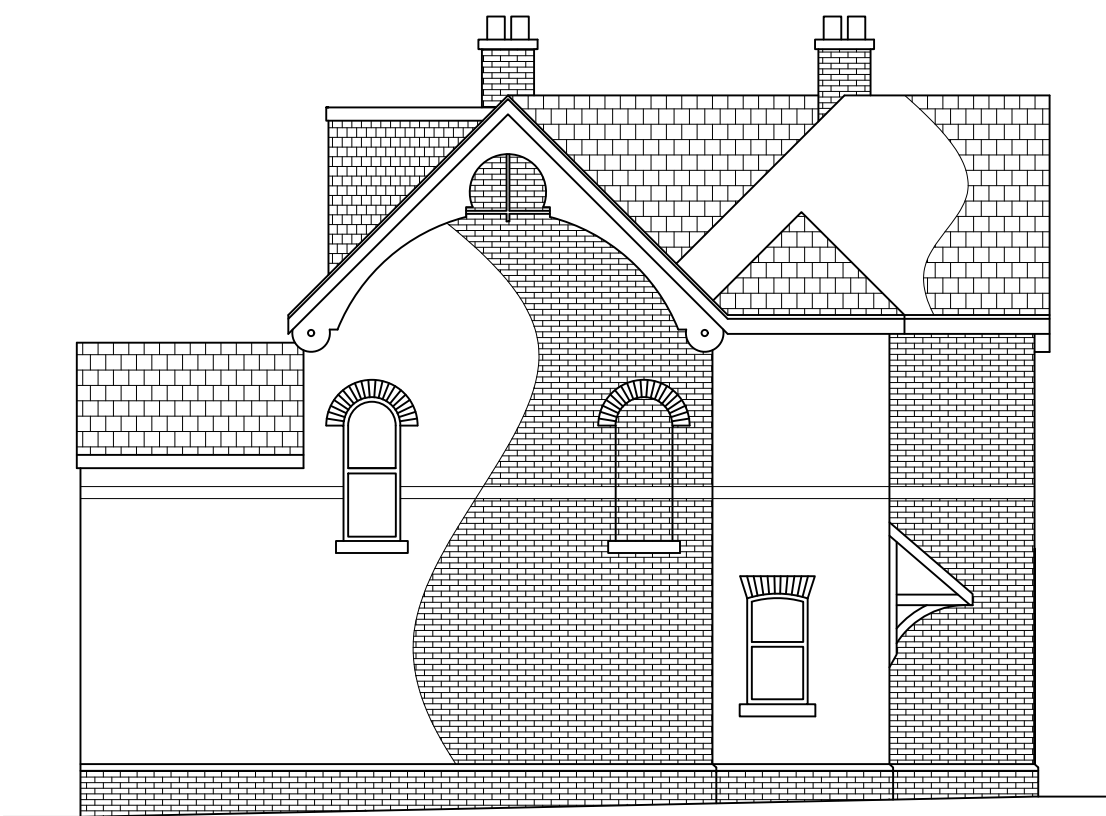


Existing Side Elevation

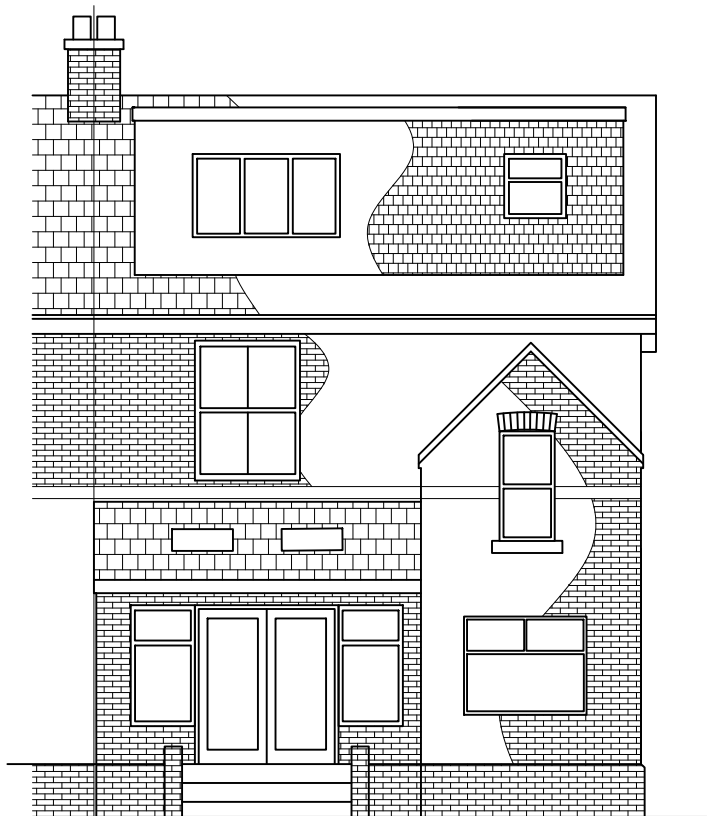


Existing Rear Elevation

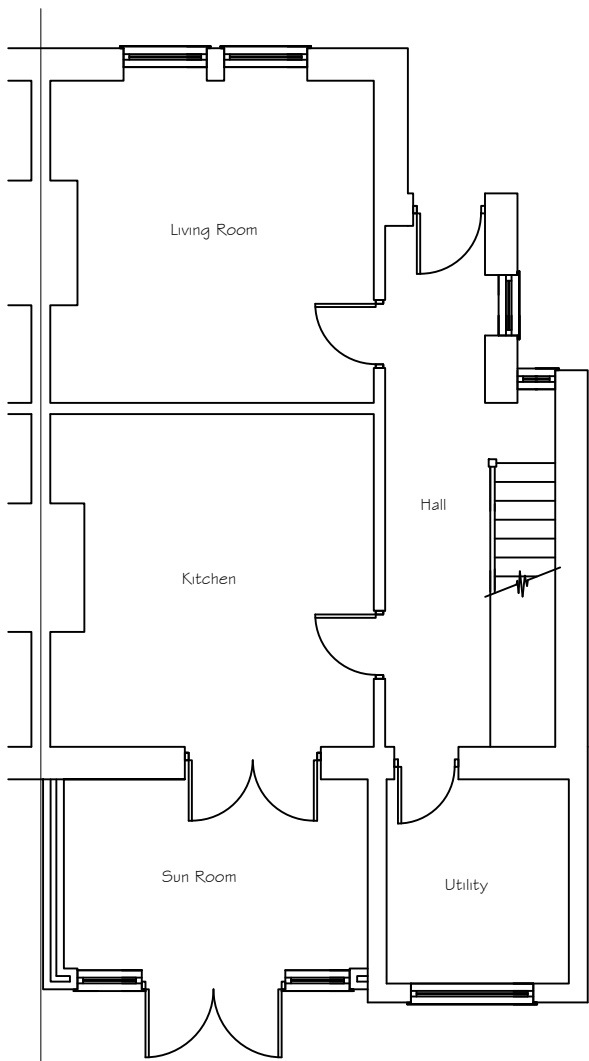


Existing Ground Floor Plan

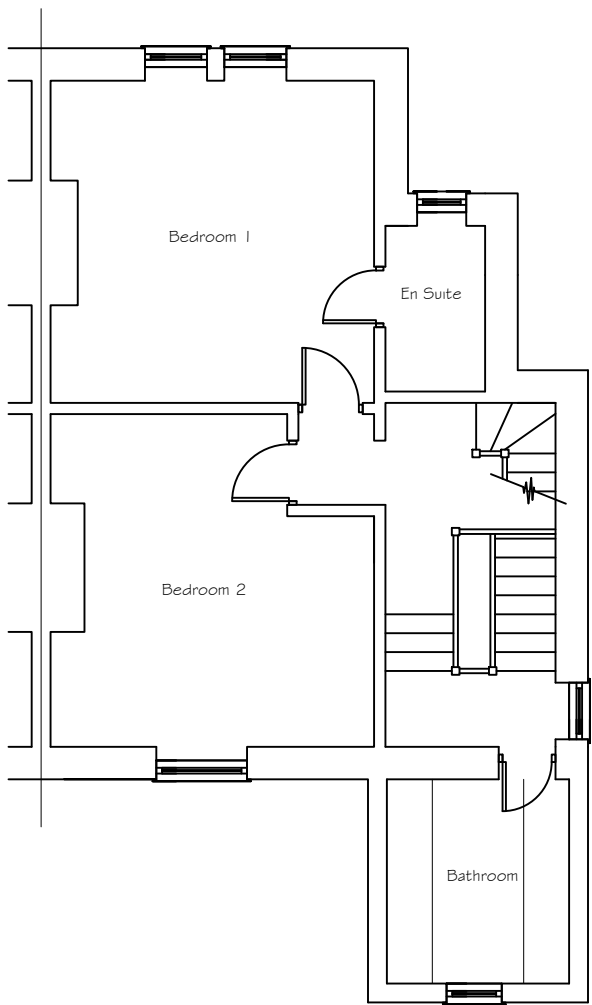

Existing First Floor Plan

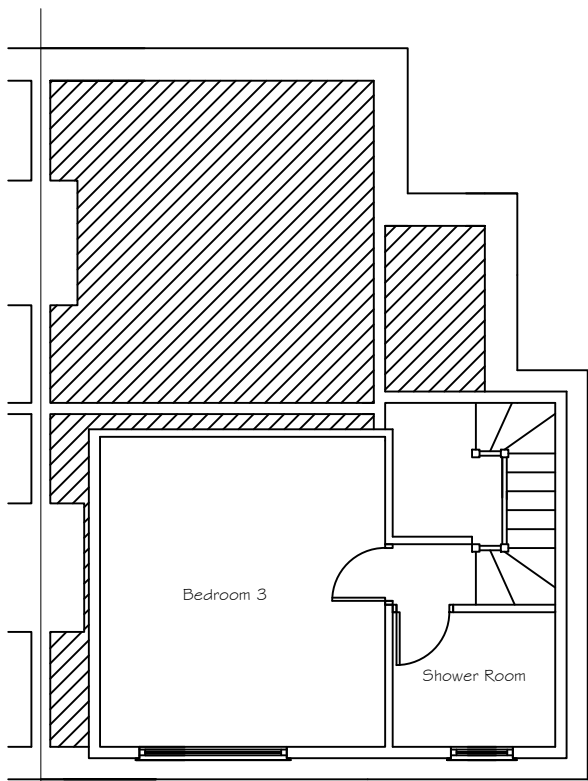

Existing Loft Floor Plan

 

Title Proposed Rear Extension Existing Plans & Elevations	
Project Proposed Single Storey Rear Extension	
Location 1 East Drive, Chorlton-cum-Hardy, Manchester. M21 9LF.	
Scale 1:100 @ A3	Date 17th August 2024
Drawn by	Client Mr & Mrs Paul Lyons
Local authority MANCHESTER	
Drawing number 01	Revision A