




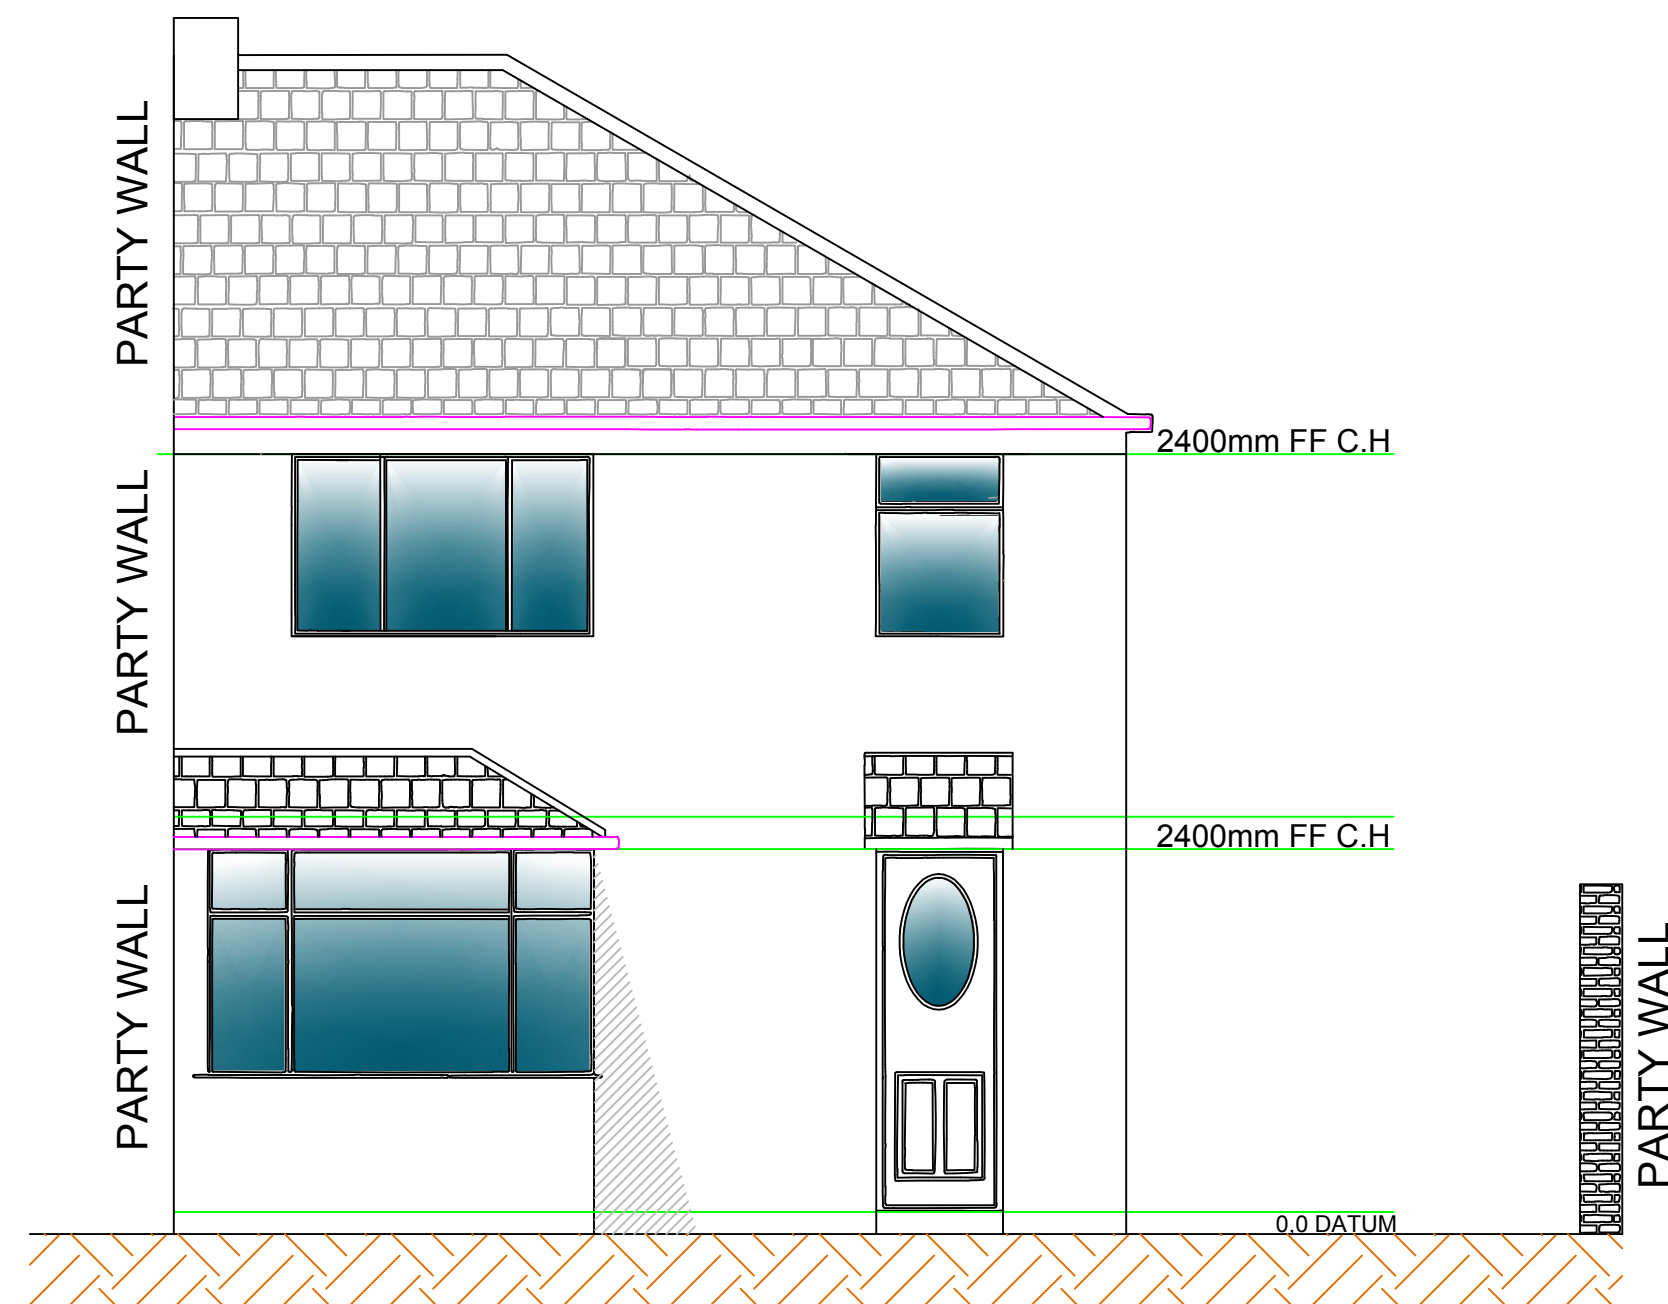


EXISTING FRONT ELEVATION
(mayberth avenue)
1:50 @ A1

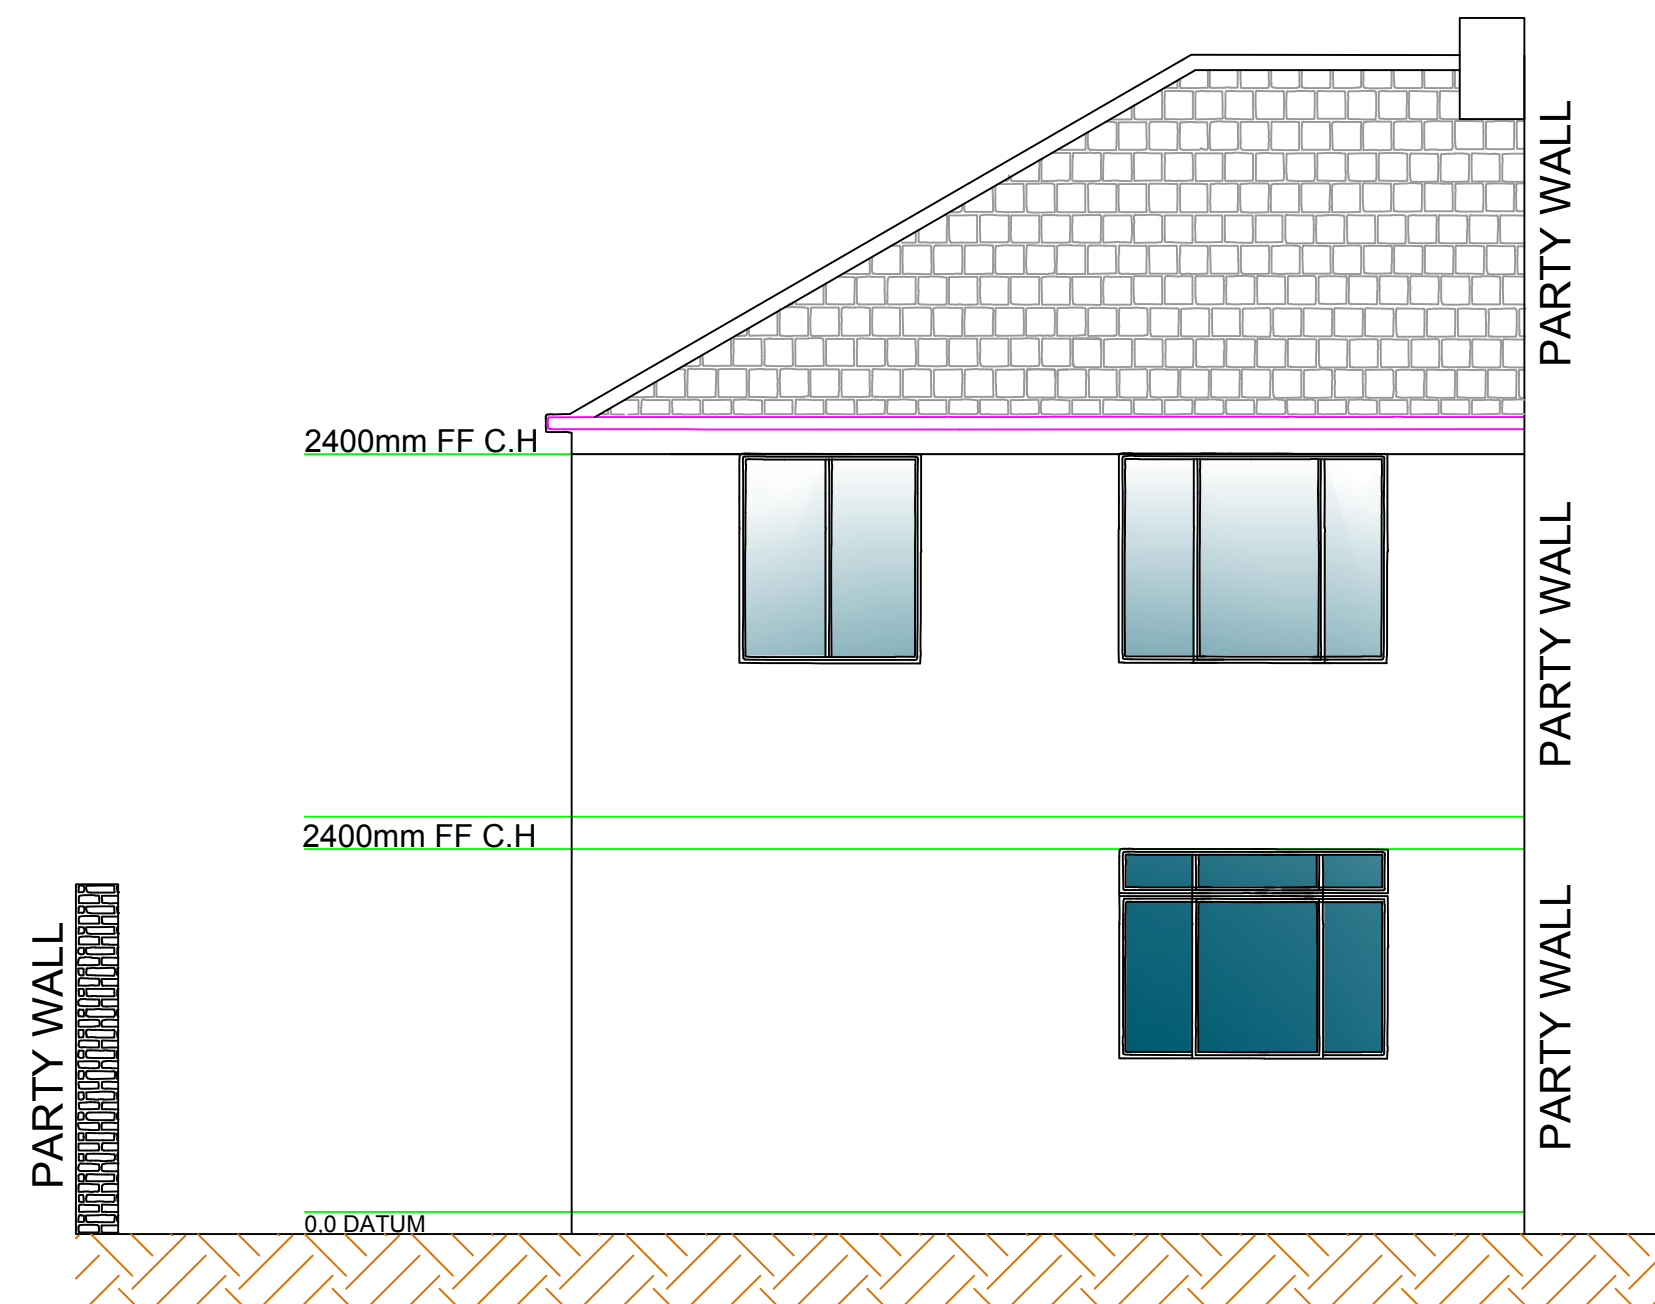

EXISTING REAR ELEVATION
1:50 @ A1

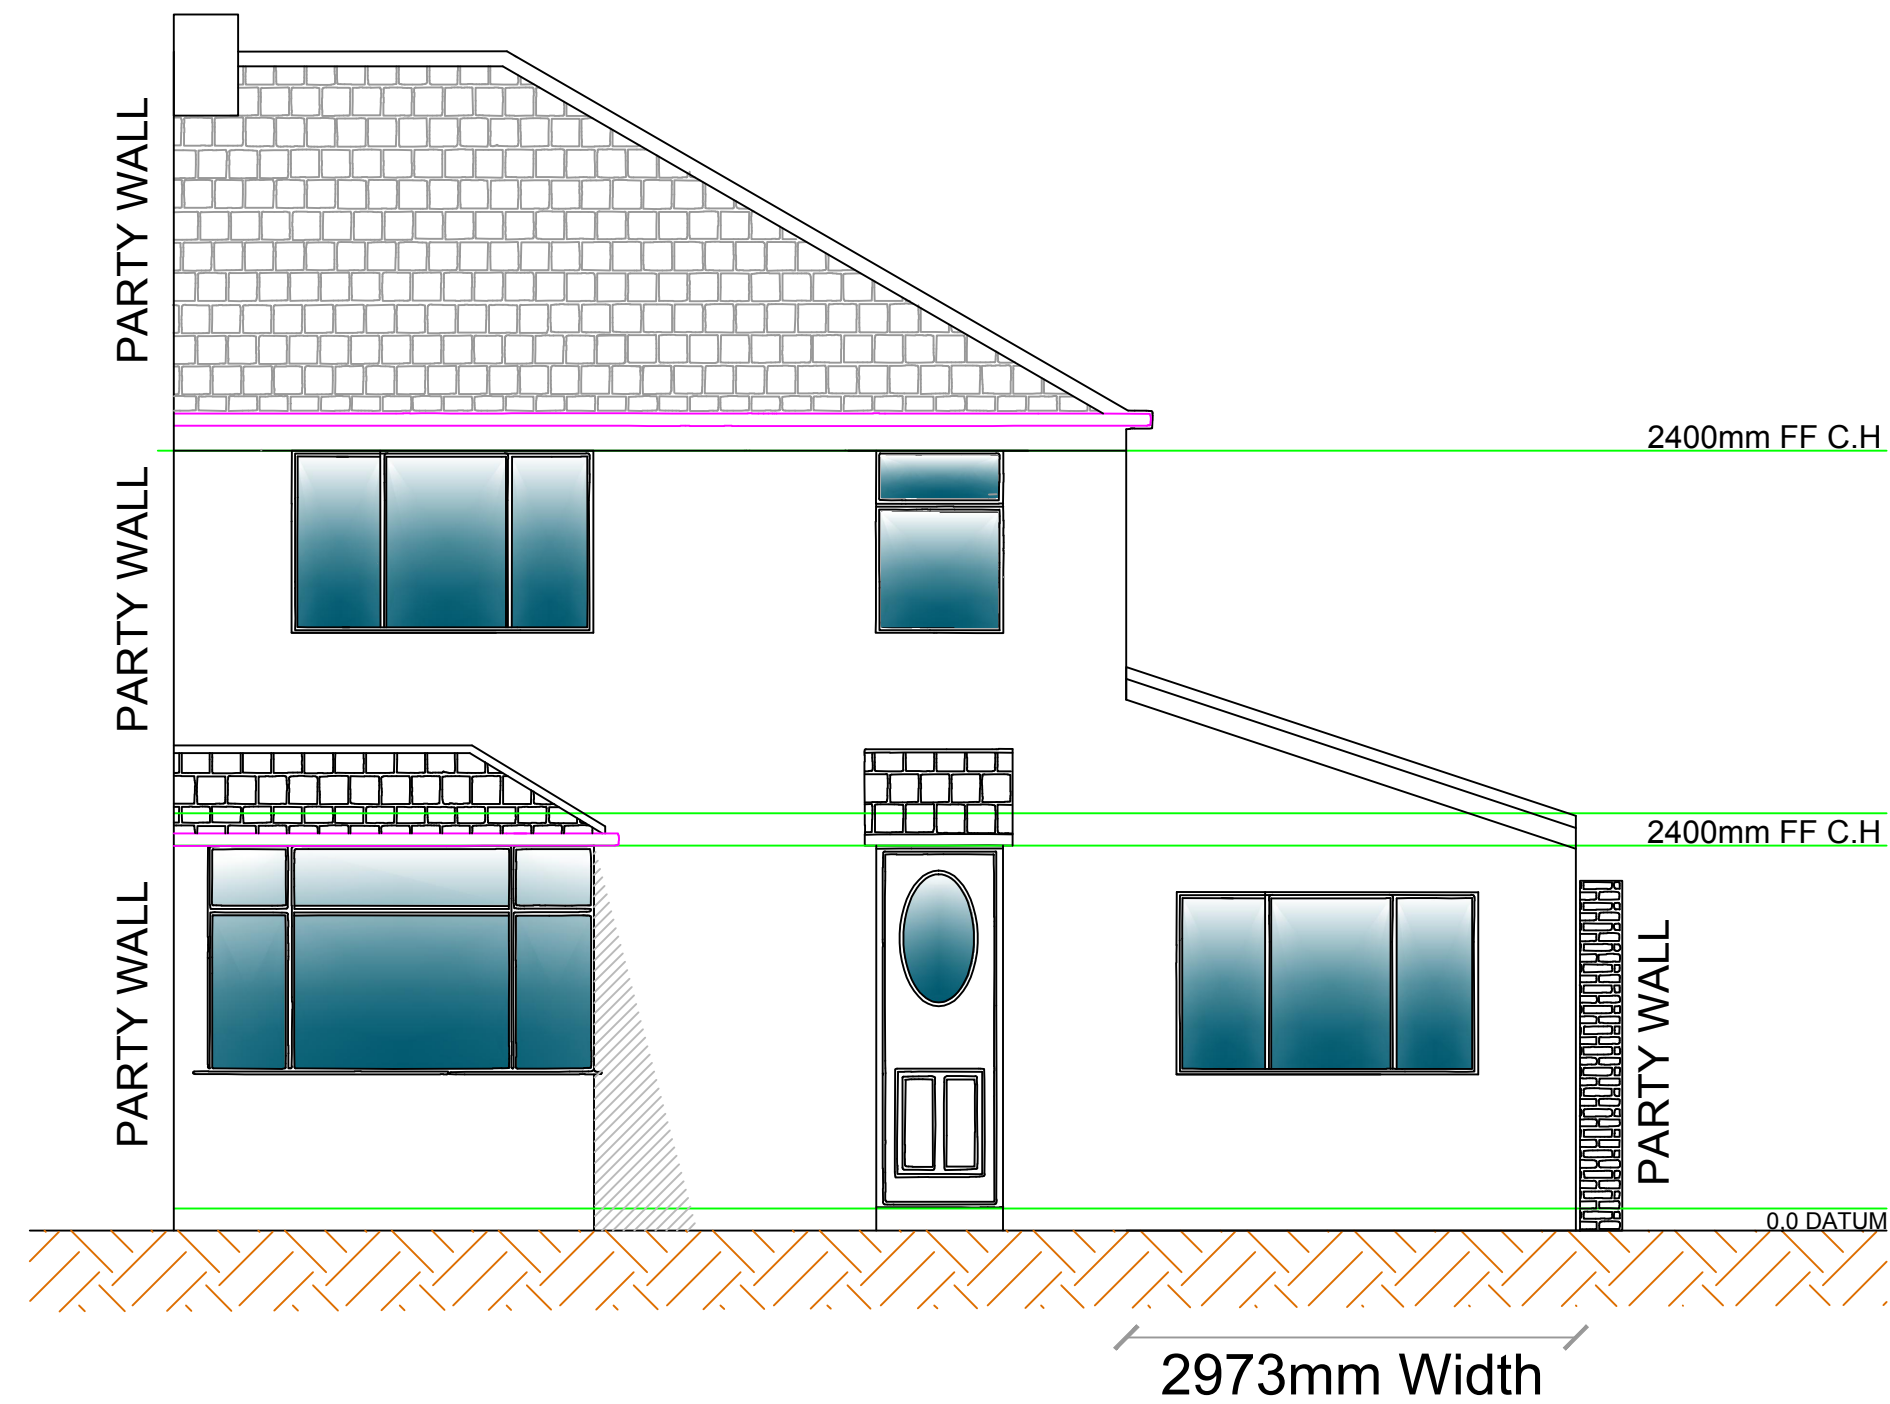

PROPOSED FRONT ELEVATION
(Mayberth Ave)
1:50 @ A1

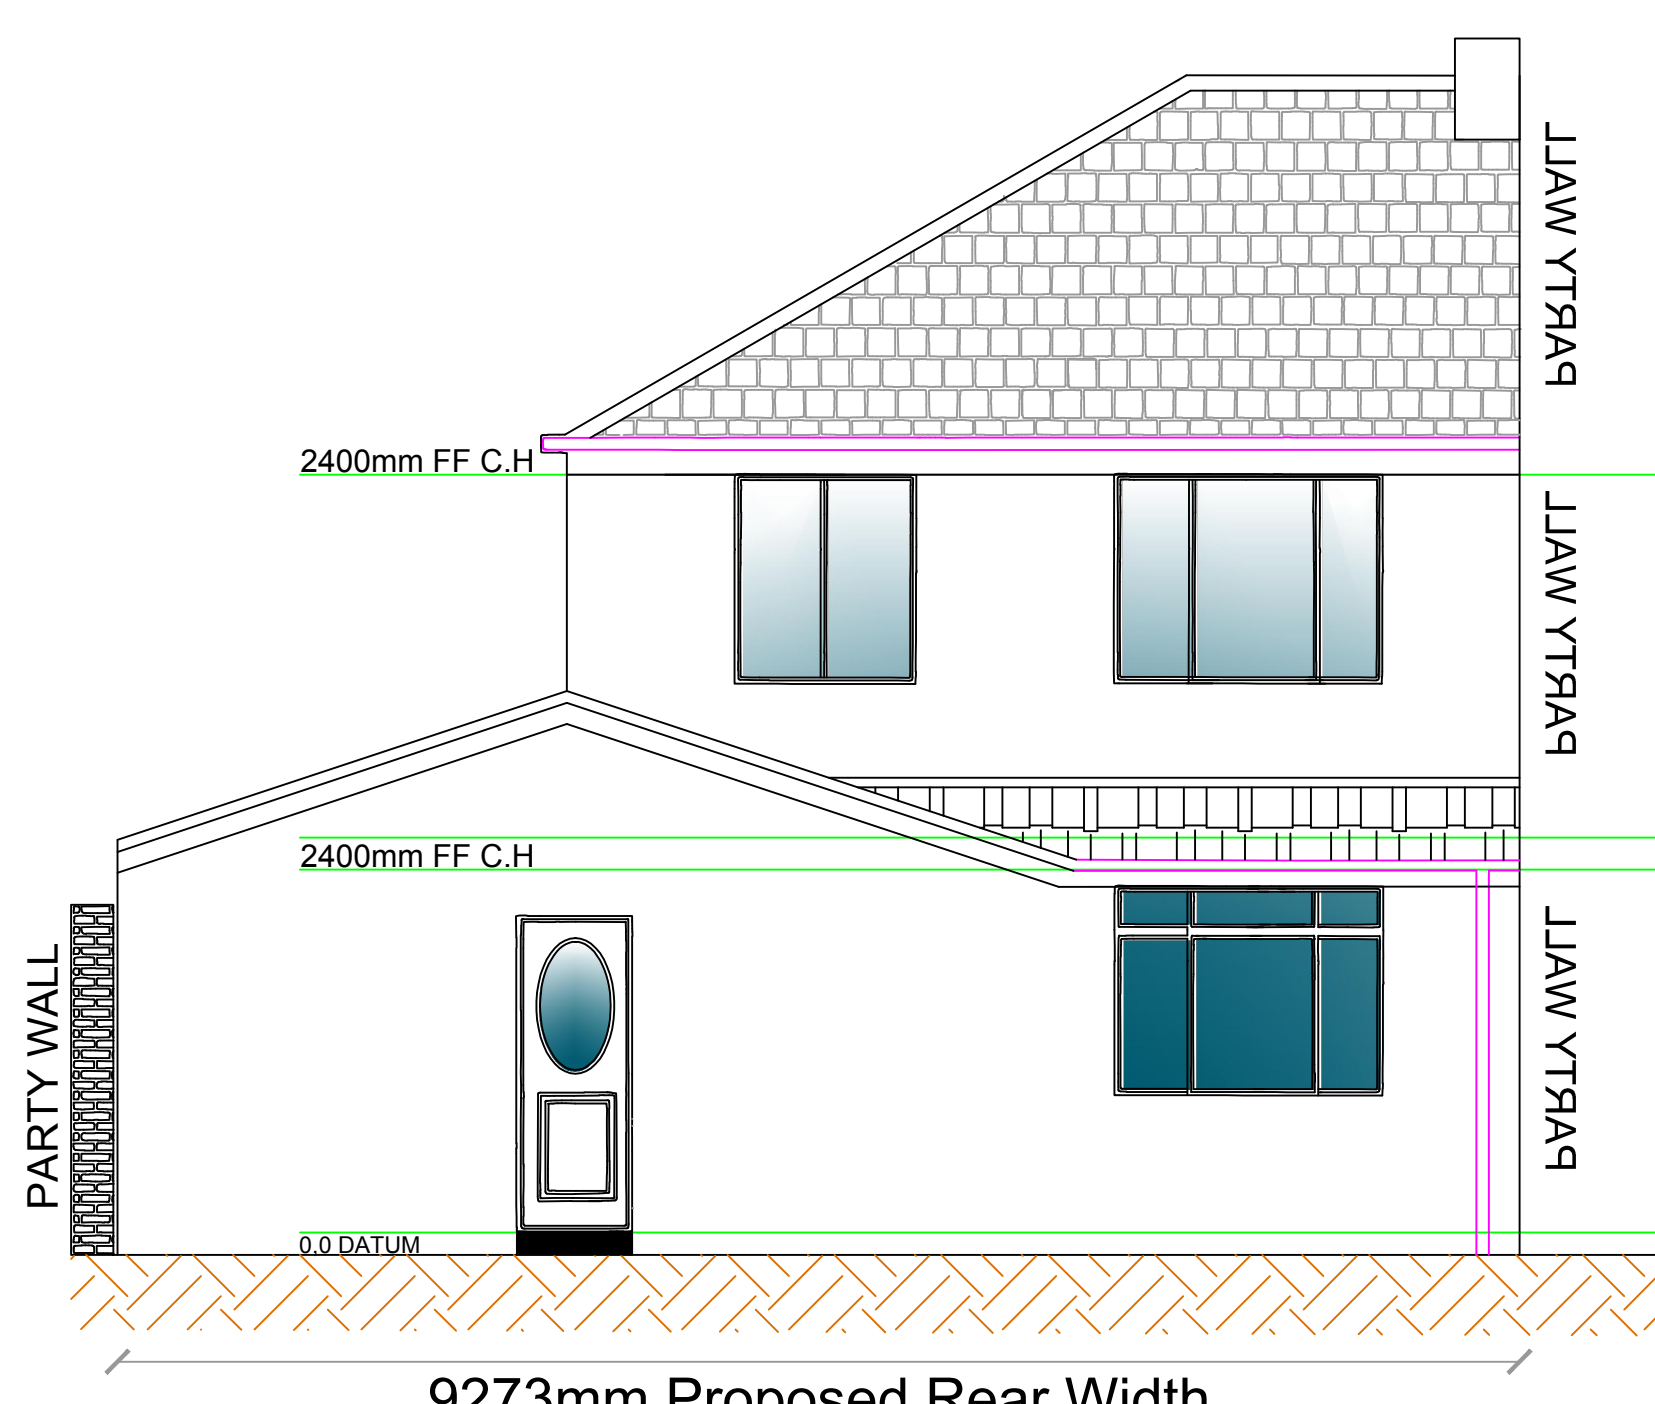

PROPOSED REAR ELEVATION
1:50 @ A1

NU-FIT

ARCHITECTURAL DESIGN LTD

NOTE TO CONTRACTOR: DO NOT SCALE FROM THIS DRAWING
Client
5 MAYBERTH AVENUE, CRUMPSALL
Project

SINGLE STOREY SIDE EXTENSION
incl. SINGLE STOREY REAR EXTENSION
Title

EXISTING & PROPOSED ELEVATIONS			
Drawn by	Date	Purpose of issue	Scale
	Dec.	PLANNING.	1:100 @ A1
Checked by	Date	Drawing No.	
Approved by	Date	PLANNING/26158192-B	