


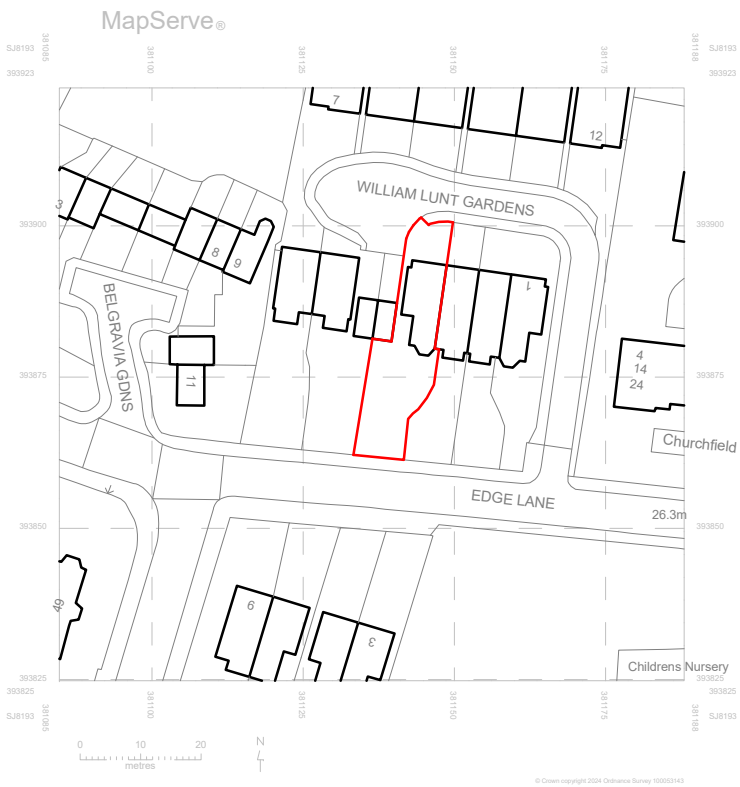

Existing Site Location Plan
1 : 1250

Existing Site Plan
1 : 200



General Notes:

Nicholson Studio Ltd accepts no responsibility for any costs, losses or claims arising from the drawings, specifications or related documents unless there is full compliance by the Client or any authorised user with the following;

1. All boundaries, dimensions and levels to be checked on site. Any discrepancies to be reported to the Designer immediately

2. Drawings to be read in conjunction with all other relevant drawings and specifications

3. Discrepancies with site or other information to be forwarded to the Designer before implementation of any details

4. Do not scale from this drawing

5. Information to be checked and approved by all relevant parties for coordination purposes prior to implementation

6. All information is © copyright Nicholson Studio Ltd and is not to be used by any unauthorised user

Additional Notes

Rev	Date	Description	Issued	Project Description		Title	
-	12.07.24	Issued for Planning.	JN	Single Storey Side Extension		Existing Site Location and Site Plan	
				Client Name Mrs J. & Mr W. McTaggart		Drawing No. 065-02-02-001	
				Site Address 4 William Lunt Gardens, M21 4PB		Scale As indicated	Date 02.07.24

nicholson.studio

simple, considerate residential architecture.

Nicholson Studio Ltd.

E: jamie@nicholson.studio

W: www.nicholson.studio