




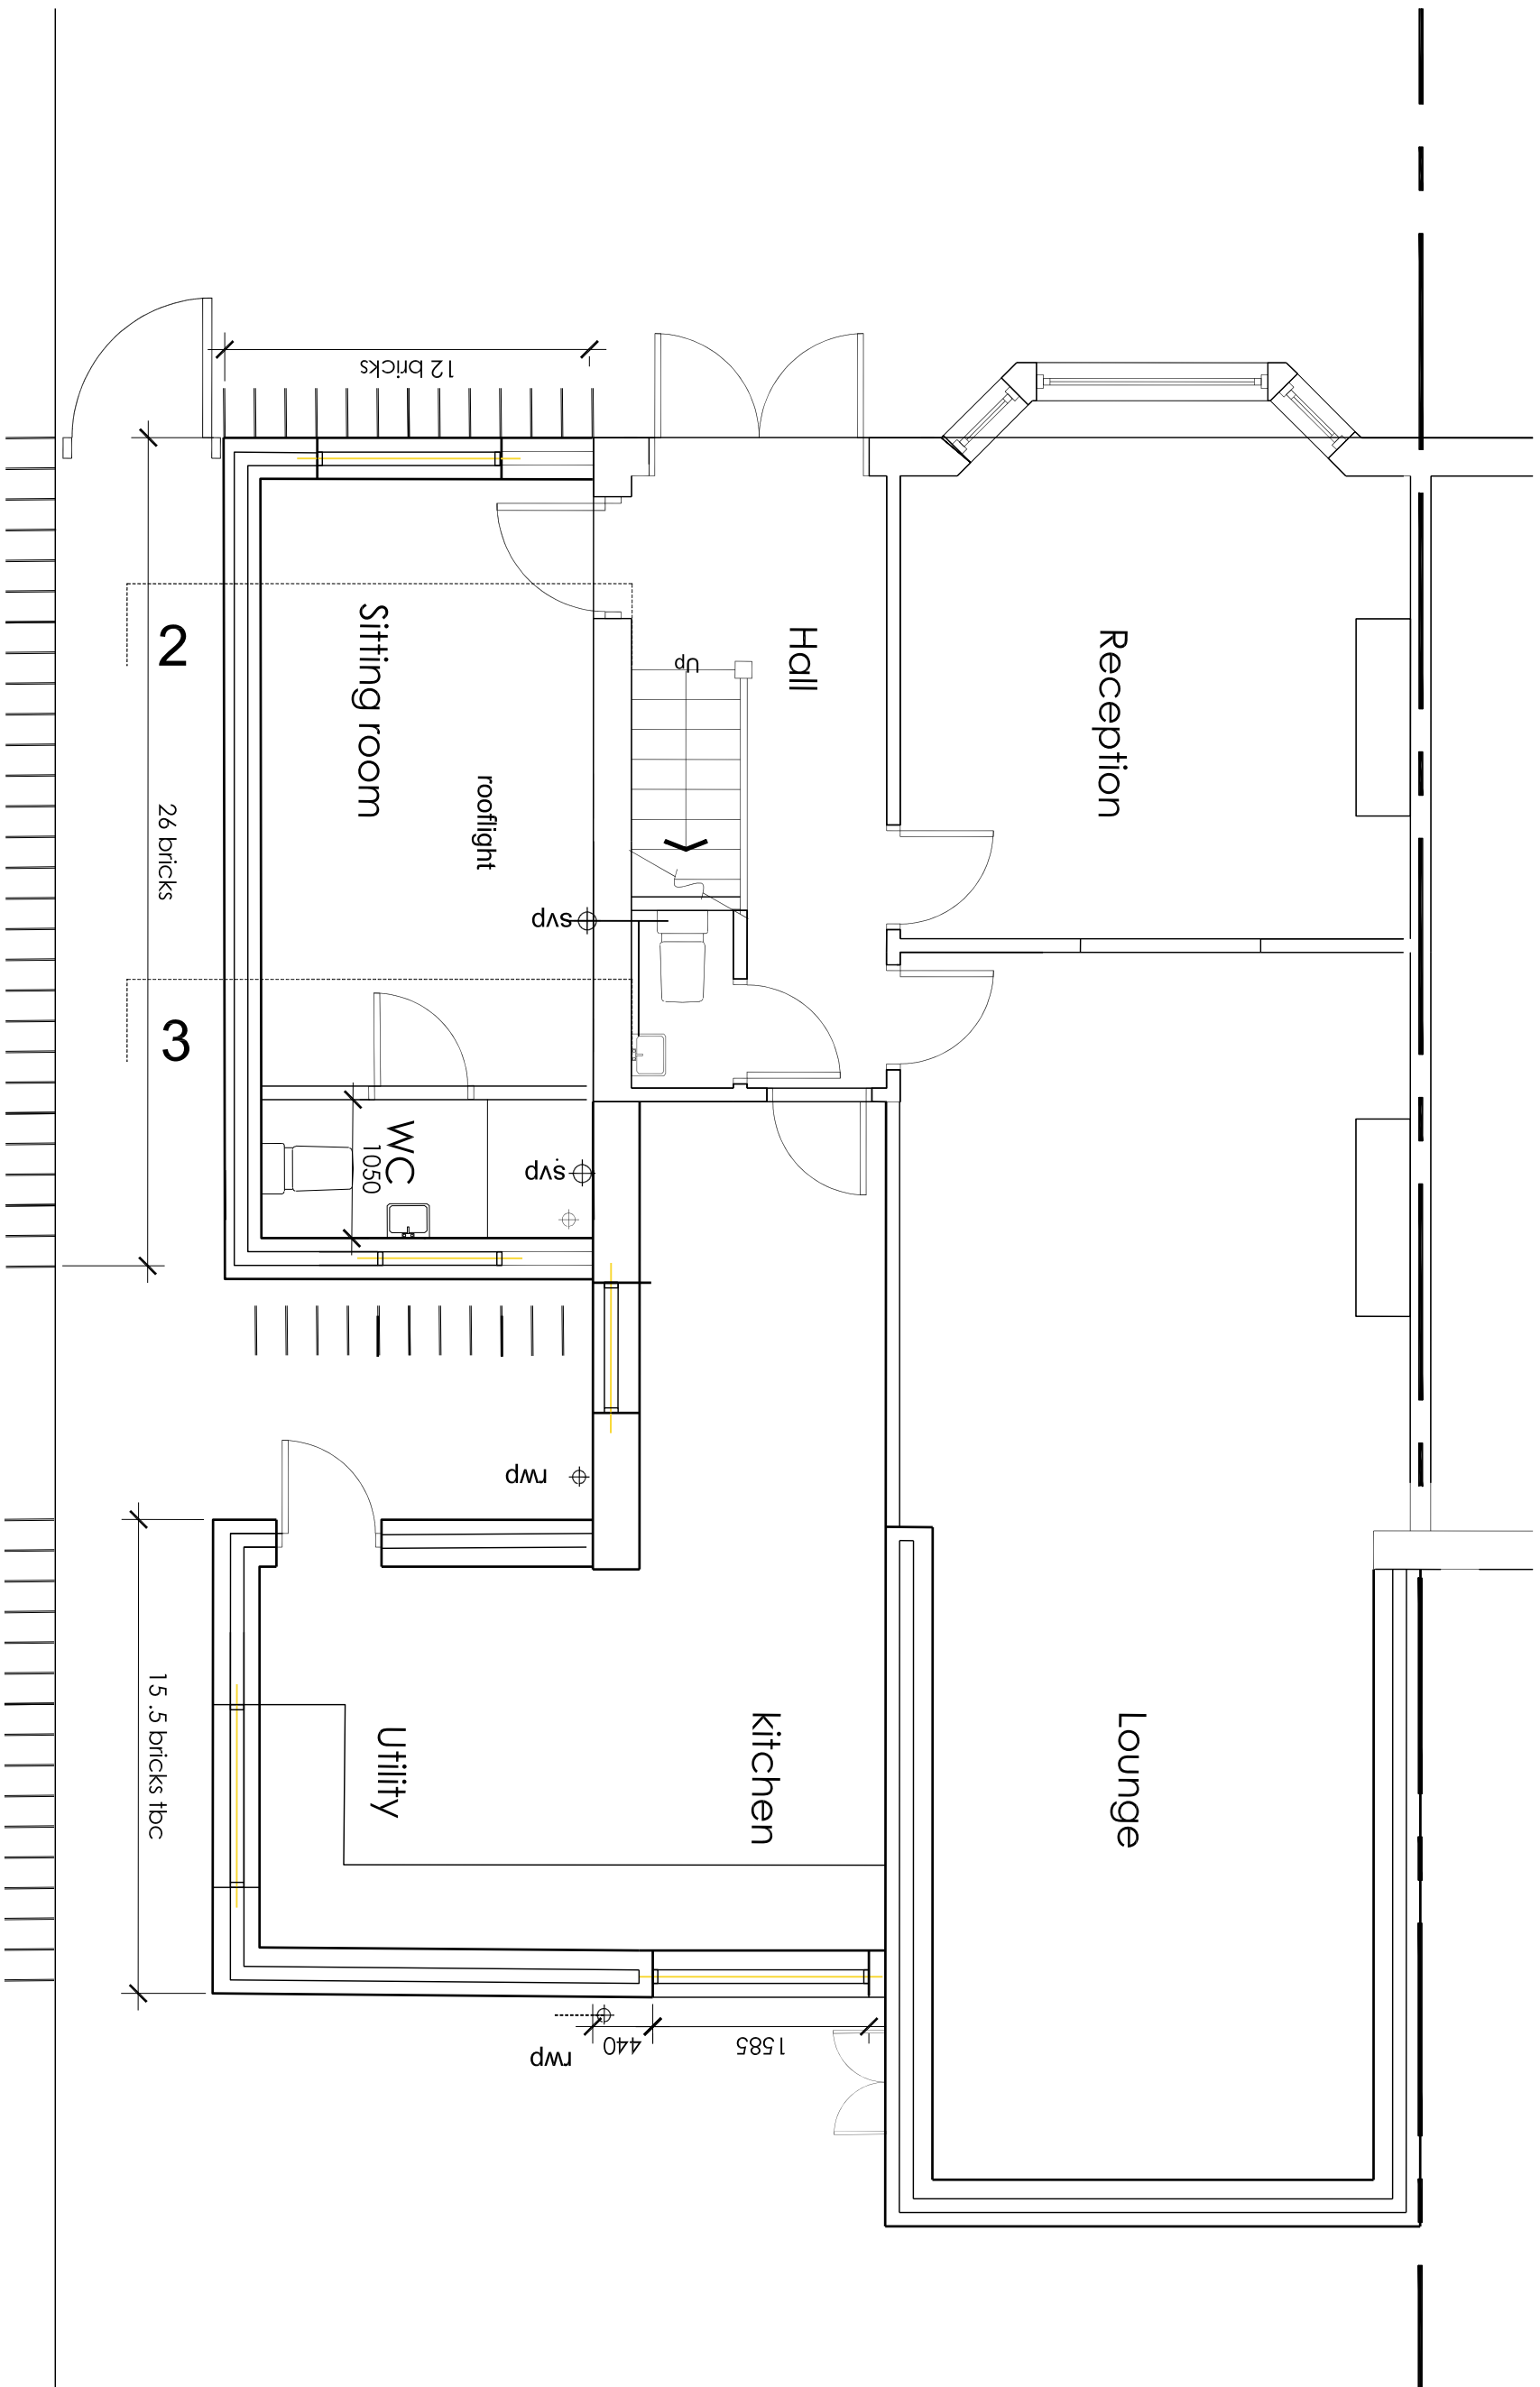


Proposed ground floor plan

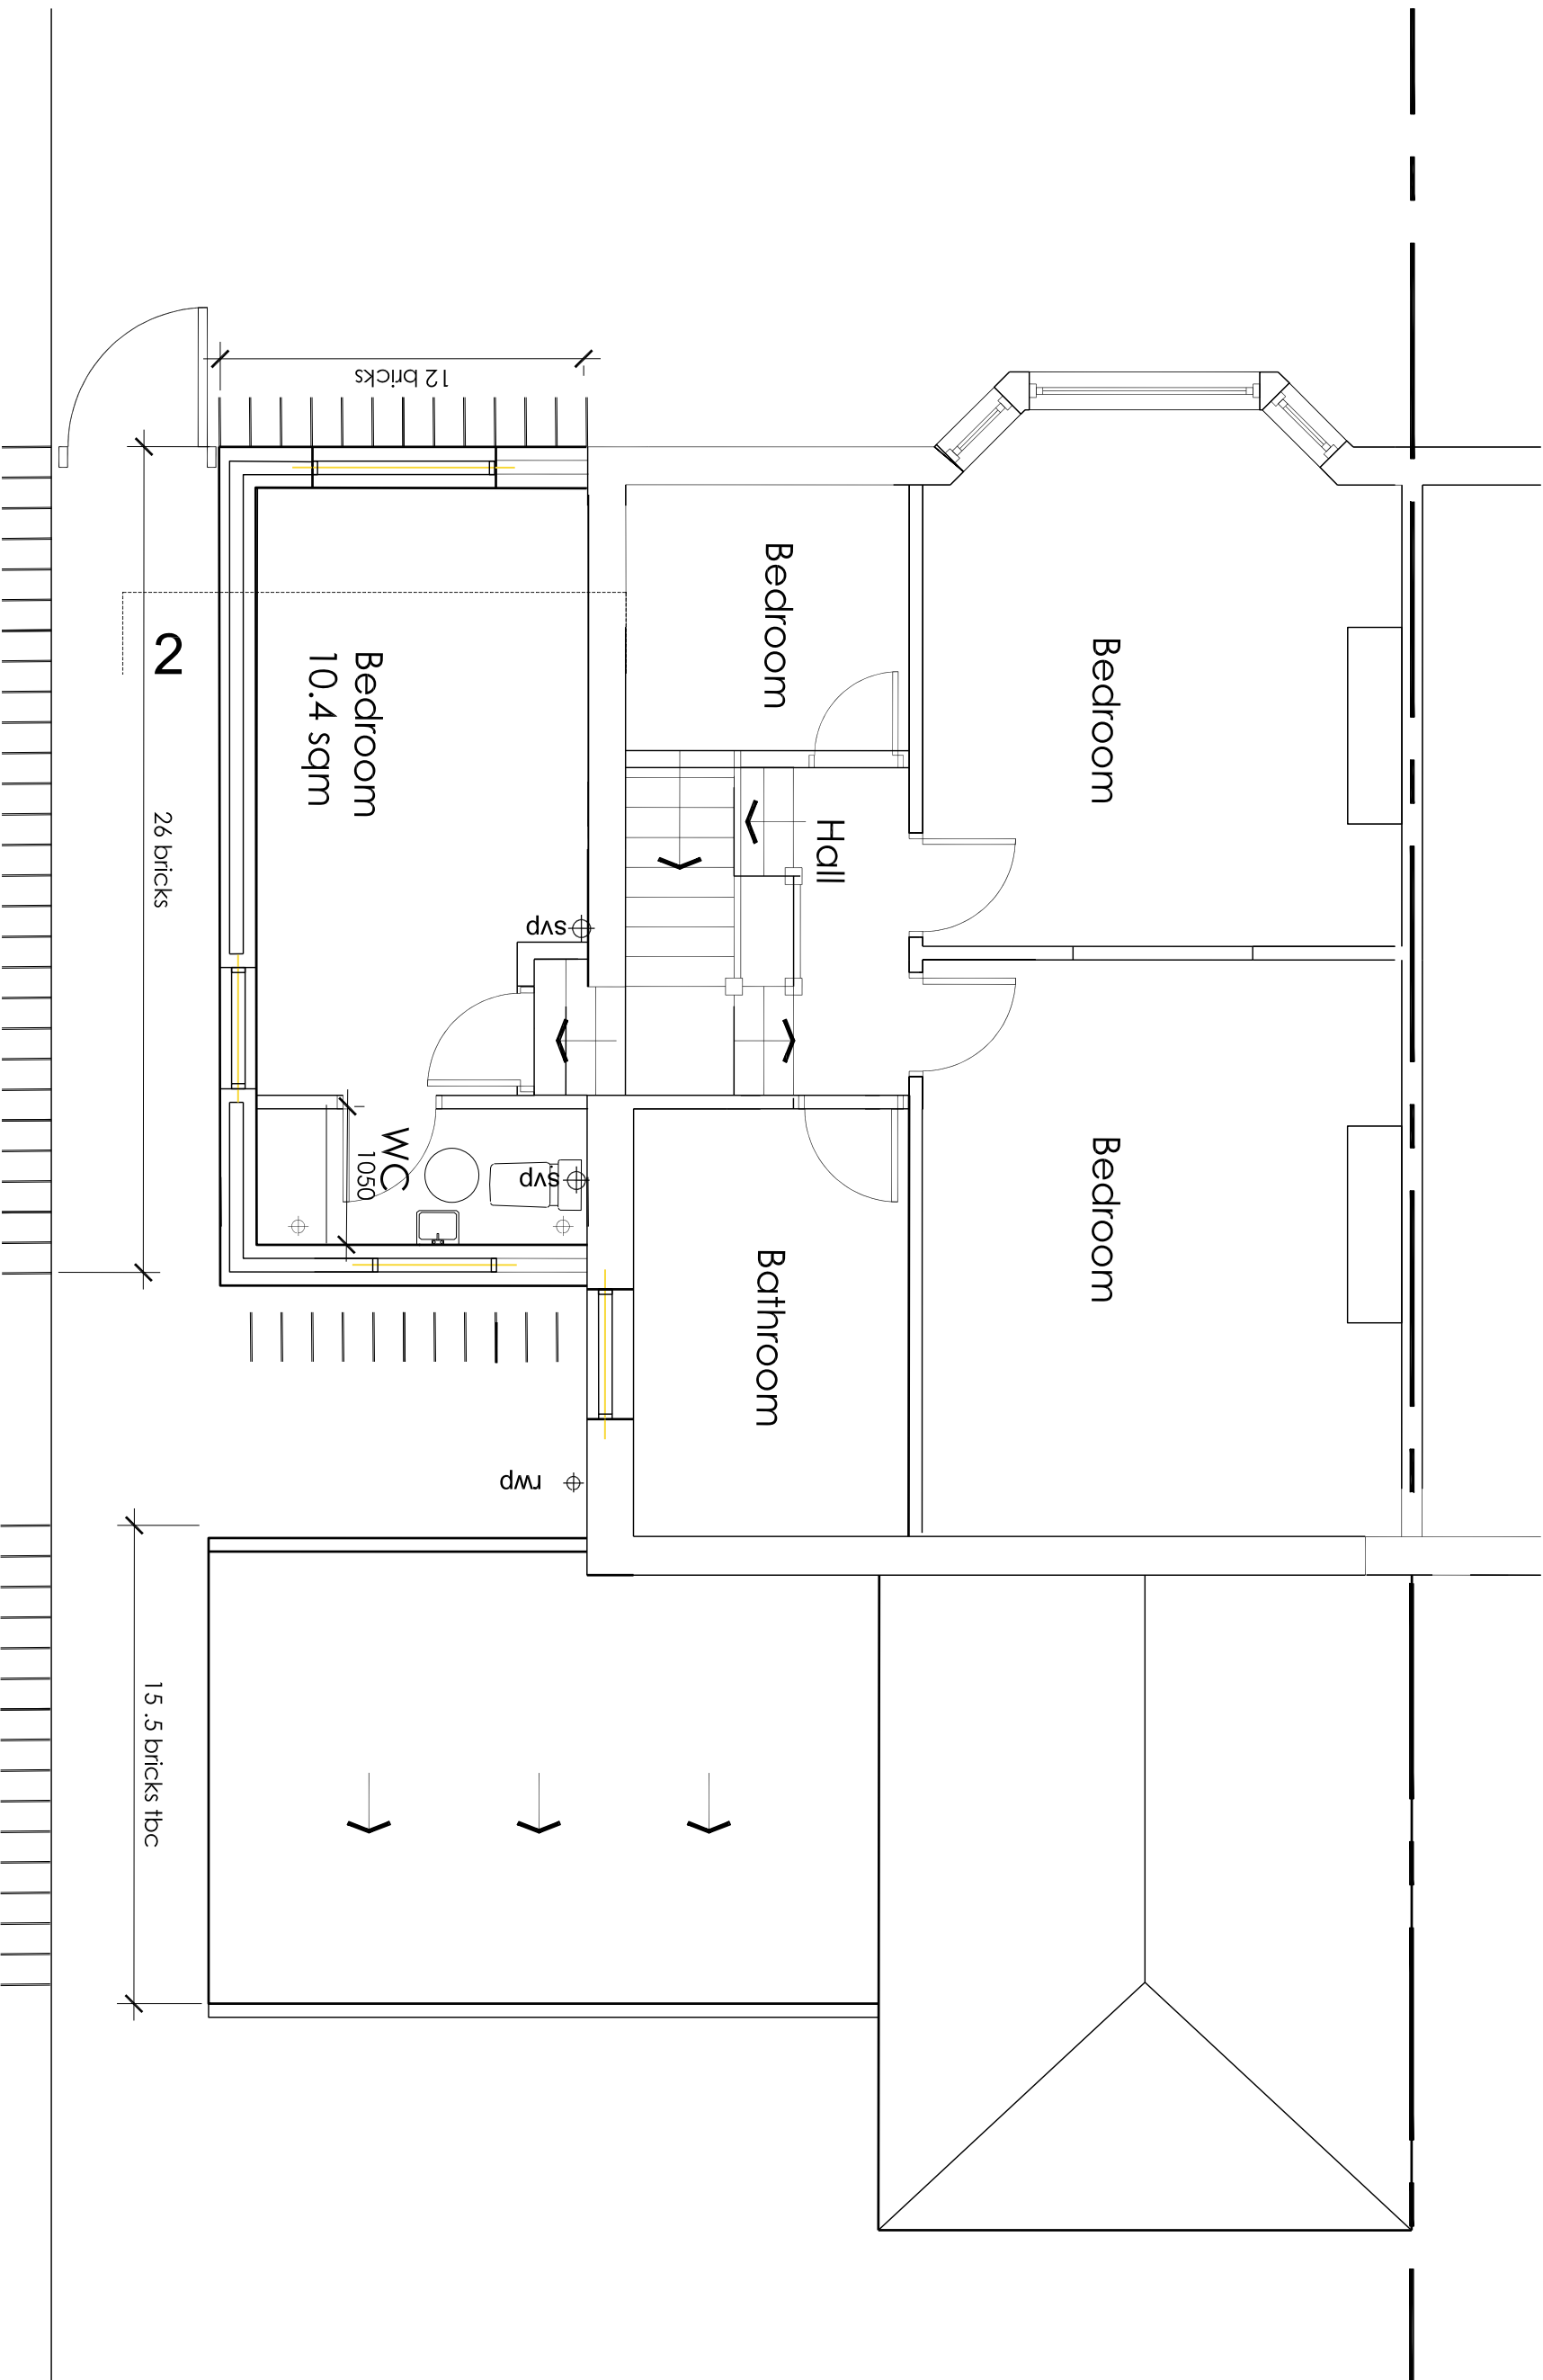

Proposed first floor plan

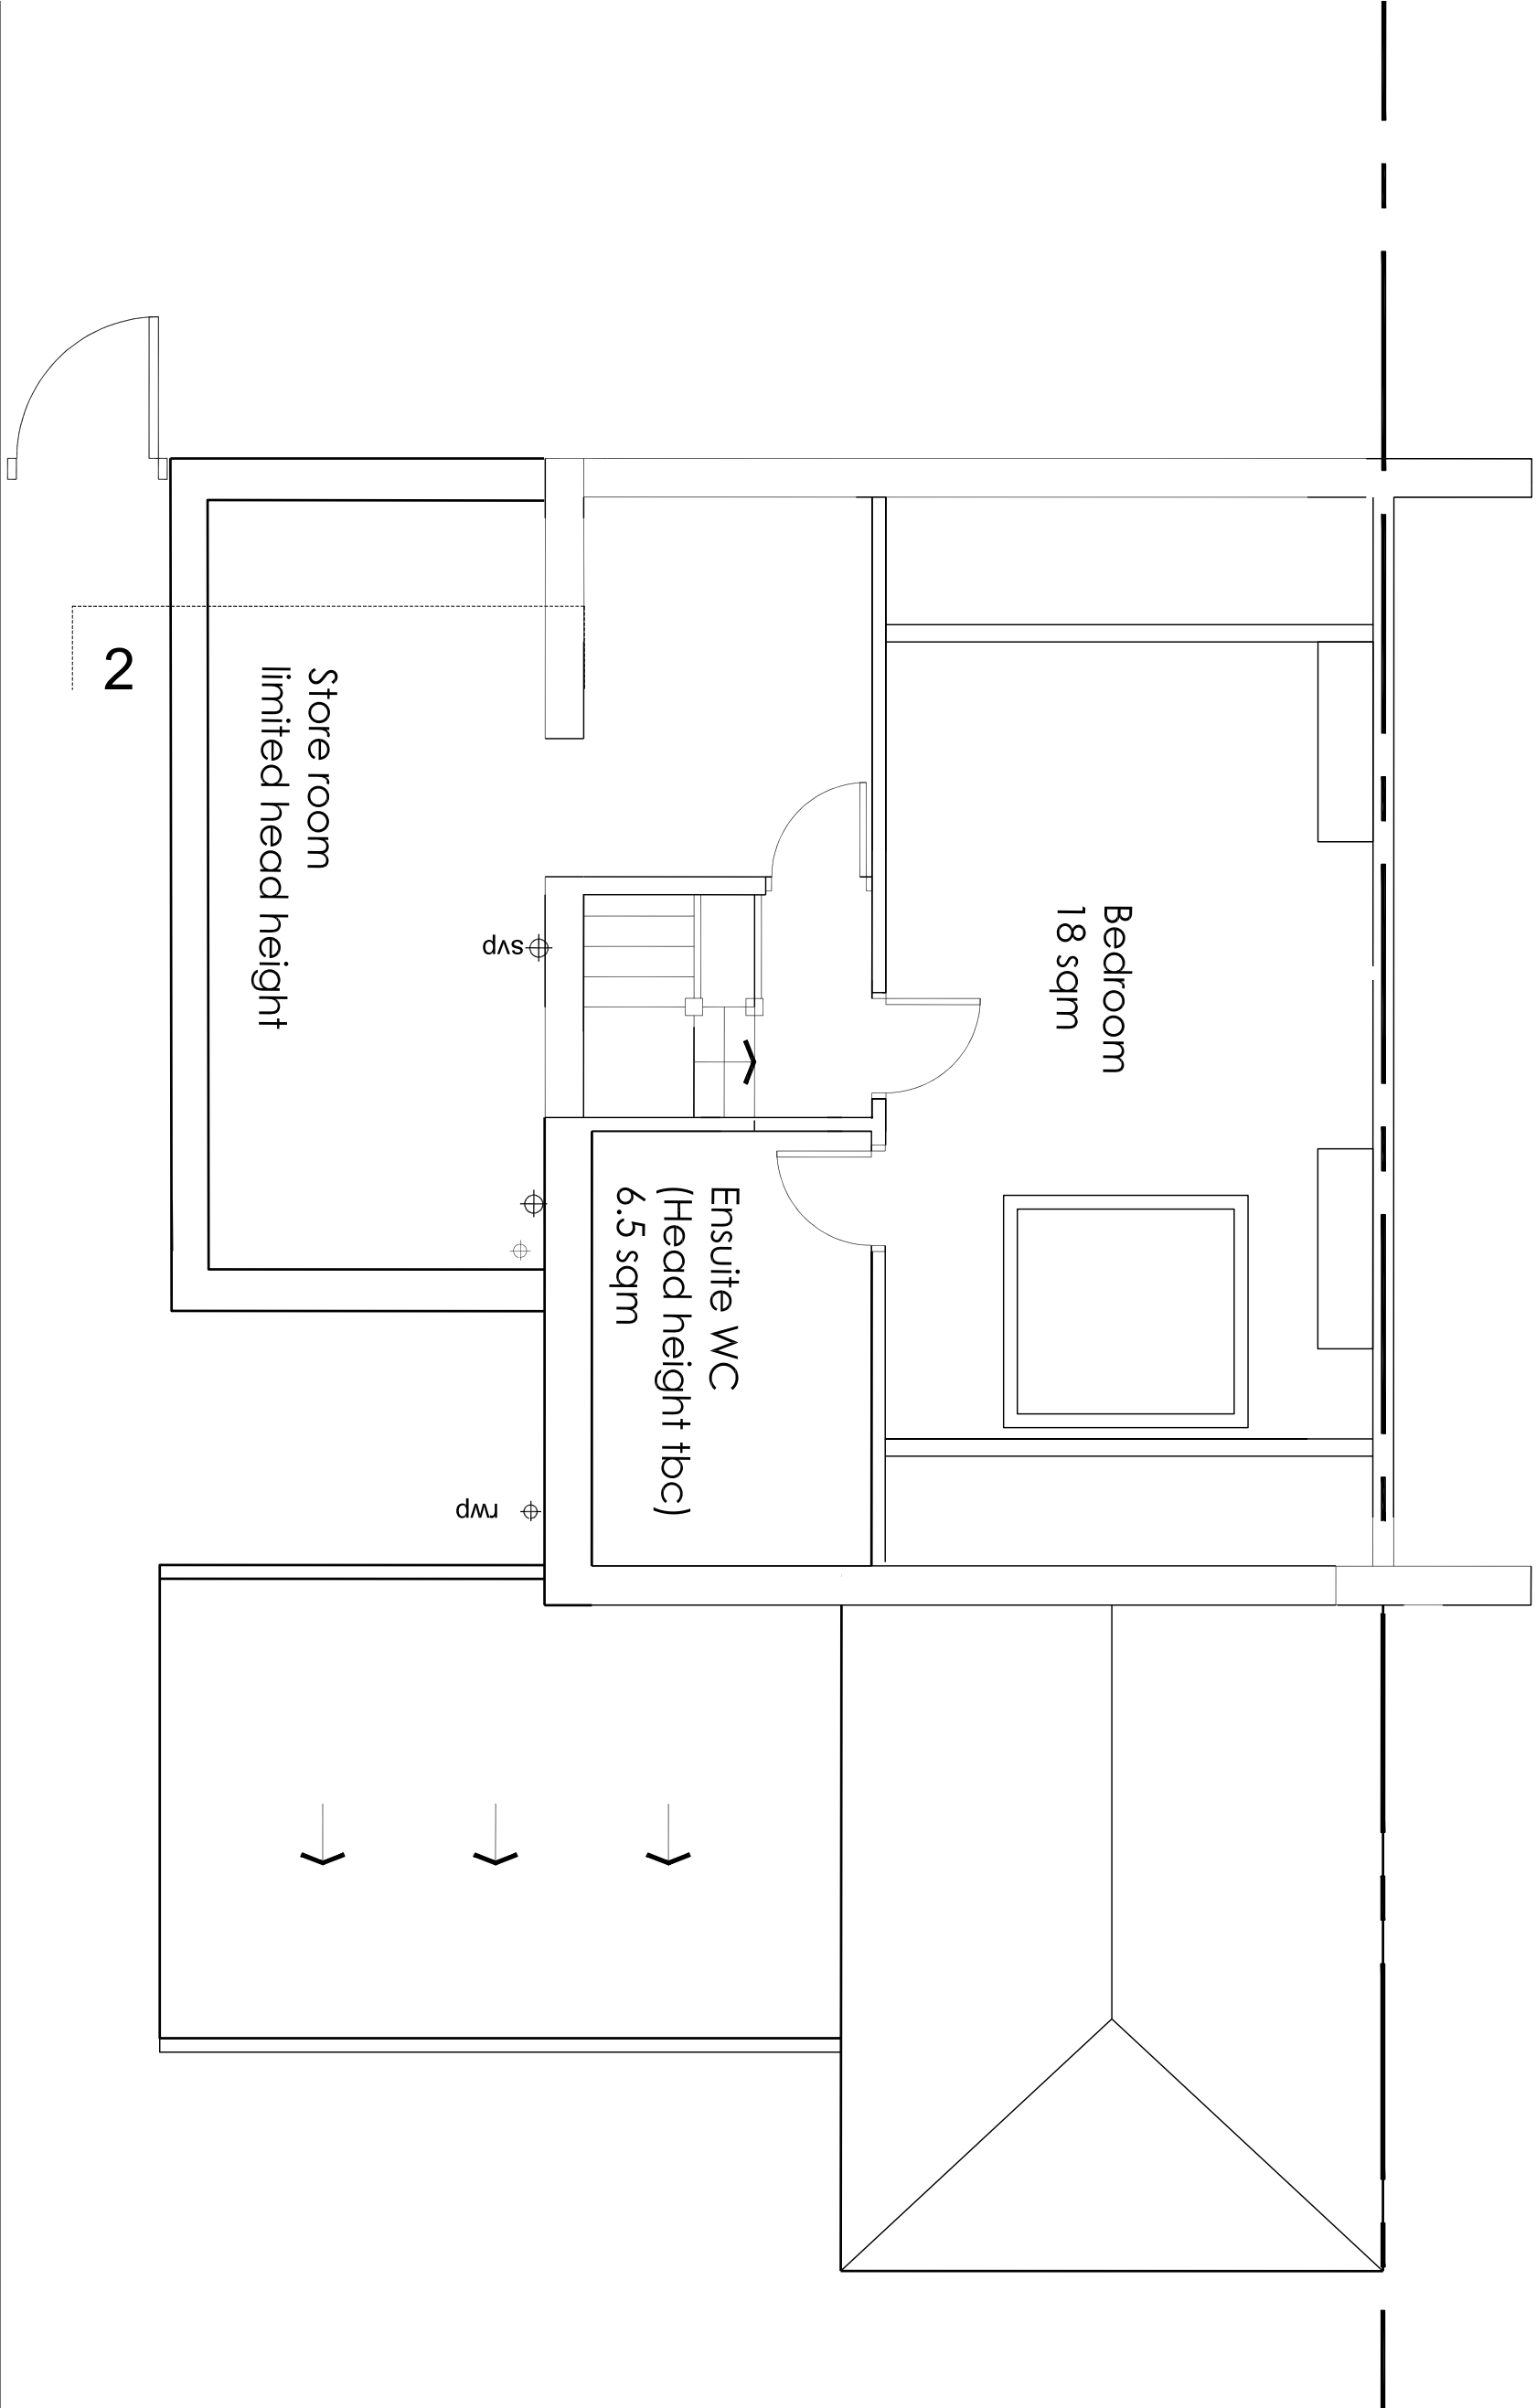

Proposed second floor plan

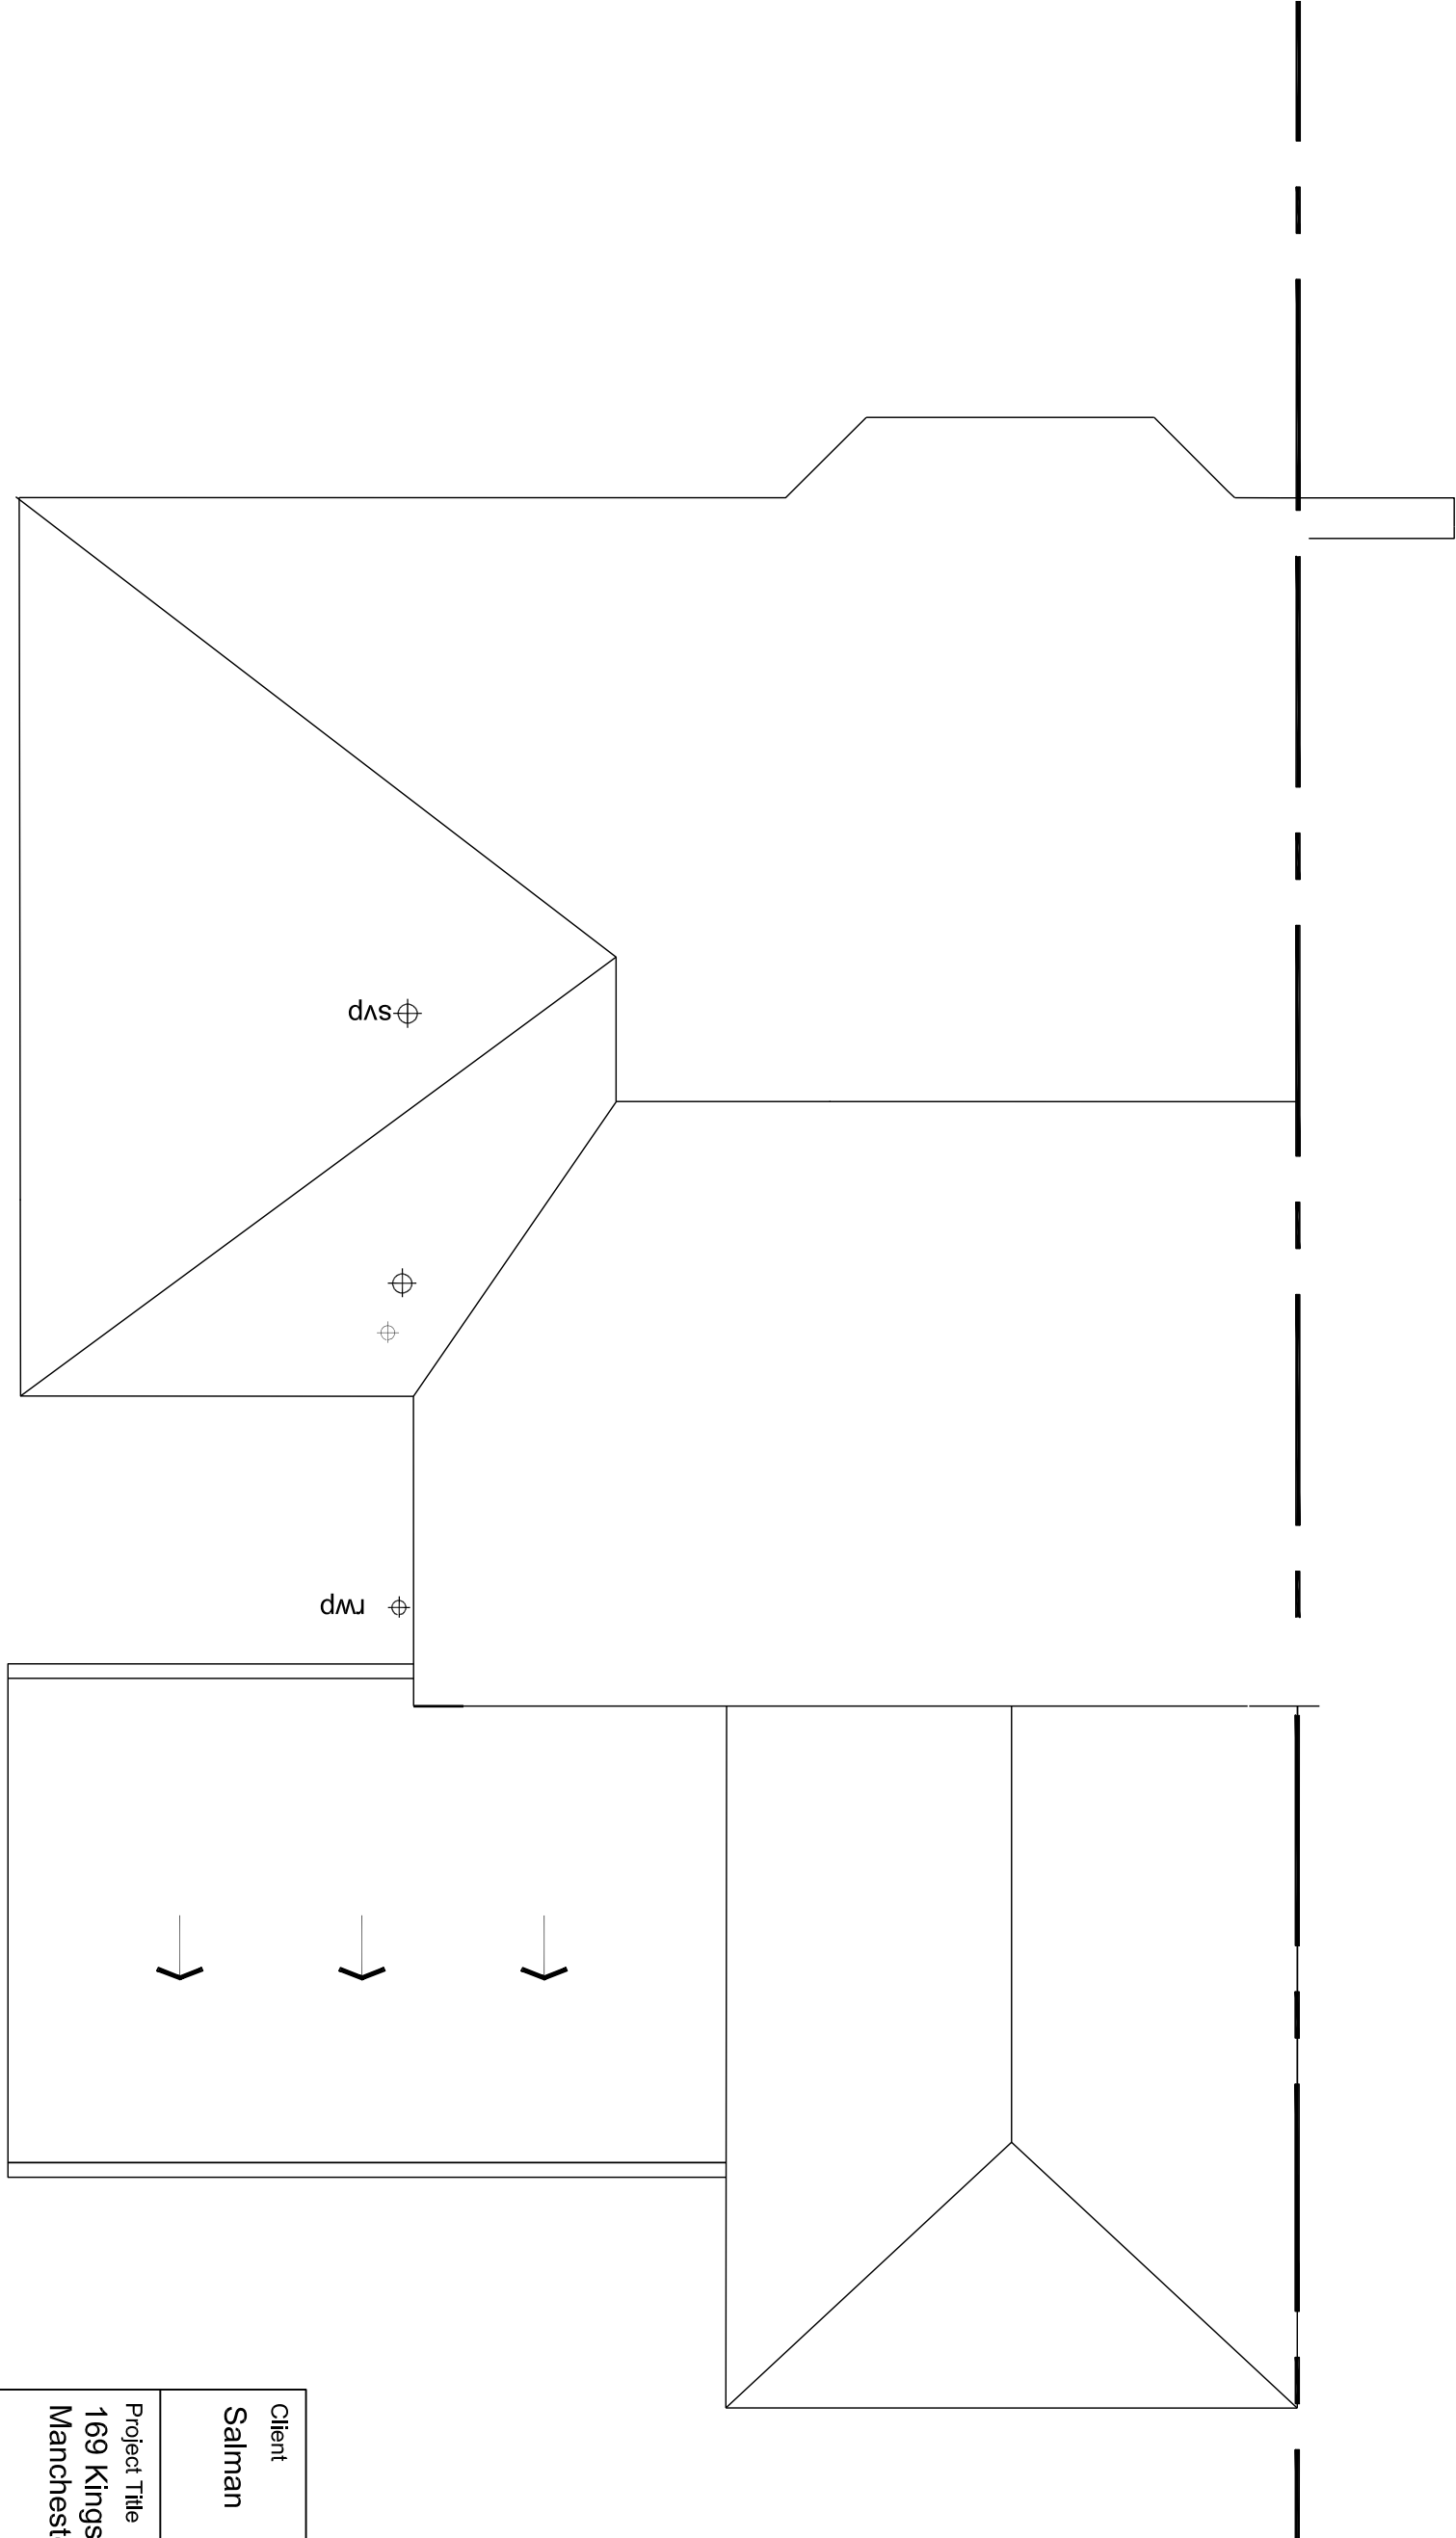

Proposed roof plan

Client		Saiman			
Project Title		169 Kingsbrook Road Manchester M16 8NR			
Drawing Title		Architectural Layouts Proposed			
scale	1:50 @ A1				
date	AUG 2024				
drawn					
checked					
job no.					
drawing no.	AL-10-002	rev	P		